



 

Architecture

Lewis & Hickey Ltd  
1 St. Bernard's Row  
Edinburgh, EH4 1HW  
0131 343 6222  
edinburgh@lewisickey.com

Edinburgh | Guildford | London | Manchester | Nottingham

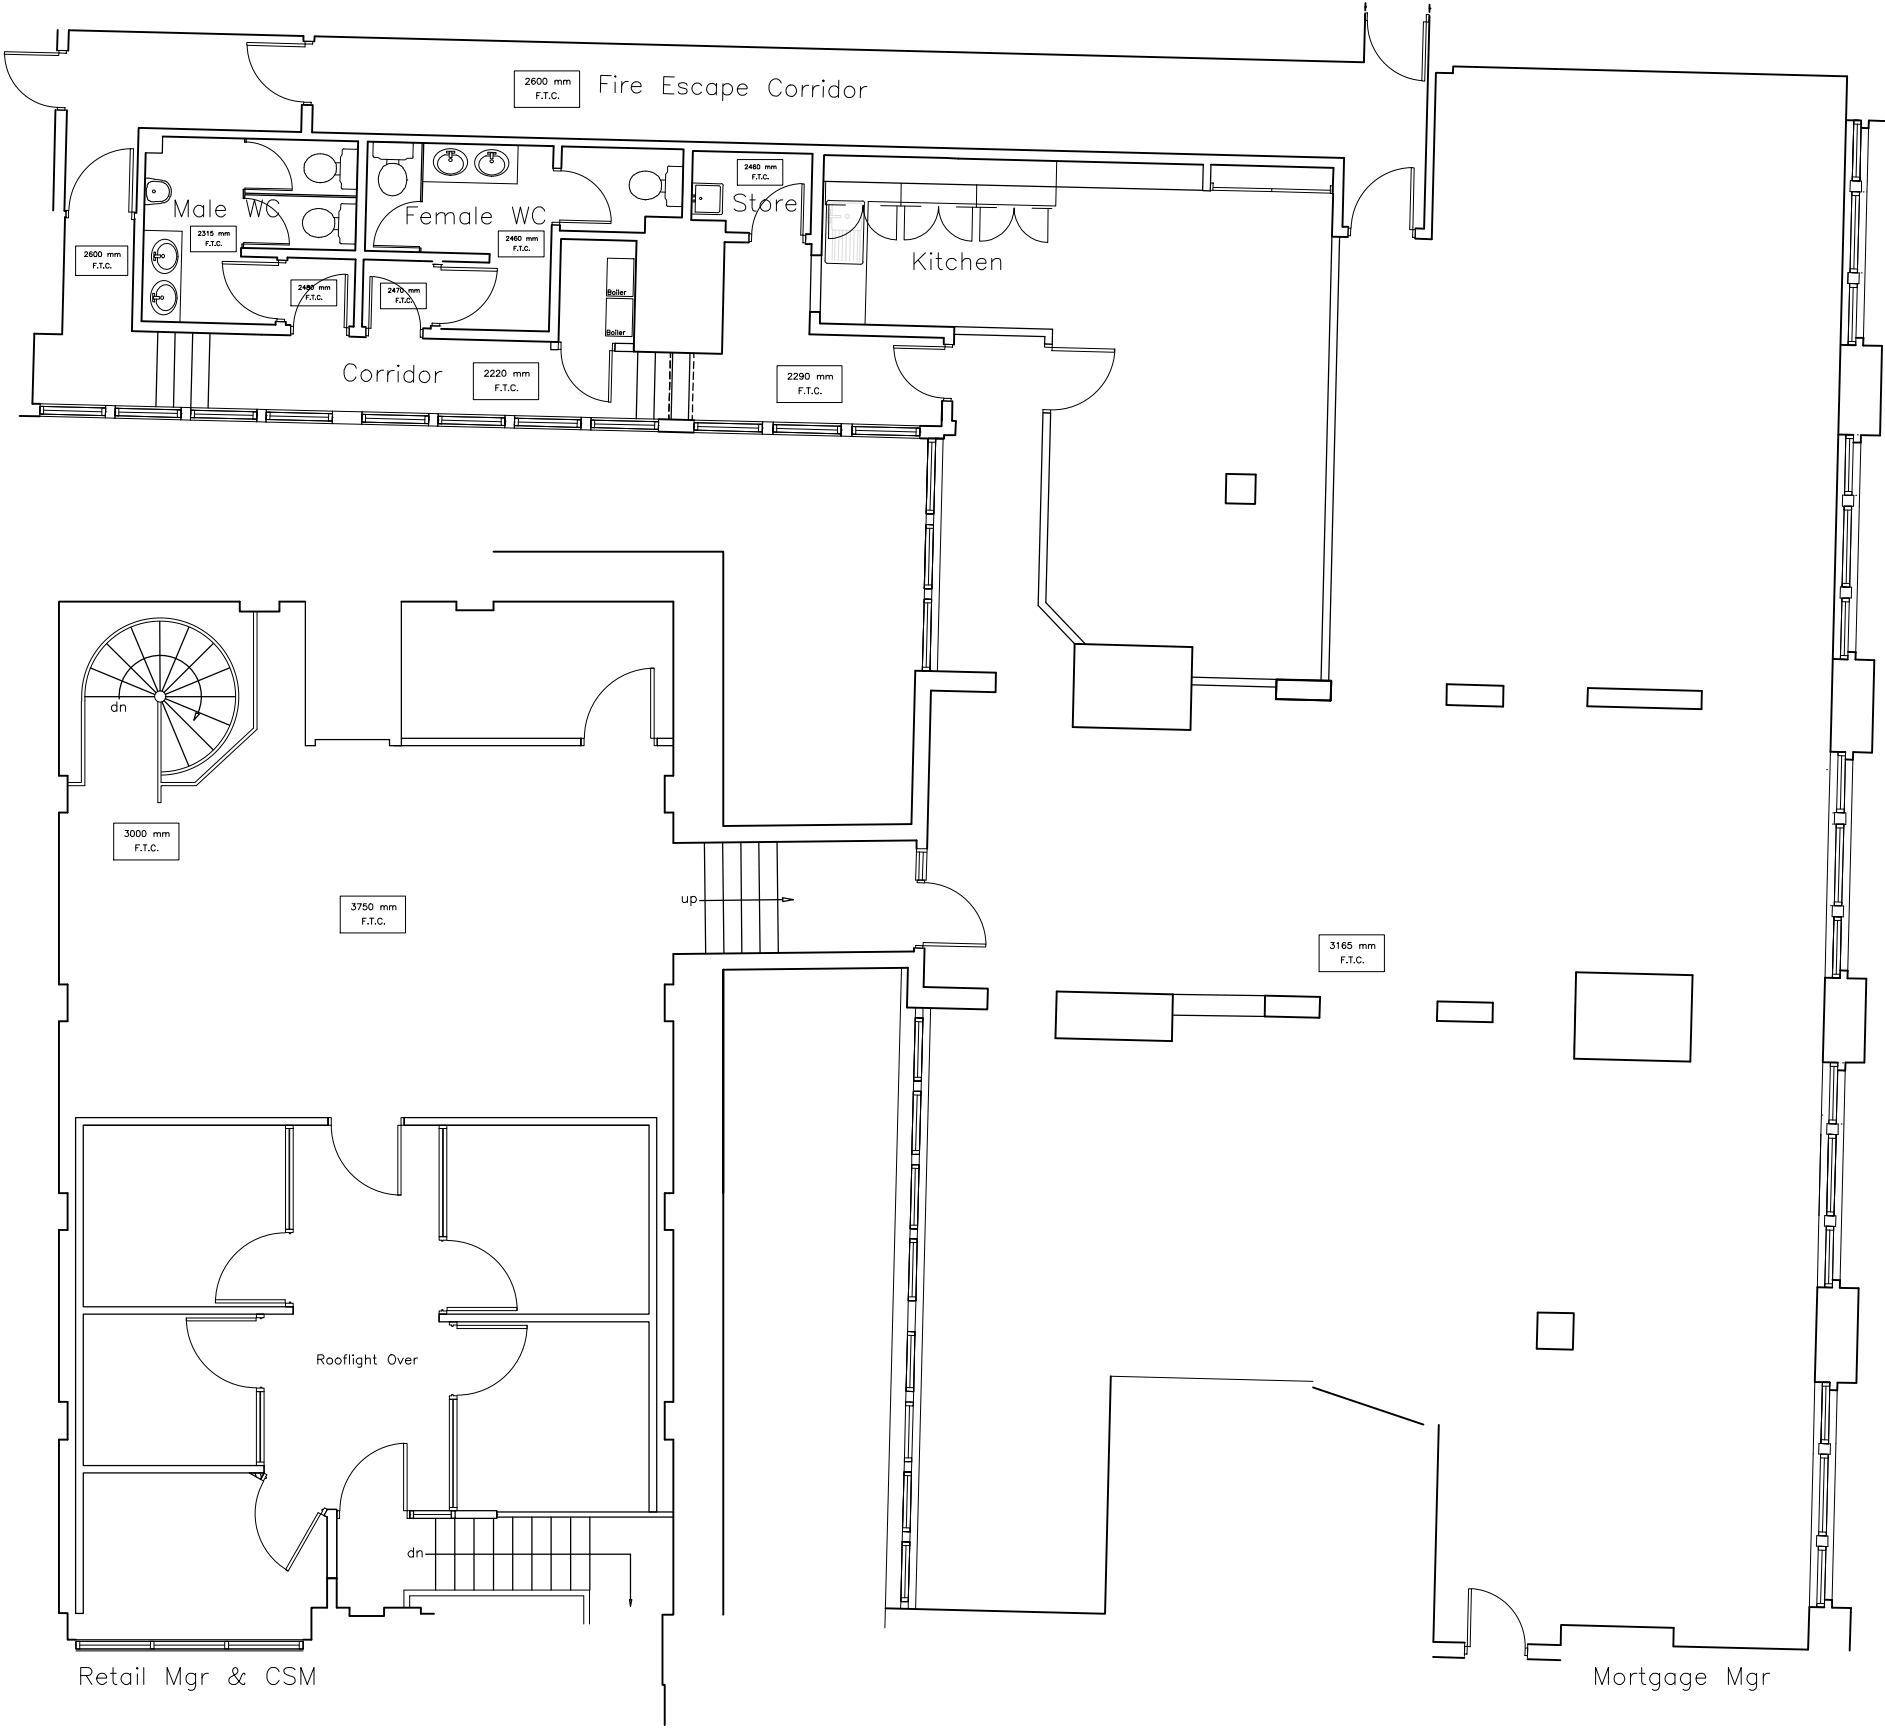

|                                                                   |  |               |               |             |            |        |  |         |           |
|-------------------------------------------------------------------|--|---------------|---------------|-------------|------------|--------|--|---------|-----------|
| rev                                                               |  | date          |               | description |            | drawn  |  | checked |           |
|                                                                   |  |               |               |             |            |        |  |         |           |
| address<br>RBS ST ANN ST,<br>ST ANN ST,<br>MANCHESTER,<br>M60 2SS |  |               |               |             |            |        |  |         |           |
| ref no. -                                                         |  |               |               |             | sortcode - |        |  |         |           |
| description<br>MEZANINE FLOOR PLAN<br>PROPOSED<br>CLOSURE         |  |               |               |             |            |        |  |         |           |
| status<br>CONTRACTOR'S PROPOSAL                                   |  |               |               |             |            |        |  |         |           |
| IPMS1 -                                                           |  |               |               |             | sqm -      |        |  |         |           |
| IPMS2 -                                                           |  |               |               |             | sqm -      |        |  |         |           |
| IPMS3 -                                                           |  |               |               |             | sqm -      |        |  |         |           |
| scale 1:100                                                       |  |               | paper size A3 |             |            | brand  |  |         |           |
| drn KL                                                            |  | date 27/07/22 |               | chk -       |            | date - |  |         |           |
| nw drawing number<br>E7273-GA-MZ                                  |  |               |               |             |            |        |  |         | rev.<br>- |