




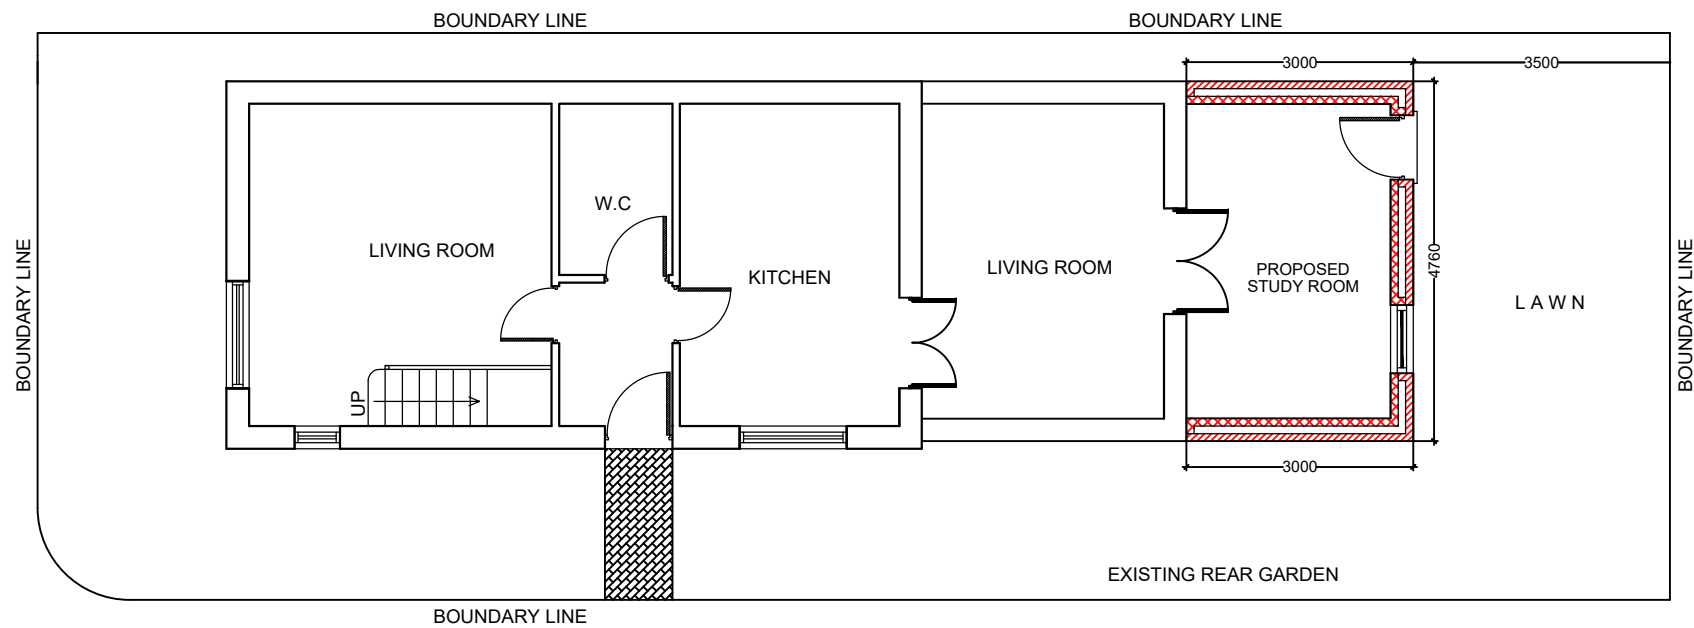


PROPOSED GROUND FLOOR PLAN

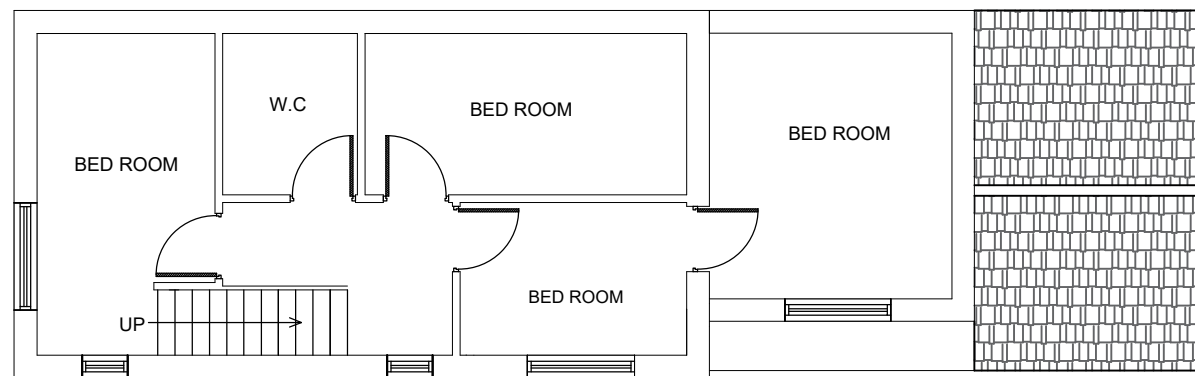

PROPOSED FIRST FLOOR PLAN

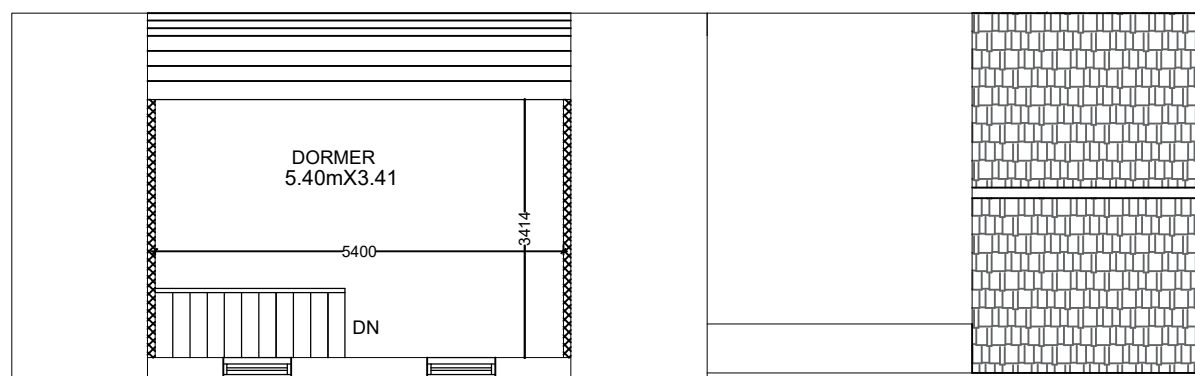

PROPOSED LOFT PLAN

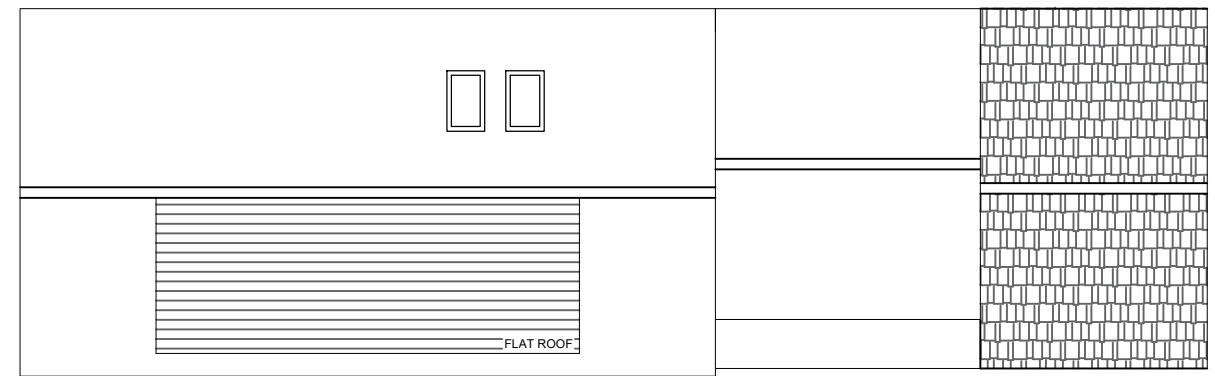

PROPOSED ROOF PLAN



AFR STUDIO LIMITED
173-A Dickenson Road, Longsight
Manchester, M13 0YN

PROJECT:
36 Charlesworth Street
Manchester, M11 3AG

DRAWING TITLE:
Proposed Plans & Roof Plan

CLIENT : N . ALSHAHMMARI	DRG NO : A-02
DATE : AUGUST, 2022	SCALE: 1:50@A3

PURPOSE OF ISSUE	PLANNING
Do not scale from this drawing. All information should be checked by the contractor before commencing work. Any discrepancies should be reported to the architectural consultant immediately. All rights are reserved and are not transferrable. Unauthorised reproduction of this drawing is not permitted.	

