

SITE SPECIFIC SCOPE - FIRST FLOOR

REFER TO THE EXTERNAL ELEVATION DRAWINGS FOR SITE SPECIFIC SCOPE

THROUGHOUT THE FIRST FLOOR, CAREFULLY REMOVE NON-ORIGINAL INTERNAL SIGNAGE, FIXTURES, FITTINGS, FURNITURE AND EQUIPMENT RELATING TO THE OPERATION OF THIS RETAIL BANK, AS SHOWN ON PLAN BY RED DASHED LINES.



NO WORKS TO REDECORATE ARE PROPOSED

KEY

REMOVALS

DOWNTAKINGS / REMOVALS

REINSTATEMENTS

 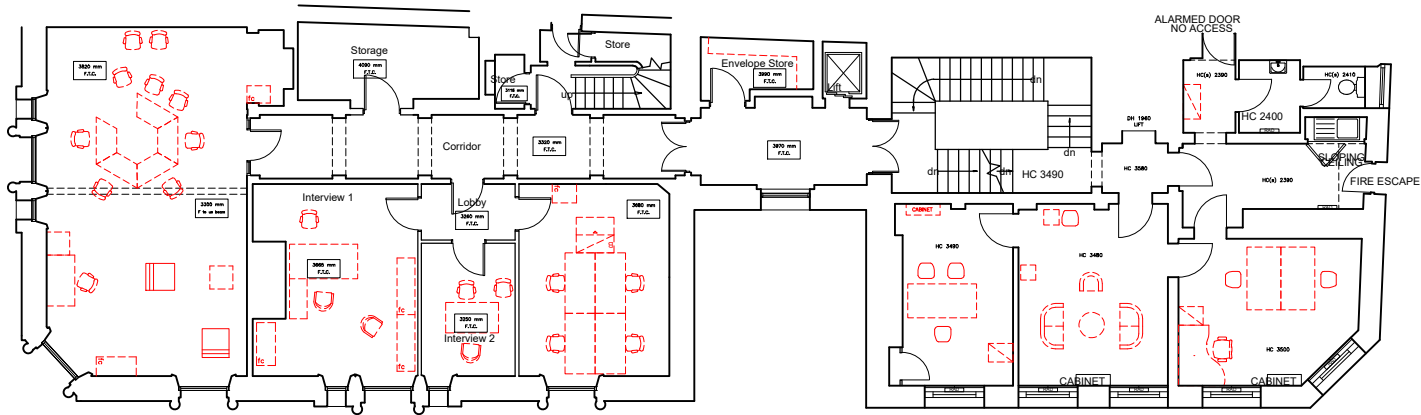

rev	date	description		drawn	checked
address RBS ST ANN ST, ST ANN ST, MANCHESTER, M60 2SS					
ref no. -		sortcode -			
description FIRST FLOOR PLAN EXISTING LAYOUT CLOSURE					
status -					
IPMS1 -		sqm -			
IPMS2 -		sqm -			
IPMS3 -		sqm -			
scale 1:200		paper size A3		brand	
drn KL	date 27/07/22	chk RH	date 15.08.22		
nw drawing number E7273-EX-01					rev. -