




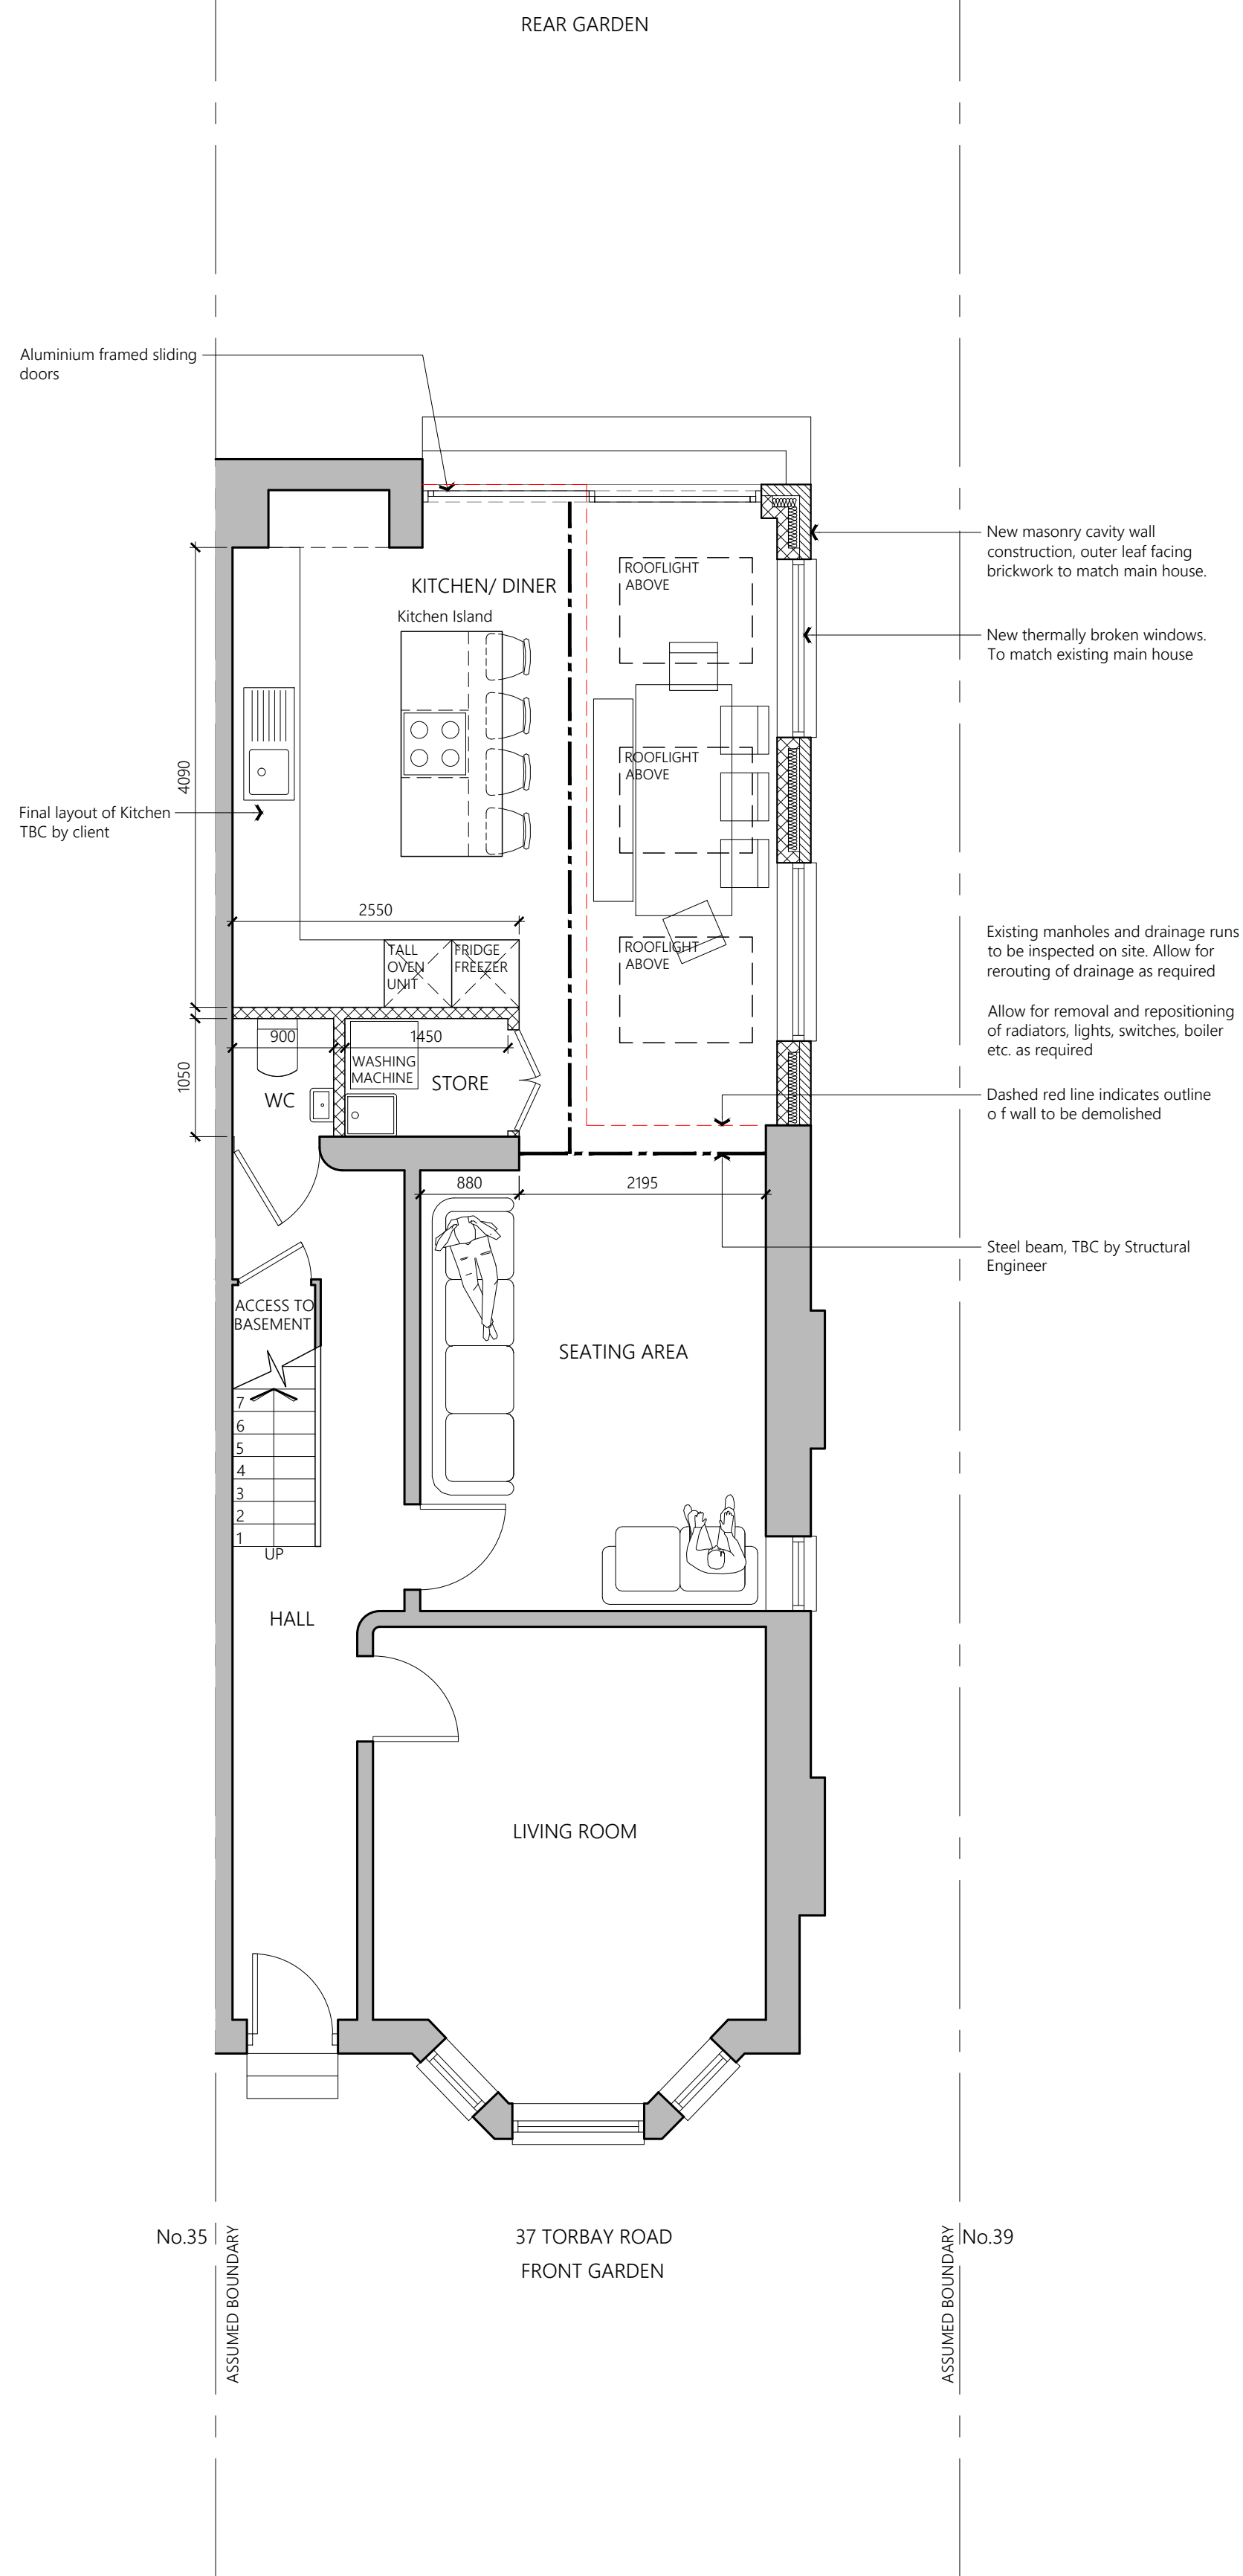

PROPOSED GROUND FLOOR PLAN

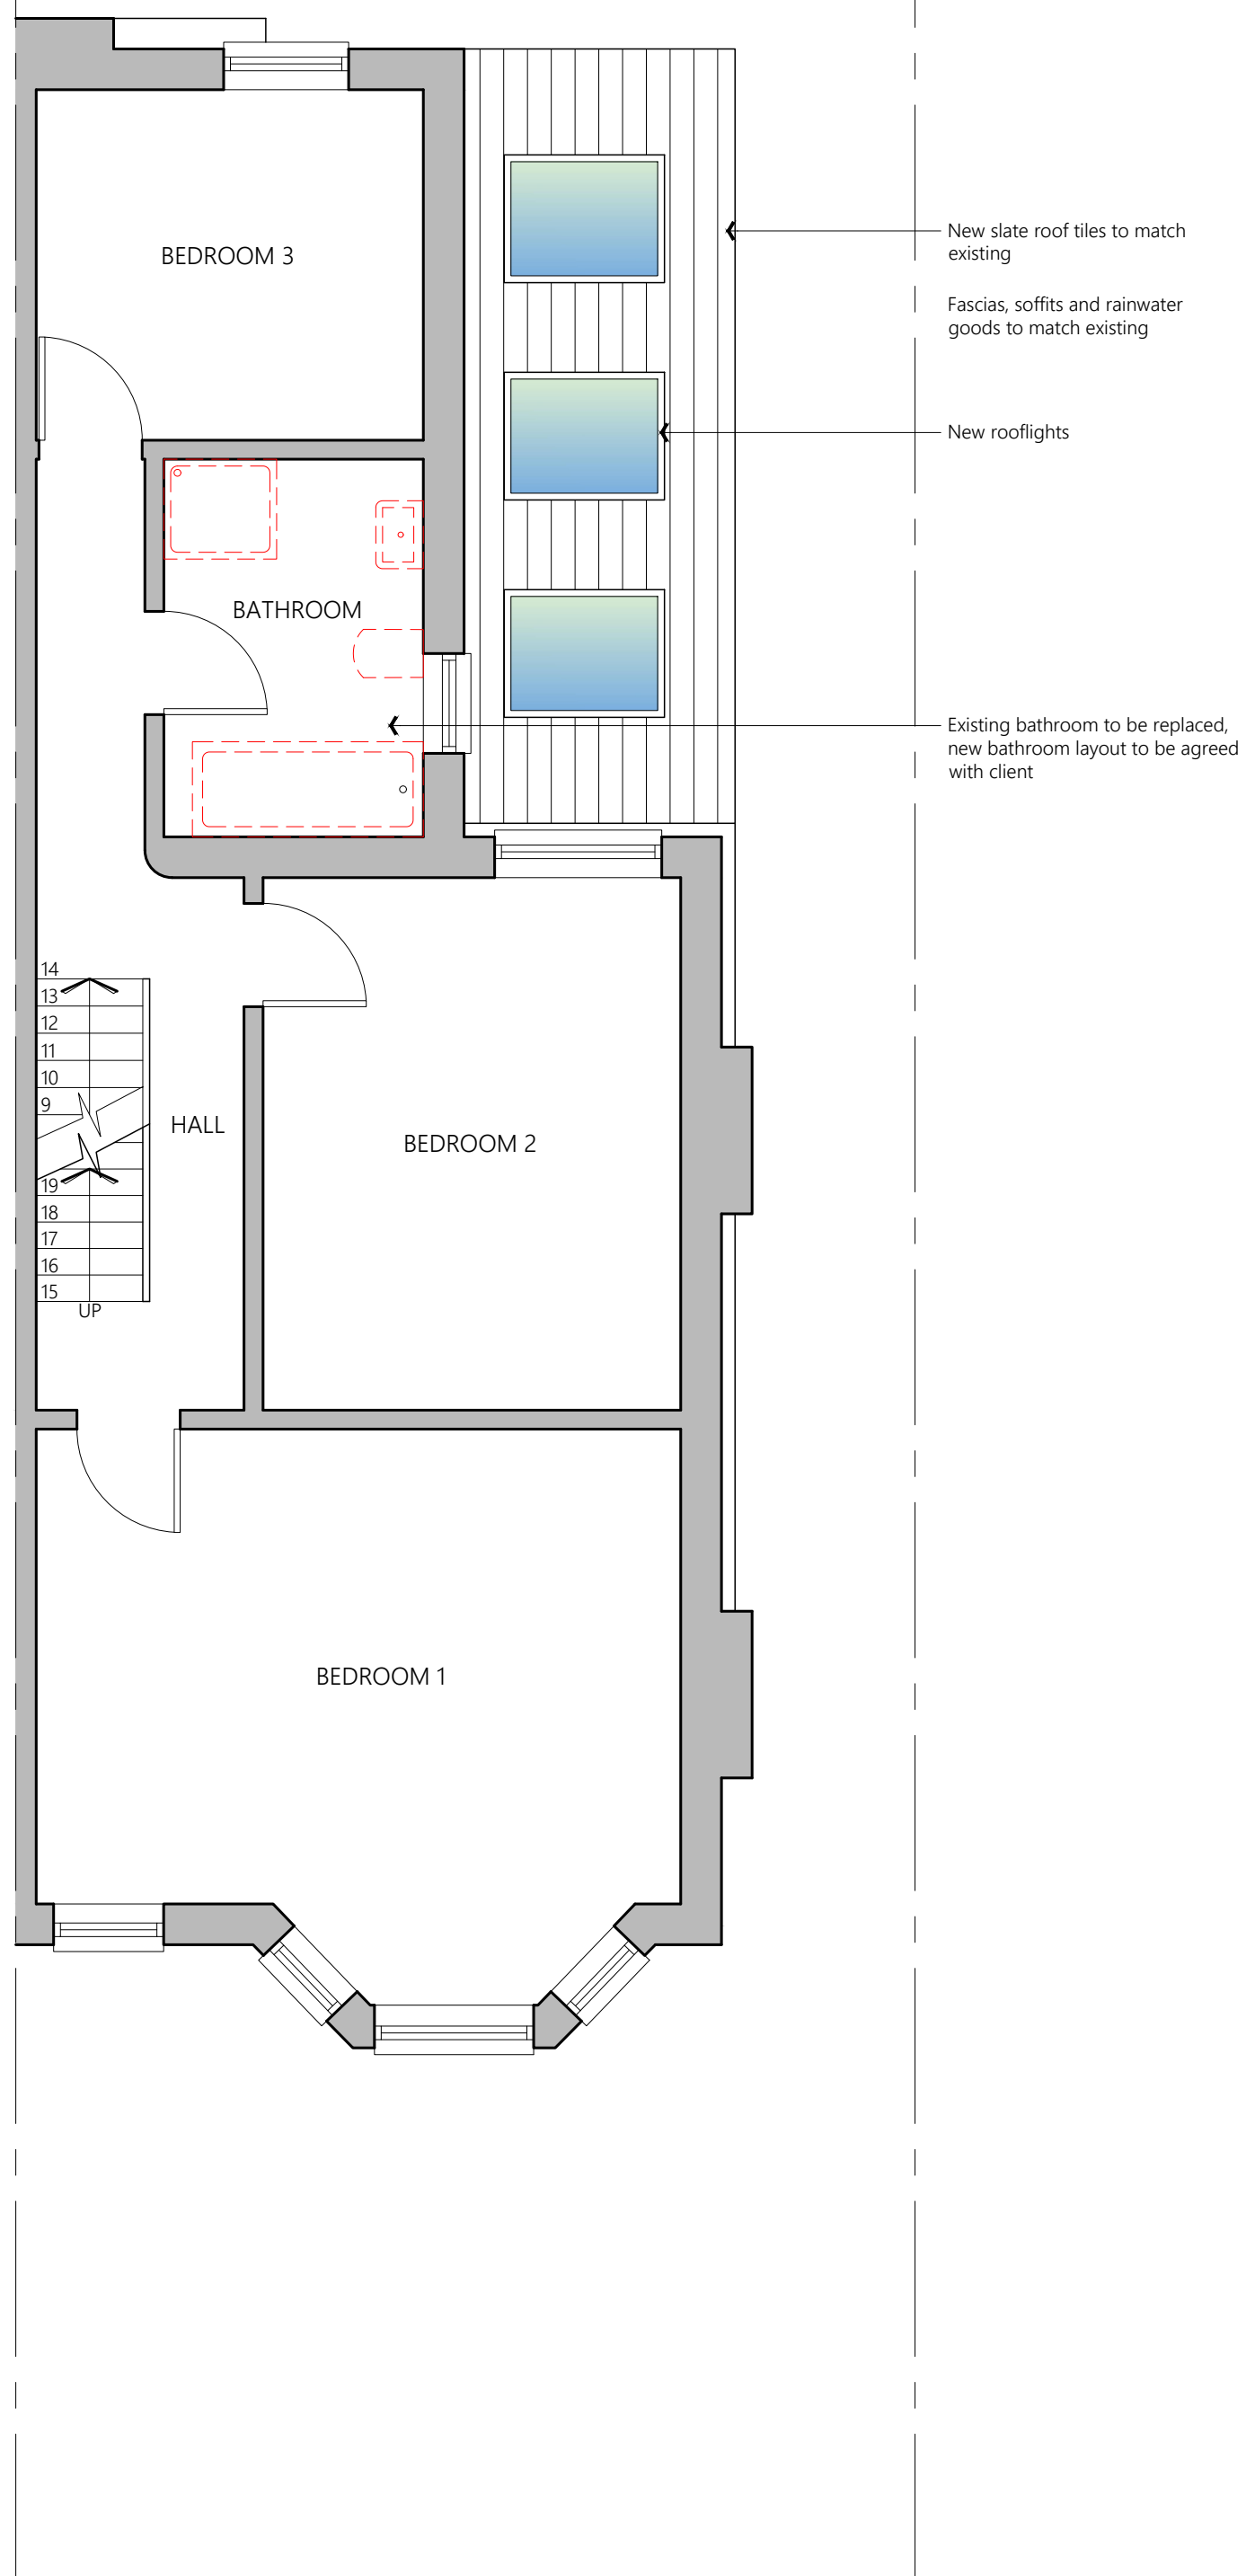

PROPOSED FIRST FLOOR PLAN

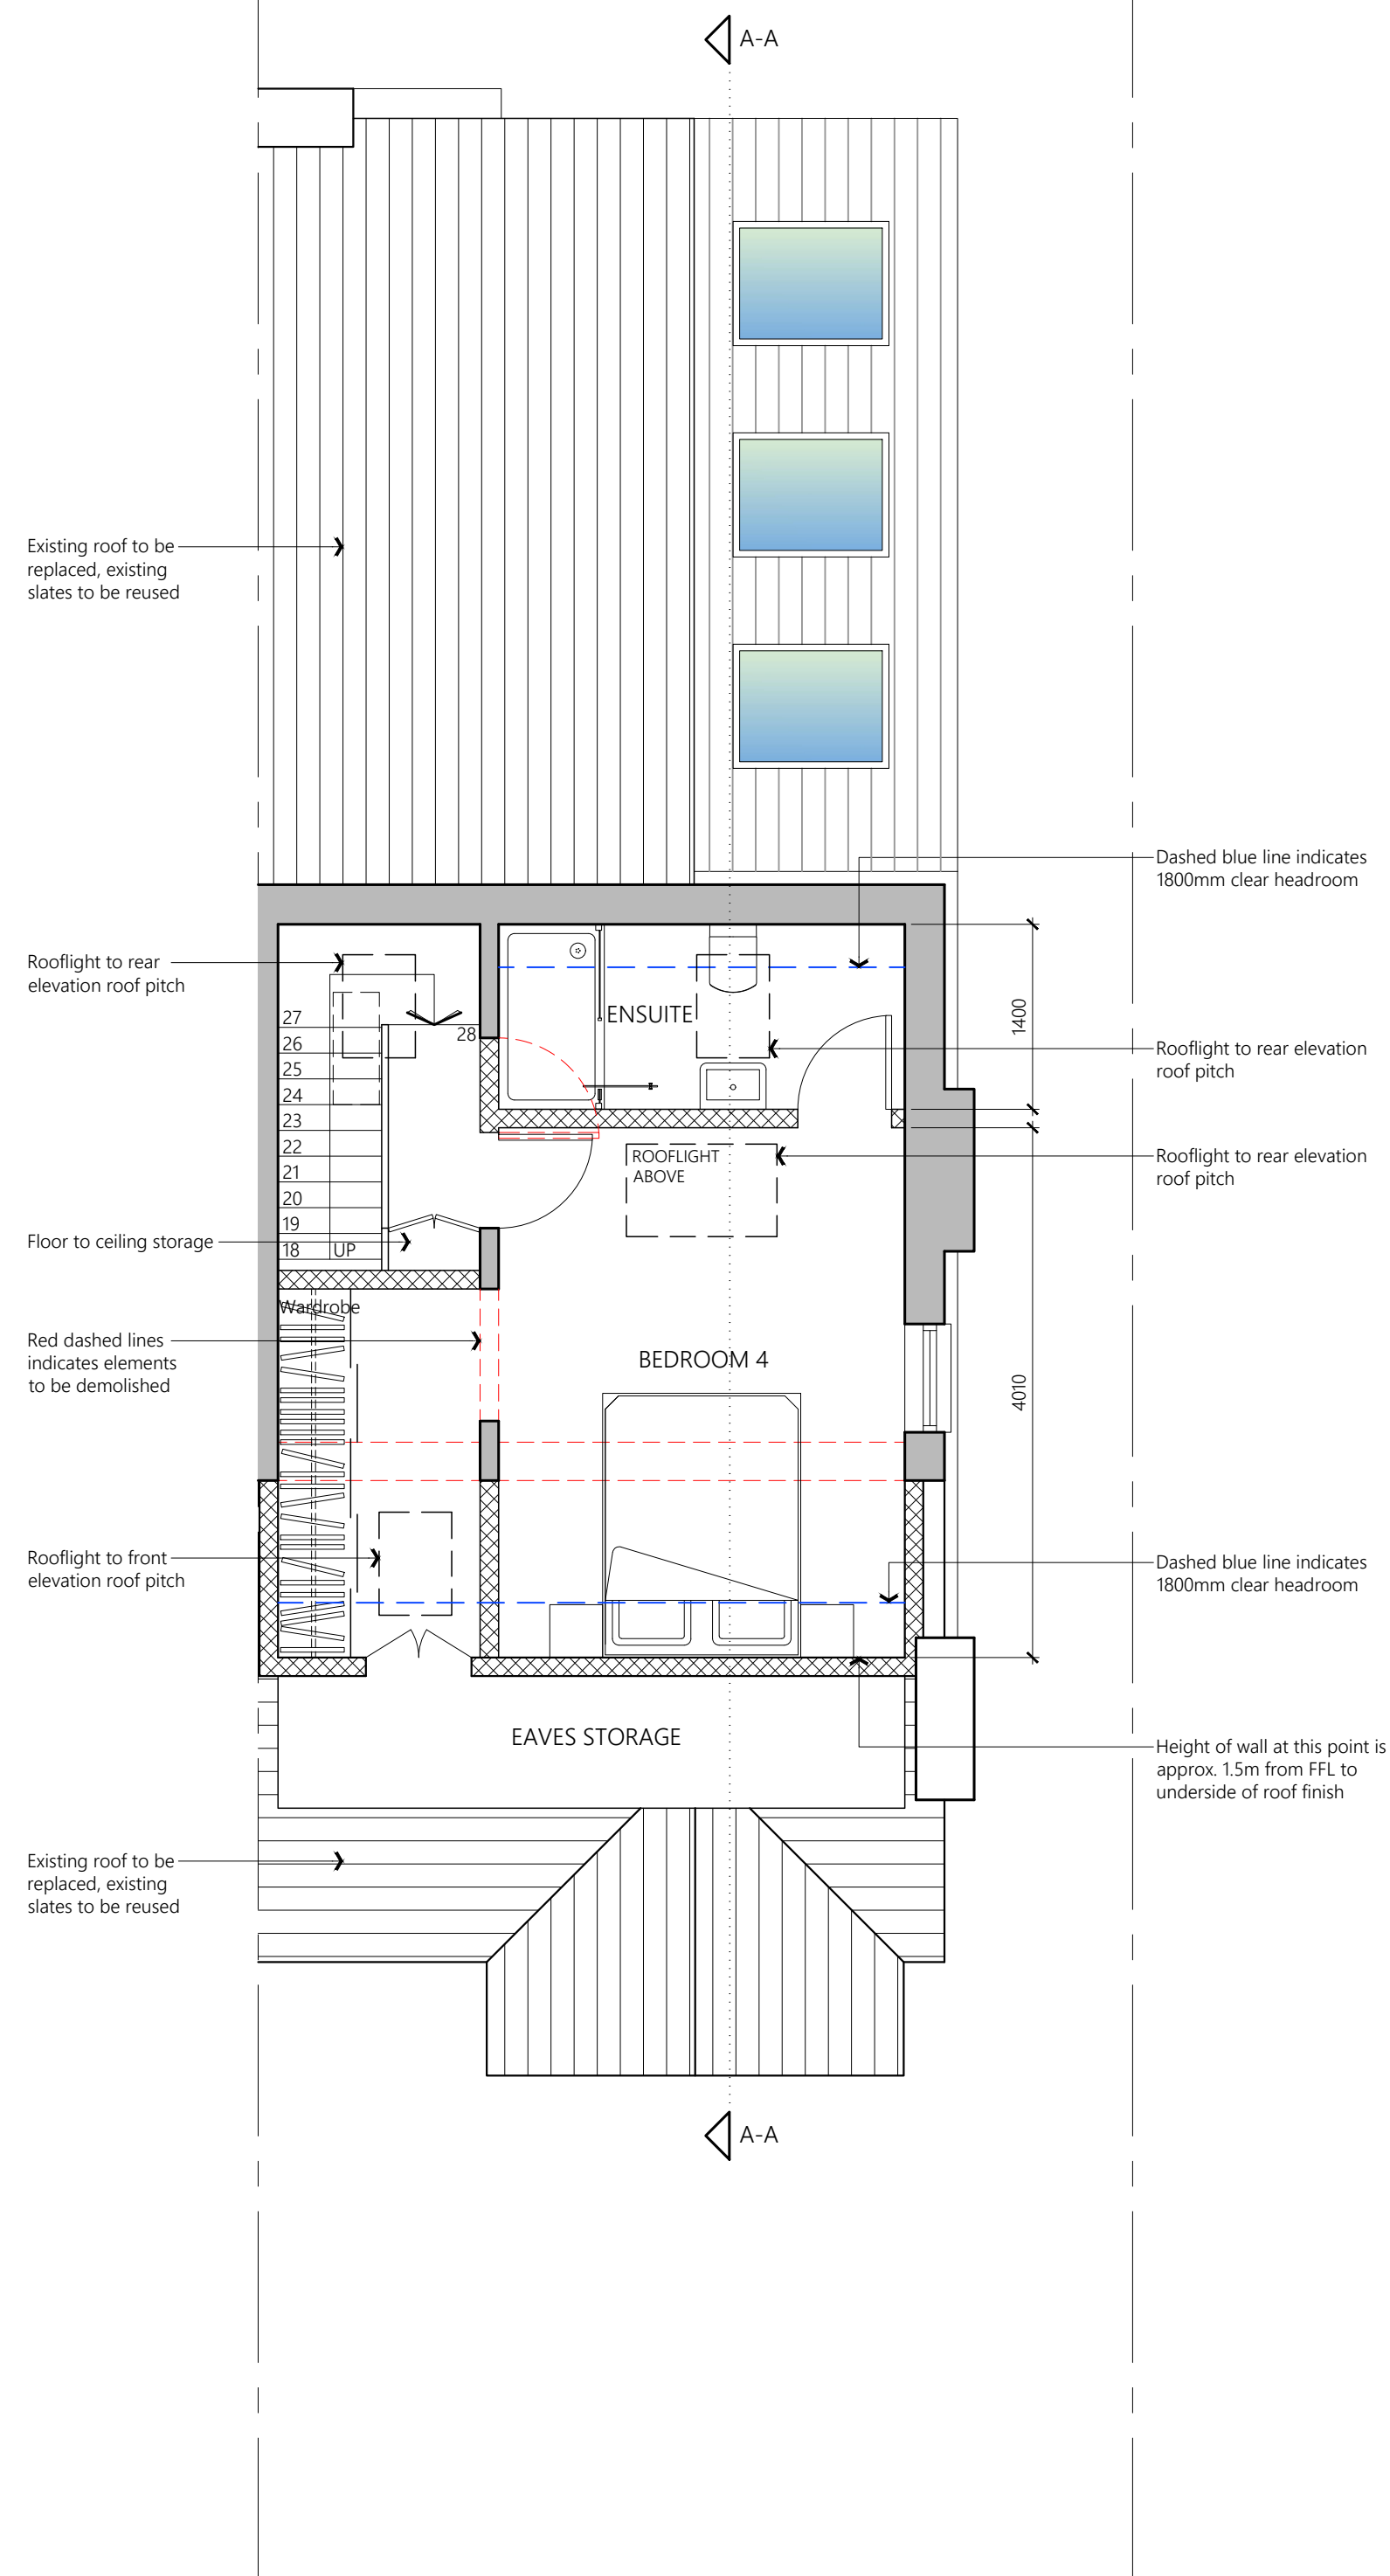

PROPOSED SECOND FLOOR PLAN

|   |                                       |      |          |
|---|---------------------------------------|------|----------|
| PROJECT   | 37 Torbay Road<br>Chorlton<br>M21 8XE |      |          |
| CLIENT   | J Badman                              |      |          |
| STATUS   | Information                           |      |          |
| DRAWING   | Proposed Plans                        |      |          |
| DWG No.   | 2227-004                              | REV  | A        |
| SCALE   | 1:50@A1                               | DATE | Sept '22 |
| AGB<br>CAD<br>SERVICES                                                                                              |                                       |      |          |
| website: www.agbcad.co.uk<br>email: info@agbcad.co.uk<br>telephone: 07912 090 125<br>DO NOT SCALE FROM THIS DRAWING |                                       |      |          |