



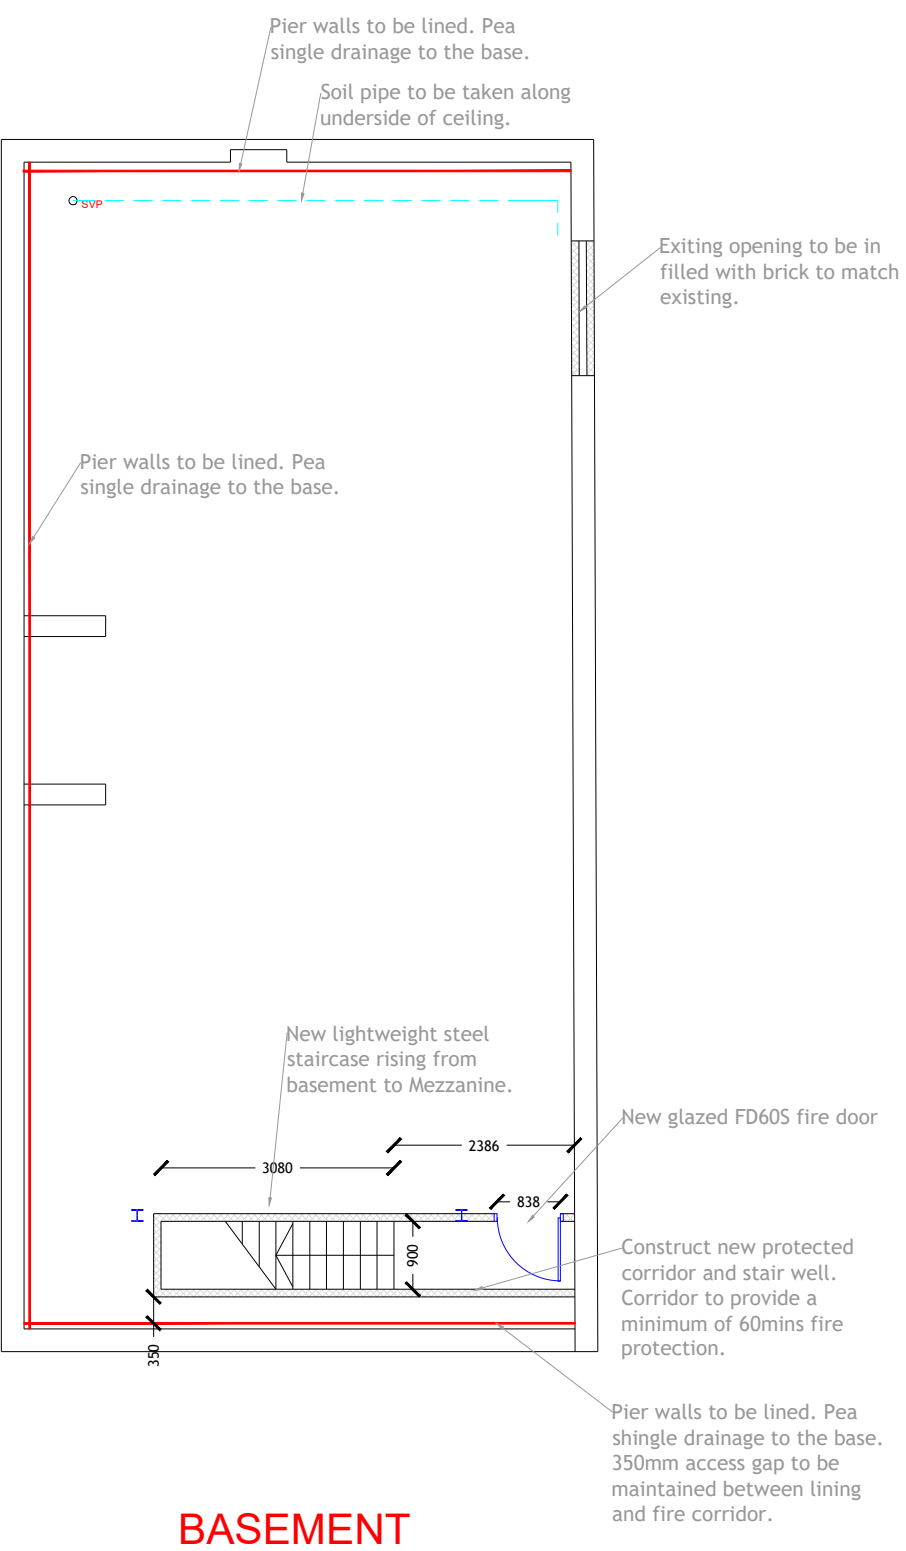

BASEMENT

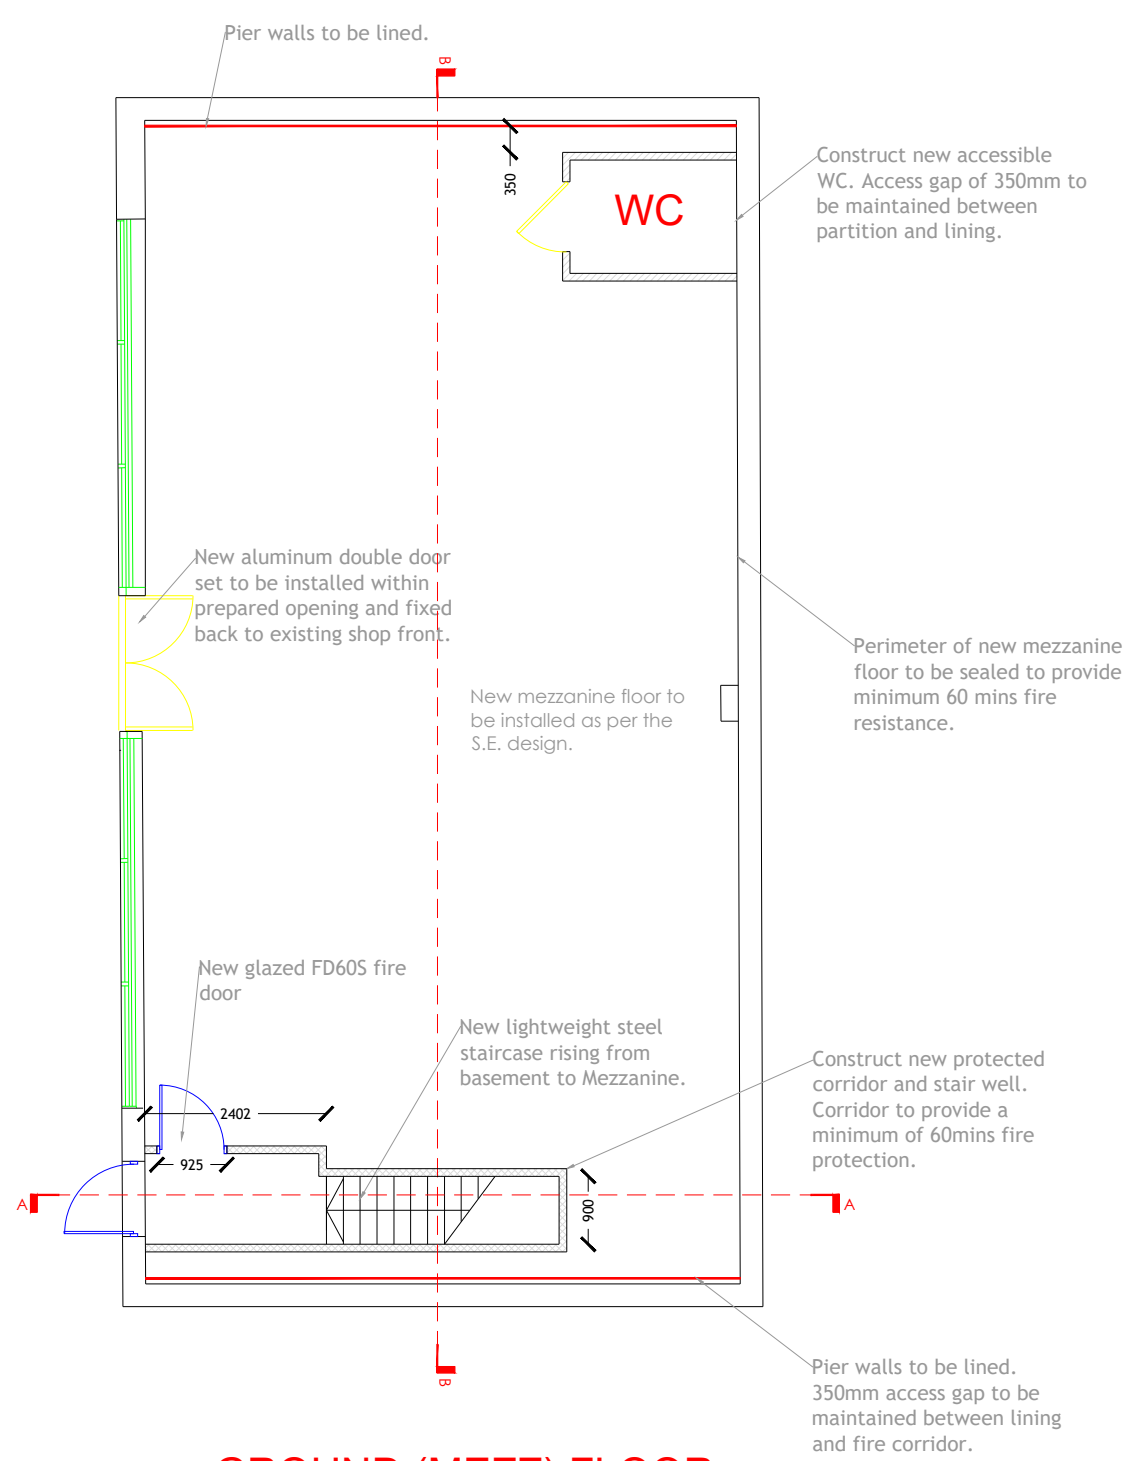

GROUND (MEZZ) FLOOR

All measurements are to be checked on-site for validation and authenticity with layouts indicative only

No amendments or copies are to be produced without prior consent from Rapleys LLP. Do not scale from drawing

Ref	Date	Revision

Client
ARCH CO

Job Title
10000612
77 WHITWORTH STREET
MANCHESTER

Drawing Title
PROPOSED FLOOR PLAN

Scale
1:100

Size
A3

Date
AUG 2022

Drawn
AM



RAPLEYS LLP
33 Jermyn Street,
London SW1H 6DN
Tel: 0370 777 6292
www.rapleys.com

DRAWING NO:
10000612-PR-001