



Do not scale. All dimensions to be checked on site prior to fabrication of components or execution of works. This drawing, the design and information contained within are Copyright of Gibson Architects Limited and must not be used or reproduced without express permission. Gibson Architects Limited shall not be liable if used or reproduced without authorisation.


Notes:

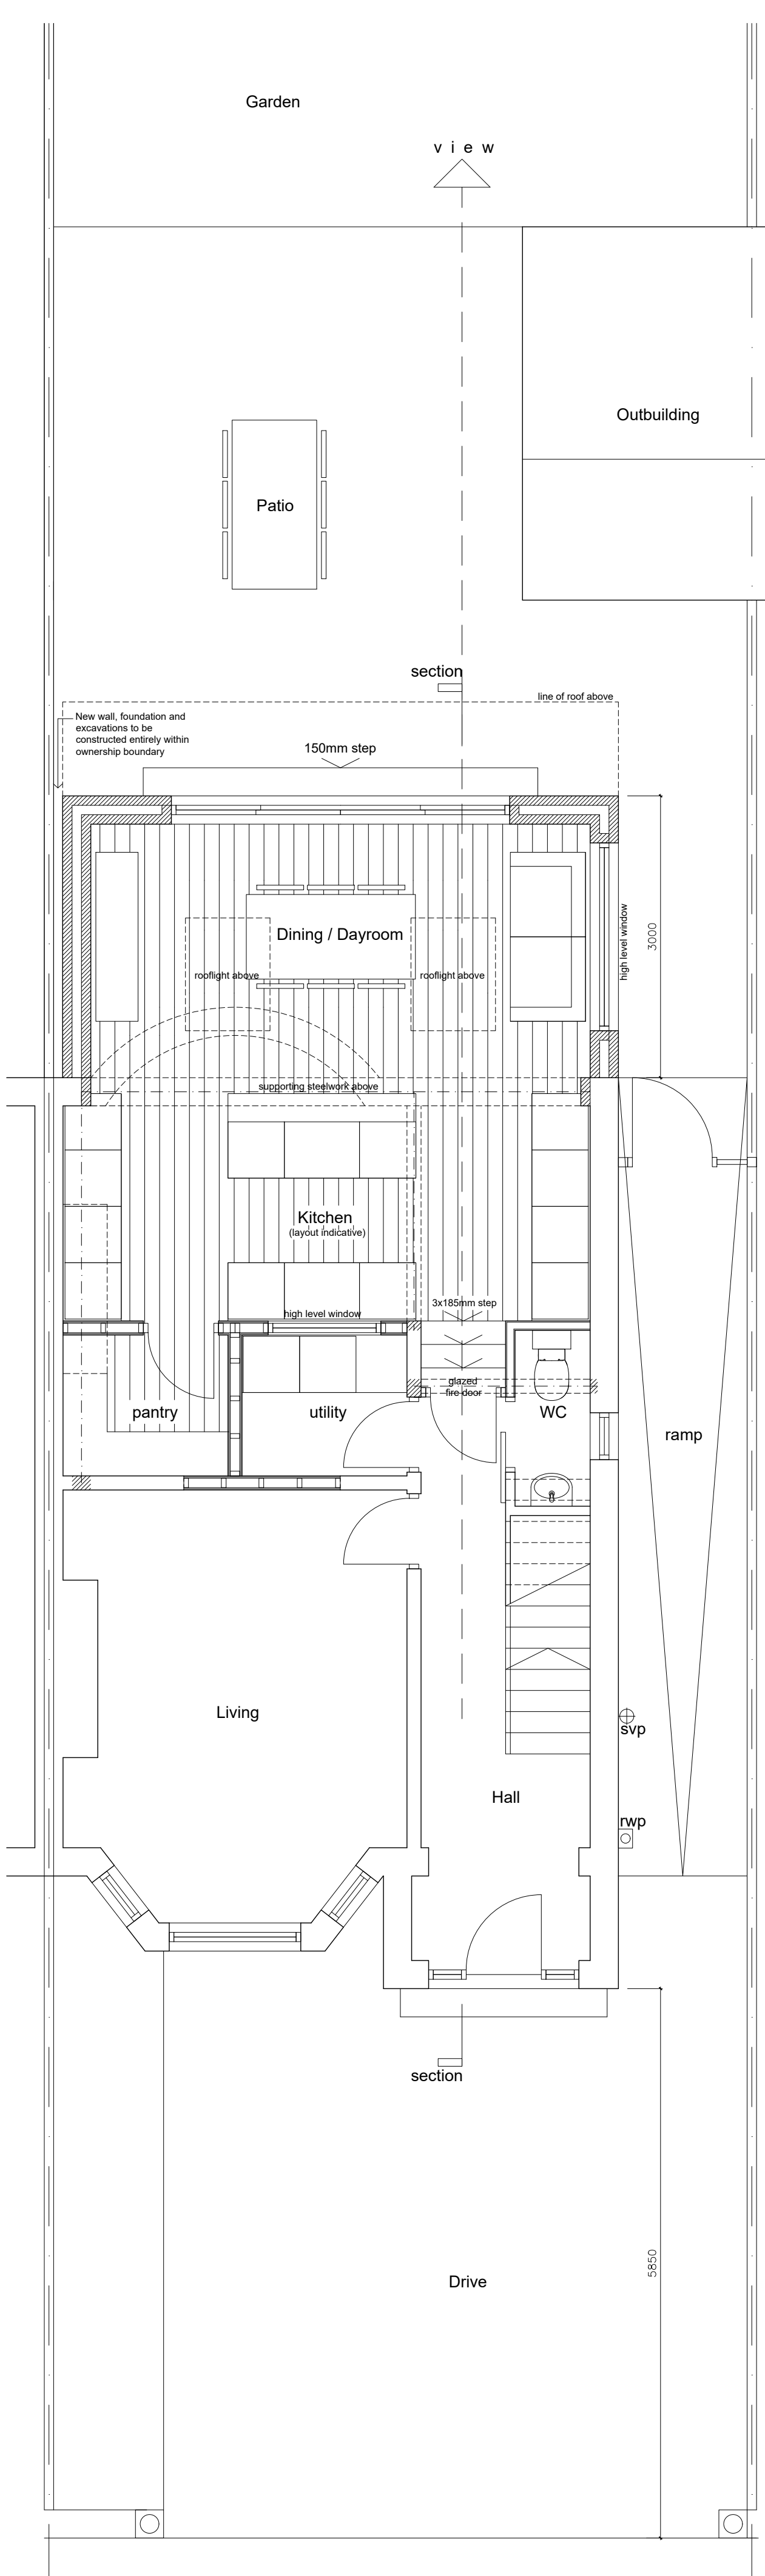

Proposed Ground Floor Plan
1:50

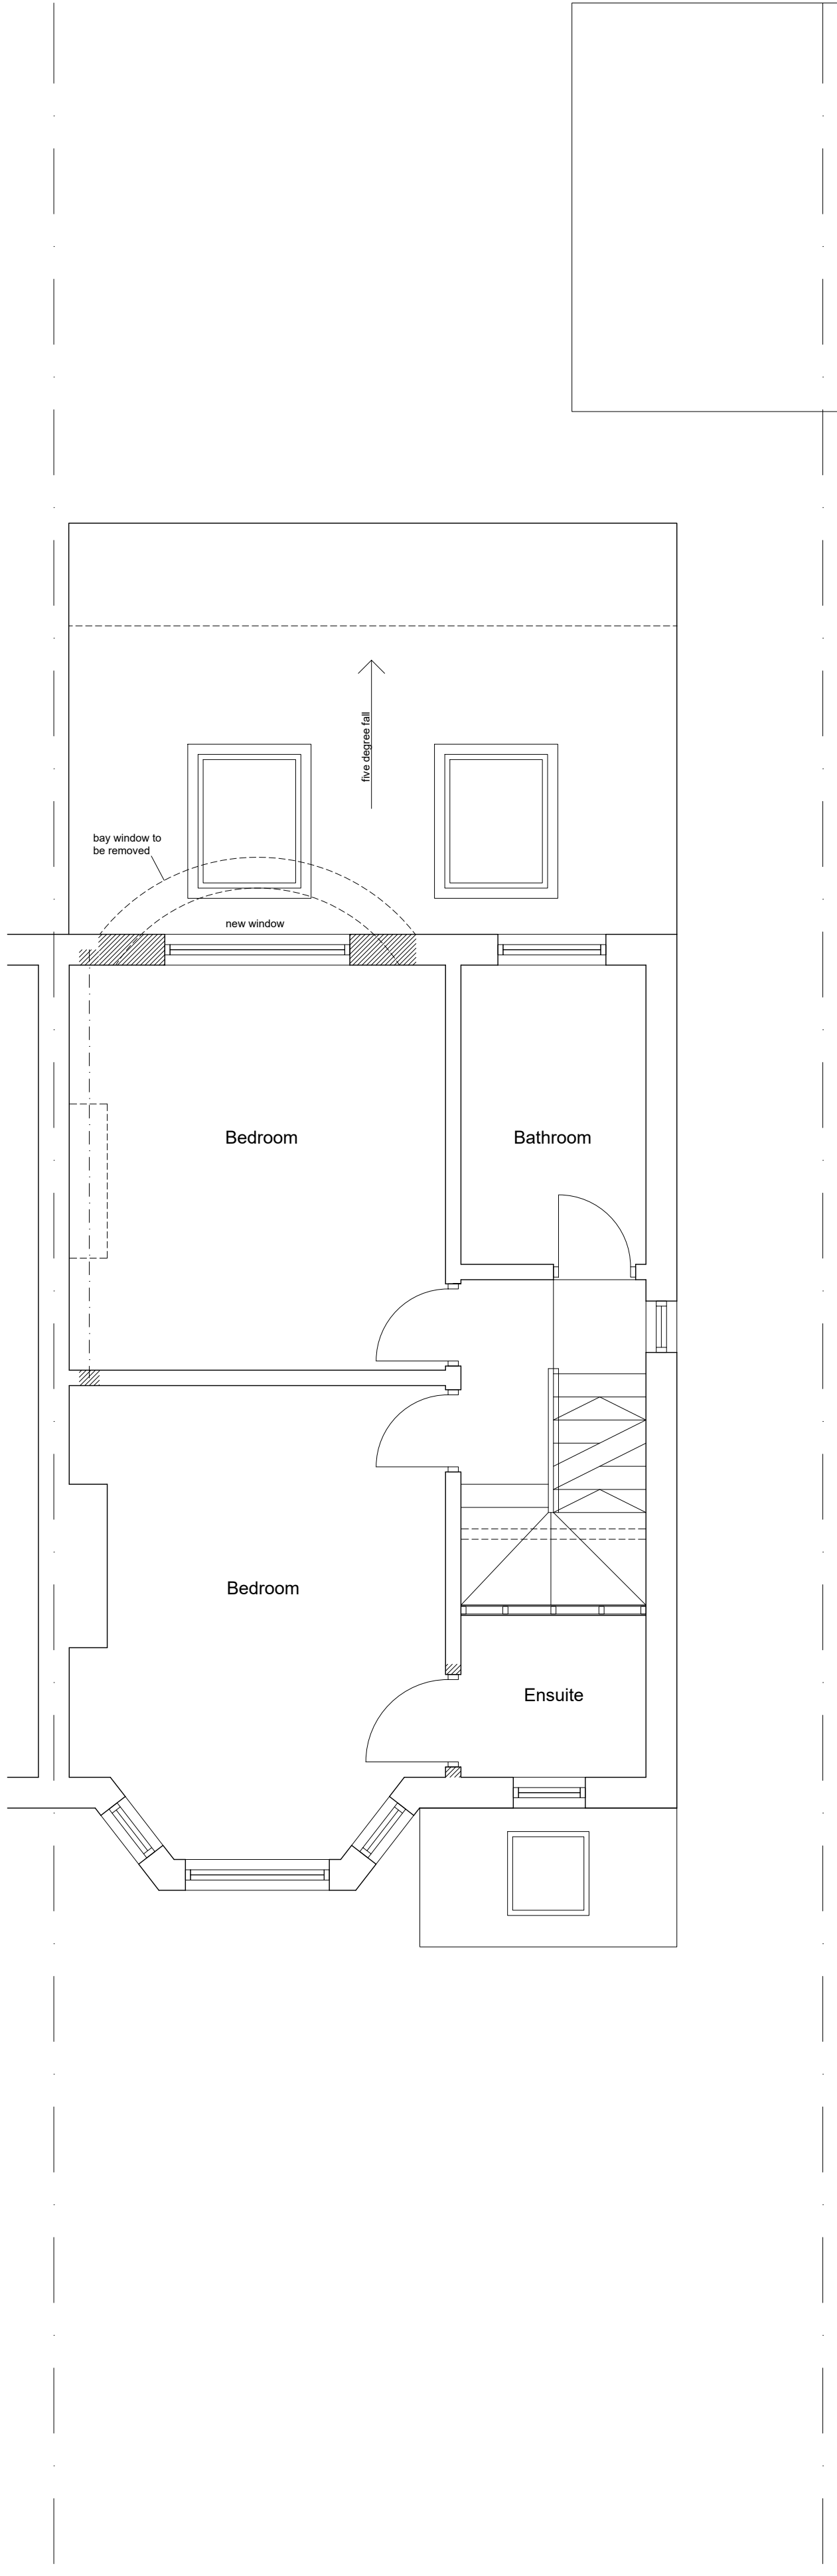


Proposed First Floor Plan
1:50

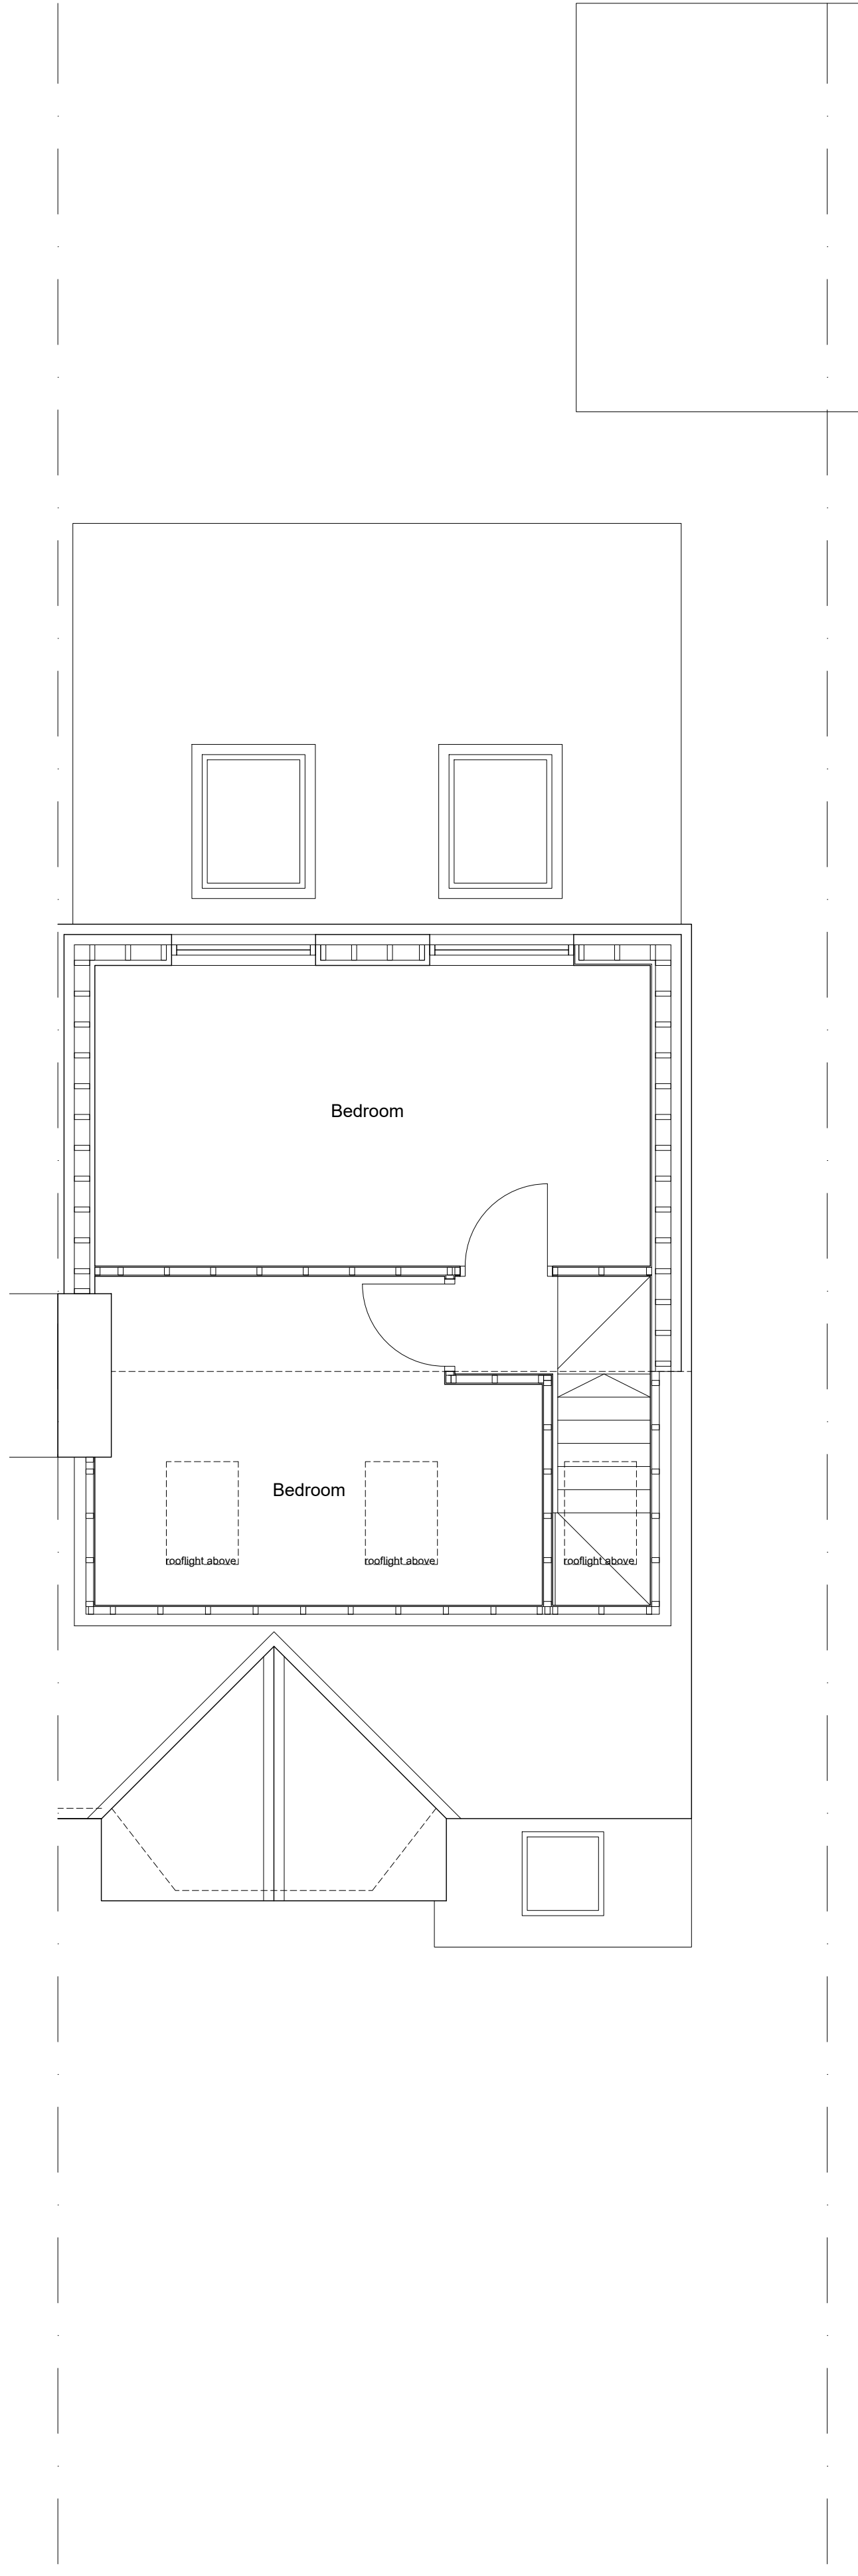

Proposed Second Floor Plan
1:50



Proposed Roof Plan
1:50

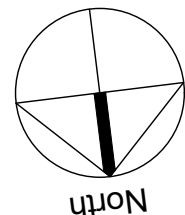

Revision	Date	Description	Drawn
----------	------	-------------	-------

gibson
ARCHITECTS

Client:
Backen & Bakare
Project:
19 Kingsway Avenue, Manchester
Drawing Title:
Proposed Floor Plans

Job no:	Drawing no:	Drawn:	Checked:	Date:	Scale:
---------	-------------	--------	----------	-------	--------

Gibson Architects Limited
Croupyett Ancrum Jedburgh TD8 6UJ
info@gibsonarchitects.co.uk
gibsonarchitects.co.uk