


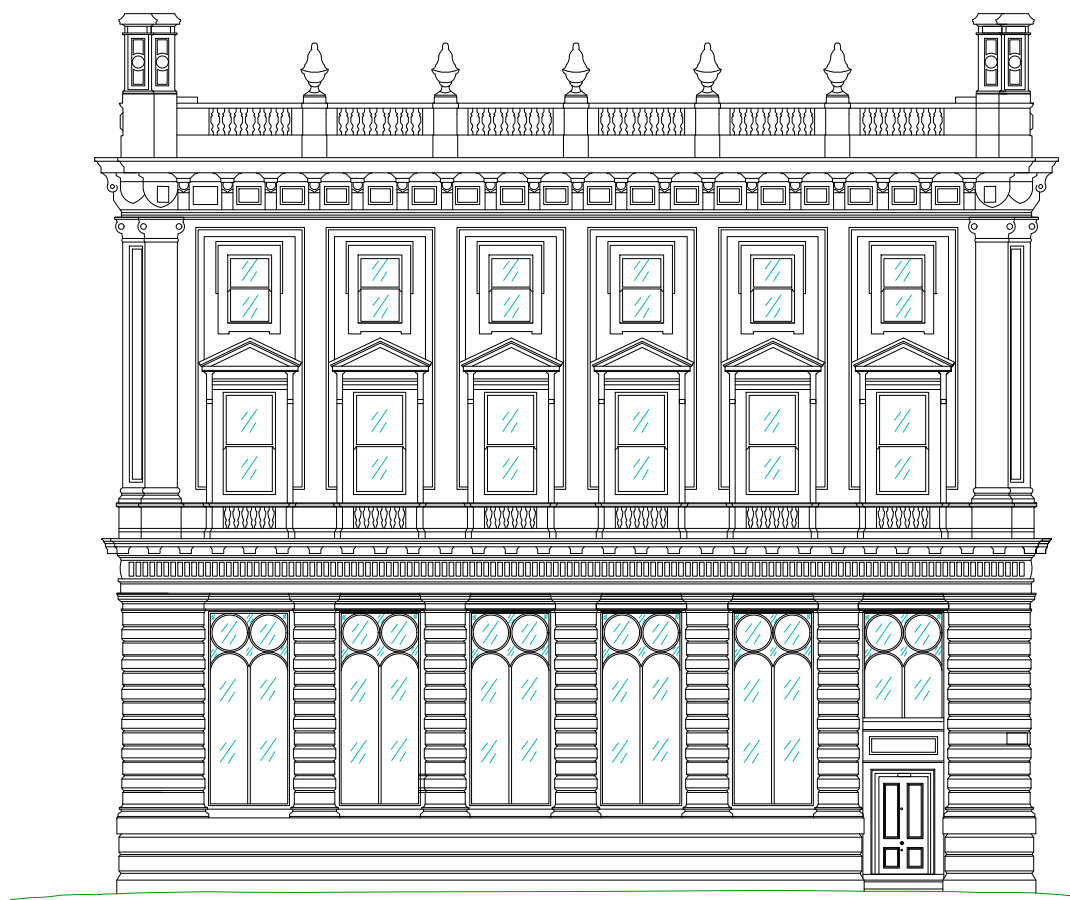


01 FRONT ELEVATION TO MOSLEY STREET AS EXISTING
030 SCALE - 1:100 @ A1



02 SIDE ELEVATION TO YORK STREET AS EXISTING
030 SCALE - 1:100 @ A1



03 REAR ELEVATION TO WEST MOSLEY STREET AS EXISTING
030 SCALE - 1:100 @ A1

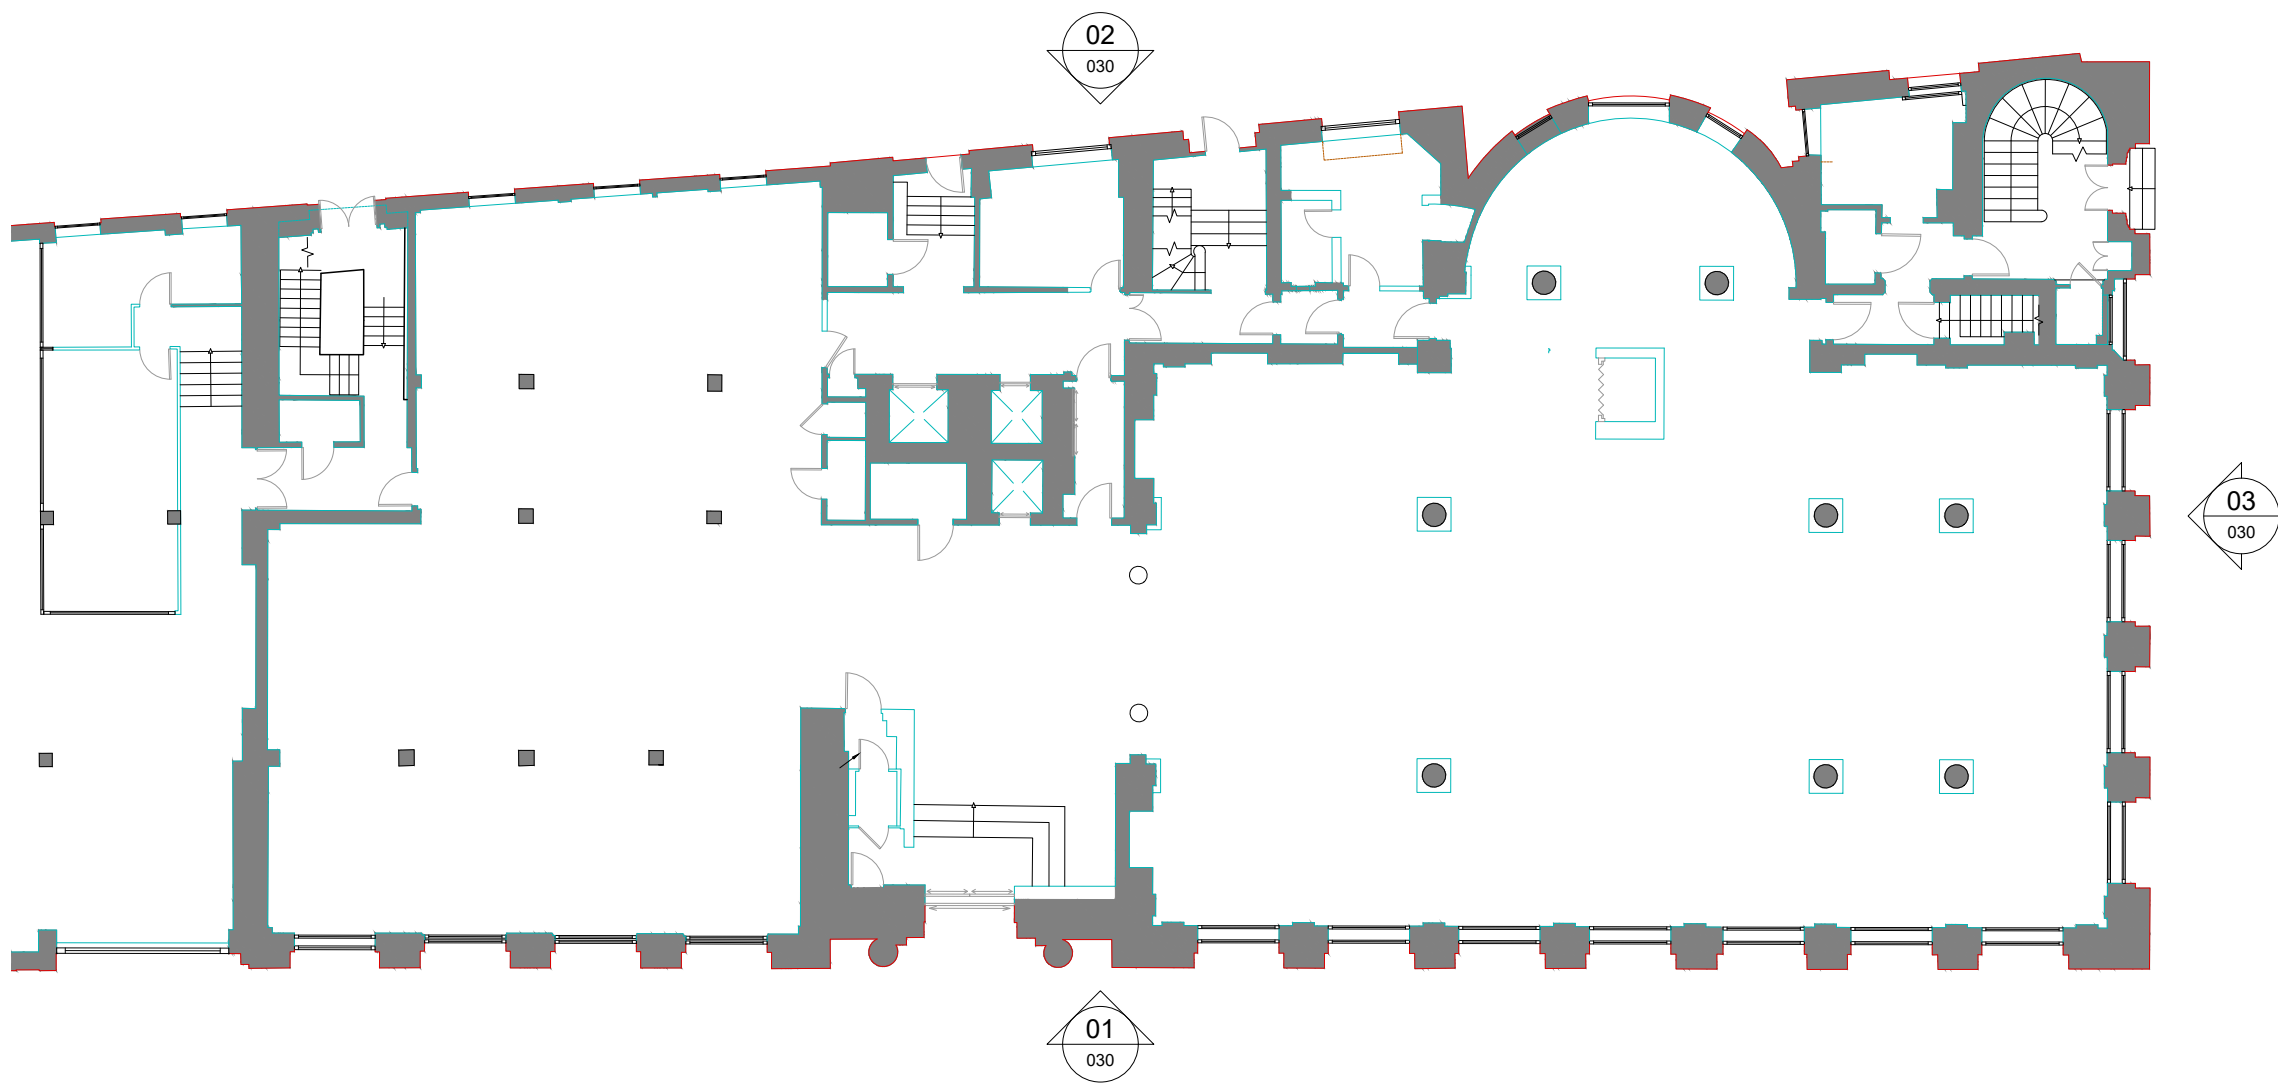

04 GROUND FLOOR REFERENCE PLAN
030 SCALE - 1:100 @ A1
PLAN

NOTES

ORIGINAL A1

DO NOT SCALE FROM THIS DRAWING.
ALL DIMENSIONS TO BE CHECKED ON SITE.
(DRAWINGS MAYBE SCALED FOR LOCAL AUTHORITY & PLANNING PURPOSE ONLY)
COPYRIGHT PROTECTED.

0 2 4 6 8 10m

Scale 1:200

FOR PLANNING
DO NOT USE FOR CONSTRUCTION

GENERAL PLANNING NOTES:

ALL DIMENSIONS TO BE CHECKED ON SITE PRIOR TO ANY MANUFACTURE OR CONSTRUCTION OF EQUIPMENT, FINISH, SIGNAGE ETC.

DRAWINGS TO BE READ IN CONJUNCTION WITH THE FOLLOWING STAGE 3 INFORMATION:

- STRUCTURAL ENGINEER'S DESIGN & RECOMMENDATIONS (DWLP)
- HERITAGE REPORT (PAUL BUTLER ASSOCIATES)
- M&E AND FIRE STRATEGY (HILSON MORAN)

3.00	12/09/22	ISSUED FOR PLANNING	ARB	FWE
REV	DATE	DESCRIPTION	DRAWN	CHECKED
A × I ADDRESS : 41 SOUTH KING STREET, MANCHESTER, M2 6DE TELEPHONE : +44 (0)161 879 7357 EMAIL : www.aki.studio COMPANY No : 11847325				
CLIENT				
bruntwood				
PROJECT				
BRUNTWOOD 38 MOSLEY STREET MANCHESTER M2 3AZ				
DRAWING REFERENCE				
EXTERNAL ELEVATIONS AS EXISTING				
JOB REFERENCE	DRAWING SCALE	DATE	DRAWN	CHECKED
20 - 059	1:200@A1	14.01.22	SO	ARB
DRAWING No			STAGE	REV
AX1 - B030			3	00