



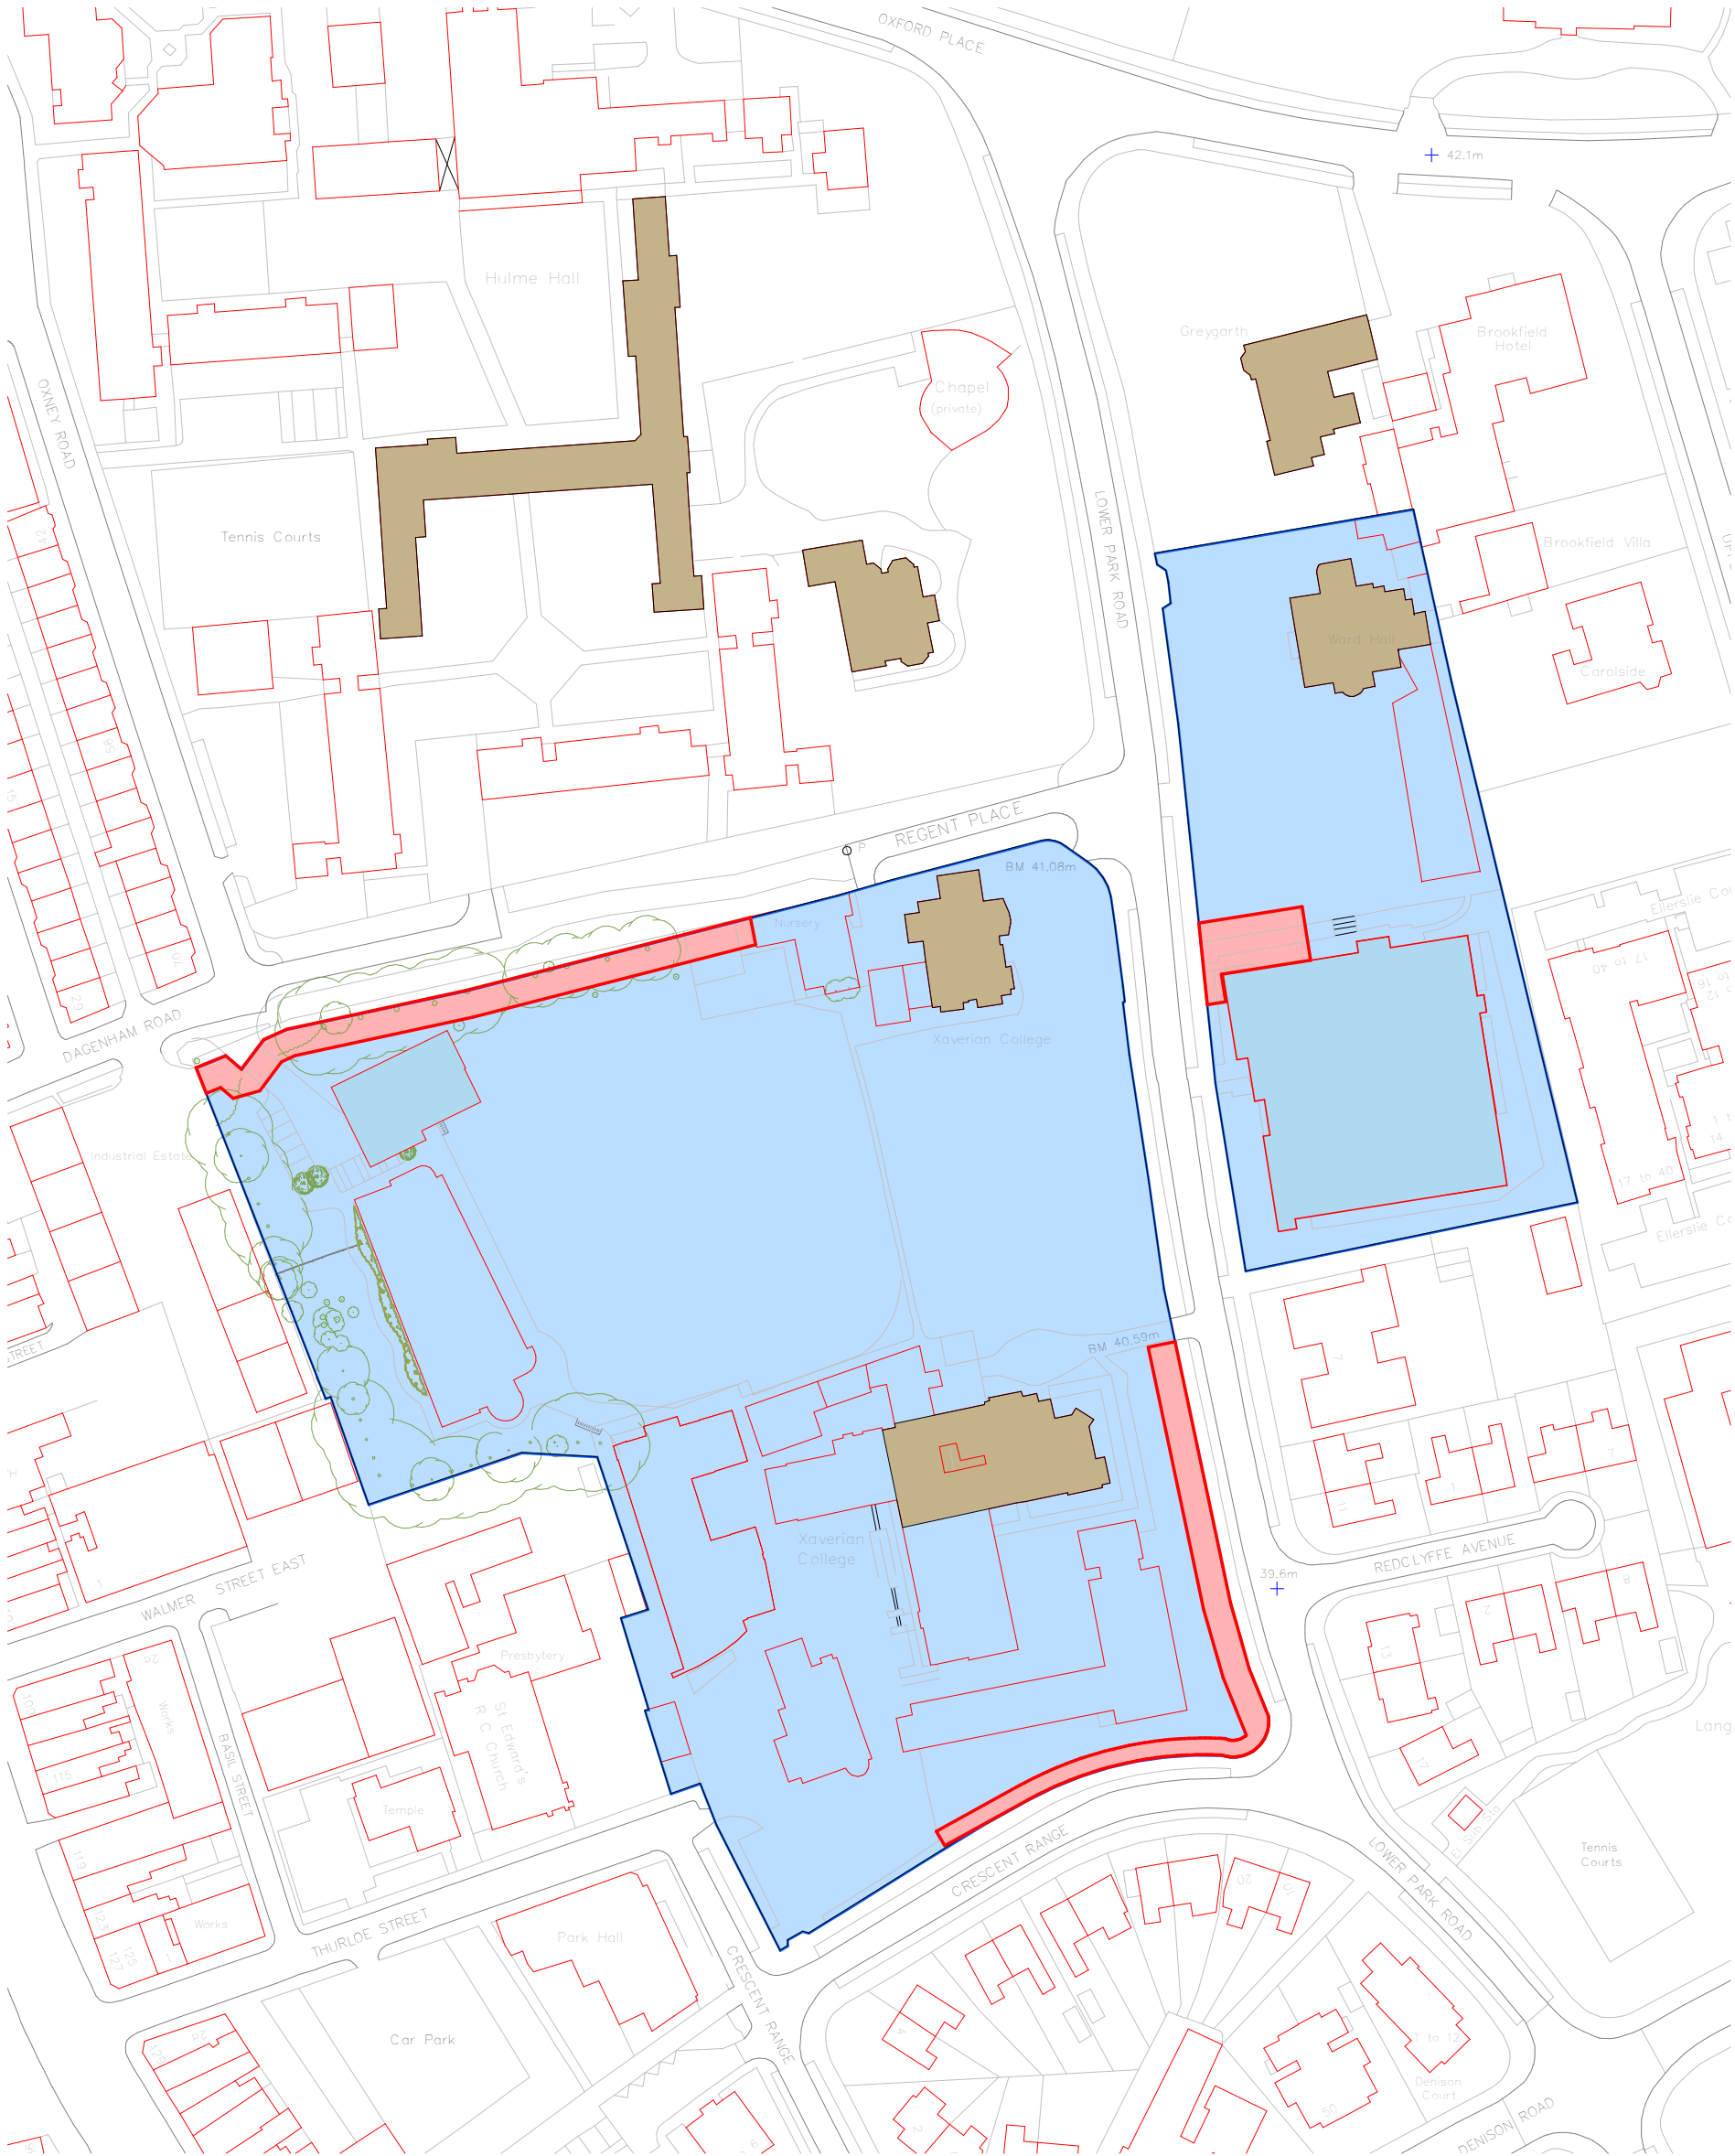

XX - Existing Location Plan - Boundary Treatment Works
1 : 1250

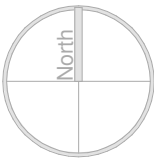

Notes
The Contractor is to check all dimensions and conditions on site before commencing. Do not scale from this drawing.
This drawing remains the copyright of POZZONI Architecture Ltd.

Scale Bars		TO BE USED ONLY AS GUIDANCE			
1:100	mm	0	1000	3000	5000
1:200	mm	0	5000	8000	
1:500	M	0	5	15	25
1:1250	M	0	10	30	50 70

- Site Plan Legend**
- Red line site boundary (apx. 1280 m²)
 - Blue line ownership boundary (Xaverian College campus) (apx. 29,655m² - inclusive of red line site area)
 - Listed Building

A	Updated for Planning Application.	CP	28.09.22
P2	Text amendment	TC	28.03.19
P1	PLANNING APPLICATION	TC	27.03.19
Rev	Description	By	Date

Client: Xaverian College

Job: Xaverian College, Lower Park Rd, Manchester, M14 5RB

Drawing: Existing Location Plan - Boundary Treatment

5154_1001 Rev A

5154-PAL-02-XX-DR-A-1001

Date: 27.03.19 Scale: 1 : 1250 @ A2

CP 2D CoOrd TC Approved TC

Planning Tender Construction
Design Contract As Built

pozzoni

10-12 Emerald Street
London
WC1N 3QA

Woodville House
2 Woodville Road
Altrincham
WA14 2FH

+44 20 7078 0079
architects@pozzoni.co.uk

+44 161 928 7848
www.pozzoni.co.uk