


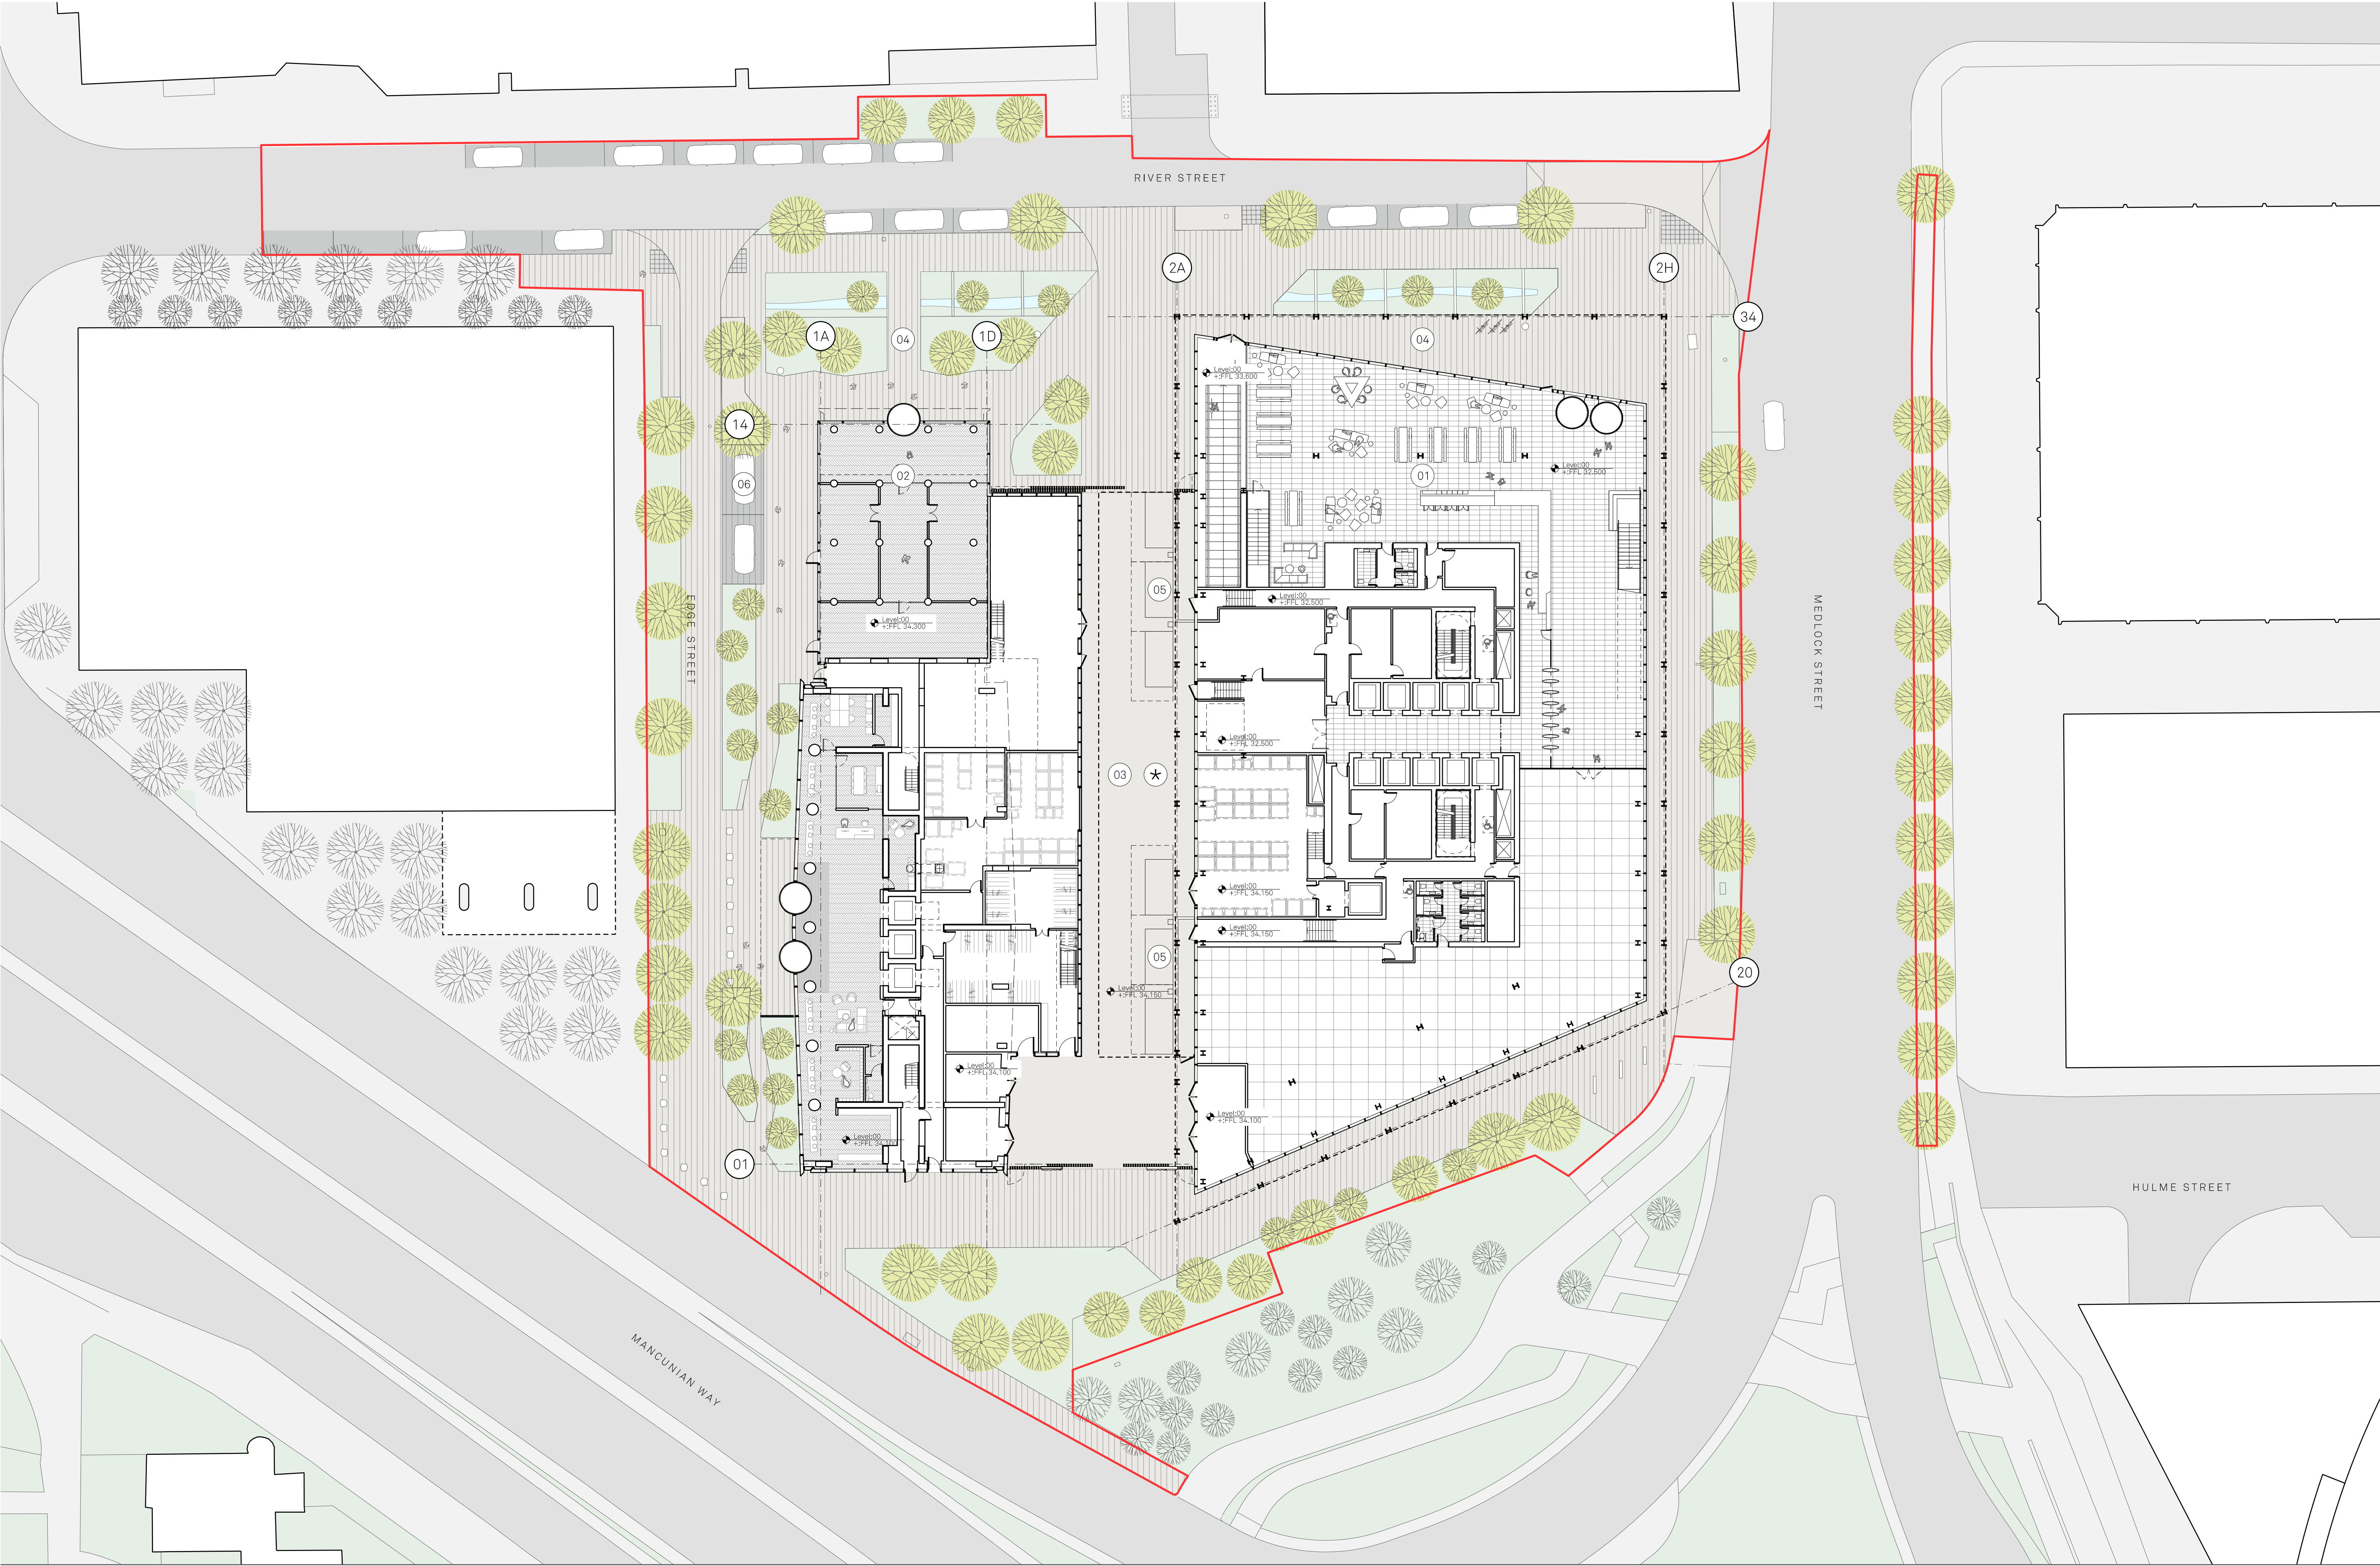

Notes:

Site Application Boundary

PLAN KEY:

01

Block A

02

Block B

03

Service area

04

Proposed landscaping

05

Internal parking bays & electrical charging points

06

External parking bays & electrical charging points

★

Service area - surface finish to match external context.

For further information please refer to the landscape strategy drawings

Project Name:		Title:		Scale:	
One Medlock Street		Ground Floor Proposed Site Plan		1:250 @ A1	
Drawn:	Checked:	Status:	Project:	Drawing No:	Rev:
HM	MH	Planning	100	_MP_02_2200	K
Details:					
K		11/10/22		Issued for Planning	

Jon Matthews Architects

Union, 2-10 Albert Square, Manchester, M2 6LW

0161 974 3690

Copyright of this drawing is vested in Jon Matthews Architects and must not be copied or reproduced without written consent. Figures dimensions only are to be taken from this drawing. Do not scale from this drawing. For full company disclosure please visit www.jonmatthewsarchitects.com