
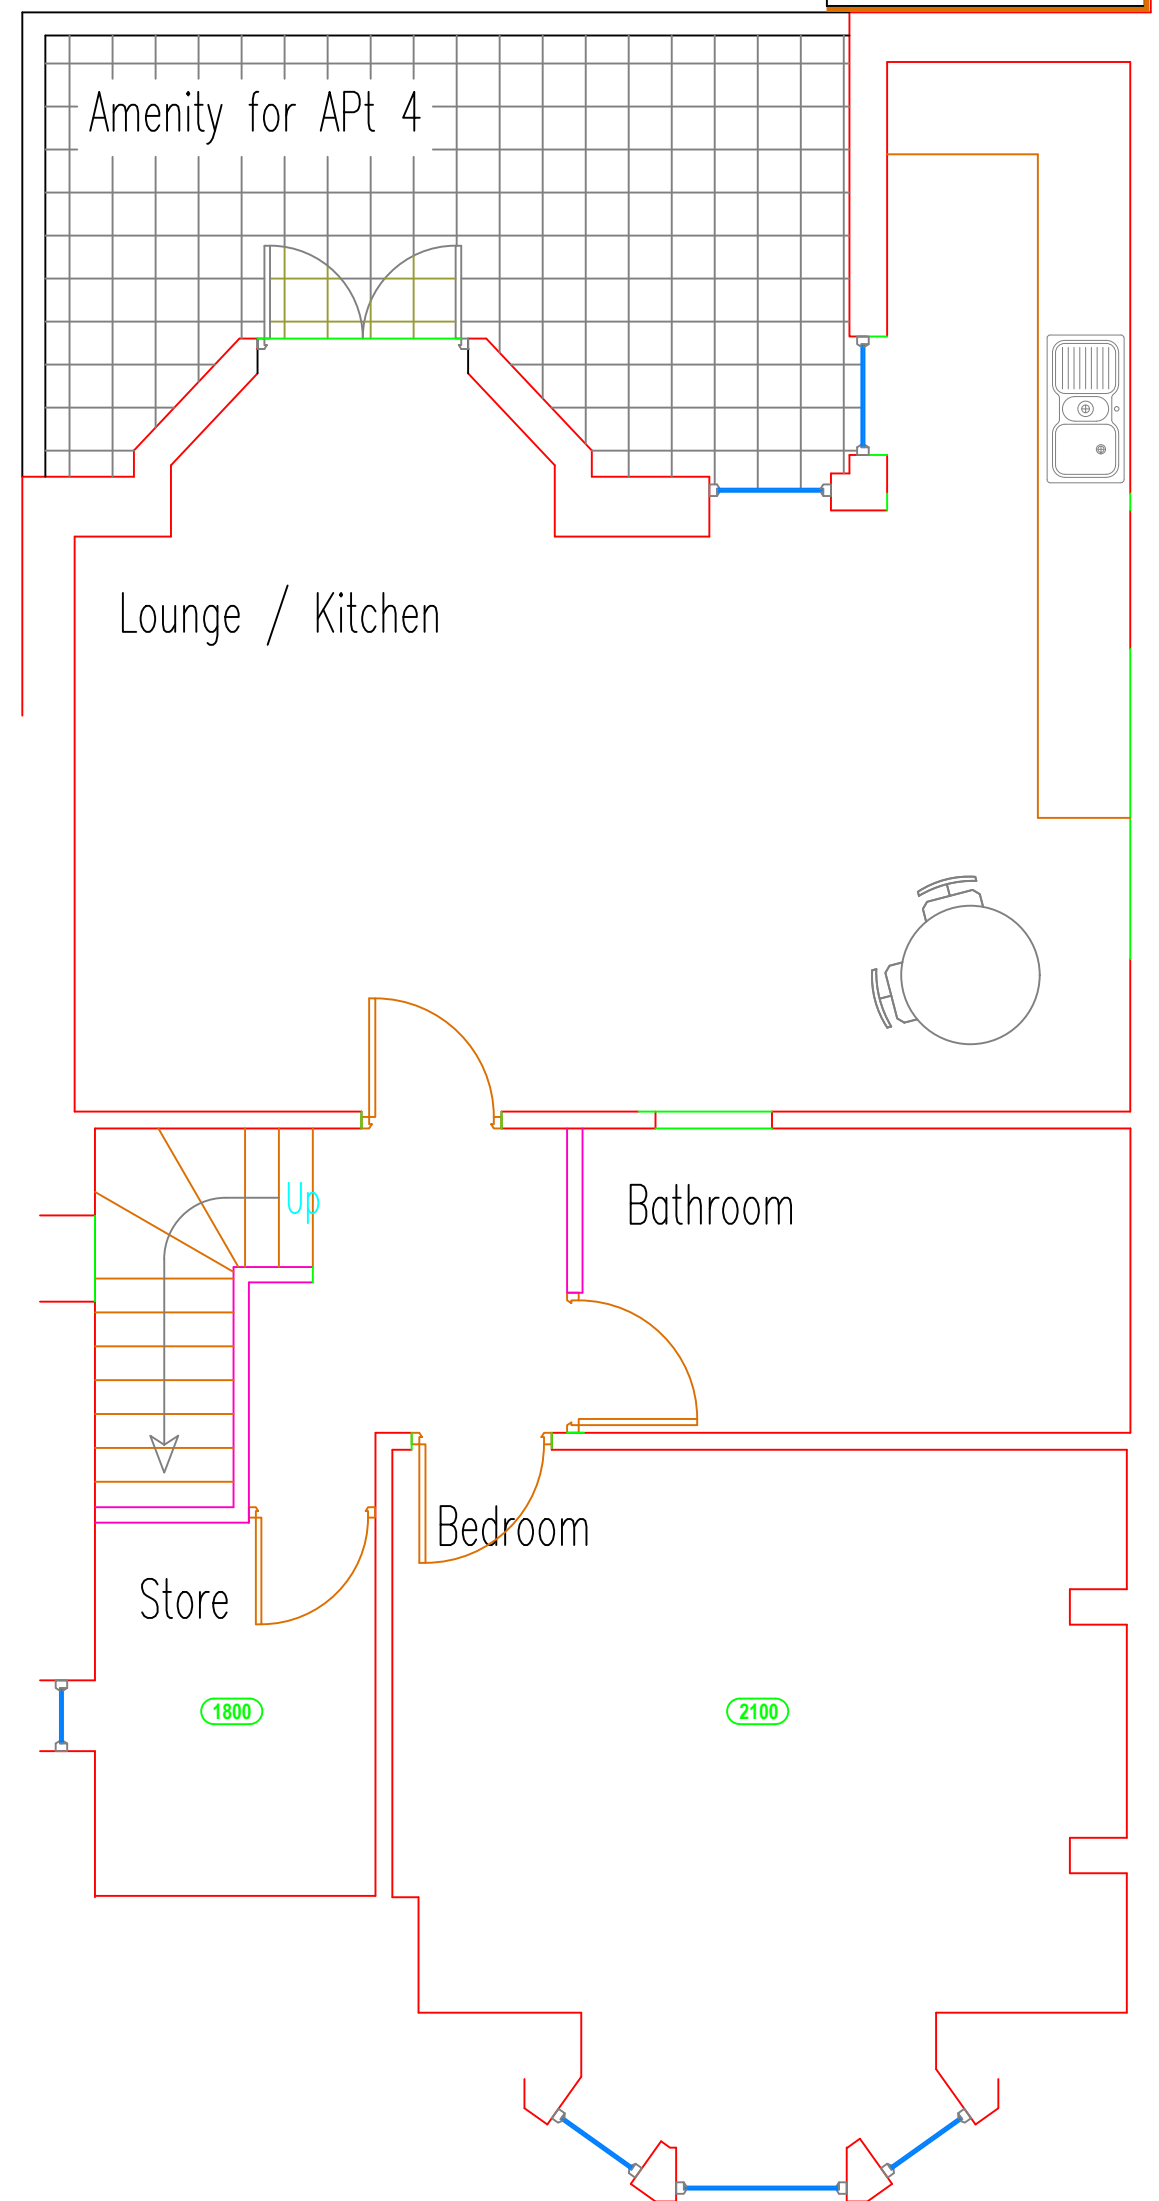
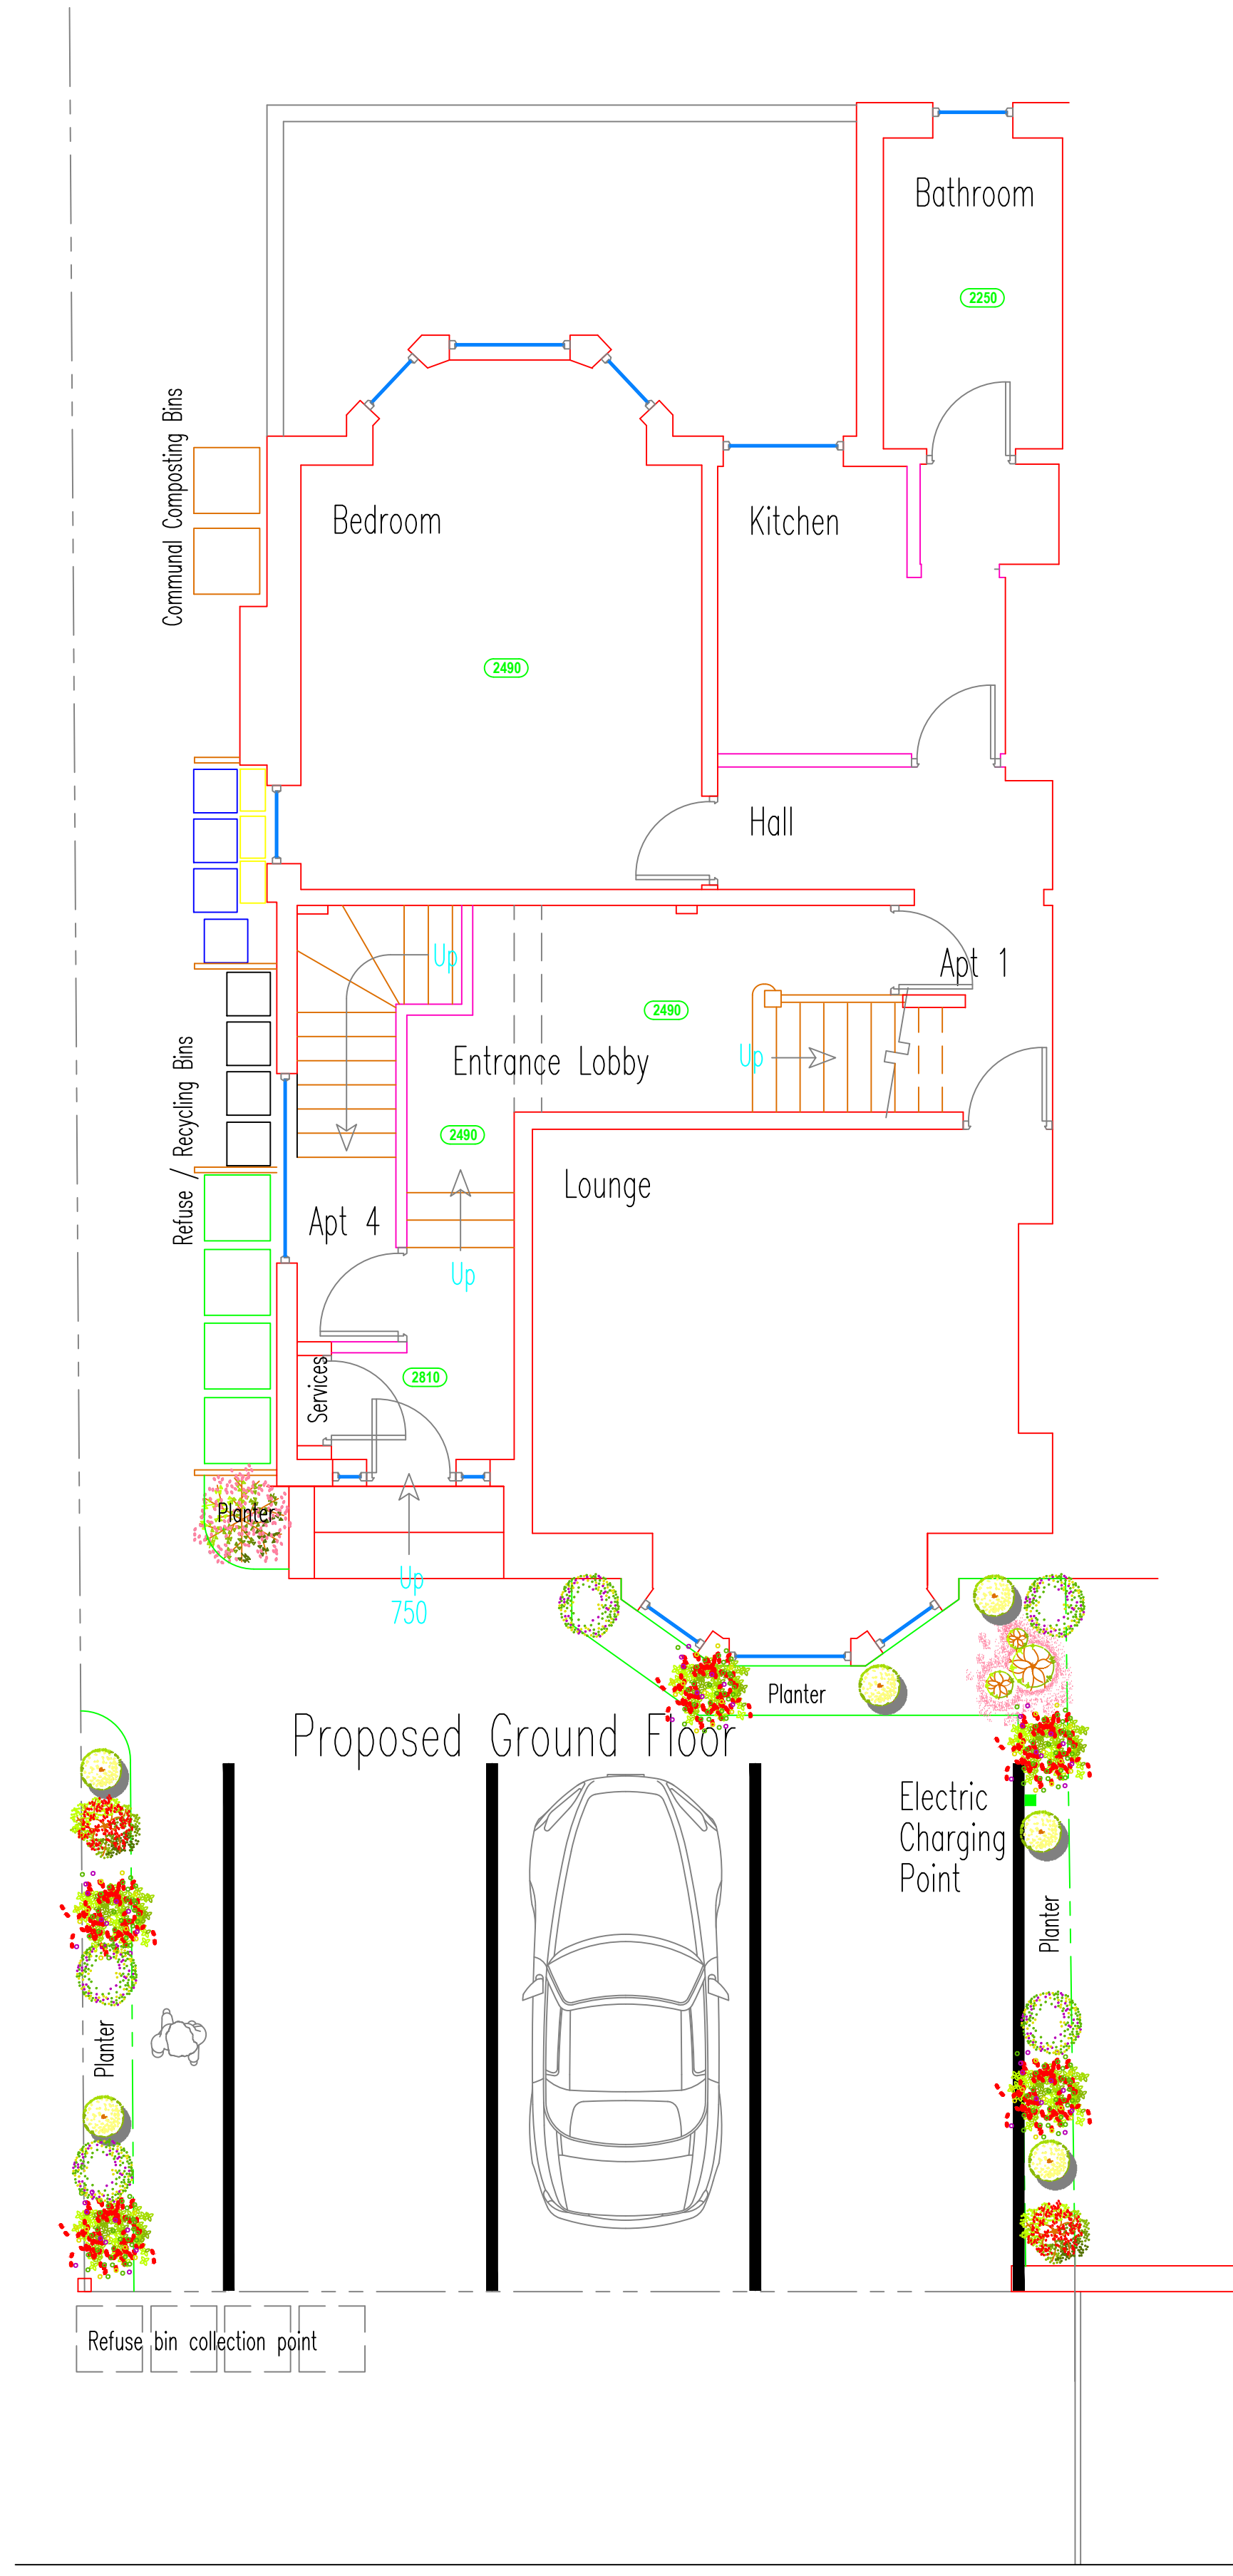


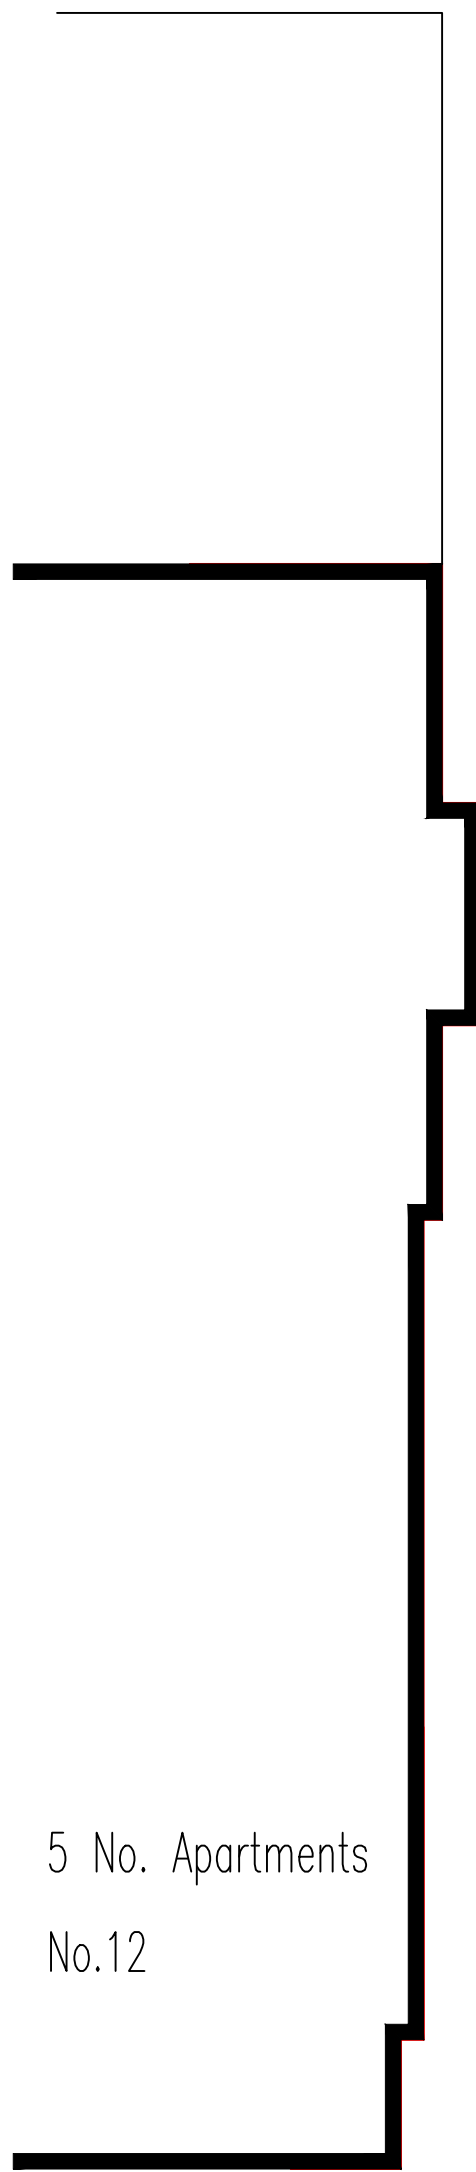

D	Issued for planning	Oct 22	DAP
C	Issued for planning	Oct 22	DAP
B	Issued for planning	Sept 22	DAP
A	Issued for comment	July 20	DAP
Rev.	Mod. Notes	Date	By
Client			
Shazad Salim			
Location			
10 Ellesmere Road Chorlton M21 0SR			
Job Title			
Proposed basement conversion and alterations			
Drawing Title			
Proposed Basement and Ground Floor Plans + Site Plan			
Scale 1:50, 1:1000		Sheet A1	
Date July 20		Drawn by DAP	
Dwg. No. 26/20-02			Rev. D