

PROJECT REF

22051

DRAWING REF

201 B

Bluechip Architecture

SCALE

1:50 @ A1

DATE


JULY '22

CLIENT
MR & MRS HIRD
24 CHORTON VILLAS
HARDY LANE
CHORTON
M21 8DN


PROJECT
SINGLE STOREY REAR EXTENSION
CREATION OF BASEMENT
INTERNAL REMODELLING

PROPOSED FLOOR PLANS


DRAWING TITLE
PLANNING

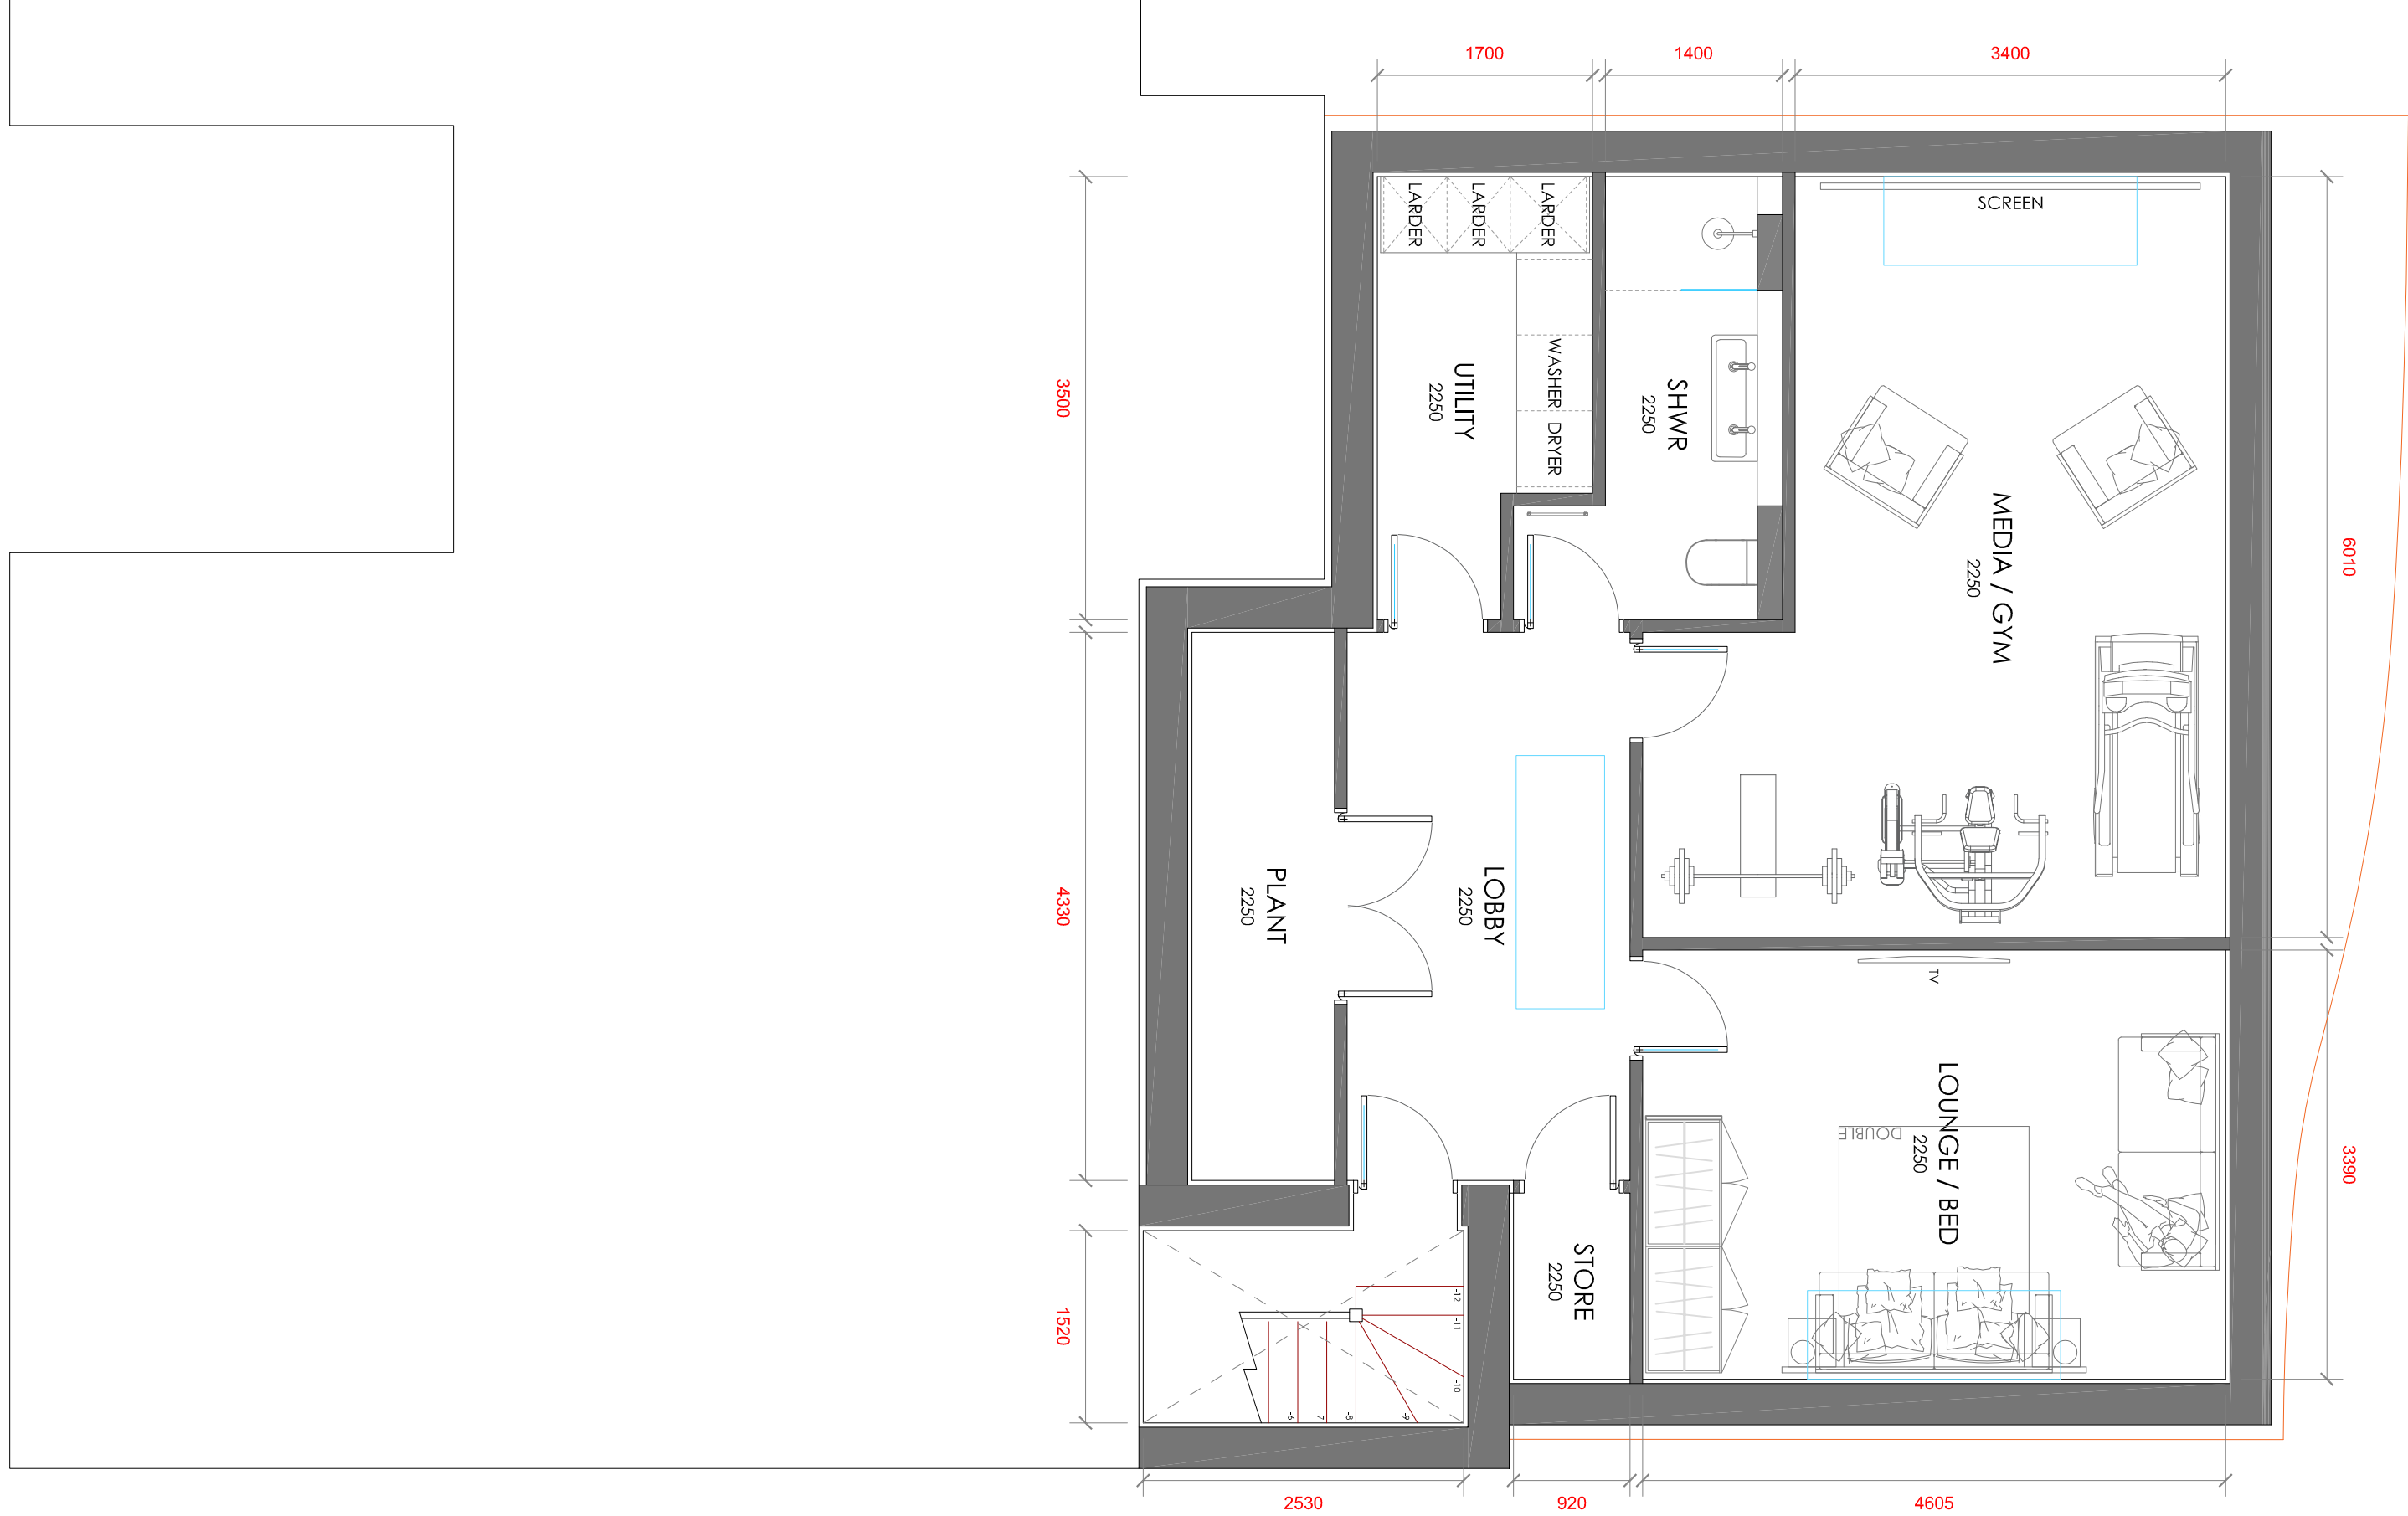

LOWER GROUND FLOOR

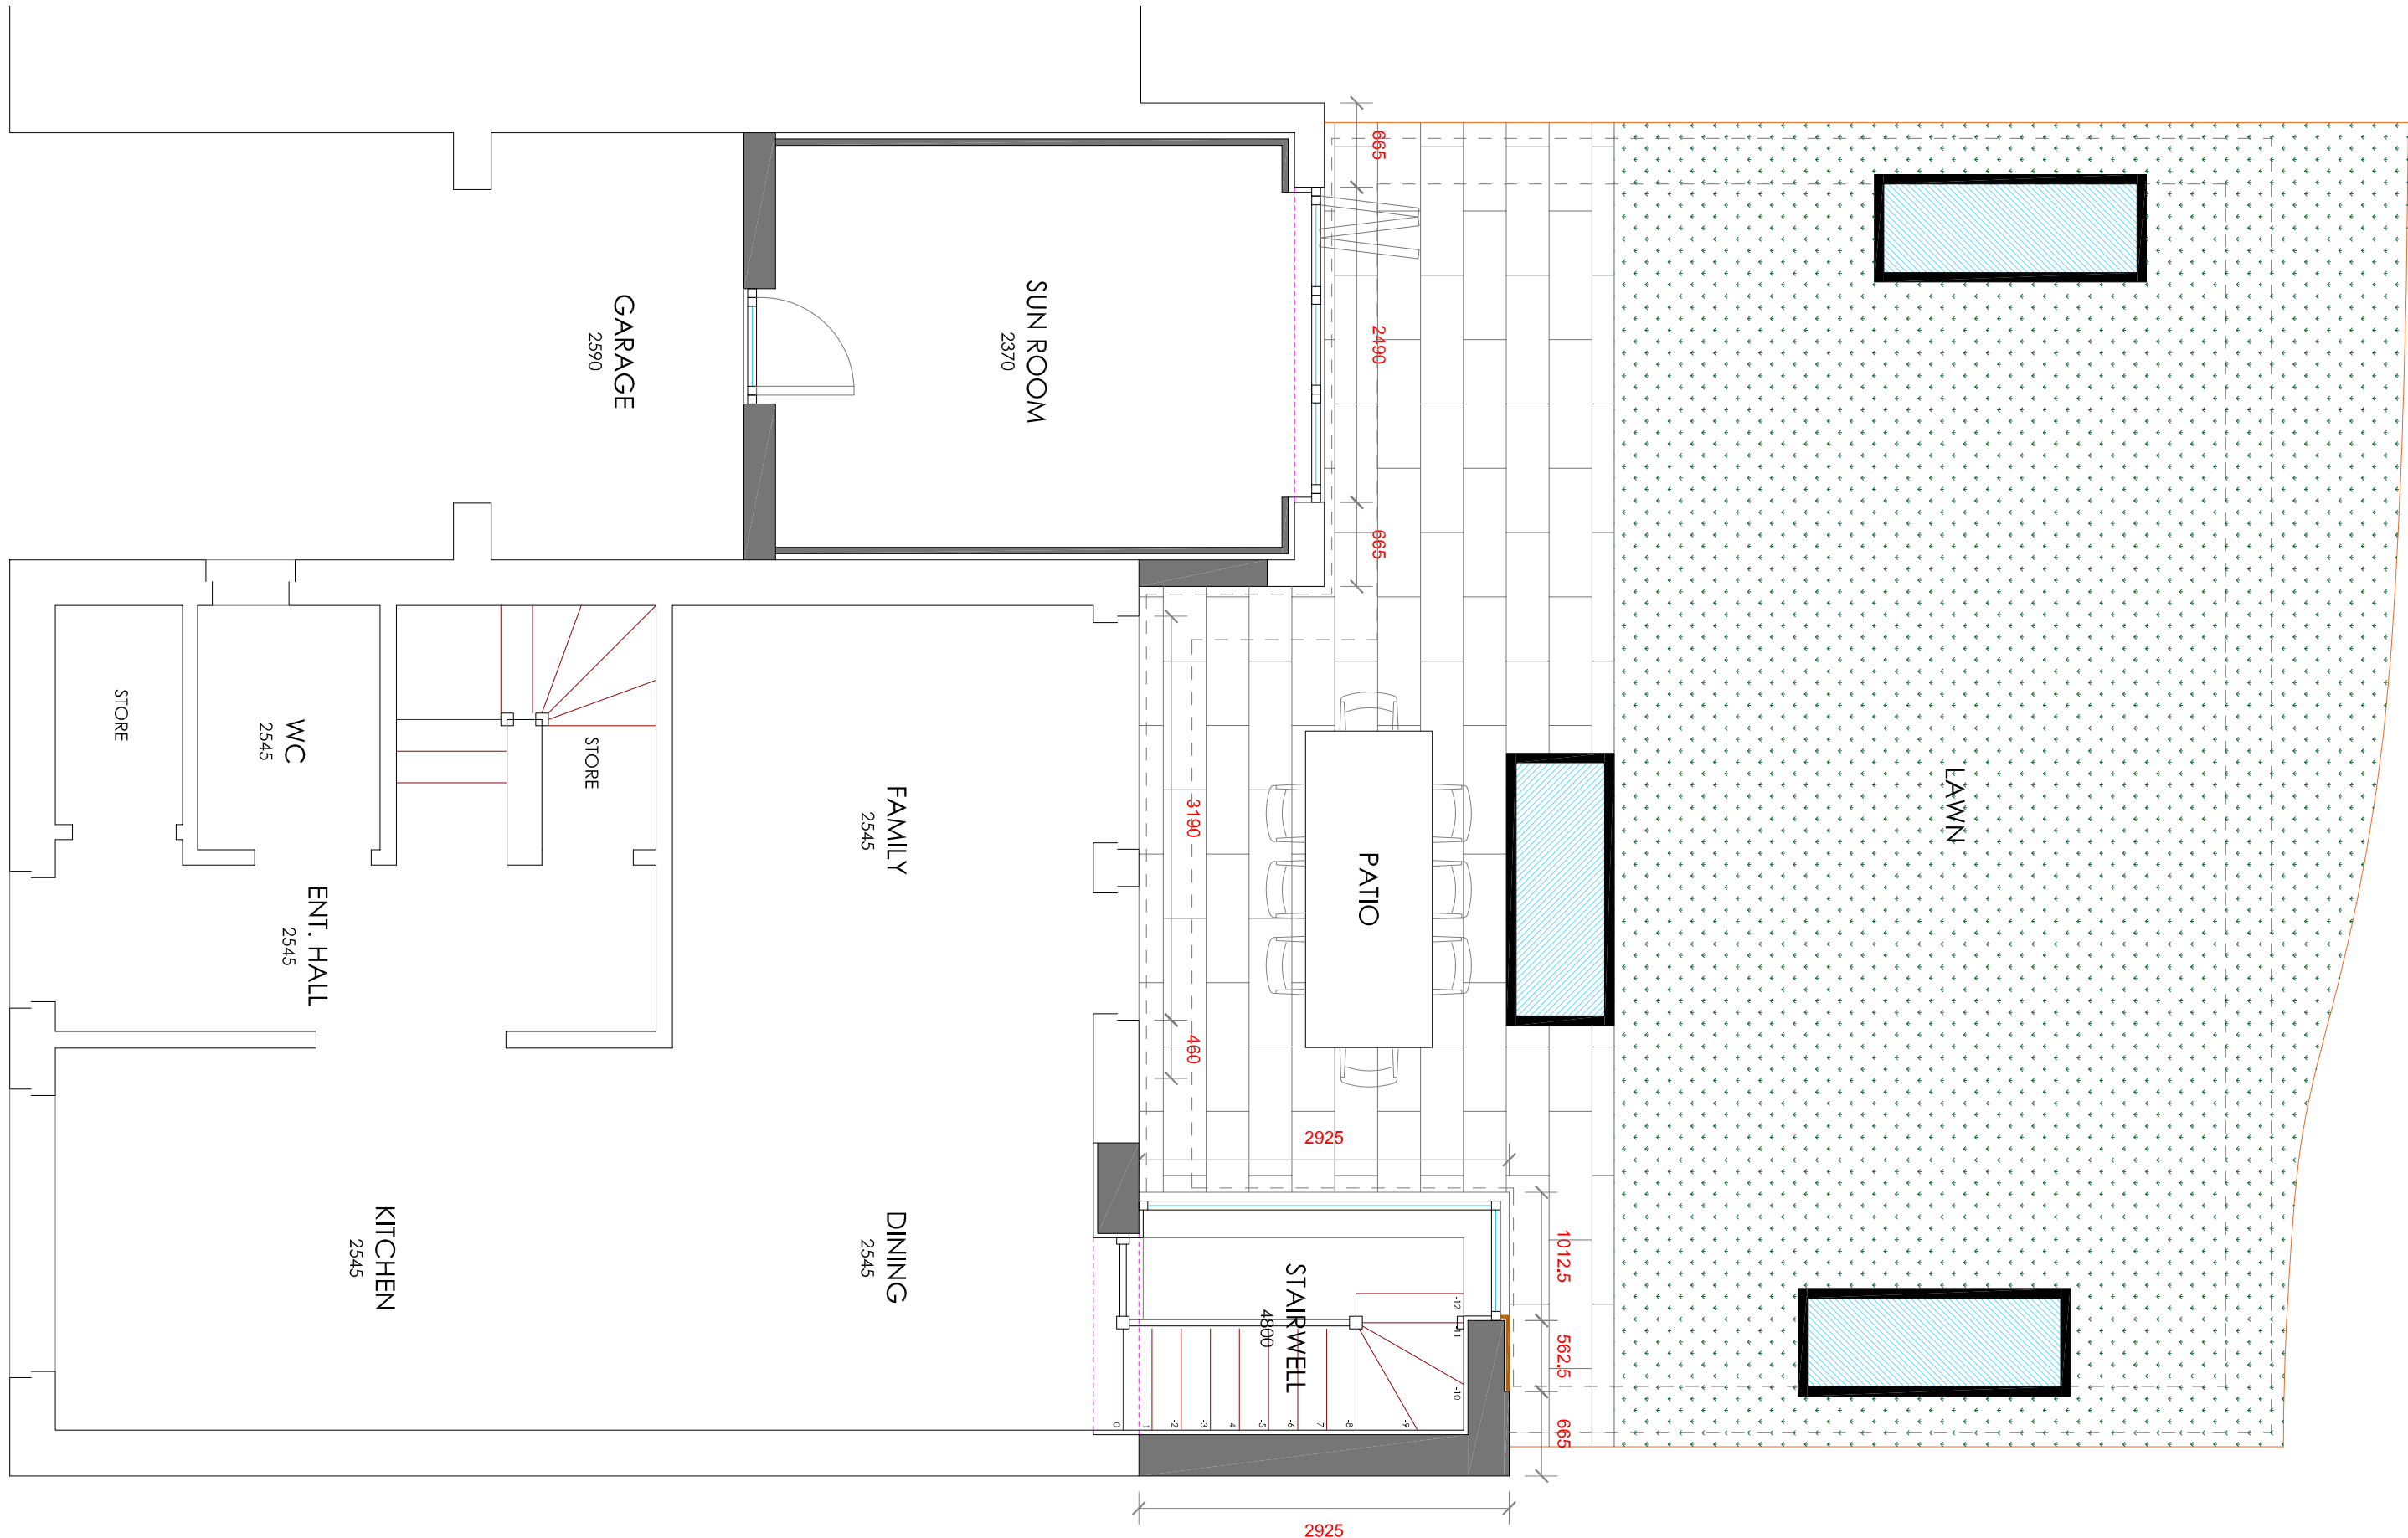

GROUND FLOOR

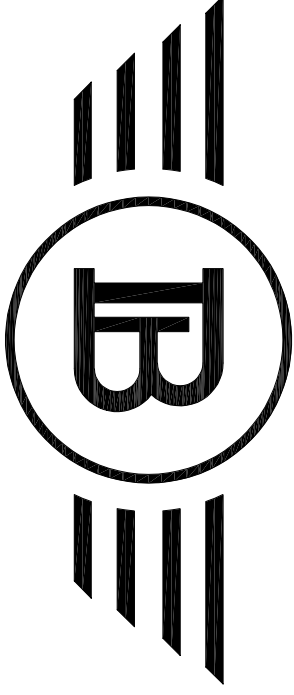

Bluechip Architecture

07999 294 675

DESIGN@BLUECHIP-ARCHITECTURE.CO.UK
WWW.BLUECHIP-ARCHITECTURE.CO.UK

LOWRY MILL | LEE ST. | SWINTON | MANCHESTER | M27 6DB
DO NOT SCALE FROM THE DRAWING. COPYRIGHT PROTECTED & ISSUED
UNDER LICENCE TO THE CLIENT NAMED BELOW. ALL INFORMATION
CONTAINED WITHIN IS NON-TRANSFERABLE WITHOUT APPROVAL FROM
BLUECHIP ARCHITECTURE