

Notes

GENERAL NOTES

THE CONTRACTOR IS ADVISED TO VISIT THE SITE PRIOR TO TENDERING & ASCERTAIN ALL LOCAL CONDITIONS & RESTRICTIONS LIKELY TO AFFECT THE EXECUTION OF THE WORKS. NO CLAIMS ARISING FROM FAILURE TO DO SO WILL BE CONSIDERED.

THIS DRAWING IS TO BE READ IN CONJUNCTION WITH ALL OTHER DRAWINGS, SCHEDULES & SPECIFICATIONS RELATING TO THE PROJECT AND ANY DISCREPANCIES NOTIFIED TO THE CONTRACT ADMINISTRATOR IMMEDIATELY.

THE CONTRACTOR IS TO CHECK ALL DIMENSIONS ON SITE PRIOR TO COMMENCING WORKS OR ORDERING ANY MATERIALS. DO NOT SCALE OFF DRAWINGS.


ALL WORKMANSHIP AND MATERIALS TO COMPLY WITH BUILDING REGULATIONS, BRITISH STANDARDS, CODES OF PRACTICE, MANUFACTURERS' INSTRUCTIONS, AGREEMENT CERTIFICATES ETC. ALL MATERIALS SHALL BE SUITABLE FOR PURPOSE.

THE CONTRACTOR IS TO MAKE GOOD ALL WORKS DISTURBED.


THE CONTRACTOR TO COMPLY WITH CDM REGULATIONS AND HEALTH AND SAFETY REQUIREMENTS WHERE APPROPRIATE.

Text Key

1. Proposed Brickface to Match Existing
2. Proposed GRP or similar Flatroof - Anthracite Top Coat Finish
3. Proposed Aluminium Anthracite Double Glazed Window
4. Proposed Aluminium Double Glazed Doors
5. Dormer VM ZINC Standing Seam Panels
6. no. Cycle Provision stands (12)

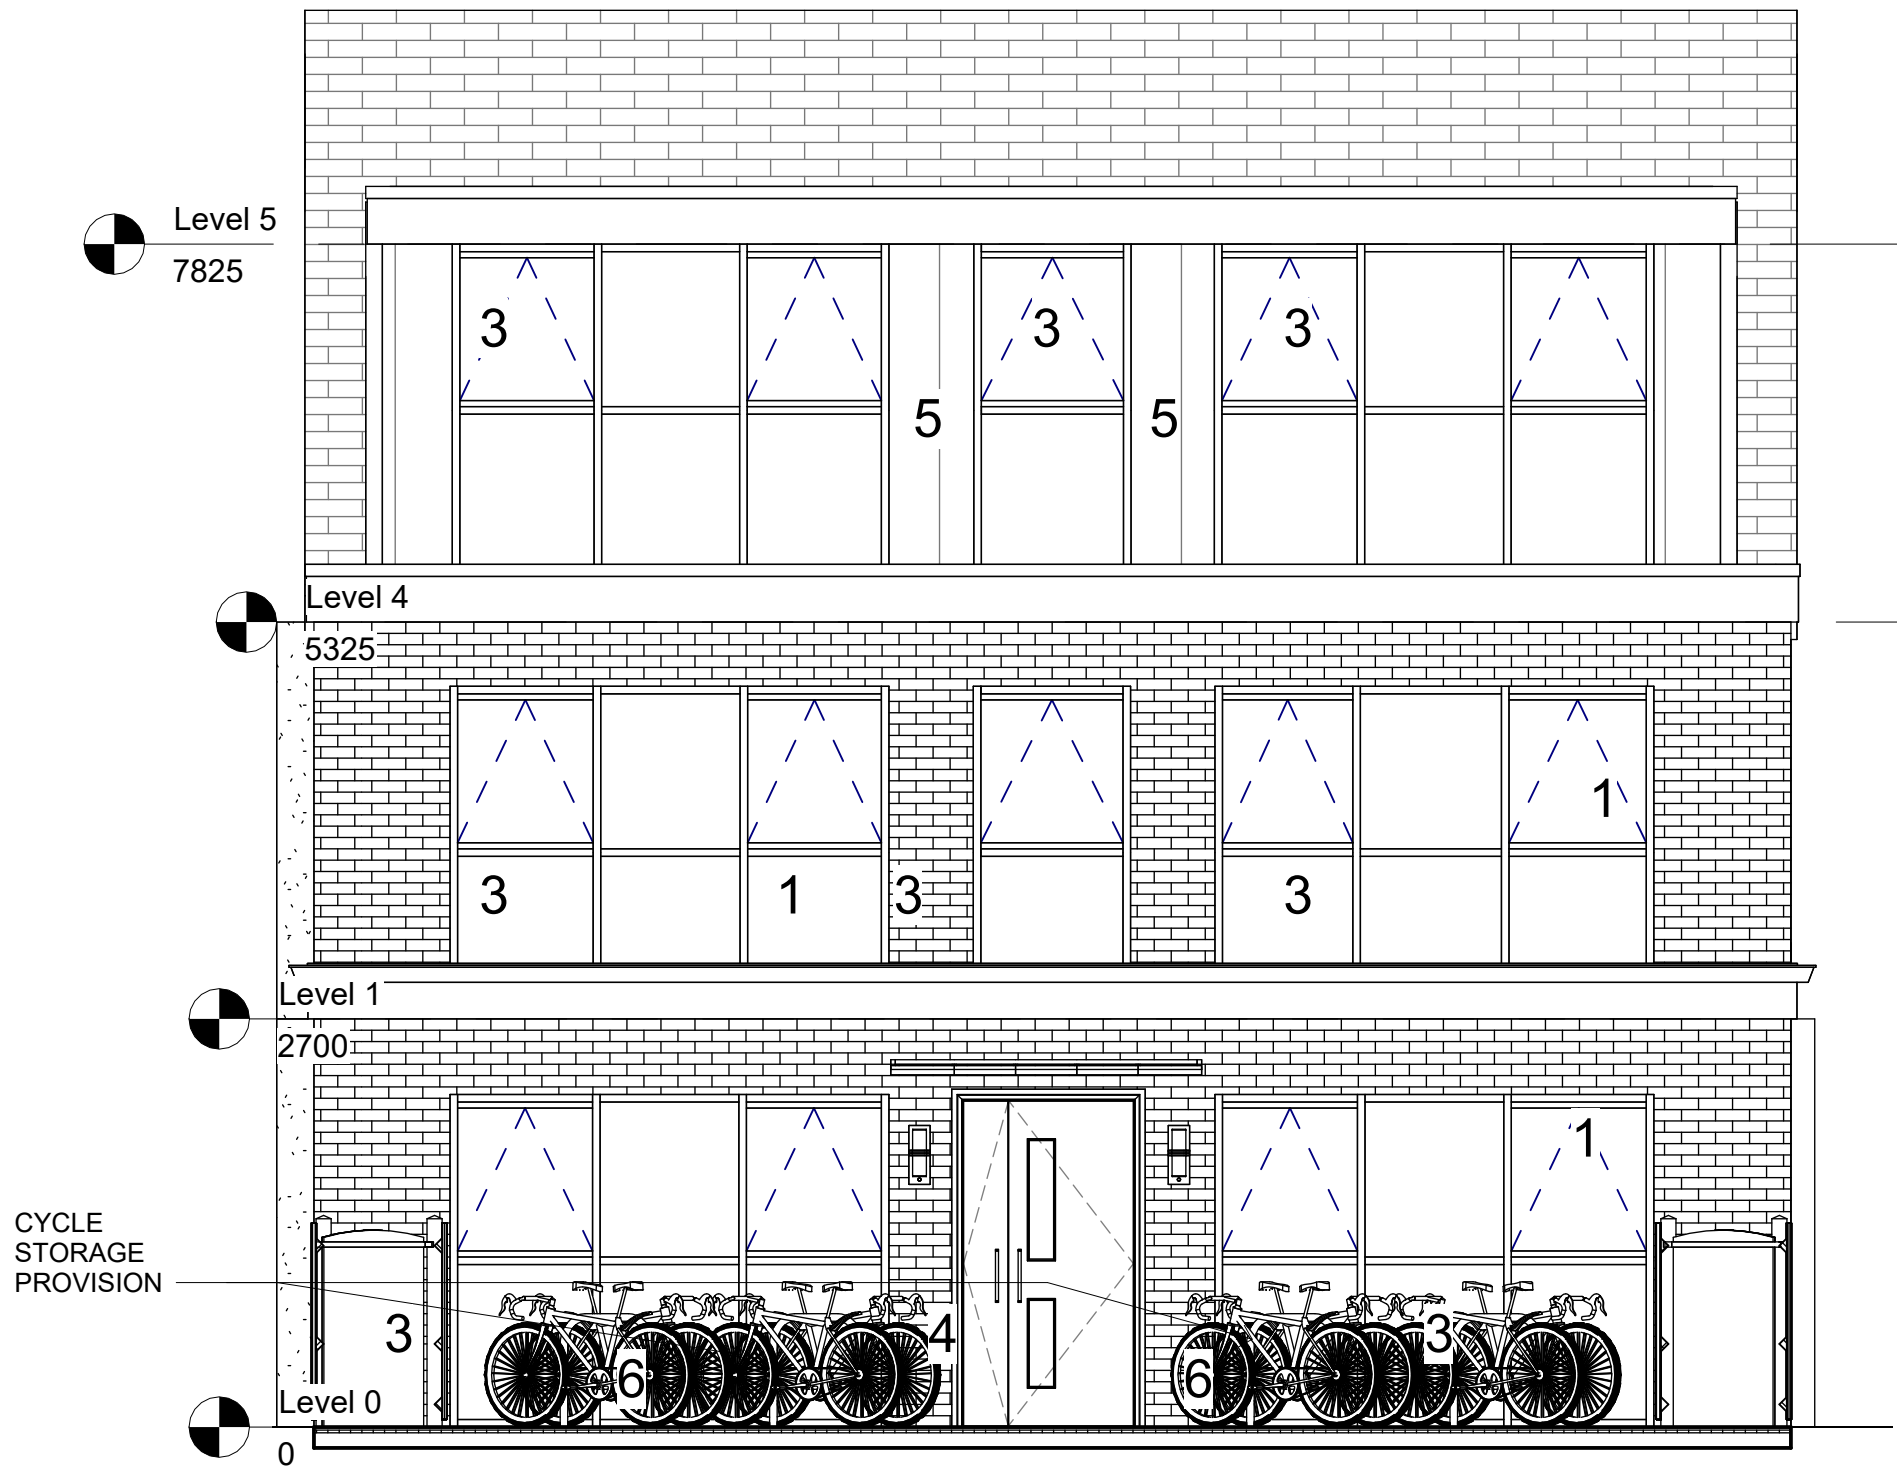

3 Elevation SOUTH 01
1 : 50

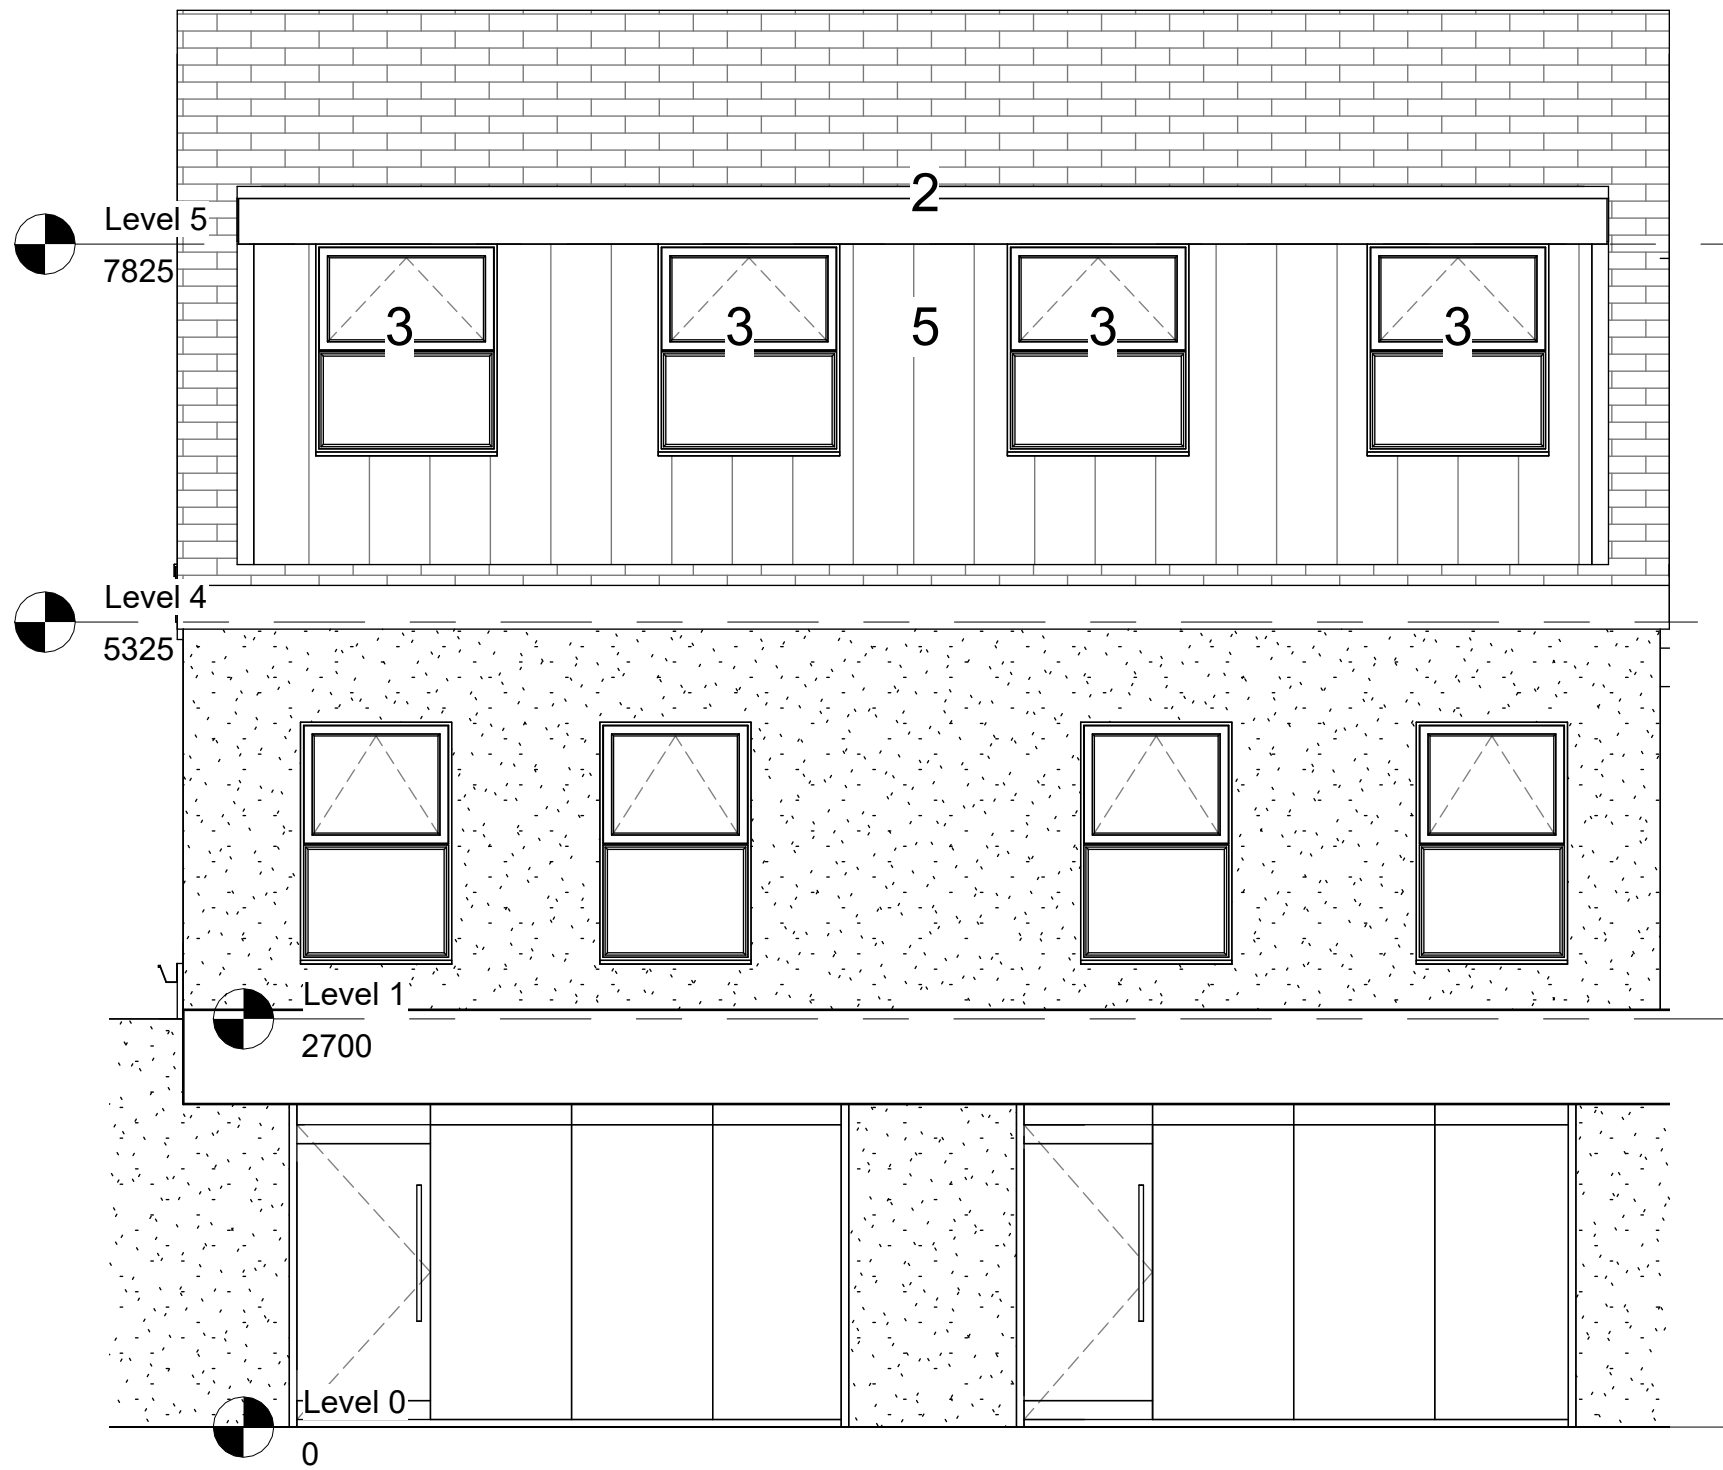

1 North
1 : 50

Rev	Description	Date	Dr	App
original by		date created	by	by
NK		05/04/22		NK



NK Architectural Services
Office 03, 1st Floor,
227 Finney Lane, Heald Green
Cheshire
SK8 6PX
0161 818 7185
www.nkarchitecturalservices.co.uk
enquiries@nkarchitecturalservices.co.uk

client name OWNER			
project 1016 - 1018 STOCKPORT ROAD, LEVENSHULME, MANCHESTER , M19 3WN			
drawing PROPOSED NORTH AND SOUTH ELEVATIONS			
computer file C:\Users\TRADE\Documents\NK\A1016 - 1018 two story extension - REV05.rvt		plot date	
project number 2021.00713.8844834		scale 1 : 50	
drawing number A101		rev CC	
		issue status @A1	
This drawing is to be read in conjunction with all related drawings. All dimensions must be checked and verified on site before commencing any work or producing shop drawings. The originator should be notified immediately of any discrepancy. This drawing is copyright and remains the property of NK Architectural Services.			