



REGISTERED PRACTICE

THIS DOCUMENT IS THE PROPERTY OF MCGIBBON & CO. LTD. AND IS LOANED TO YOU FOR YOUR PERSONAL USE ONLY. IT IS NOT TO BE REPRODUCED, COPIED, OR DISTRIBUTED IN ANY MANNER WITHOUT THE WRITTEN PERMISSION OF MCGIBBON & CO. LTD. THE INFORMATION CONTAINED HEREIN IS FOR YOUR INFORMATION ONLY AND DOES NOT CONSTITUTE AN OFFER OF ANY FINANCIAL PRODUCT OR SERVICE. MCGIBBON & CO. LTD. IS NOT A FINANCIAL INSTITUTION AND DOES NOT PROVIDE FINANCIAL ADVICE. THE INFORMATION CONTAINED HEREIN IS NOT TO BE USED IN ANY MANNER THAT MAY BE IN VIOLATION OF ANY APPLICABLE LAWS OR REGULATIONS.

Initials:

Date:

Revision:

PURPOSE:
PLANNING


CLIENT:
Mr. M. Sayada

Date:	March 2022	Scale: A1, 1:50, 1:100	Drawn by:
-------	------------	------------------------	-----------


Project:
Great Western Road
Moss Side
Manchester

Drawing Title:
Storage Rollie Proposed Plans
Storage Rollie Proposed Plans
Option 1 - Townhouse
(Planning Only)


Project No.	P.C.100.20	Drawing No.	Revision
-------------	------------	-------------	----------

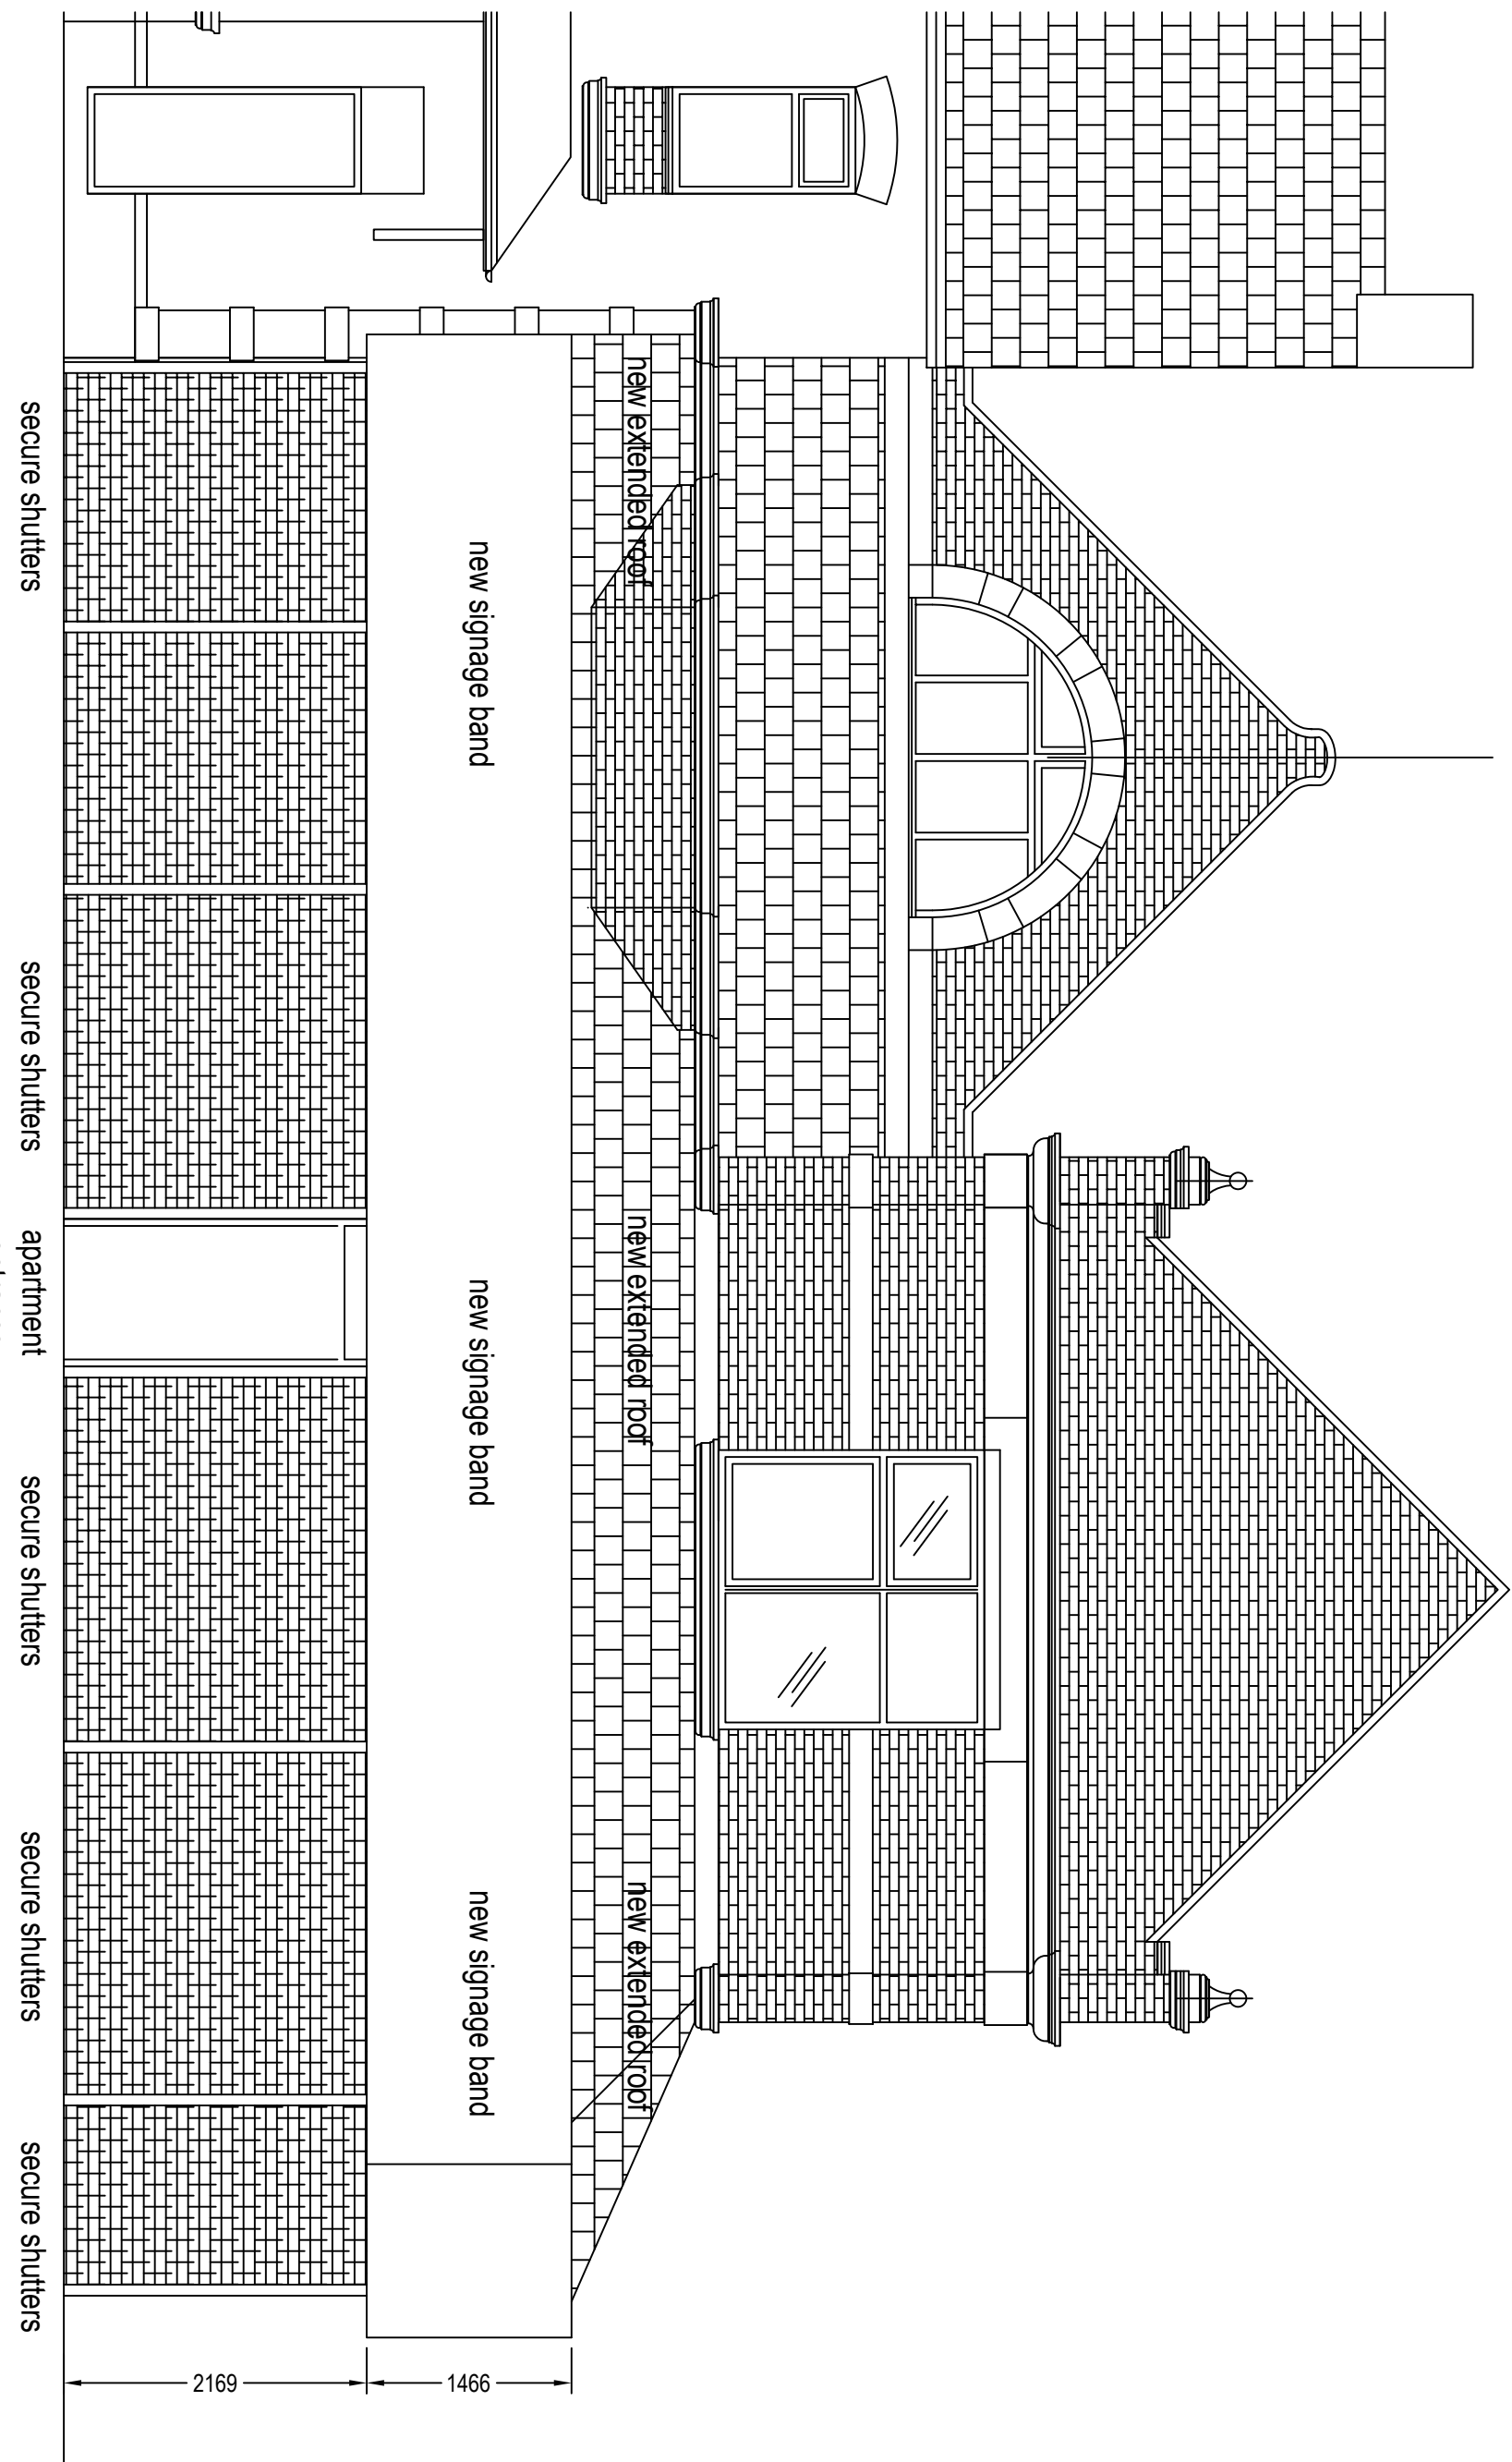

BROADFIELD ROAD PROPOSED ELEVATION

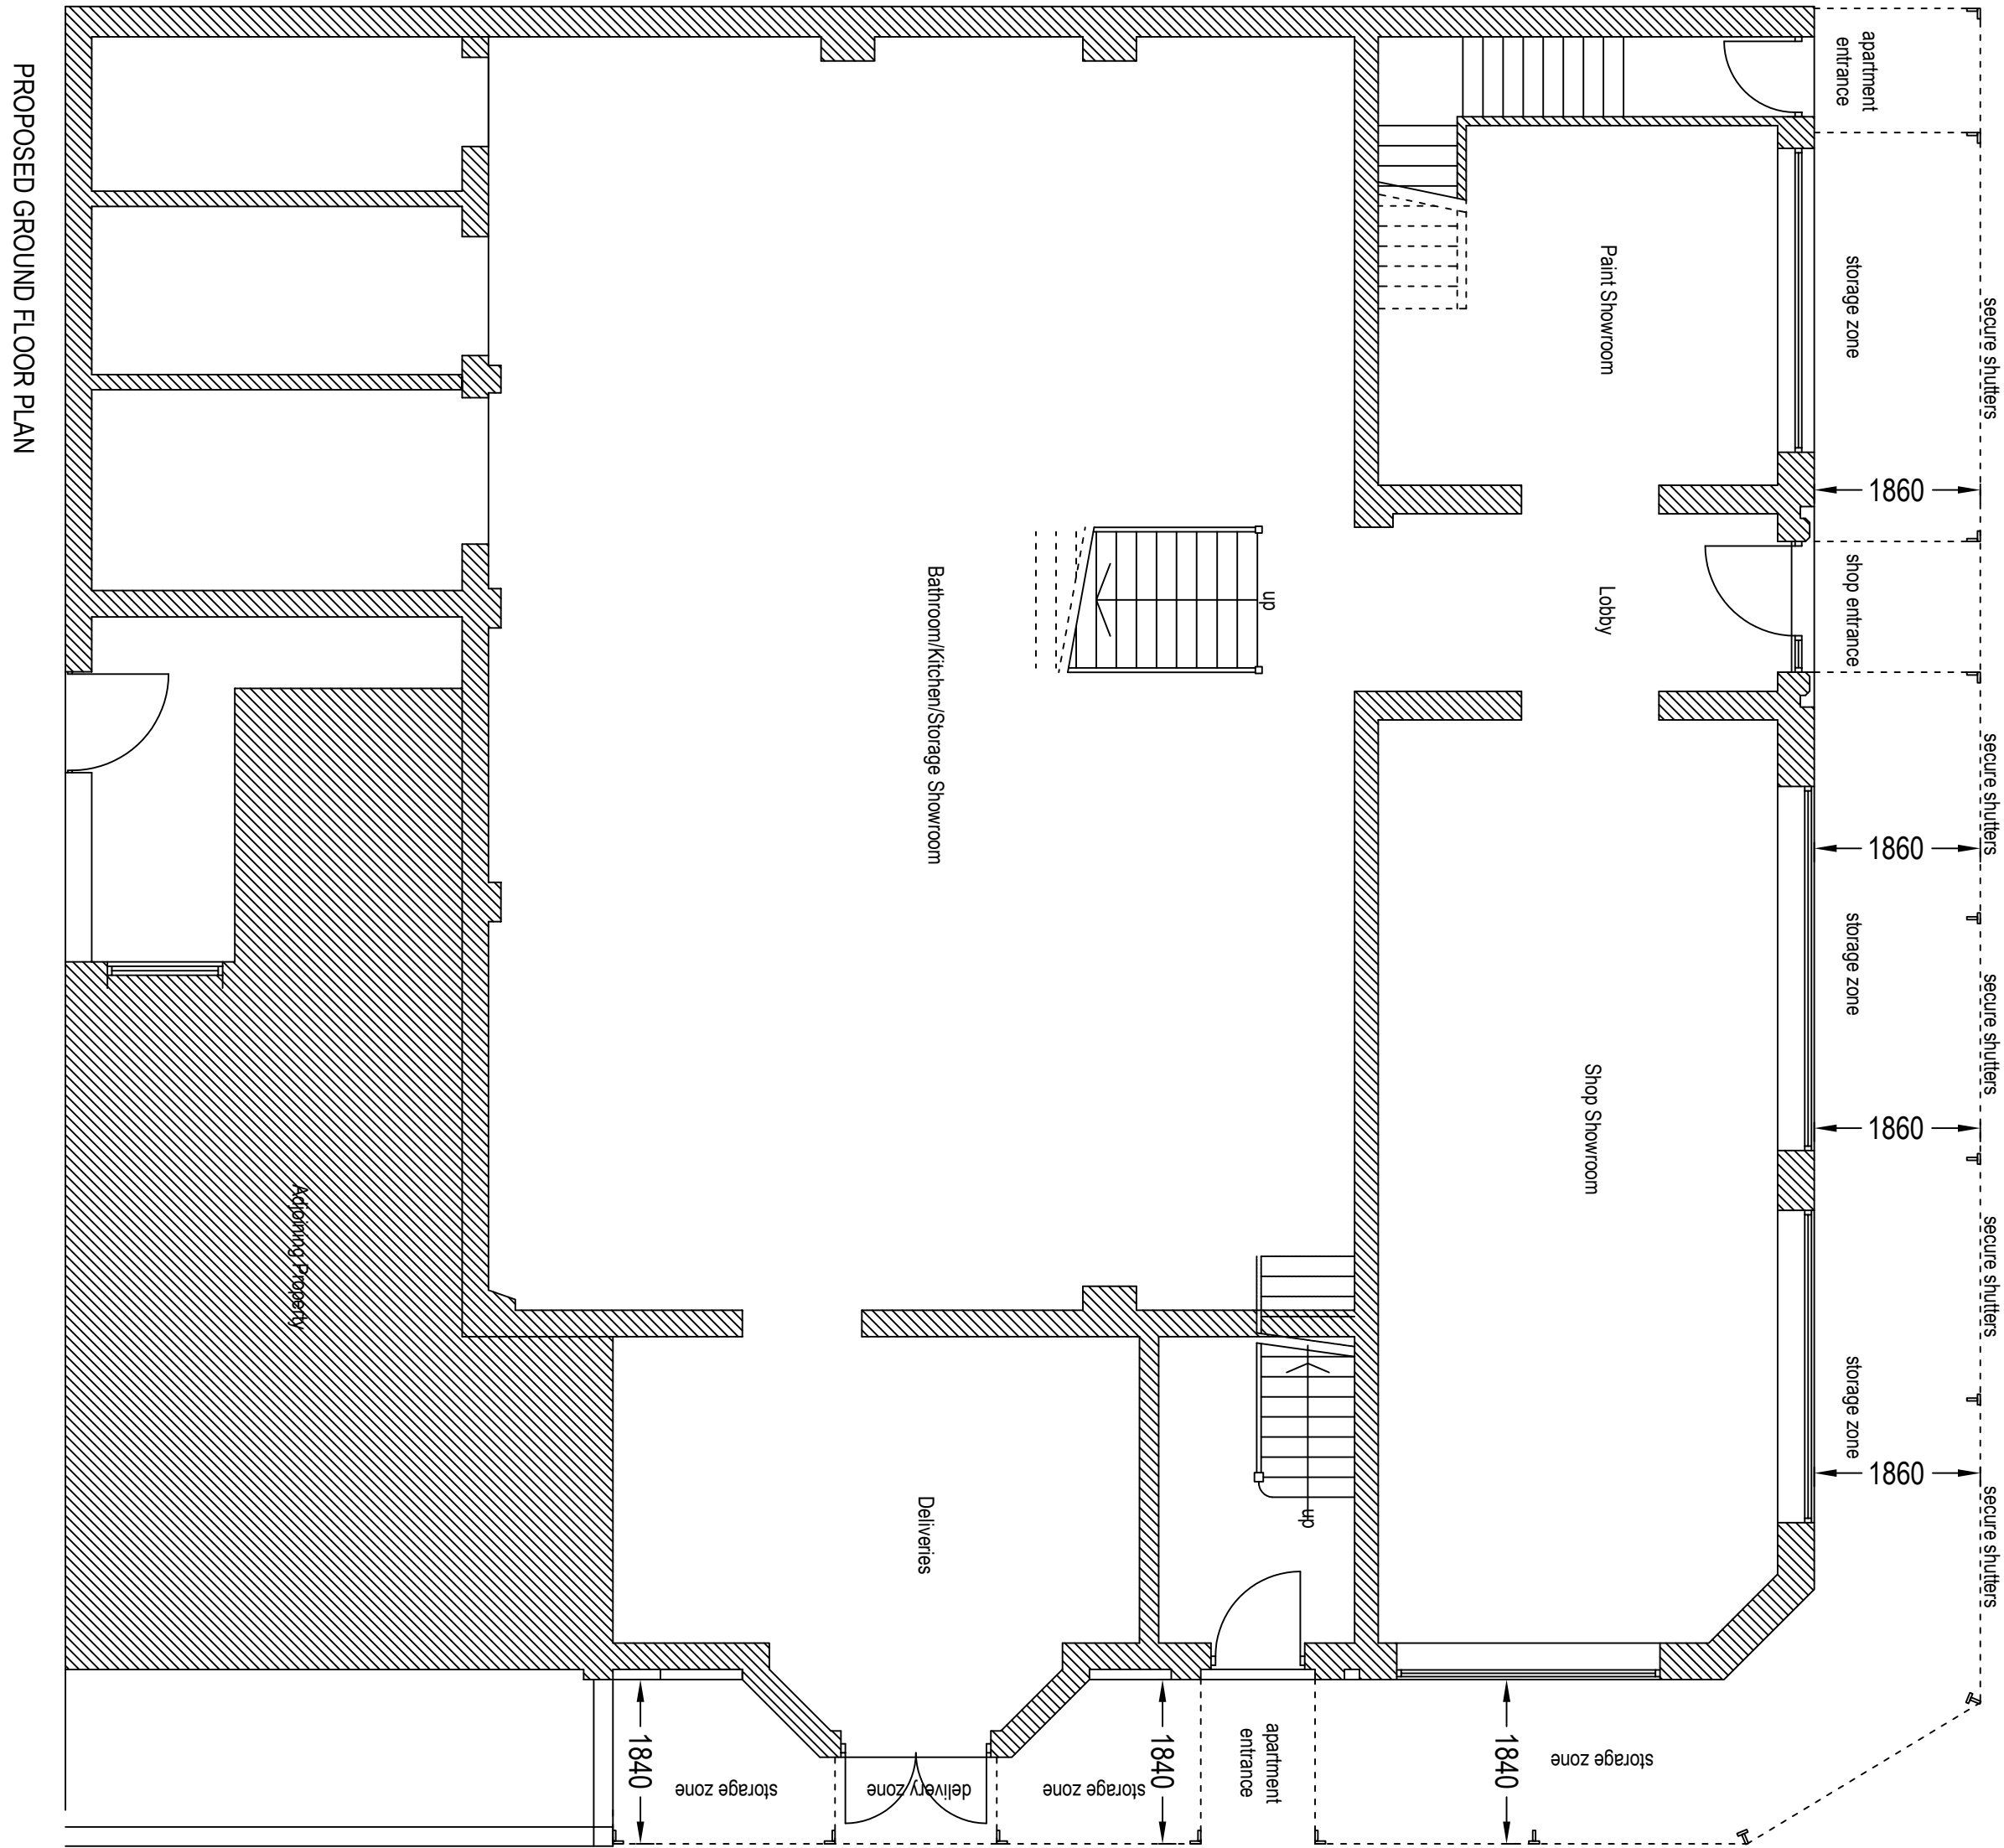

PROPOSED GROUND FLOOR PLAN

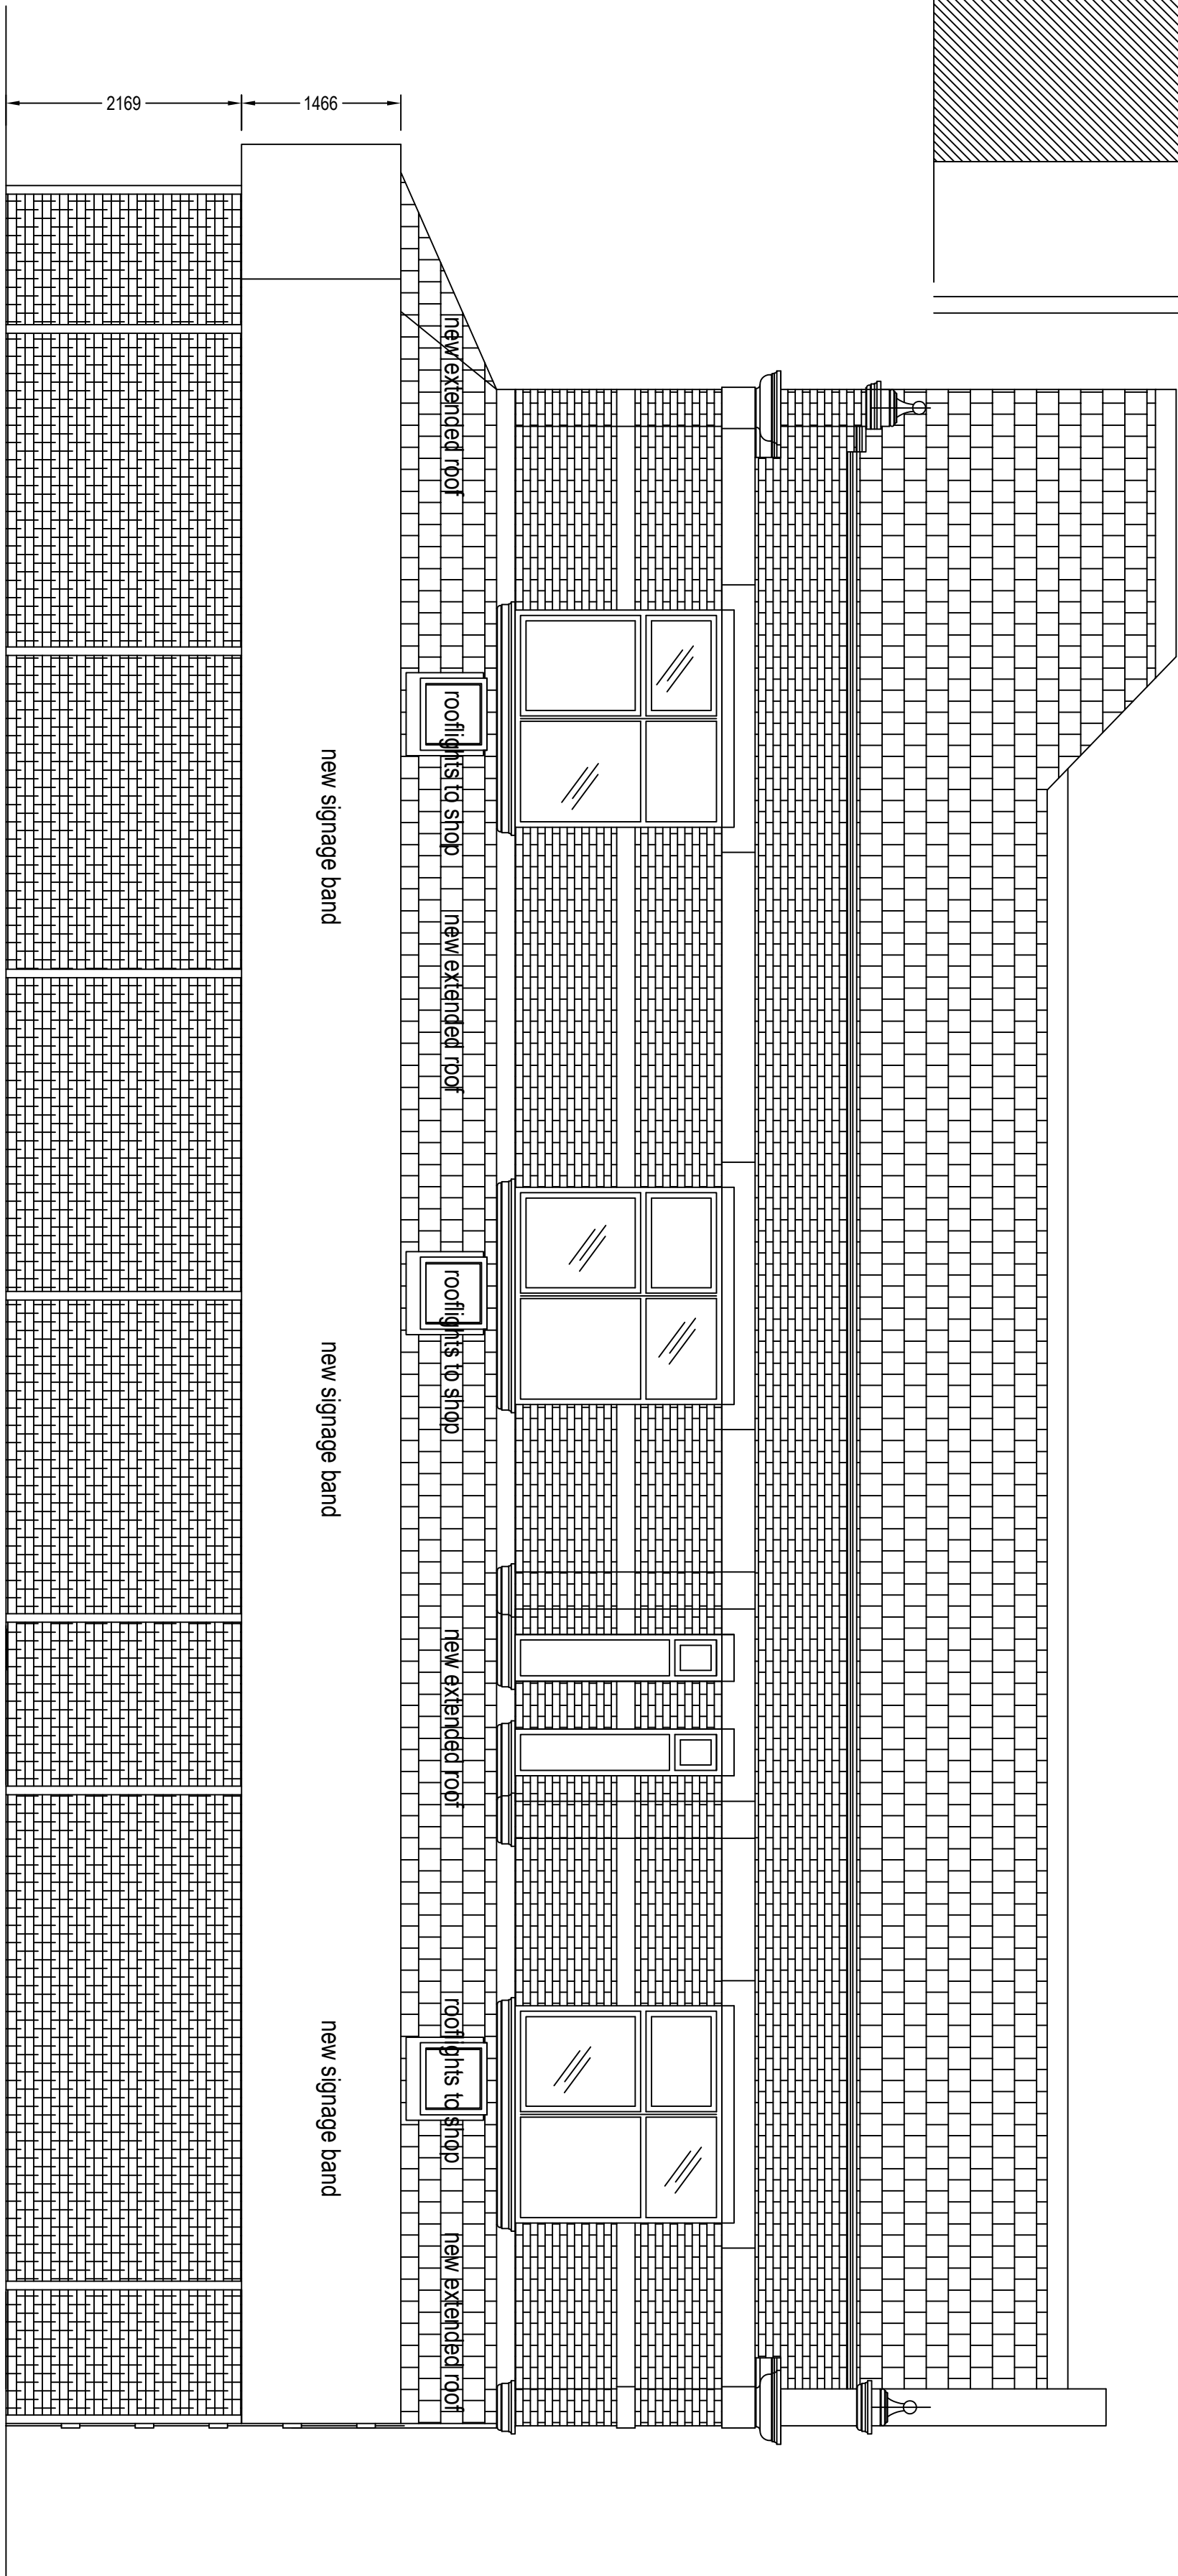

GREAT WESTERN ROAD PROPOSED ELEVATION

