

PROJECT REF
22044

DRAWING REF
210 E

Bluechip Architecture

SCALE
1:50 @ A1

DATE
JUNE '22

CLIENT
MR P BYRNE
14A BARACK CLOSE
HULME
MANCHESTER
M15 4ER


PROJECT
NEW BUILD END-TERRACE HOUSE

DRAWING TITLE
PROPOSED ELEVATIONS


PLANNING




FRONT ELEVATION (NE)

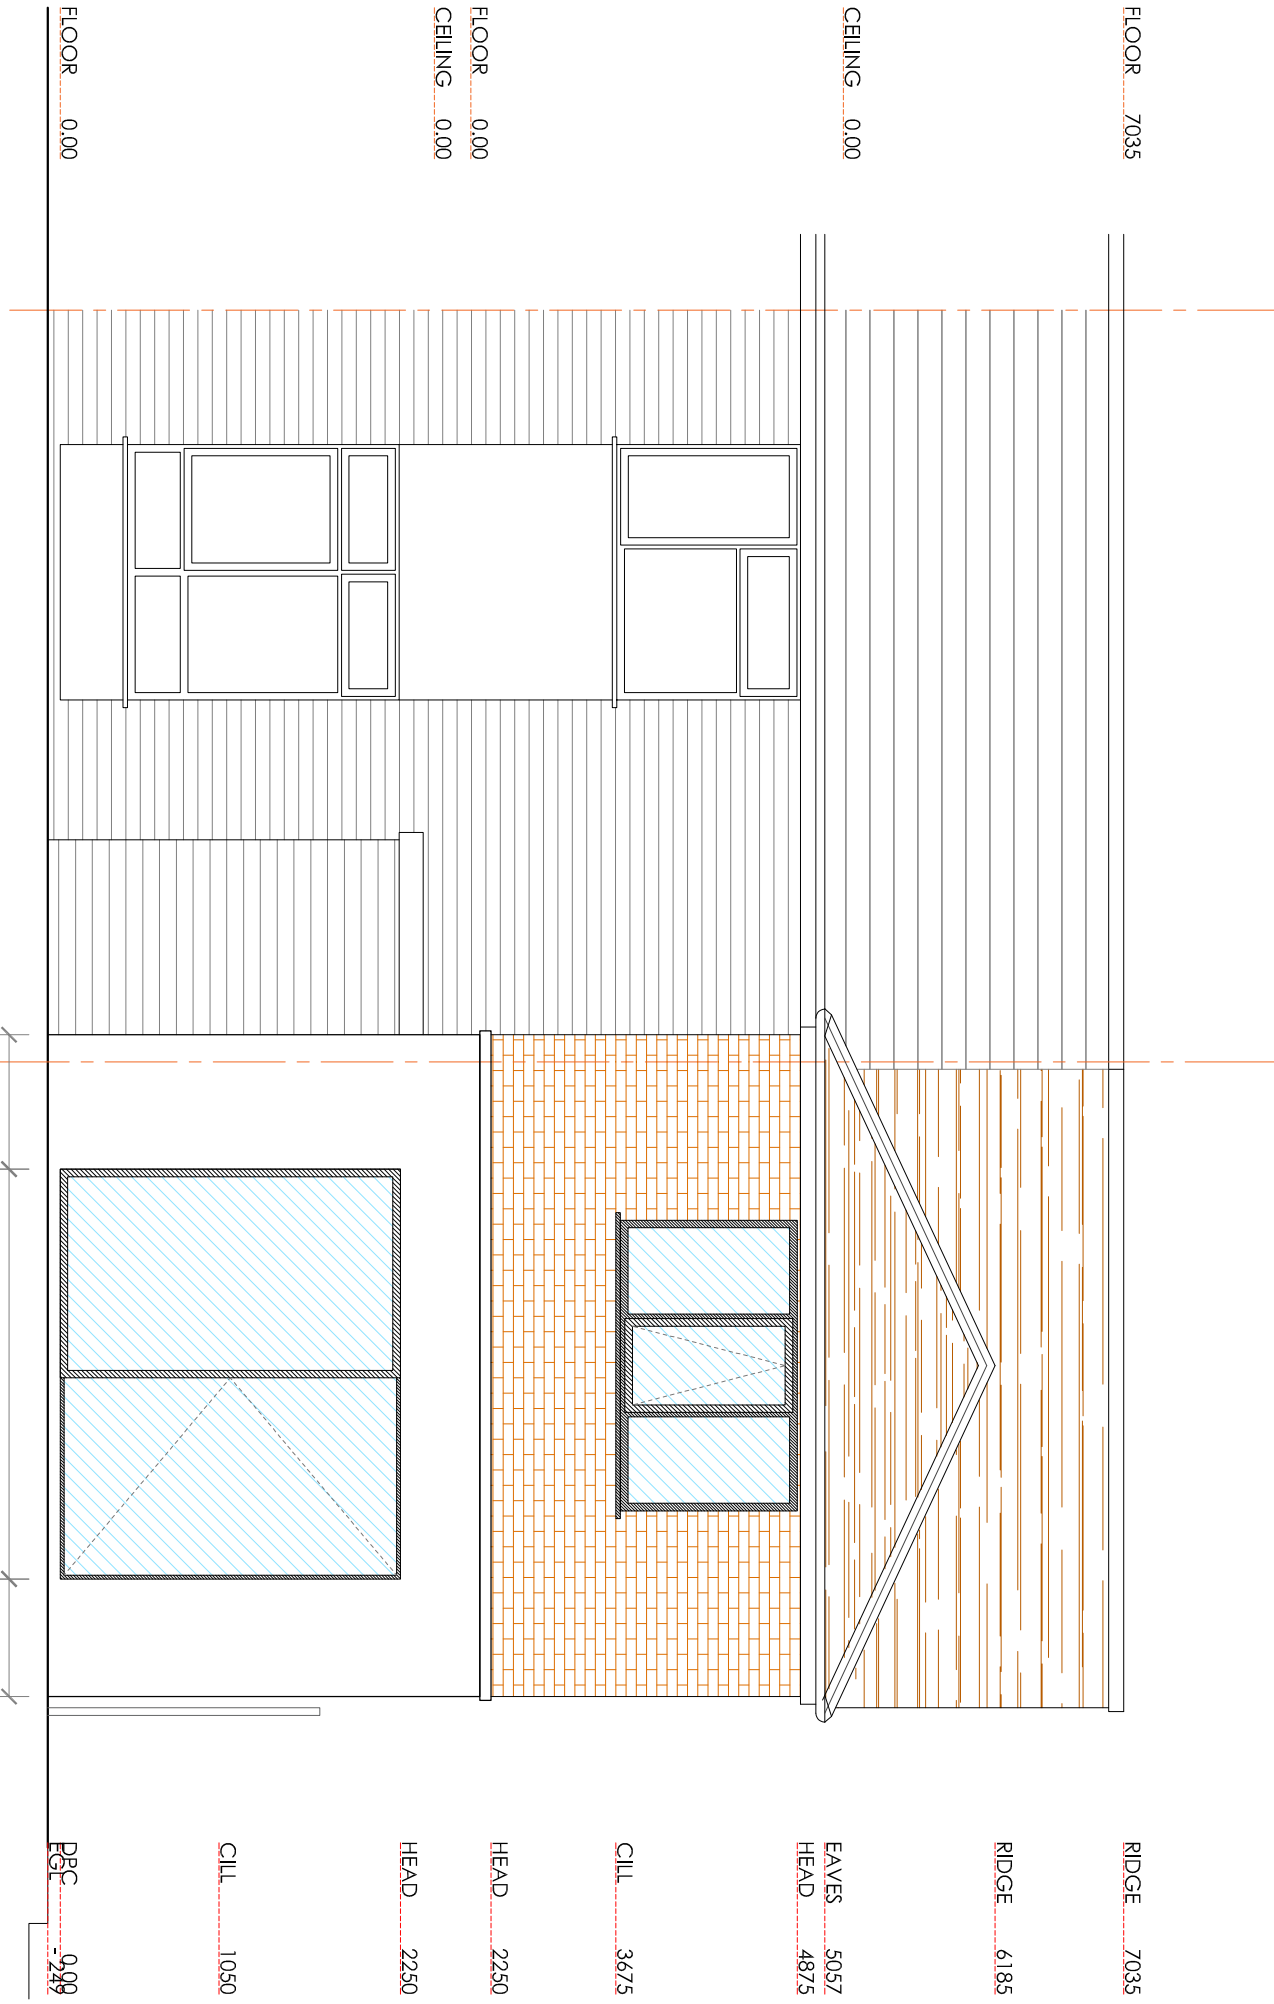

REAR ELEVATION (SW)

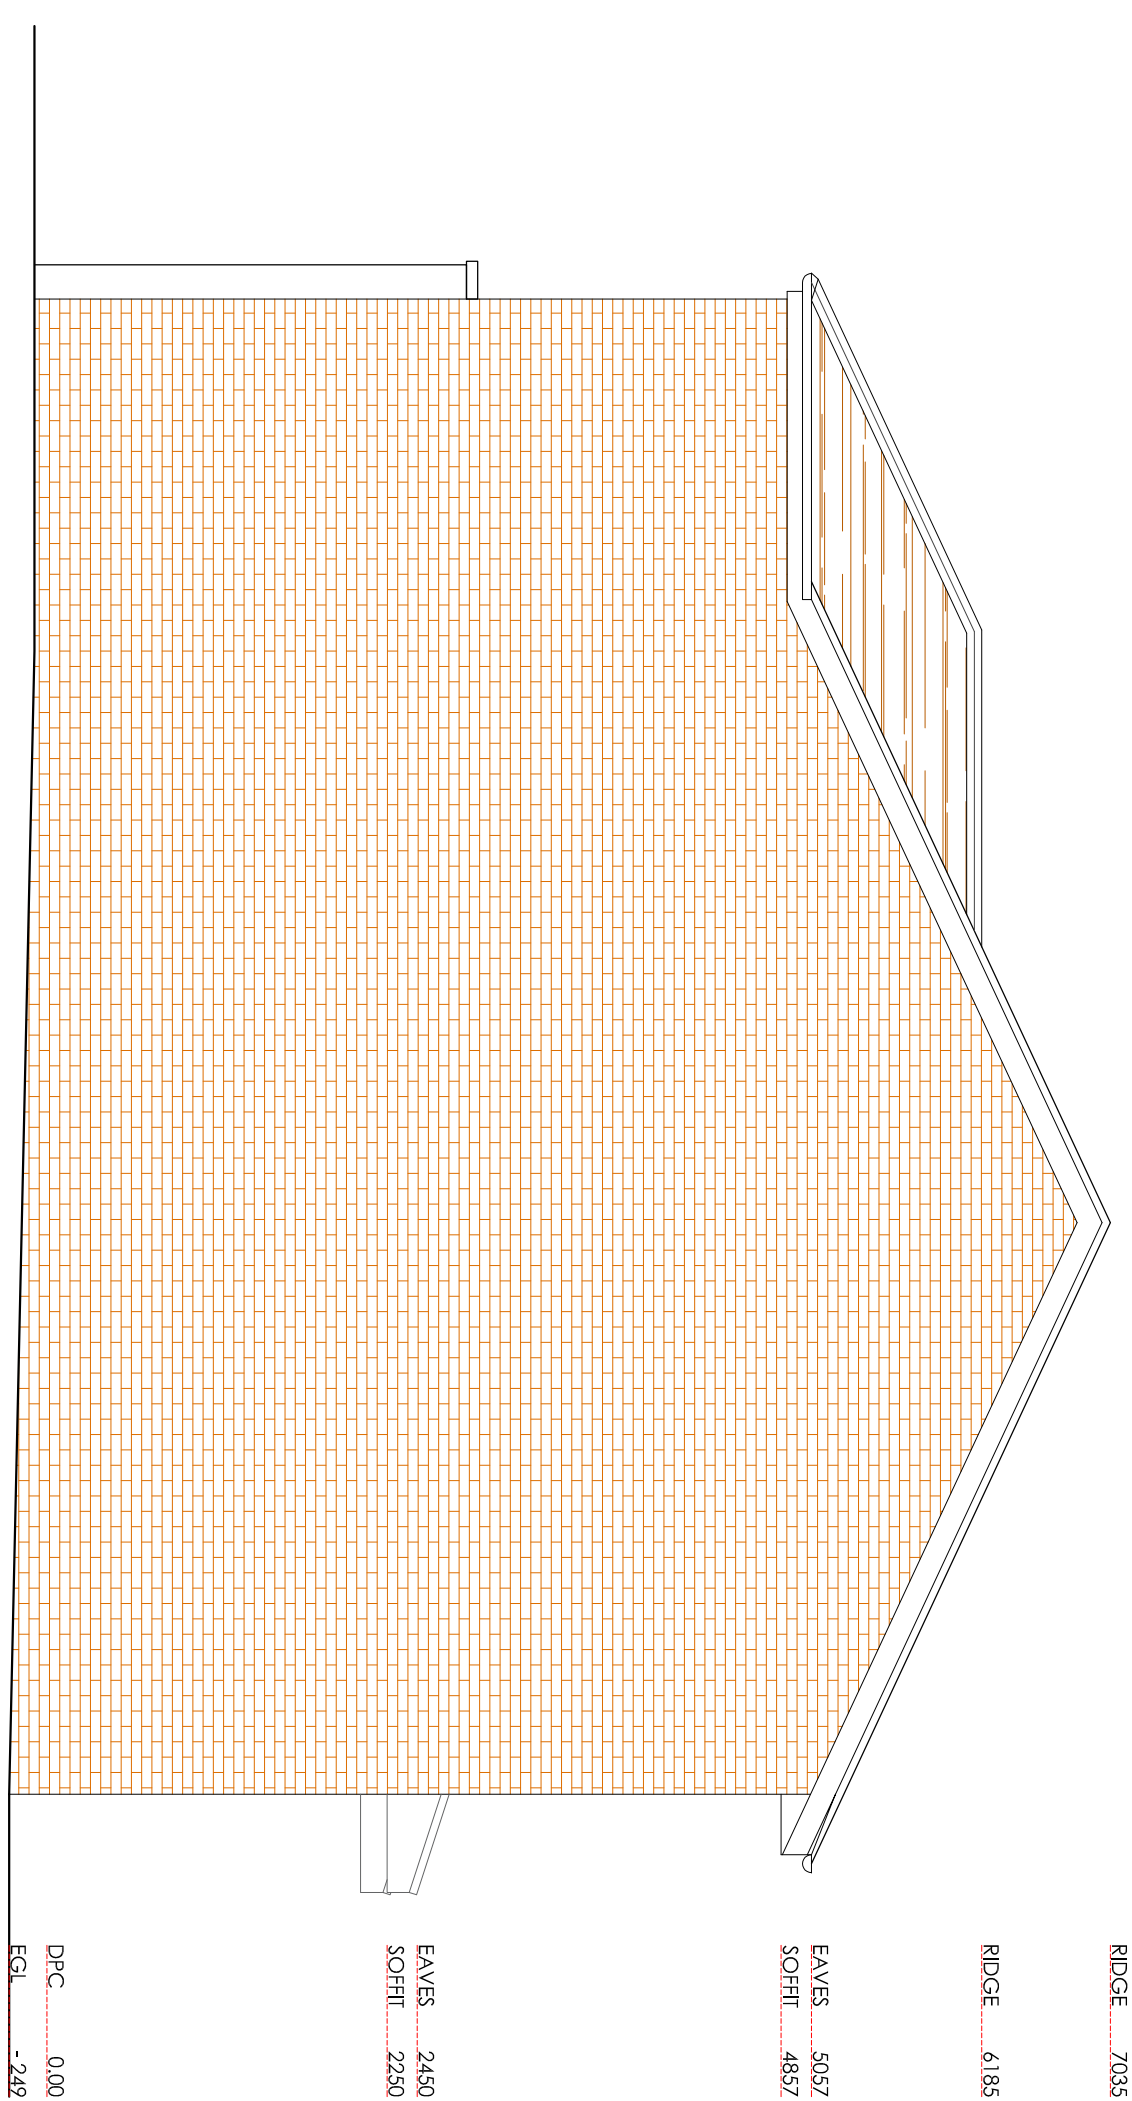


SIDE ELEVATION (SE)

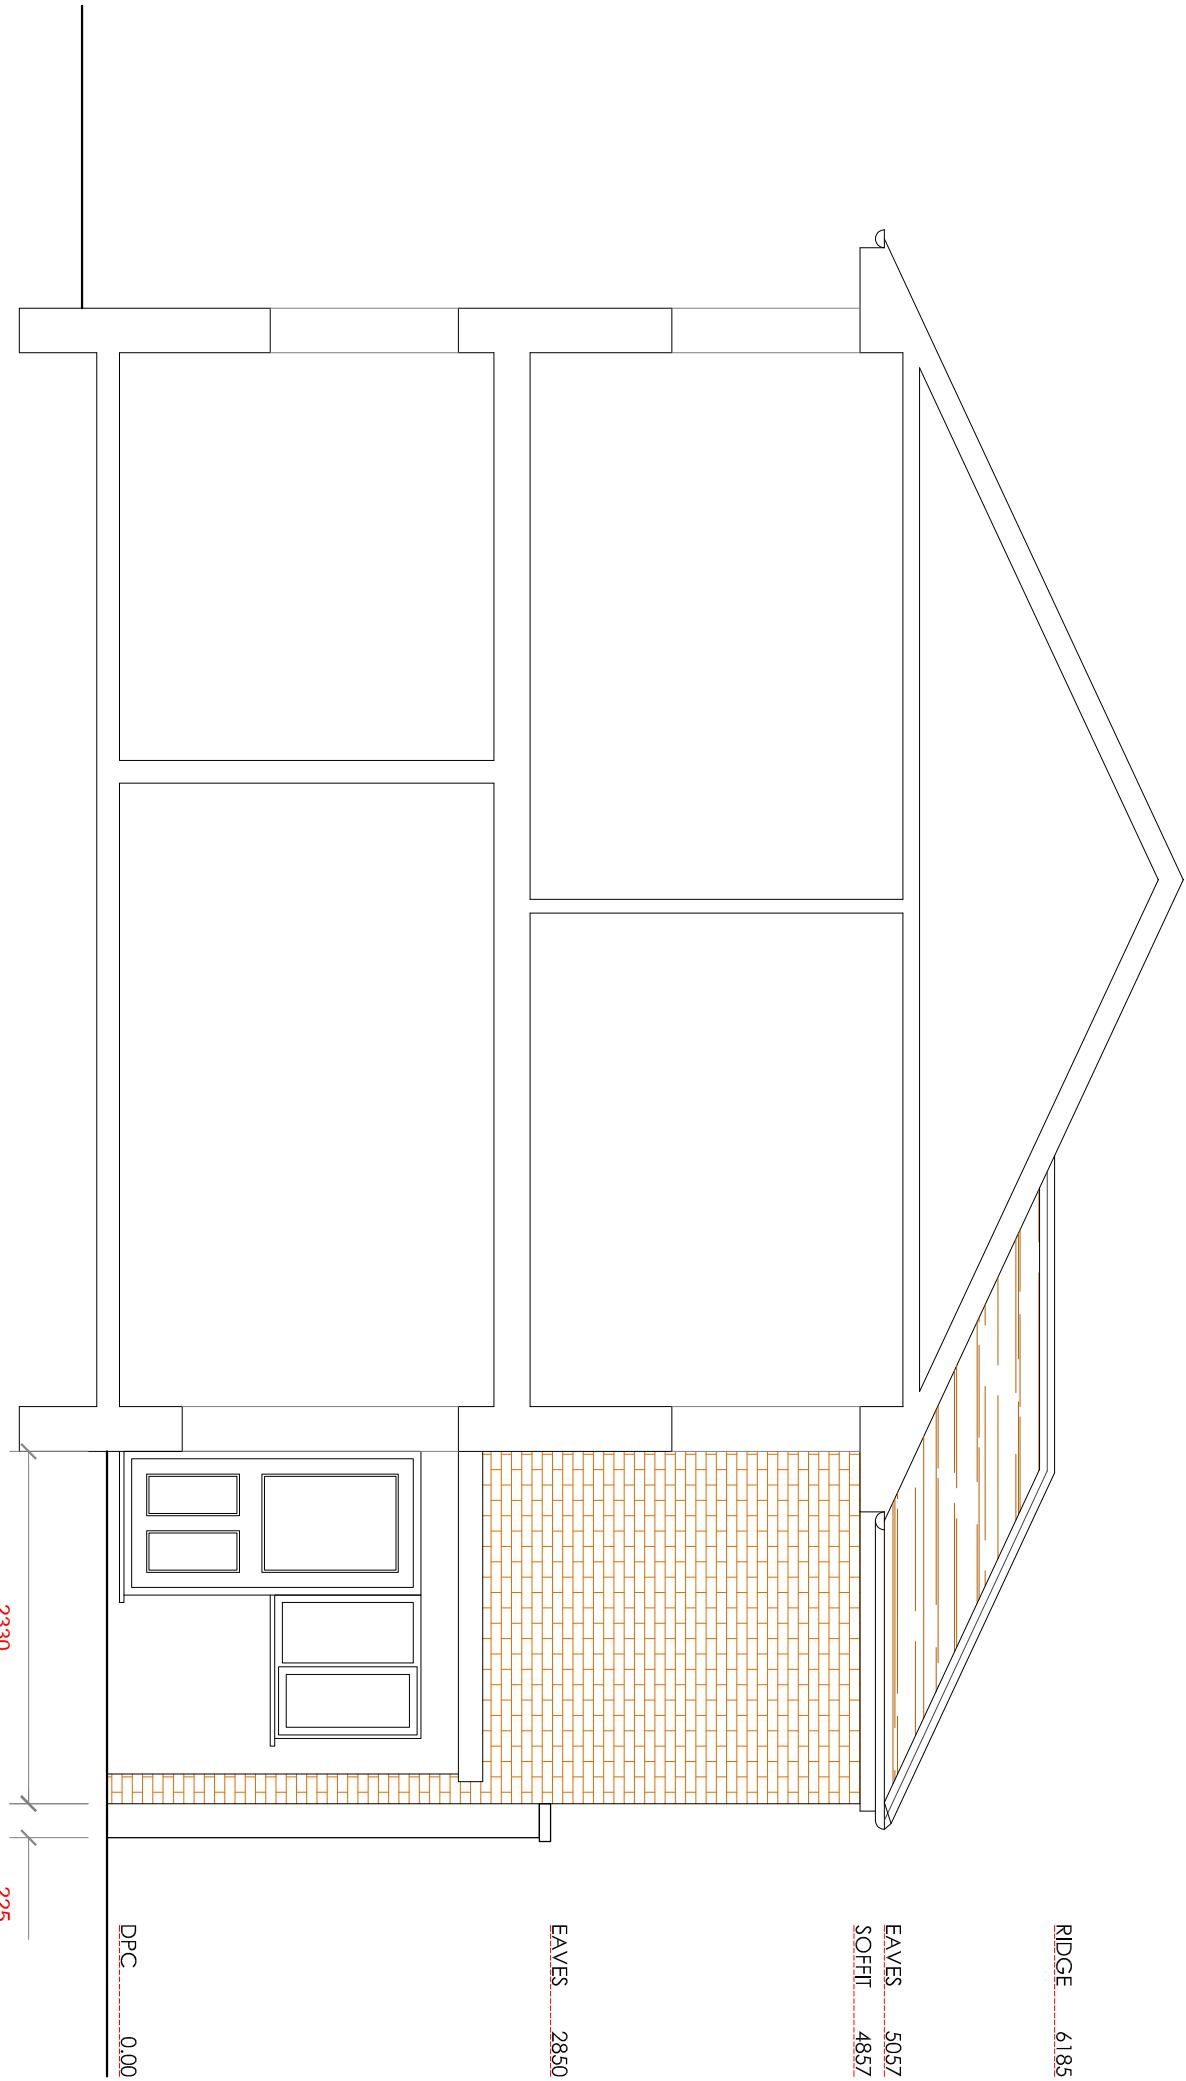

SECTION THRU (NW)

- E UPDATED WITH REAR HIPPED ROOF DESIGN 08.11.22
D CHANGES MADE FOR MIN. SPACE STANDARDS 25.10.22
C CHANGES MADE AS PER PO REQUEST 13.10.22
B CHANGES MADE AS PER PO REQUEST 06.10.22
A CHANGES MADE AS PER PO REQUEST 07.08.22
ISSUED FOR PLANNING APPROVAL 11.07.22

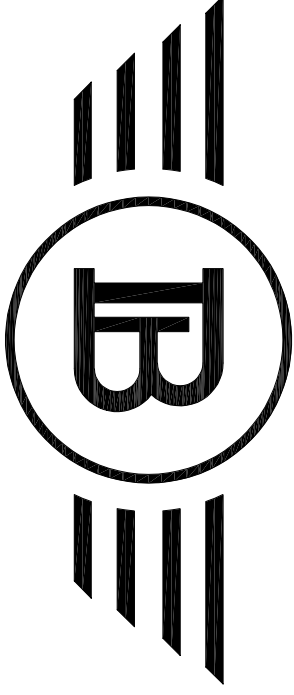

Bluechip Architecture

07999 294 675

DESIGN@BLUECHIP-ARCHITECTURE.CO.UK
WWW.BLUECHIP-ARCHITECTURE.CO.UK

LOWRY MILL | LEB ST. | SWINTON | MANCHESTER | M27 6DB
DO NOT SCALE FROM THE DRAWING. COPYRIGHT PROTECTED & ISSUED UNDER LICENCE TO THE CLIENT NAMED BELOW. ALL INFORMATION CONTAINED HEREIN IS NON-TRANSFERABLE WITHOUT APPROVAL FROM BLUECHIP ARCHITECTURE.
1 2 