




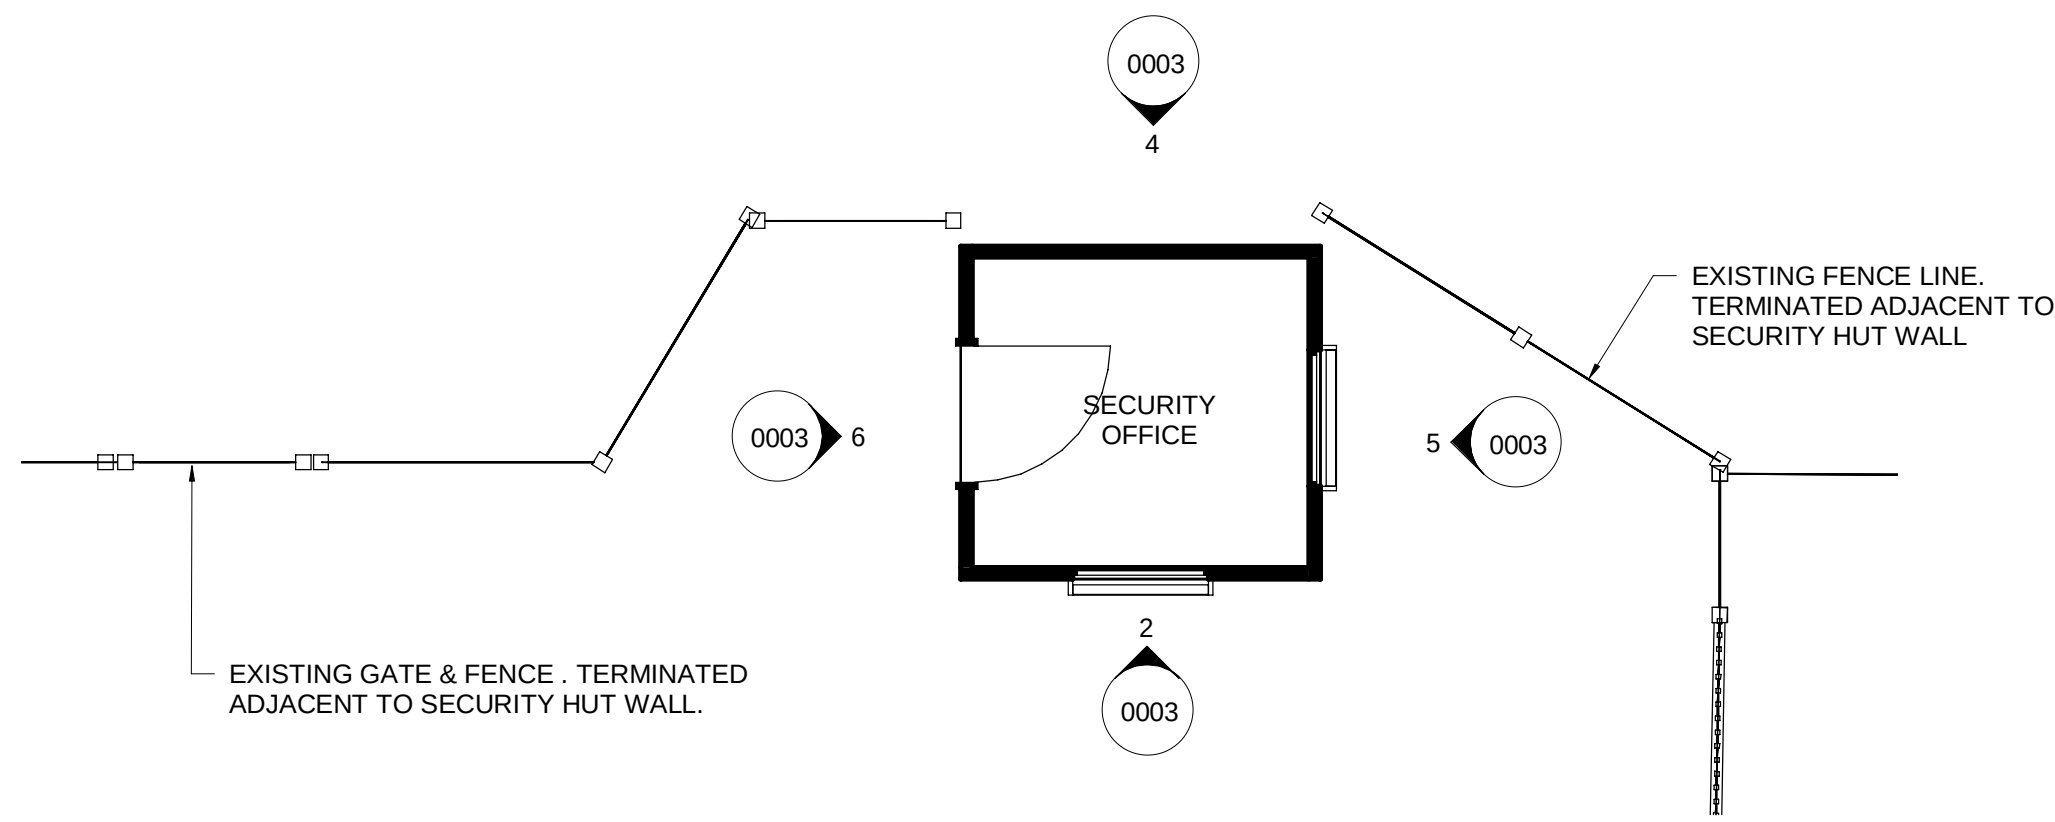


1 Existing Ground Floor Plan
0003 1 : 50

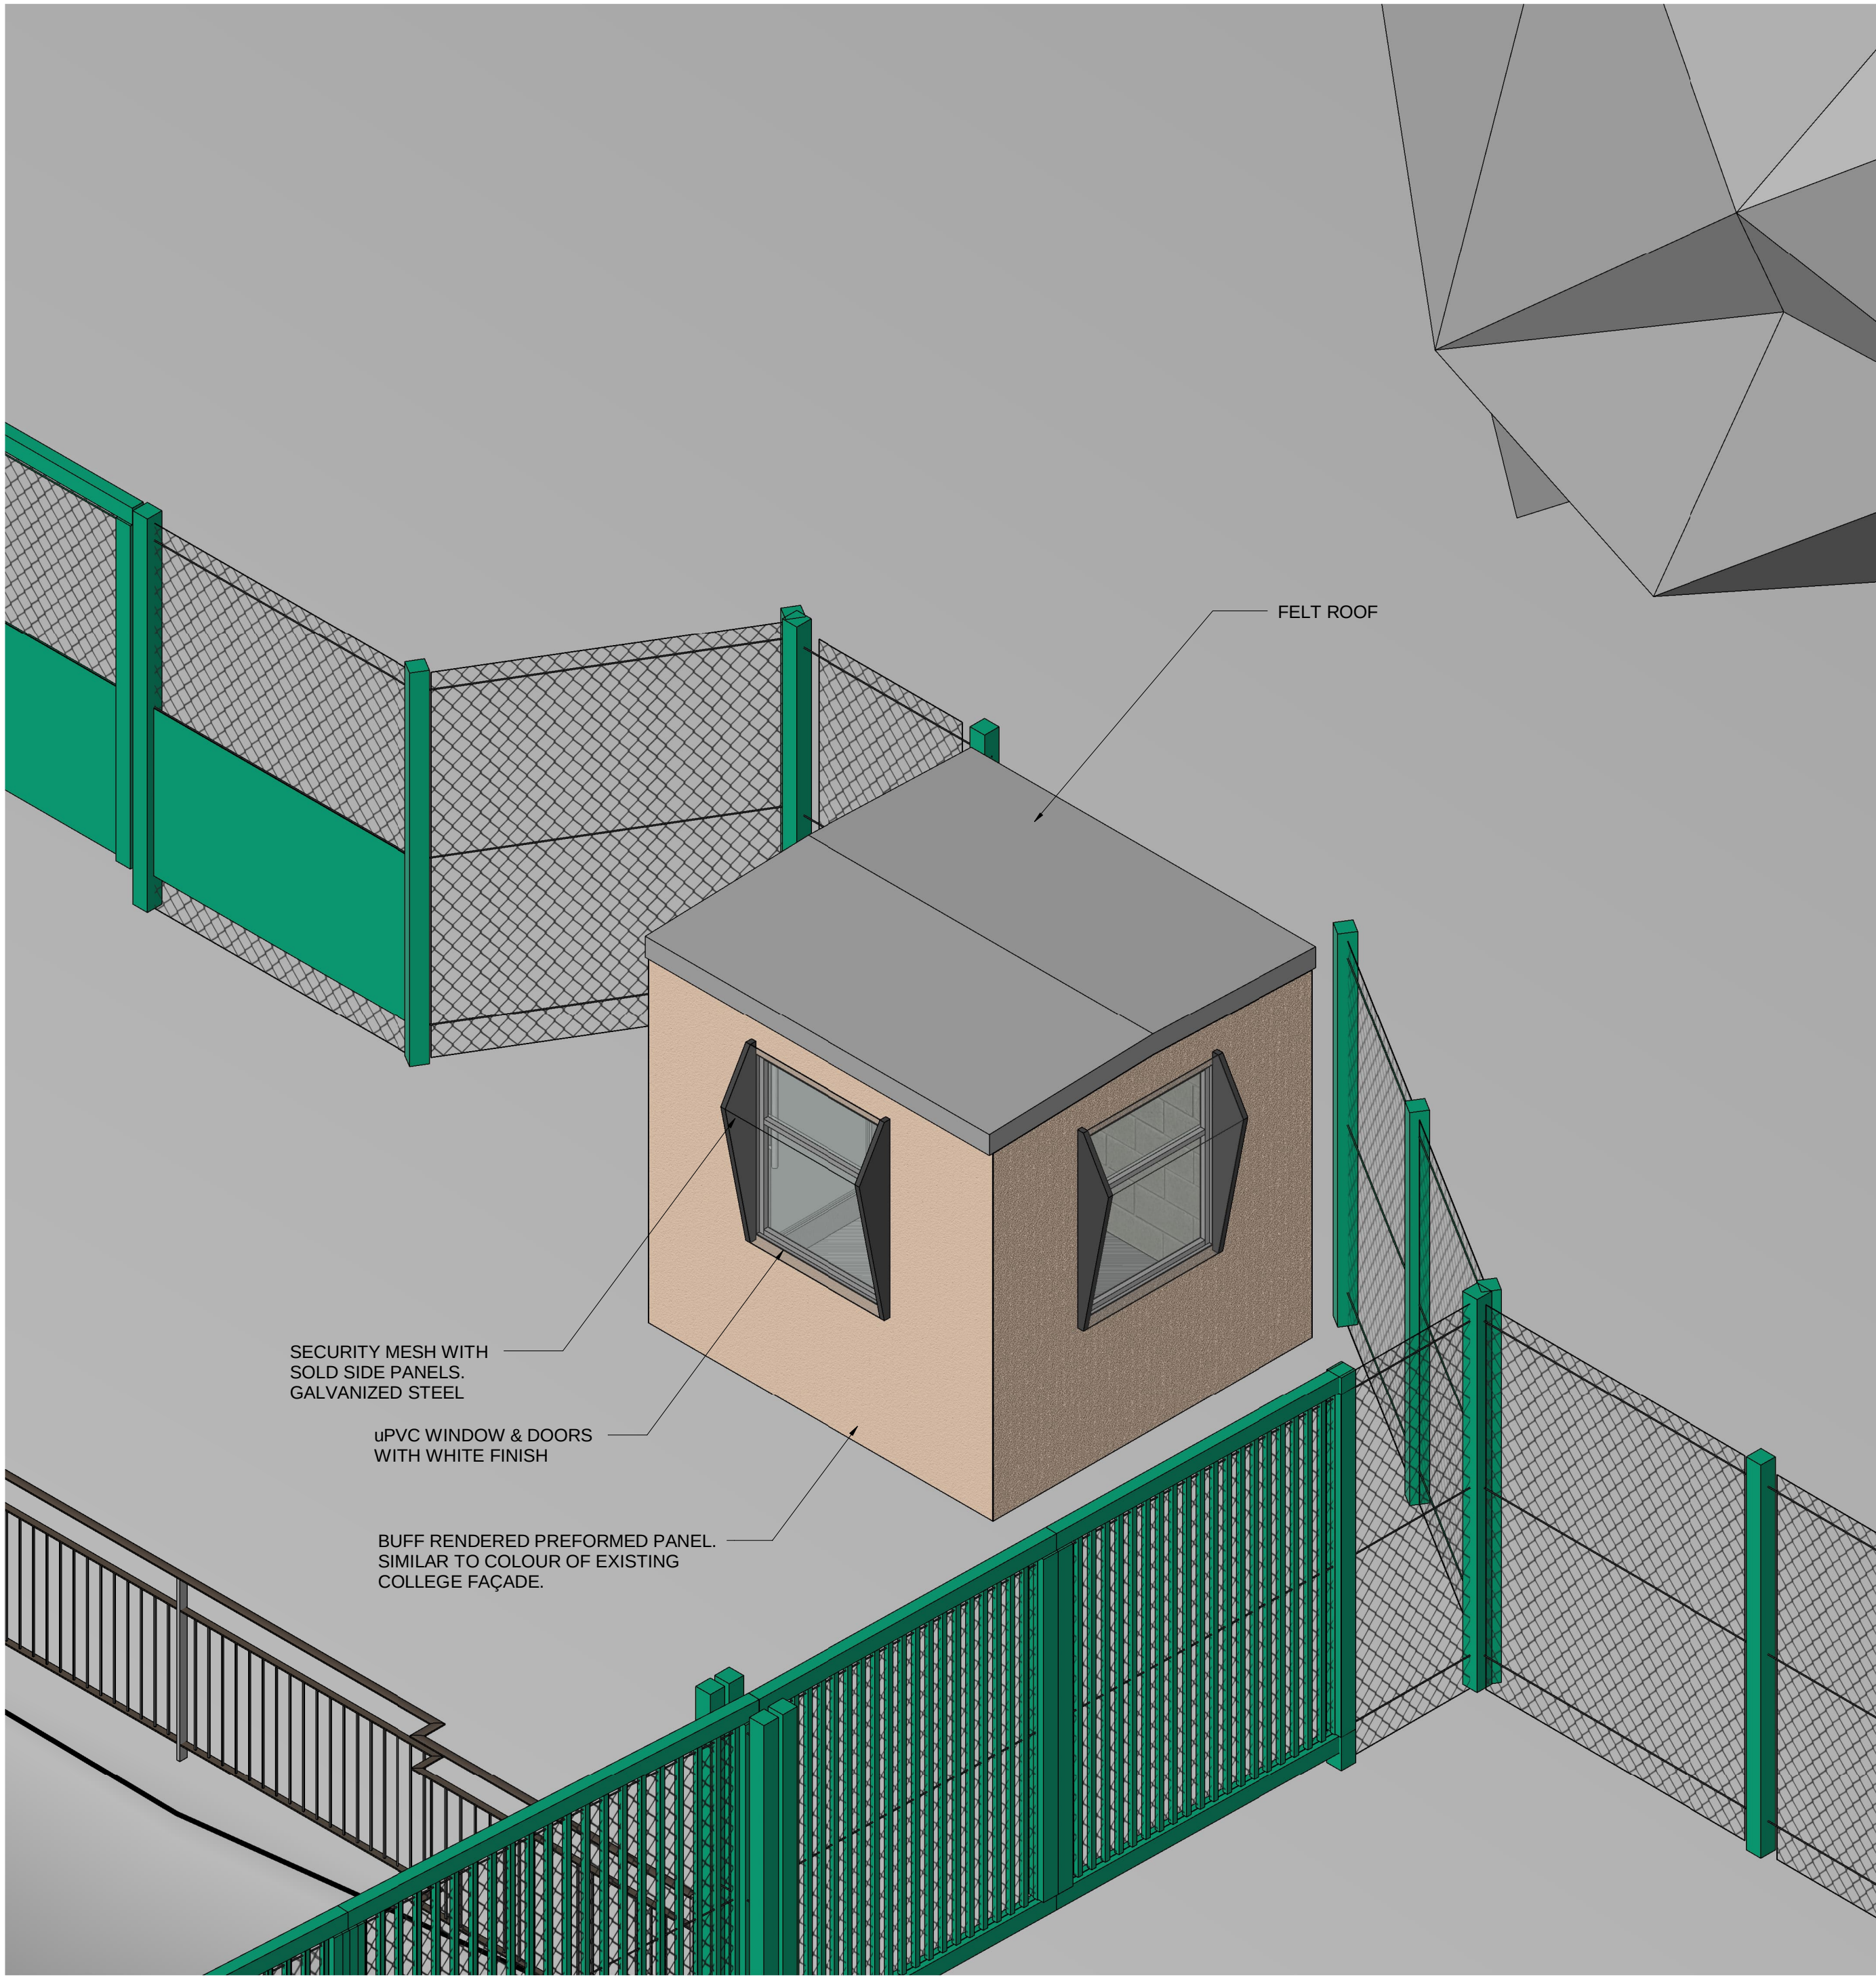


3 Visualisation - Existing

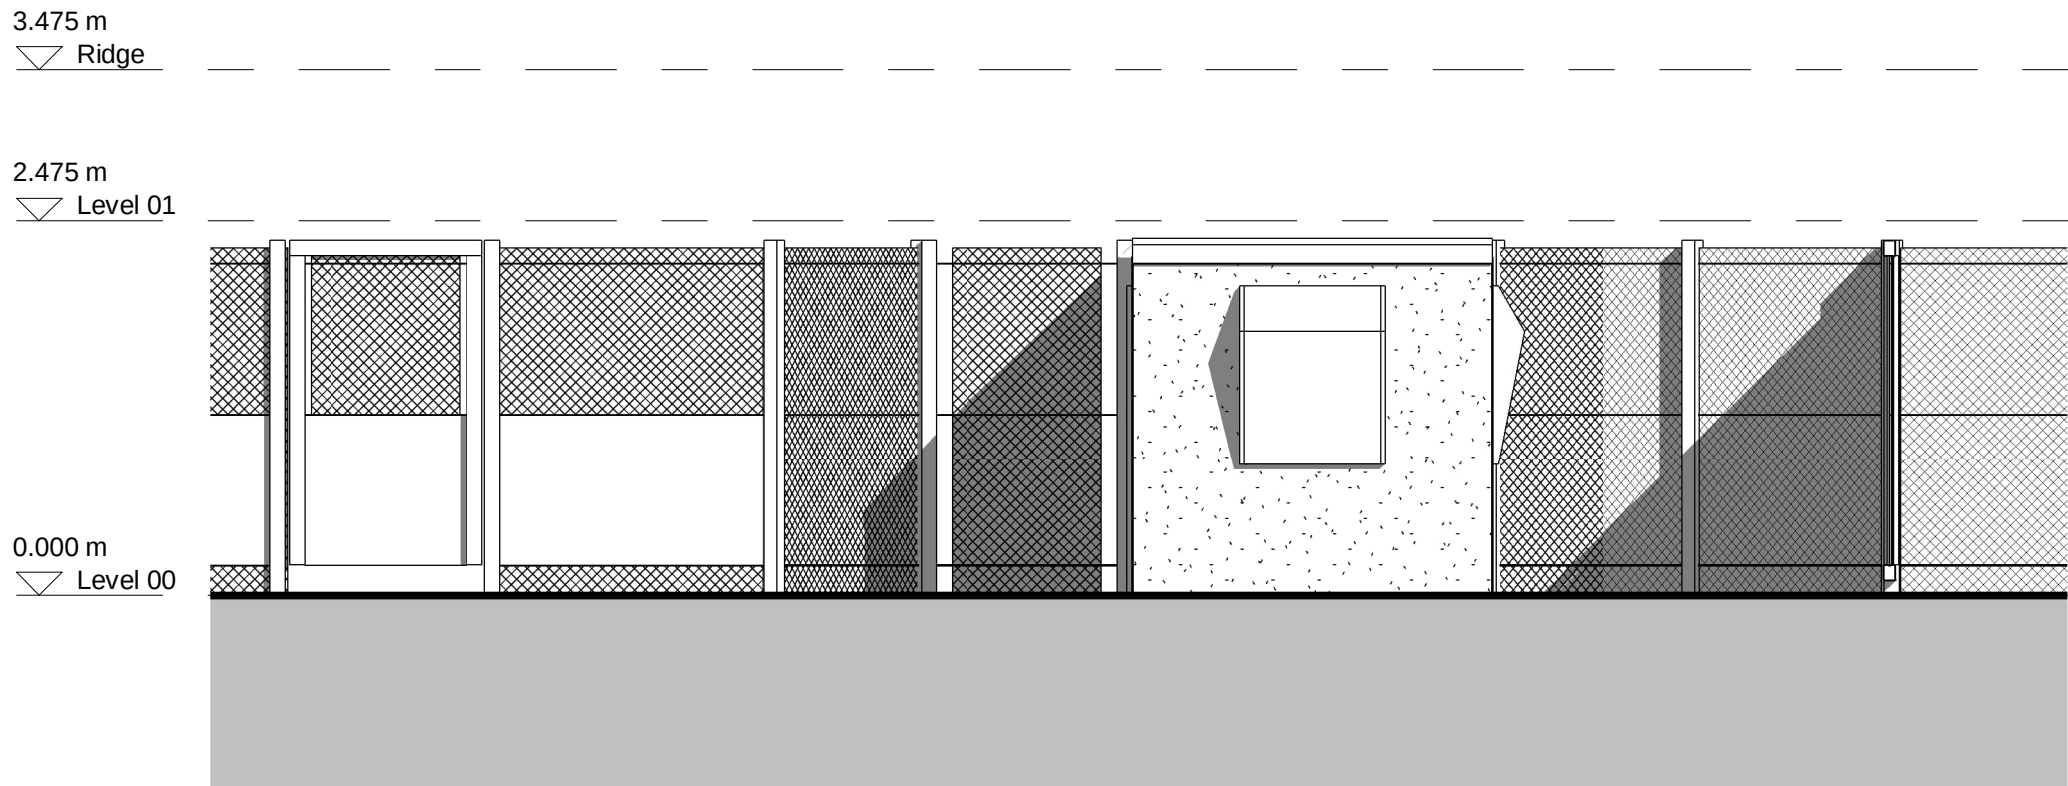


2 Existing Elevation North-East
0003 1 : 50

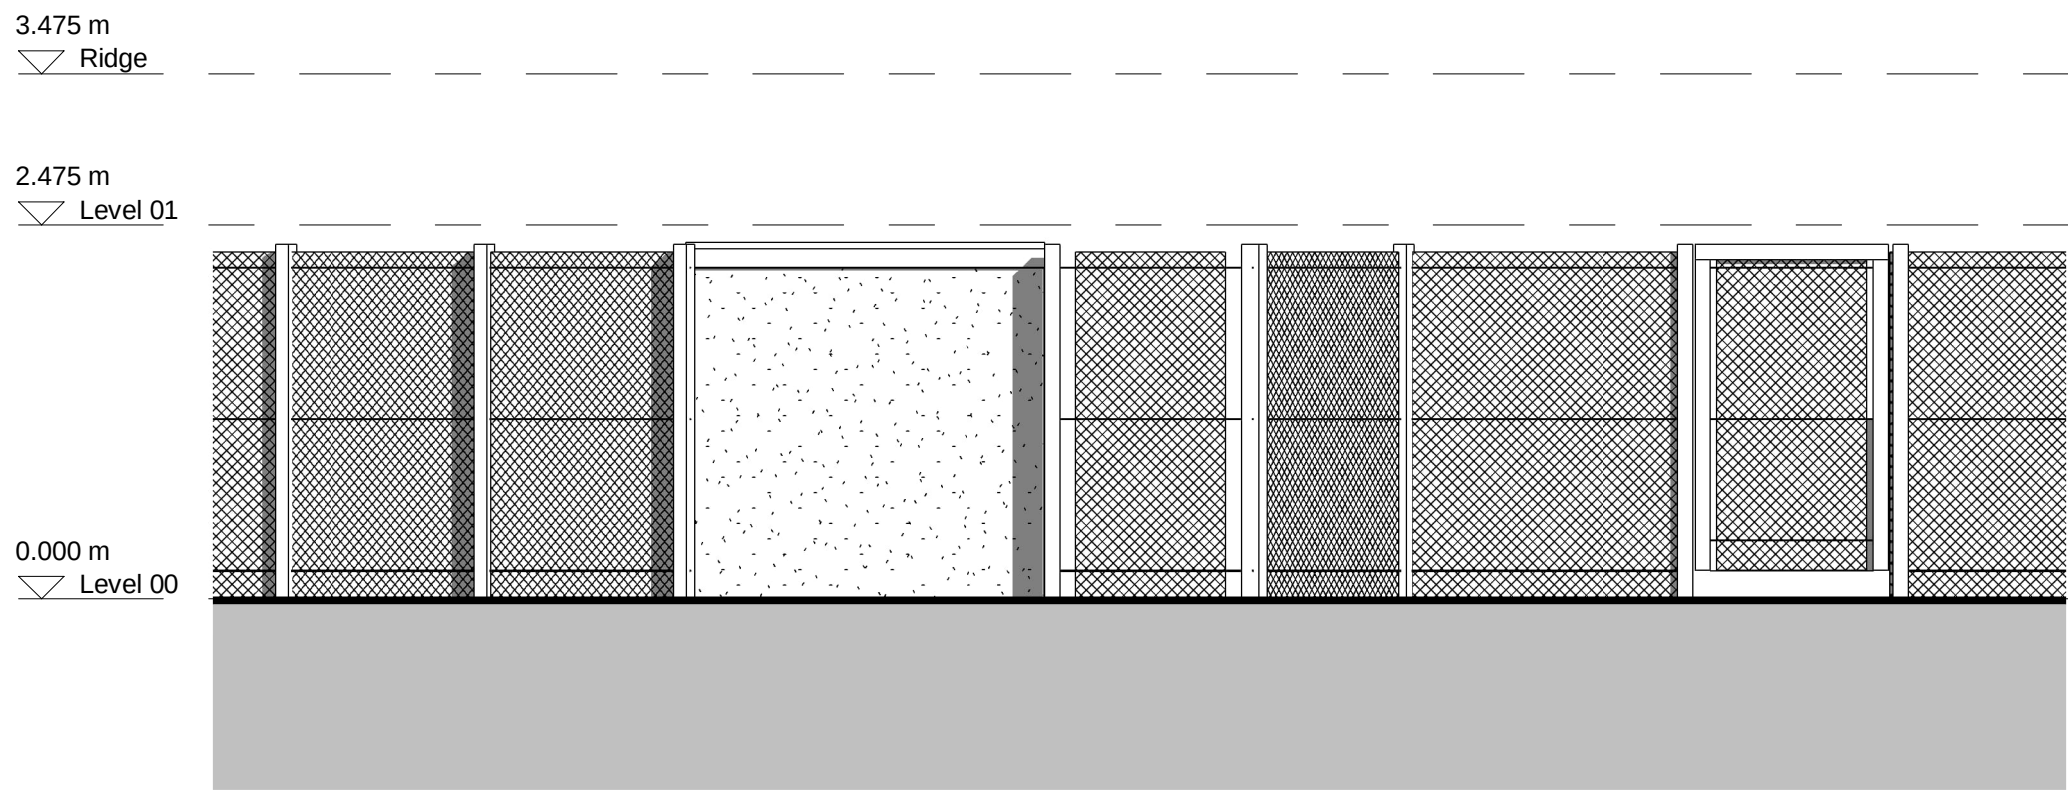

4 Existing Elevation South-West
0003 1 : 50

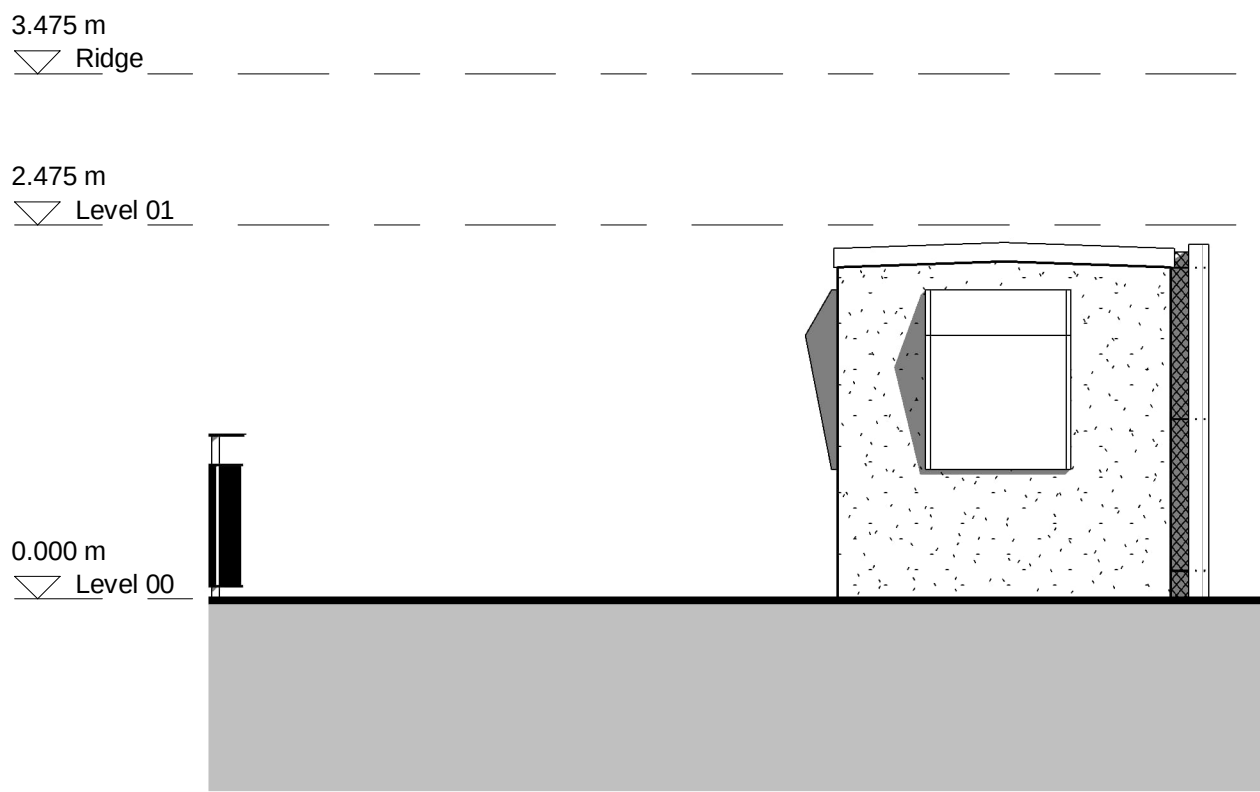

5 Existing Elevation North-West
0003 1 : 50

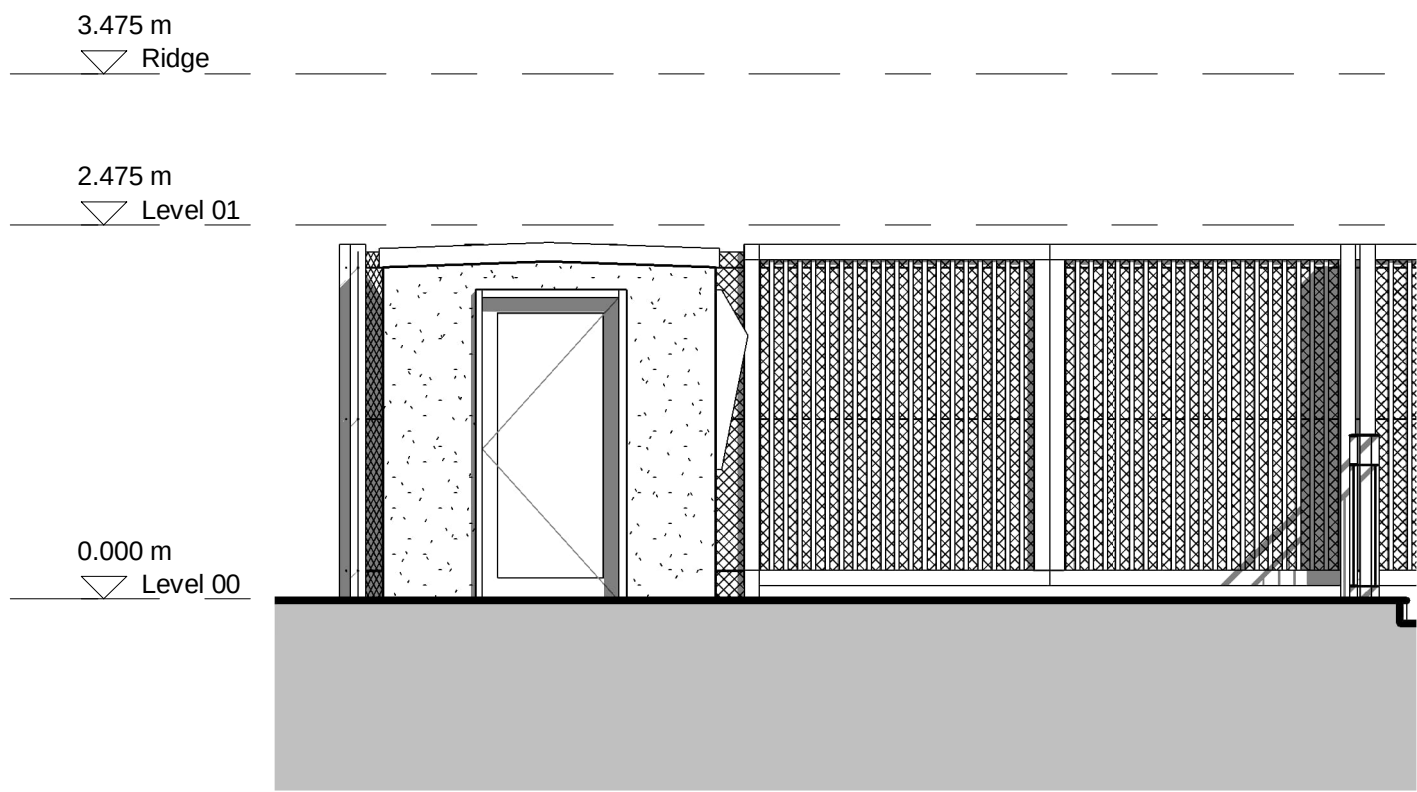

6 Existing Elevation South-East
0003 1 : 50



Work In Progress

Issue/Revision

01	19/07/22	First Issue	JW
Rev.	Date	Description	Dwn/Chk/Apr

Key Plan

Suitability Status
S2 - Suitable For Information
Project Number
60233177
Sheet Title
Existing Plans & Elevations

Sheet Number
60233177-ACM-XX-XX-DR-A -0003
Scale: 1 : 50@A1
Rev: 01

This drawing has been prepared for the use of AECOM's client. It may not be used, modified, reproduced or relied upon by third parties, except as agreed by AECOM or as required by law. AECOM accepts no responsibility and denies any liability whatsoever to any party that uses or relies on this drawing without AECOM's express written consent. Do not scale this document. All measurements must be obtained from the scaled dimensions.