






FRONT ELEVATION
(PROPOSED)

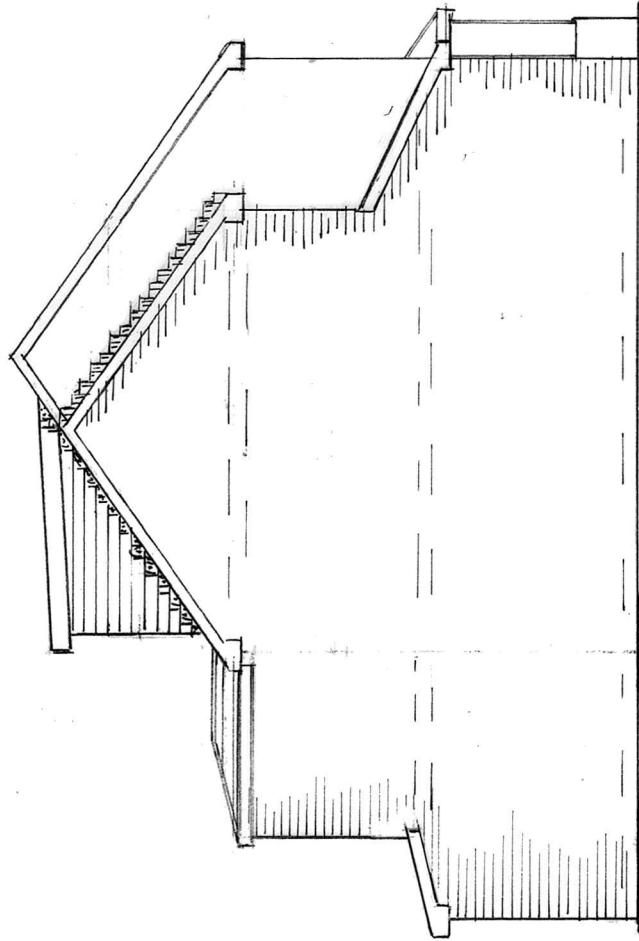


SIDE ELEVATION
(PROPOSED)

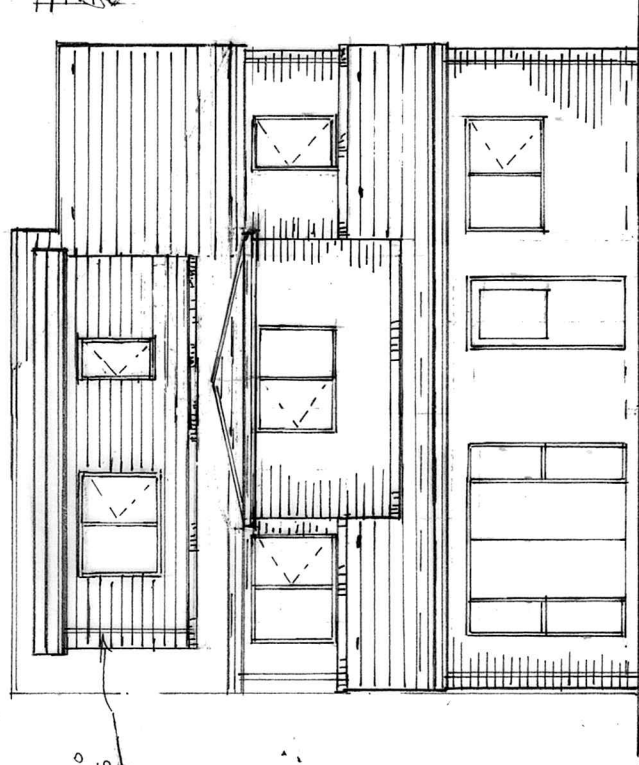

REAR ELEVATION
(PROPOSED)

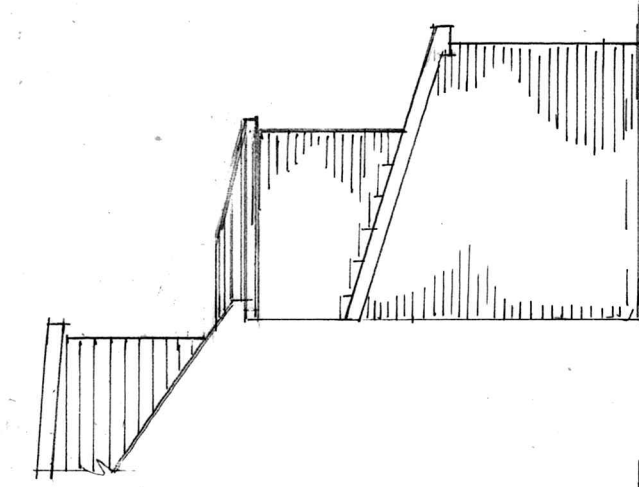

SIDE ELEVATION
(PROPOSED)

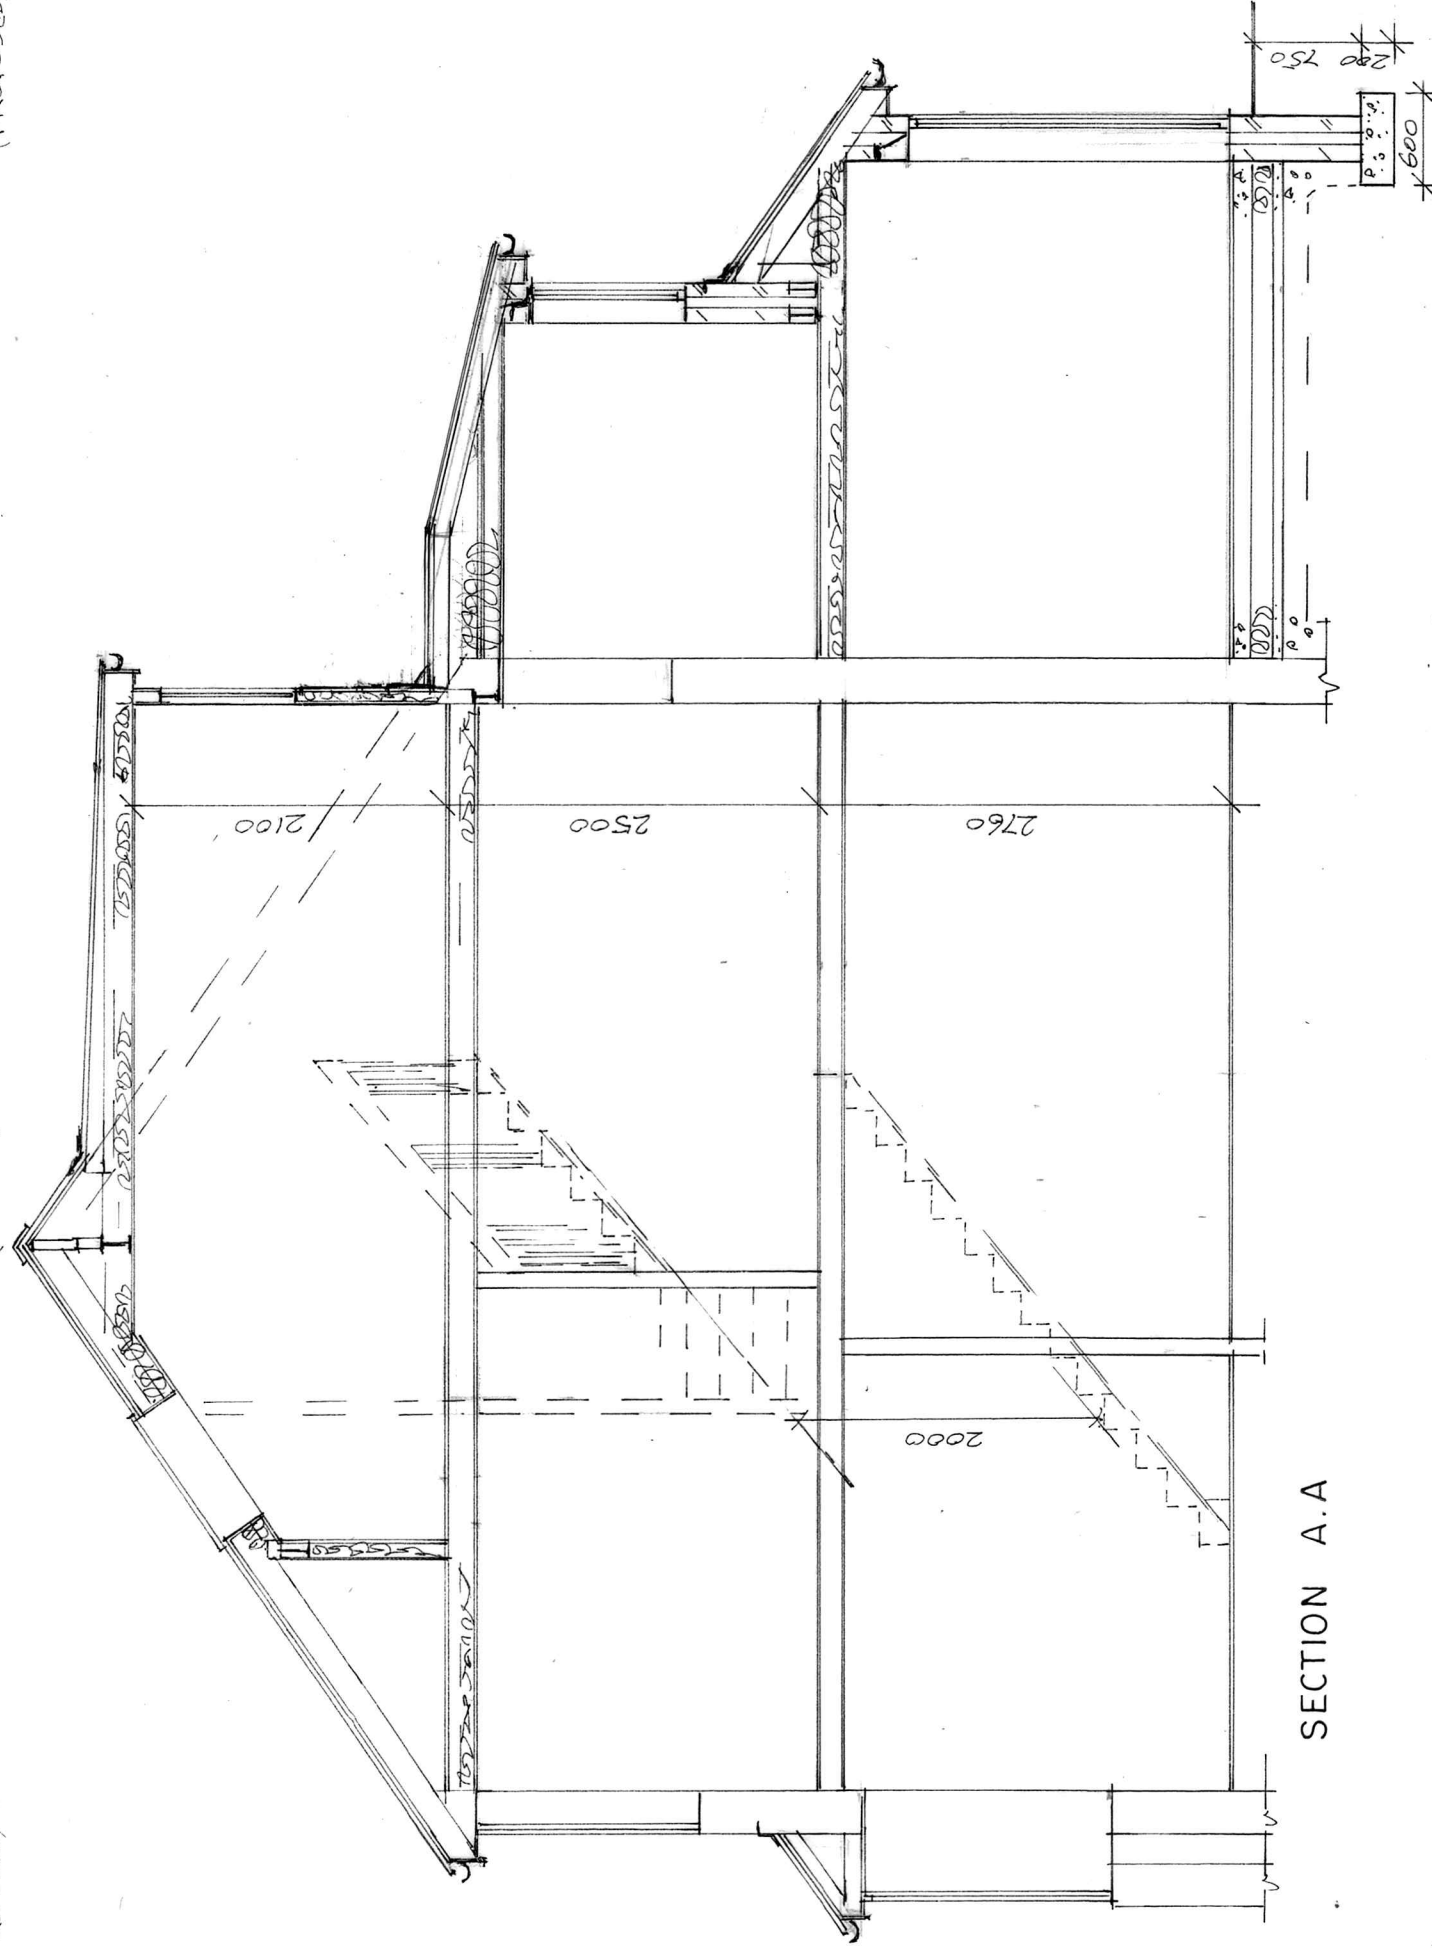

SECTION A.A

BUILDING DESIGN SERVICES

M. FAROOQ

6 Stock Close, Shawclough, Rochdale OL12 6BB

Tel: 01706 712231 Mob: 07967605763

**PROPOSED DOUBLE STOREY SIDE AND REAR
EXTENSION WITH REAR DORMER AT 24 WOODLANDS
STREET CHEETHAM HILL MANCHESTER M8 9LL**

For: Mr KASHIF SHAFIQUE

Section Scale 1:50

Elevation Scale 1:100

1945/3