



General Notes
The Architect shall have no responsibility for any use made of this document other than for that which it was prepared and issued.
All dimensions should be checked on site. Do not scale from this drawing.
To be read in conjunction with all other Consultant's drawings.
The Architect to be immediately notified of any discrepancies.
Copyright on this drawing retained by the Architect.

LEGEND

- Site Boundary
- - - Outline Planning Approval

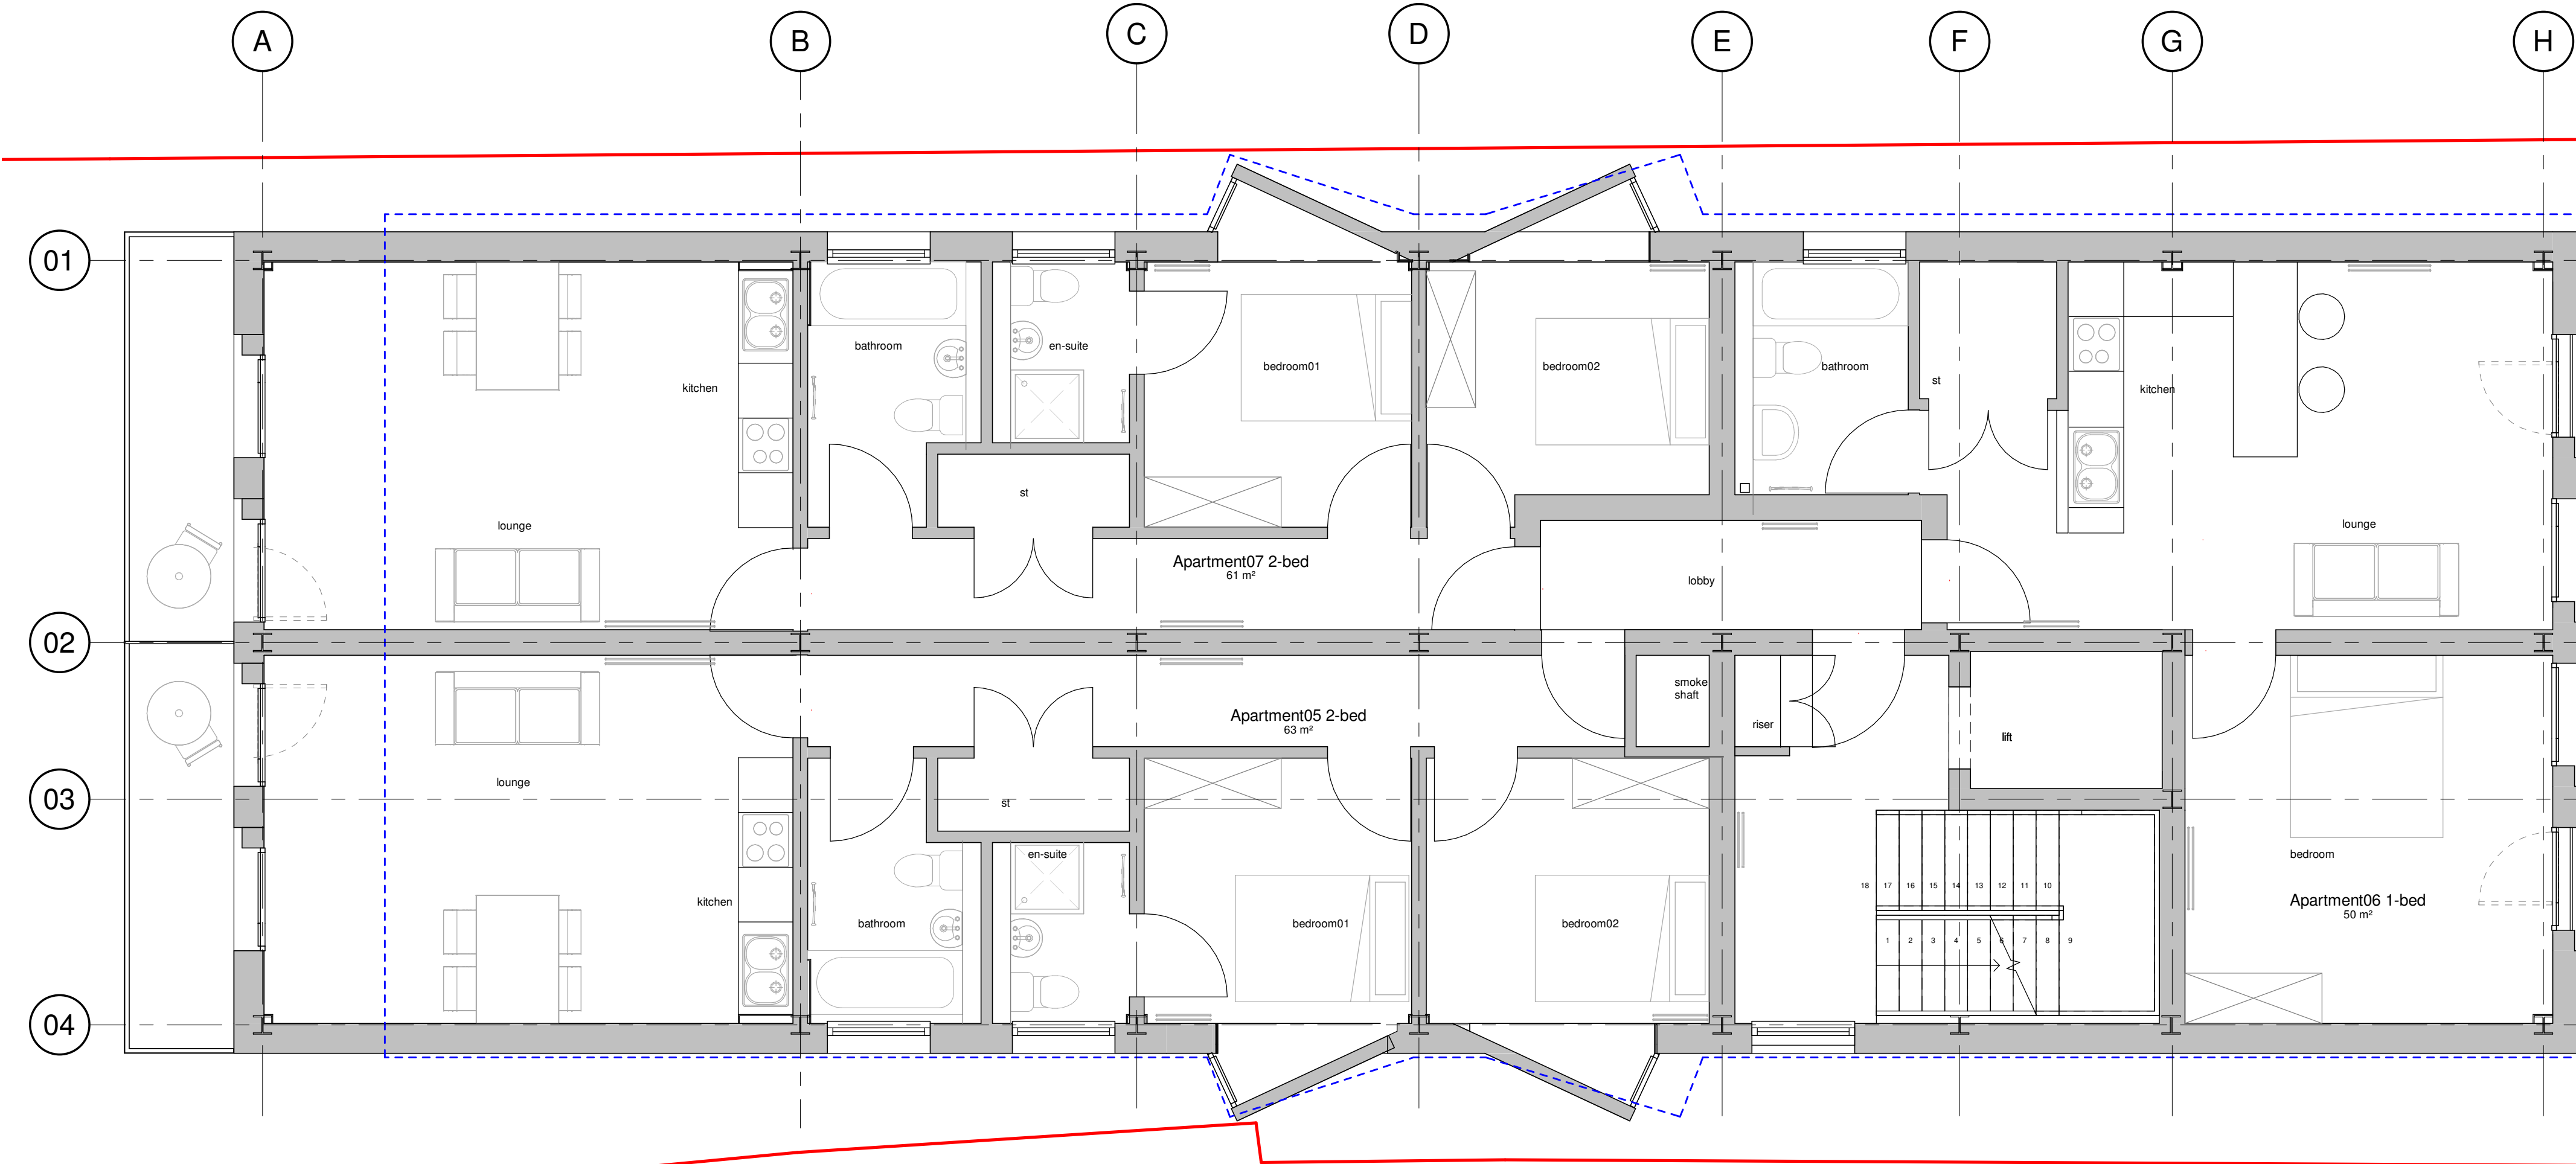

1 Proposed Second Floor Plan
1:50

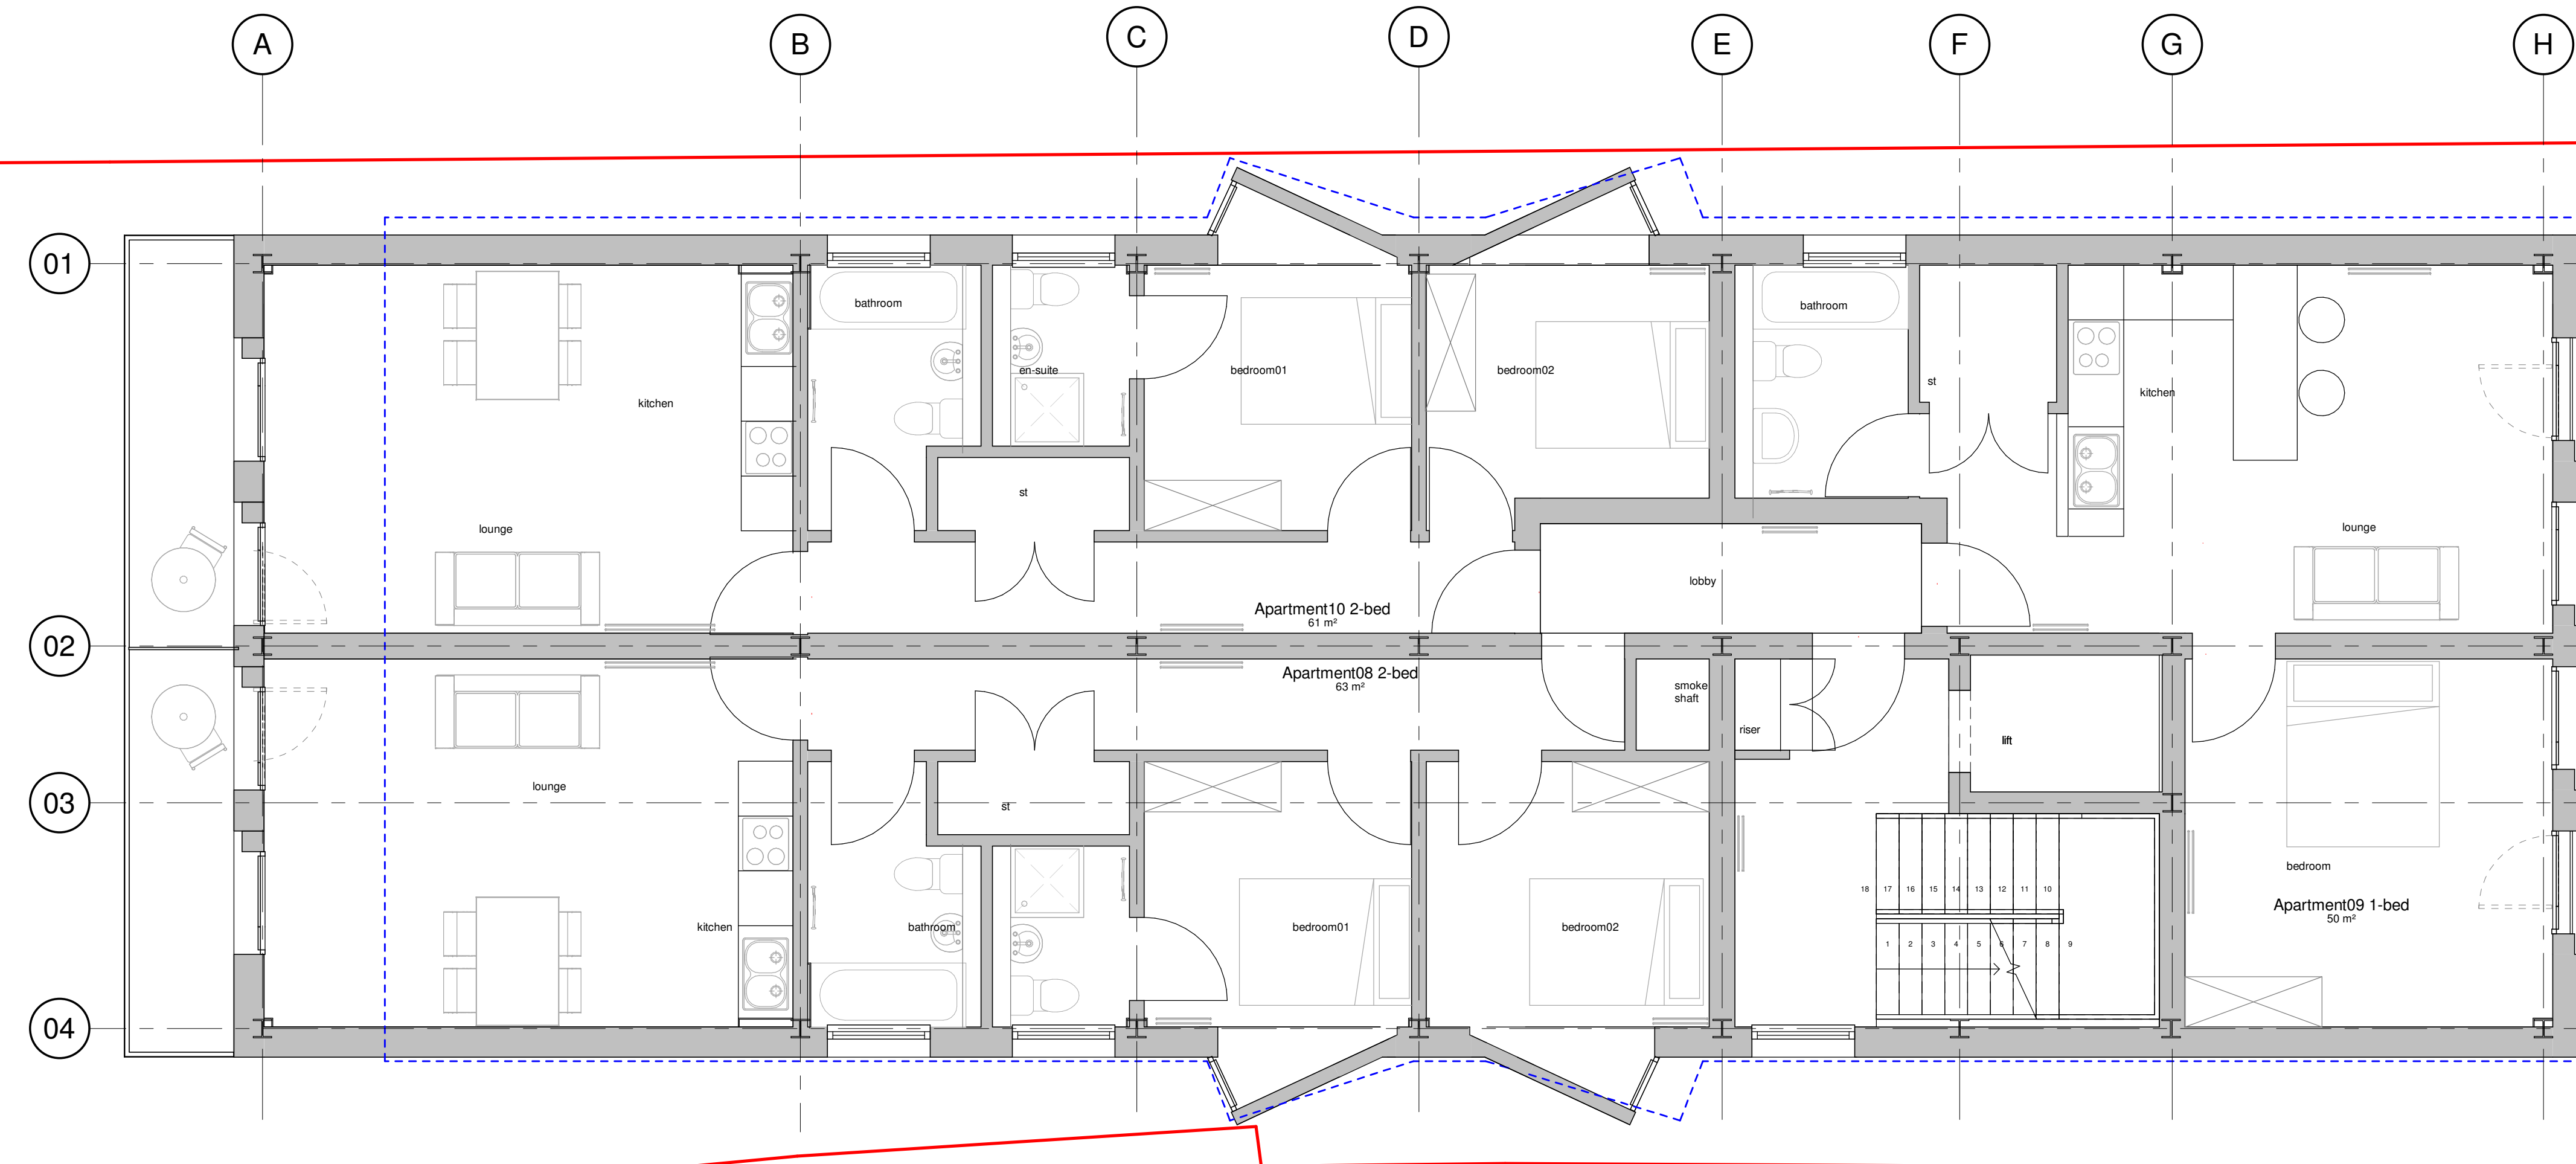

2 Proposed Third Floor Plan
1:50

P1	26/10/22	SA	SH	Initial Issue
No.	Date	Dwn	Chk	App
Revision or reason for issue				

Client
Brunswick Living Ltd

create **it** studios
...leave an impression

Create It Studios (NW) Ltd
Universal Square
Devonshire Street North
Manchester
M12 5JH
info@createitstudios.co.uk

Project Title
Brunswick Street

Scale / North Point
1 : 50
0 0.5 1 1.5 2m
1:50

Drawing Title
Proposed Second and Third Floor Plans

Drawing Number	A1324(04)002	Revision
Drawing Status	Preliminary	P1