




This drawing is the copyright of LDM Deisgn.
All dimensions to be checked on site.
Do not scale.
All levels to be checked on site and refer to Ordnance Survey Datum Newlyn
unless alternative datum given.
All errors and omissions to be reported to the Architect prior to commencement.
This drawing must be read in conjunction with the relevant specification clauses.
This drawing must not be used on site unless issued for construction.

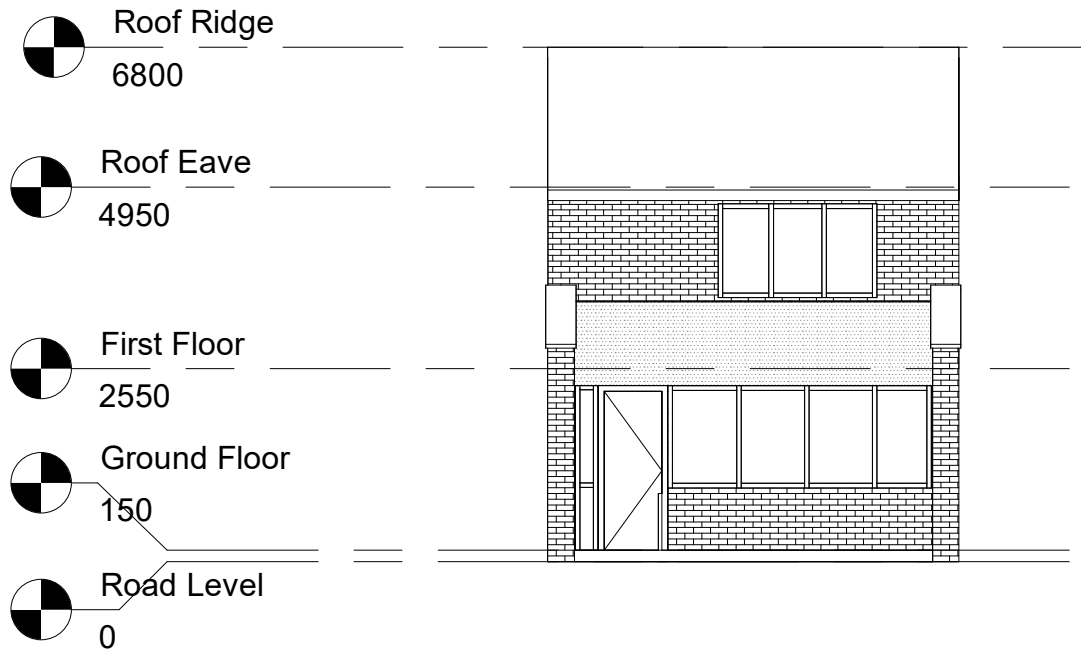


1 Front Elevation
1 : 100

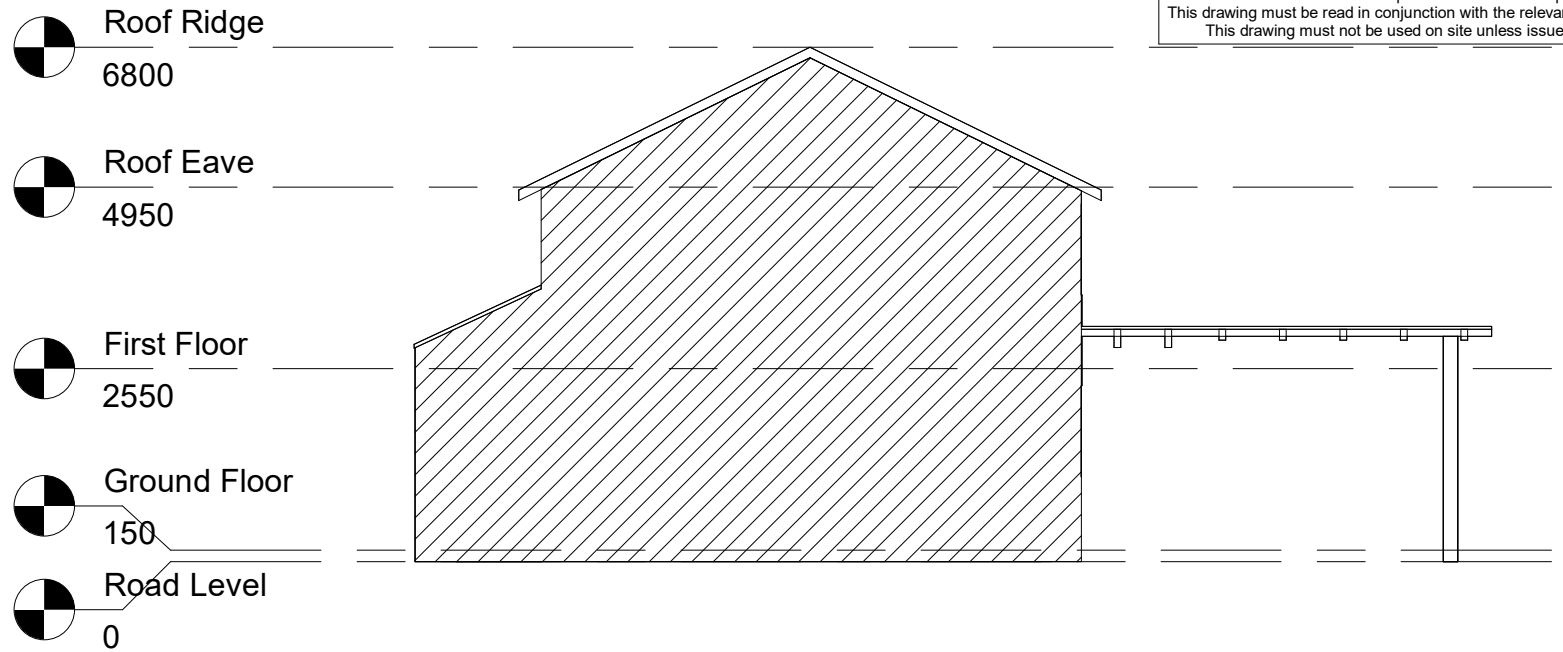


3 Left Elevation
1 : 100

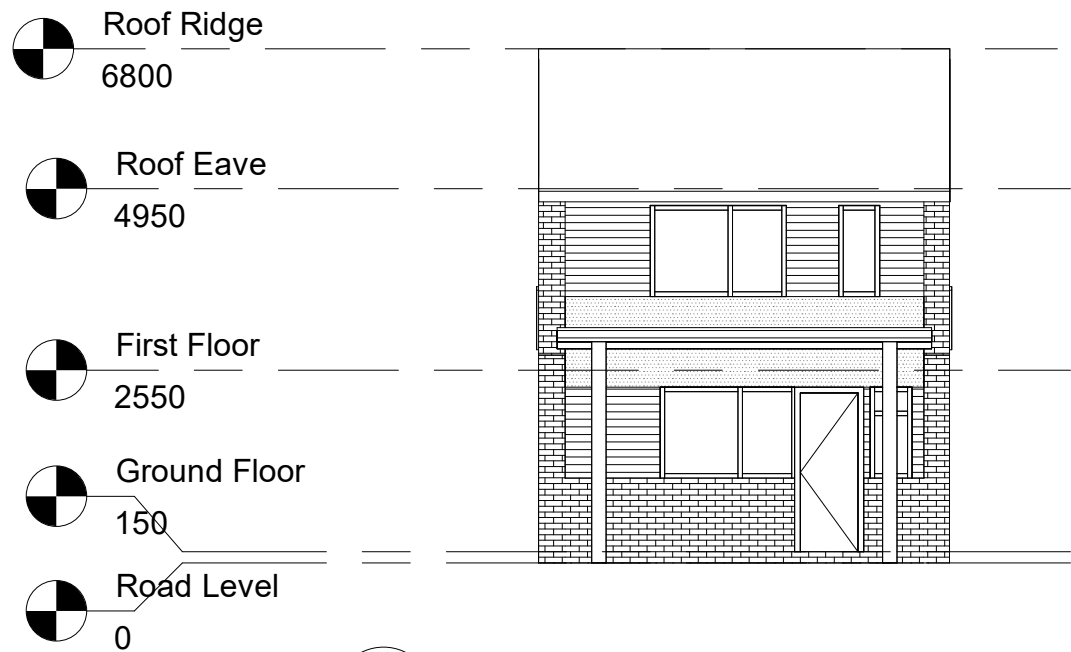

2 Rear Elevation
1 : 100

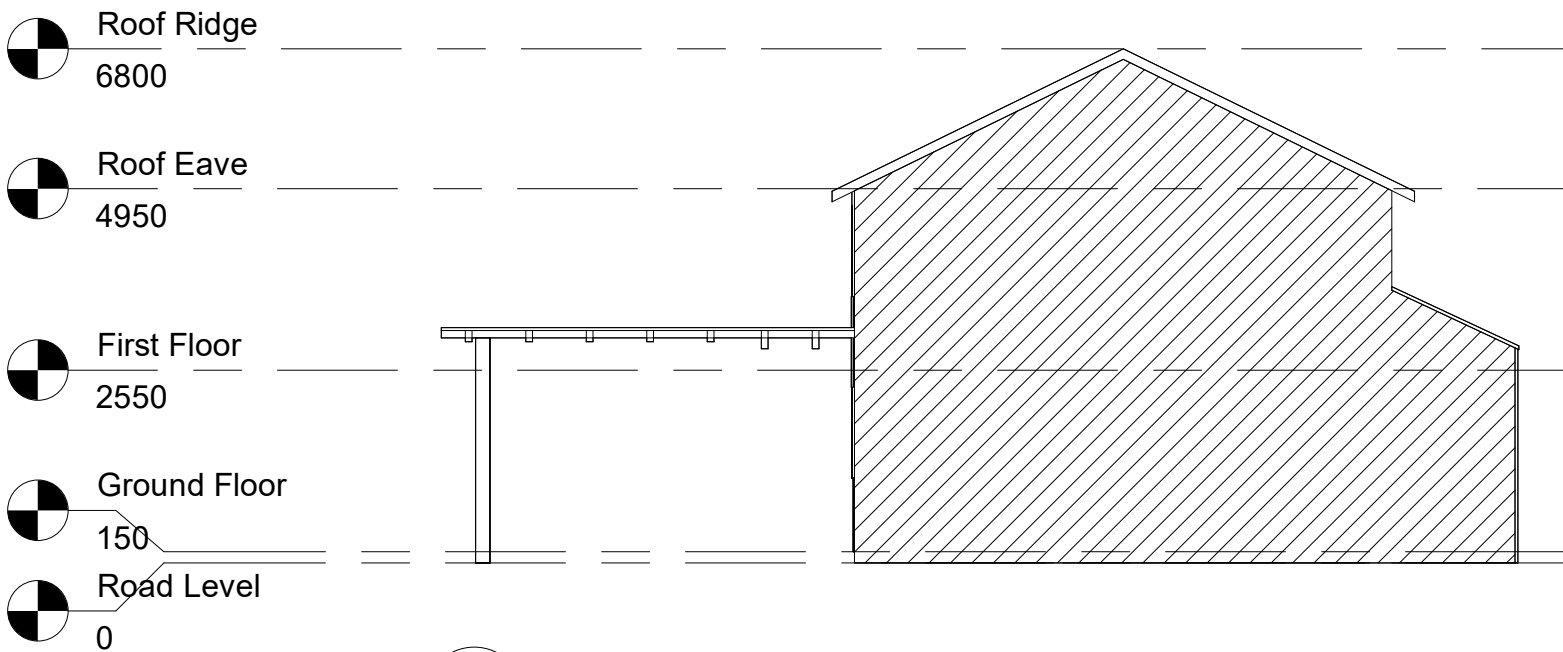

4 Right Elevation
1 : 100

 

LDM Design

PROJECT	161 Butler Street, M4 7JD			CLIENT		Miss Shuai Li	
	Existing Elevations			Scale (@ A3)		1 : 100	
SHEET	Drawn by		BA	DRAWING NUMBER		A311	
	Checked by		KK			REV	
						D	