




This drawing is subject to copyright and is not to be reproduced in part or whole without approval.
Do not scale this drawing - check all dimensions on site .

Health & Safety Notes

1. Contractor must ensure that all work on site is carried out in a safe & satisfactory manner, in accordance with Health & Safety At Work Act 1974, COSHH Regulations 2002 & requirements of C.D.M

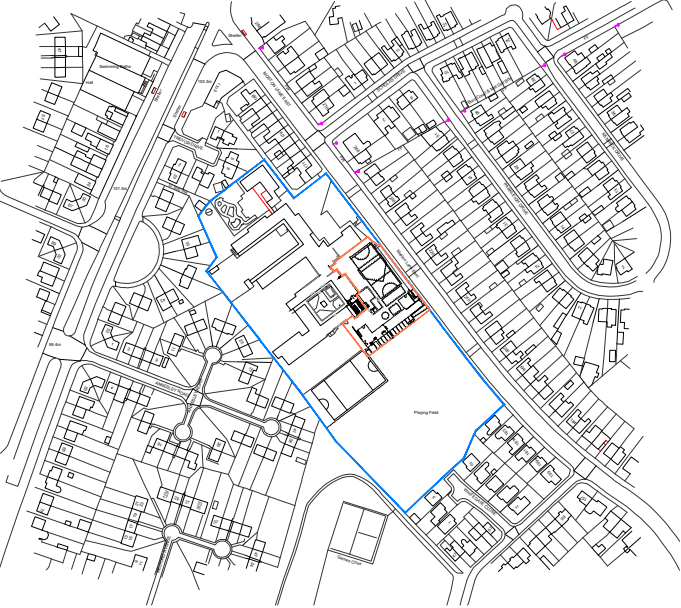

Locator Plan
1:5000 @ A3

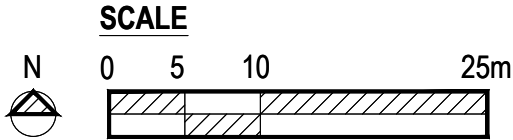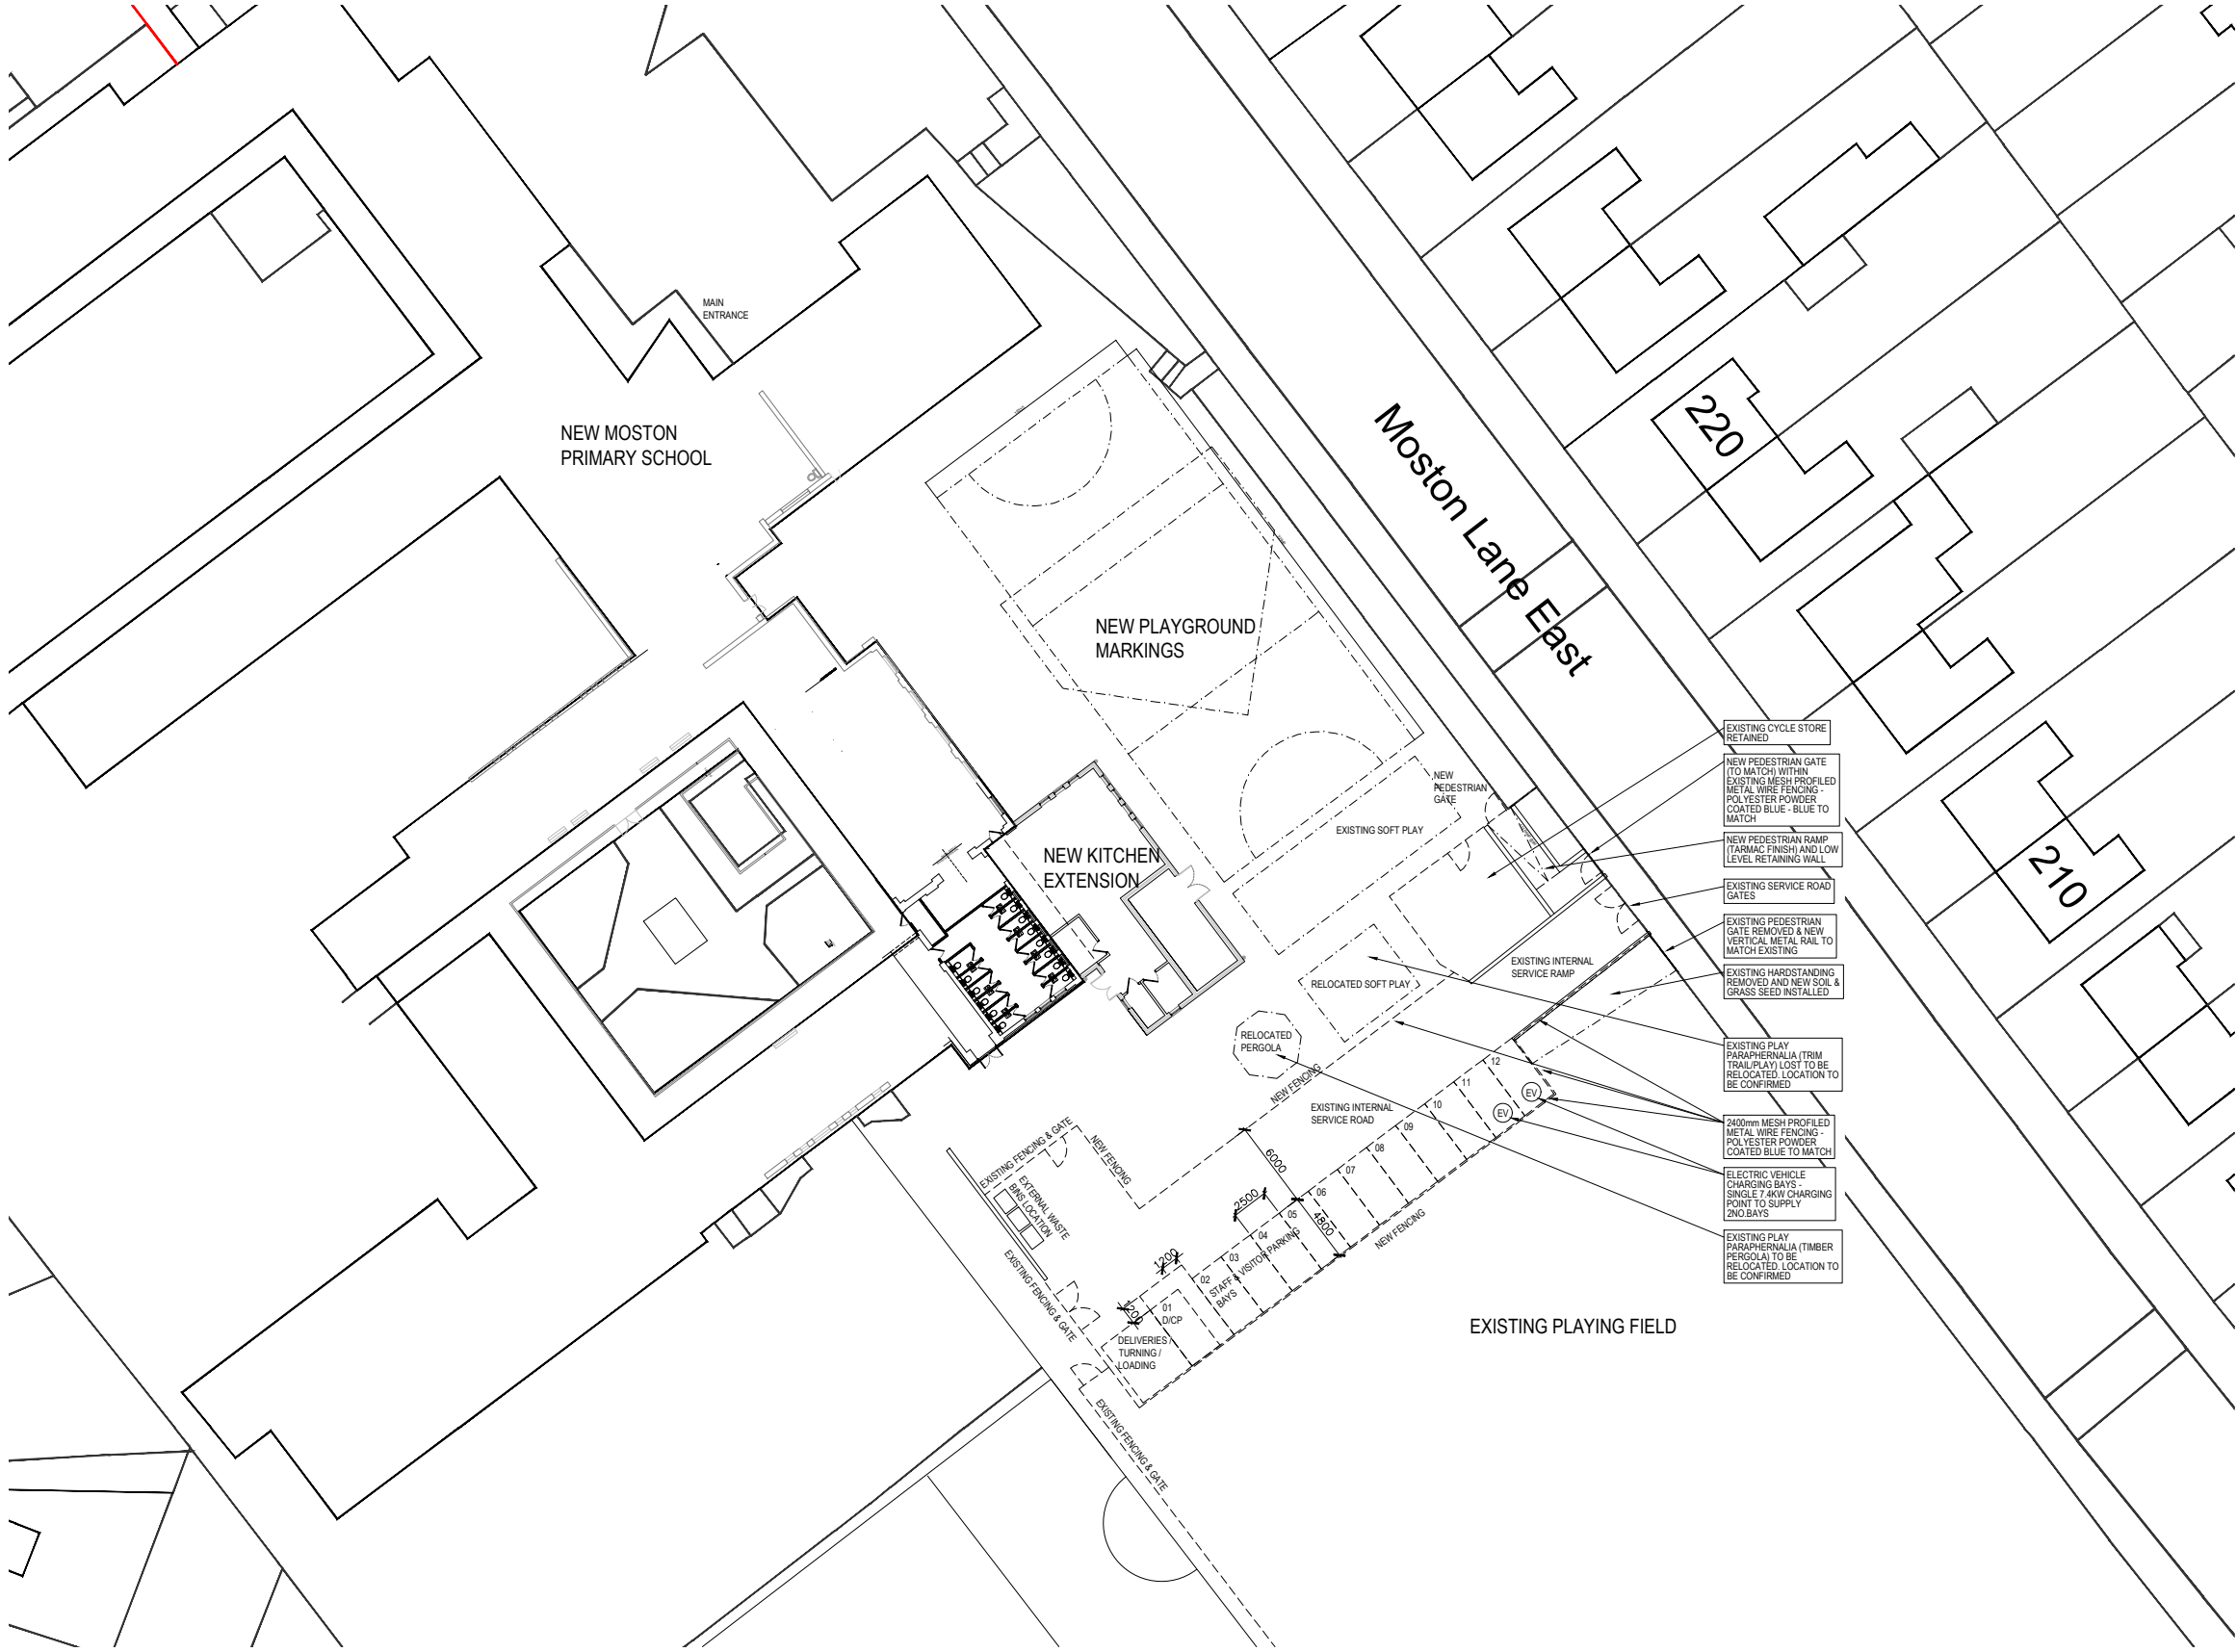

P7	EV Charging Point added to car parking bays 11 & 12	21.09.2022
P6	Stage 4 Tender Issue	06.06.2022
P4	Amended Footprint for Planning	27.05.2022
P3	Updated to reflect changes to WCs, & Servery	20.05.2022
P2	Updated PLANNING ISSUE	13.05.2022
P1	PLANNING Issue	21.04.2022
Rev.	Description	Date

Cassidy+Ashton
www.cassidyashton.co.uk

C+A

Architecture + Building Surveying + Town Planning

7 East Cliff, Preston, Lancashire, PR1 3JE 01772 258 356
10 Hunters Walk, Canal Street, Chester, CH1 4EB 01244 402 900

Client Manchester City Council		Drawing Title Proposed Site Plan		
Project New Moston Primary School New Kitchen & Internal Refurbishment		Drawn by SB	Checked by IW	Date 21.04.2022
		Status S4	Scale @ A3	1:500
Job no. 11343	Dwg.no. CAA-B01-XX-DR-A-1003	Rev. P7		