




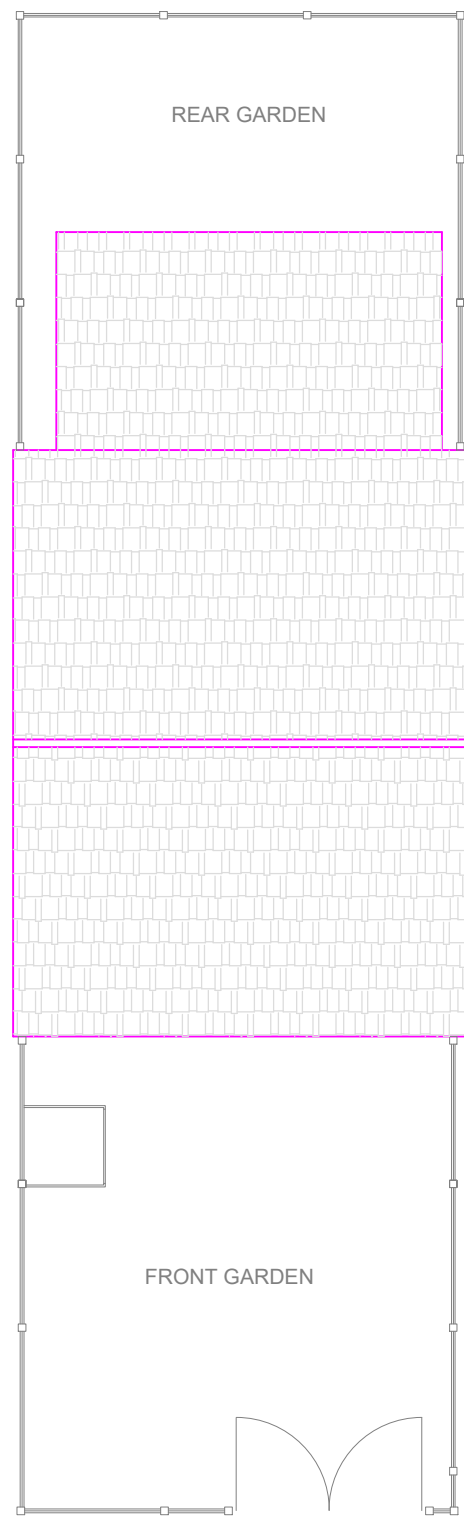


EXISTING SITE PLAN

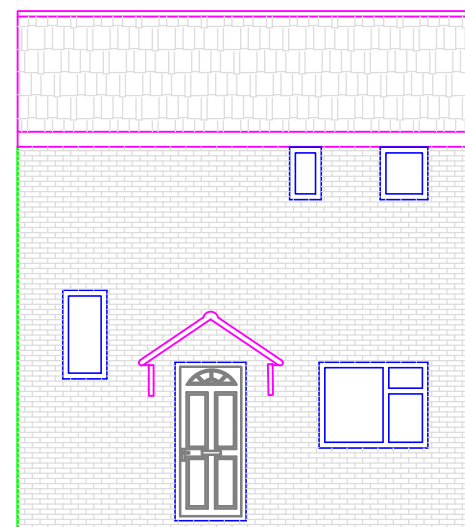


EXISTING FRONT ELEVATION

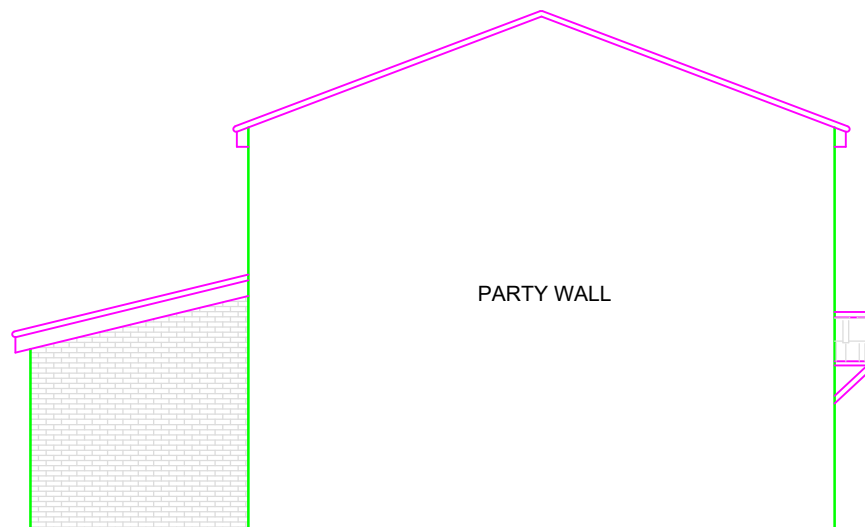

EXISTING SIDE ELEVATION (NORTH WEST)

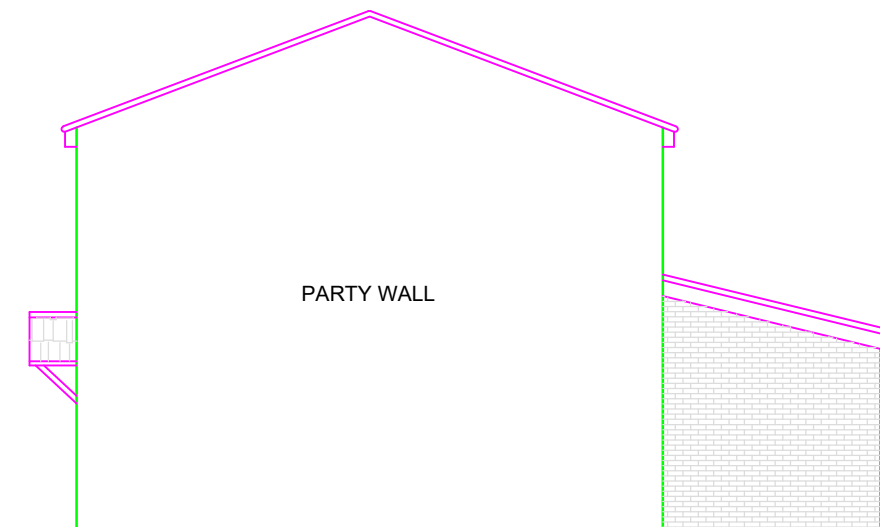

EXISTING SIDE ELEVATION (SOUTH EAST)

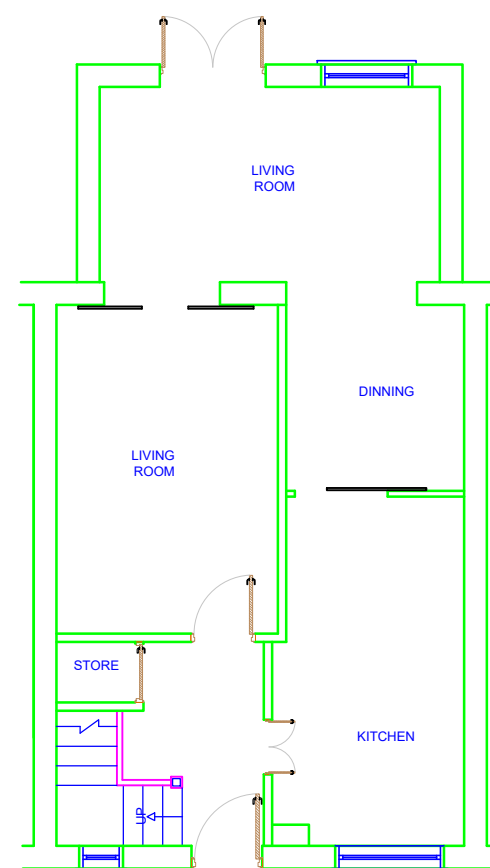

EXISTING GROUND FLOOR PLAN



Block PLAN @ Scale: 1: 500



LOCATION PLAN @ Scale: 1:1250



I Planning Services email: ipsuk@live.co.uk		2A Cook Street, Bury, Lancashire, BL9 0RP, 0161 8717405	
Existing Floor plans and Elevations of 6 Cochrane Avenue Manchester M12 4UU			
Scale :1 : 100 on A3		All Dimensions in Meters	
Ref.: IPS/R/06/M124UU		Date : 31/08/2022	
SHT 1 of 2		Existing	

