




FRONT ELEVATION

SCALE 1:100



SIDE ELEVATION


SCALE 1:100

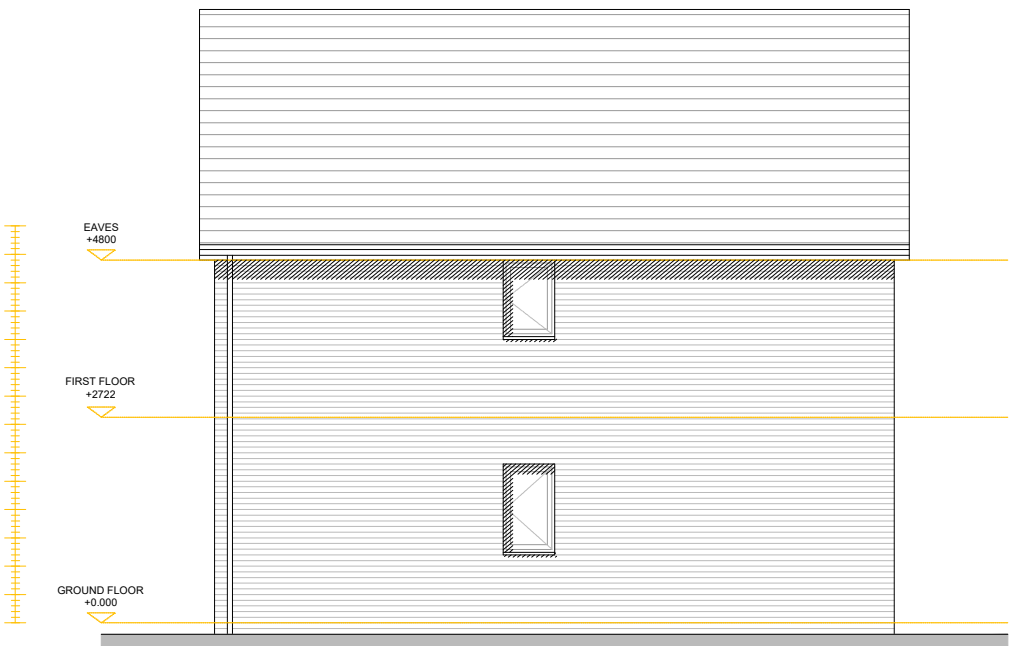

REAR ELEVATION

(GABLE WINDOWS ONLY WHERE GABLE INTERFACE PERMITS)

SCALE 1:100

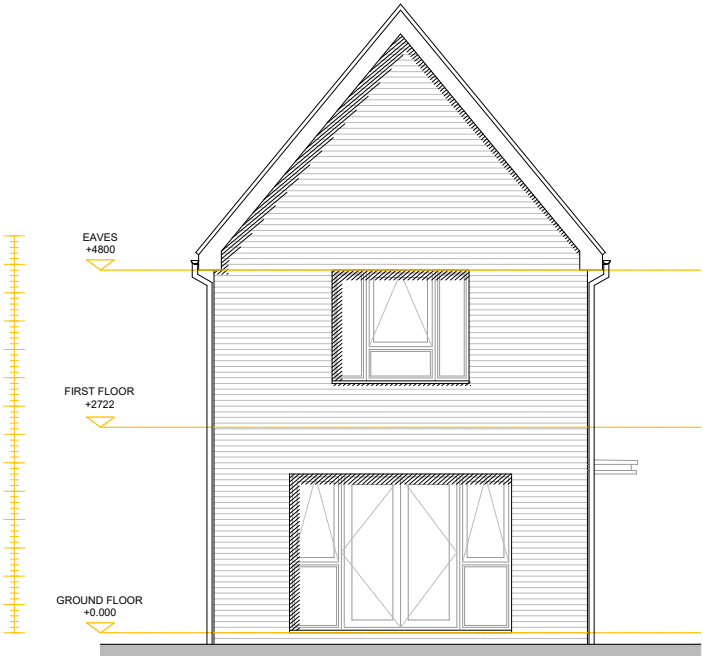

SIDE ELEVATION

SCALE 1:100

A	14/07/22	GENERAL ARRANGEMENTS	UL
Revision	Date	Amendment	Initials

Development	BENNETT STREET		
Location	BENNERTT STREET, MANCHESTER		
Marketing Name	OLIVE		
Drawing Title	PROPOSED ELEVATIONS		
Drawing Number	22041 (PL) 304		
Revision	A	Scale @ A3	1:100
Drawn By	AG	Date Started	01/07/22
Checked by		Date Checked	-

1st Floor, 103 Dalton Avenue, Birchwood Park,
Warrington WA3 6YE
T: 01925 363108 W: www.kellenhomes.com



KELLEN
HOMES