


EXISTING REAR
ELEVATION @ 1:100


EXISTING SIDE
ELEVATION @ 1:100

EXISTING FRONT
ELEVATION @ 1:100

EXISTING SIDE
ELEVATION @ 1:100

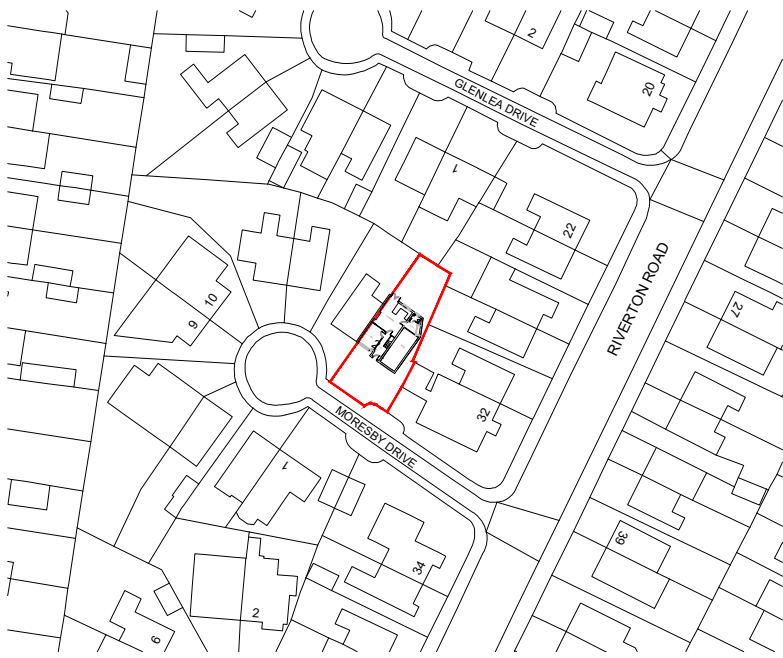

SITE PLAN
PLAN @ 1:200

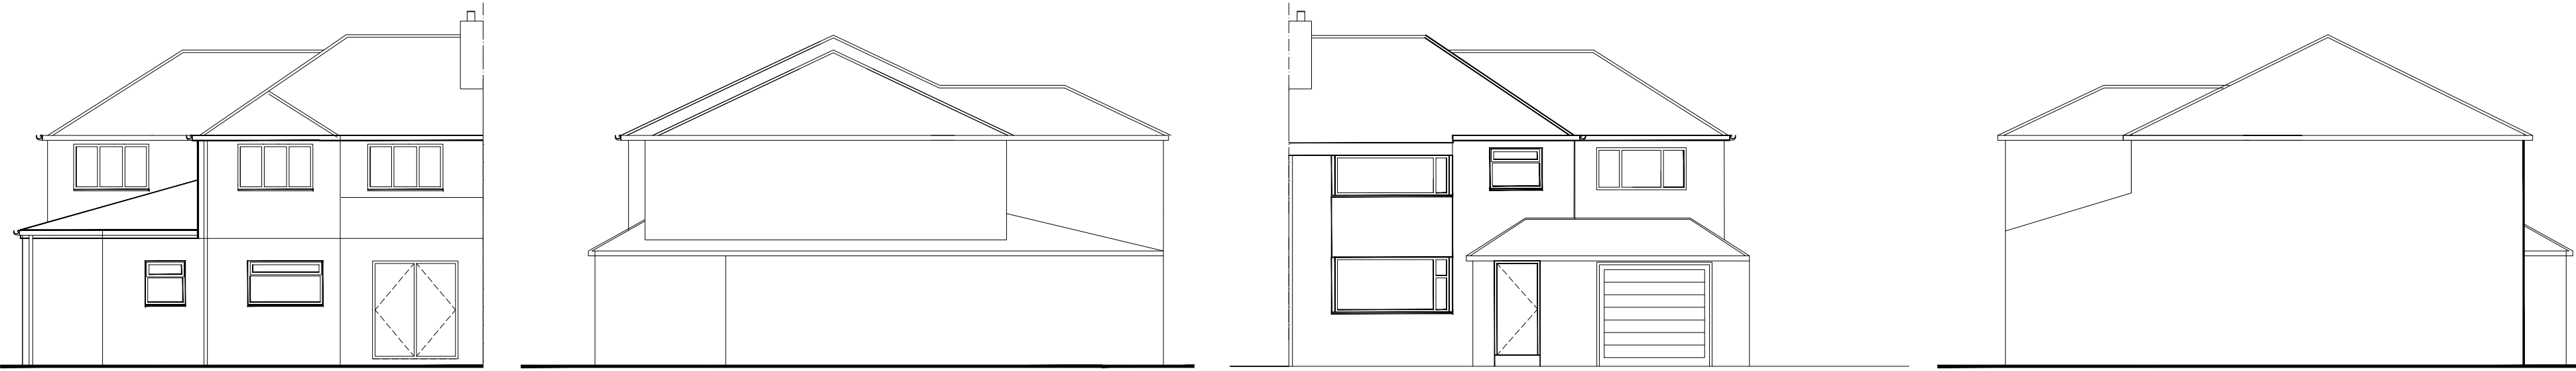


PROPOSED REAR
ELEVATION @ 1:100


PROPOSED SIDE
ELEVATION @ 1:100

PROPOSED FRONT
ELEVATION @ 1:100

PROPOSED SIDE
ELEVATION @ 1:100

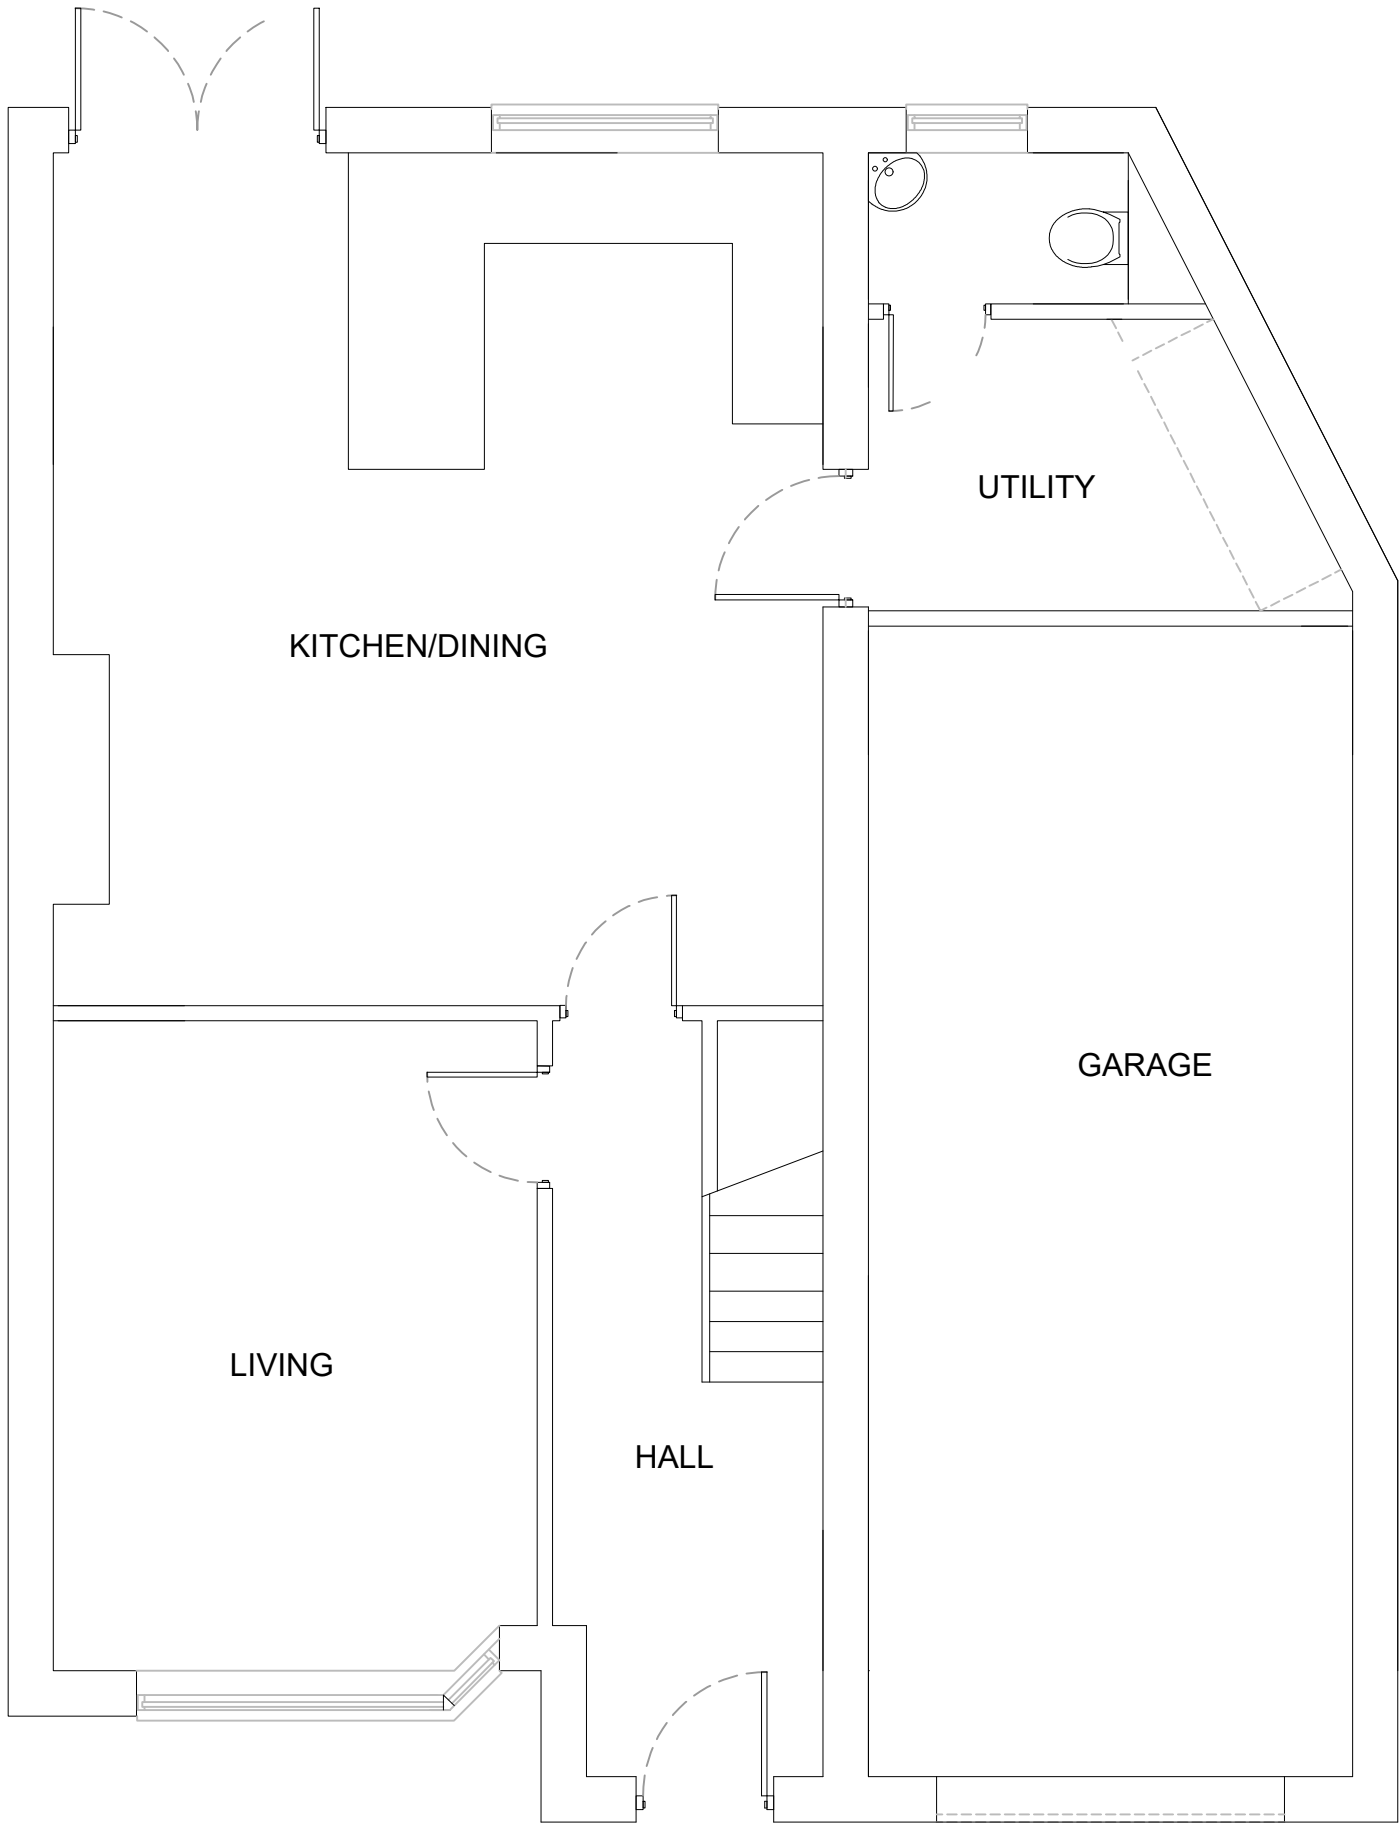

PROPOSED GROUND FLOOR PLAN @ 1:50

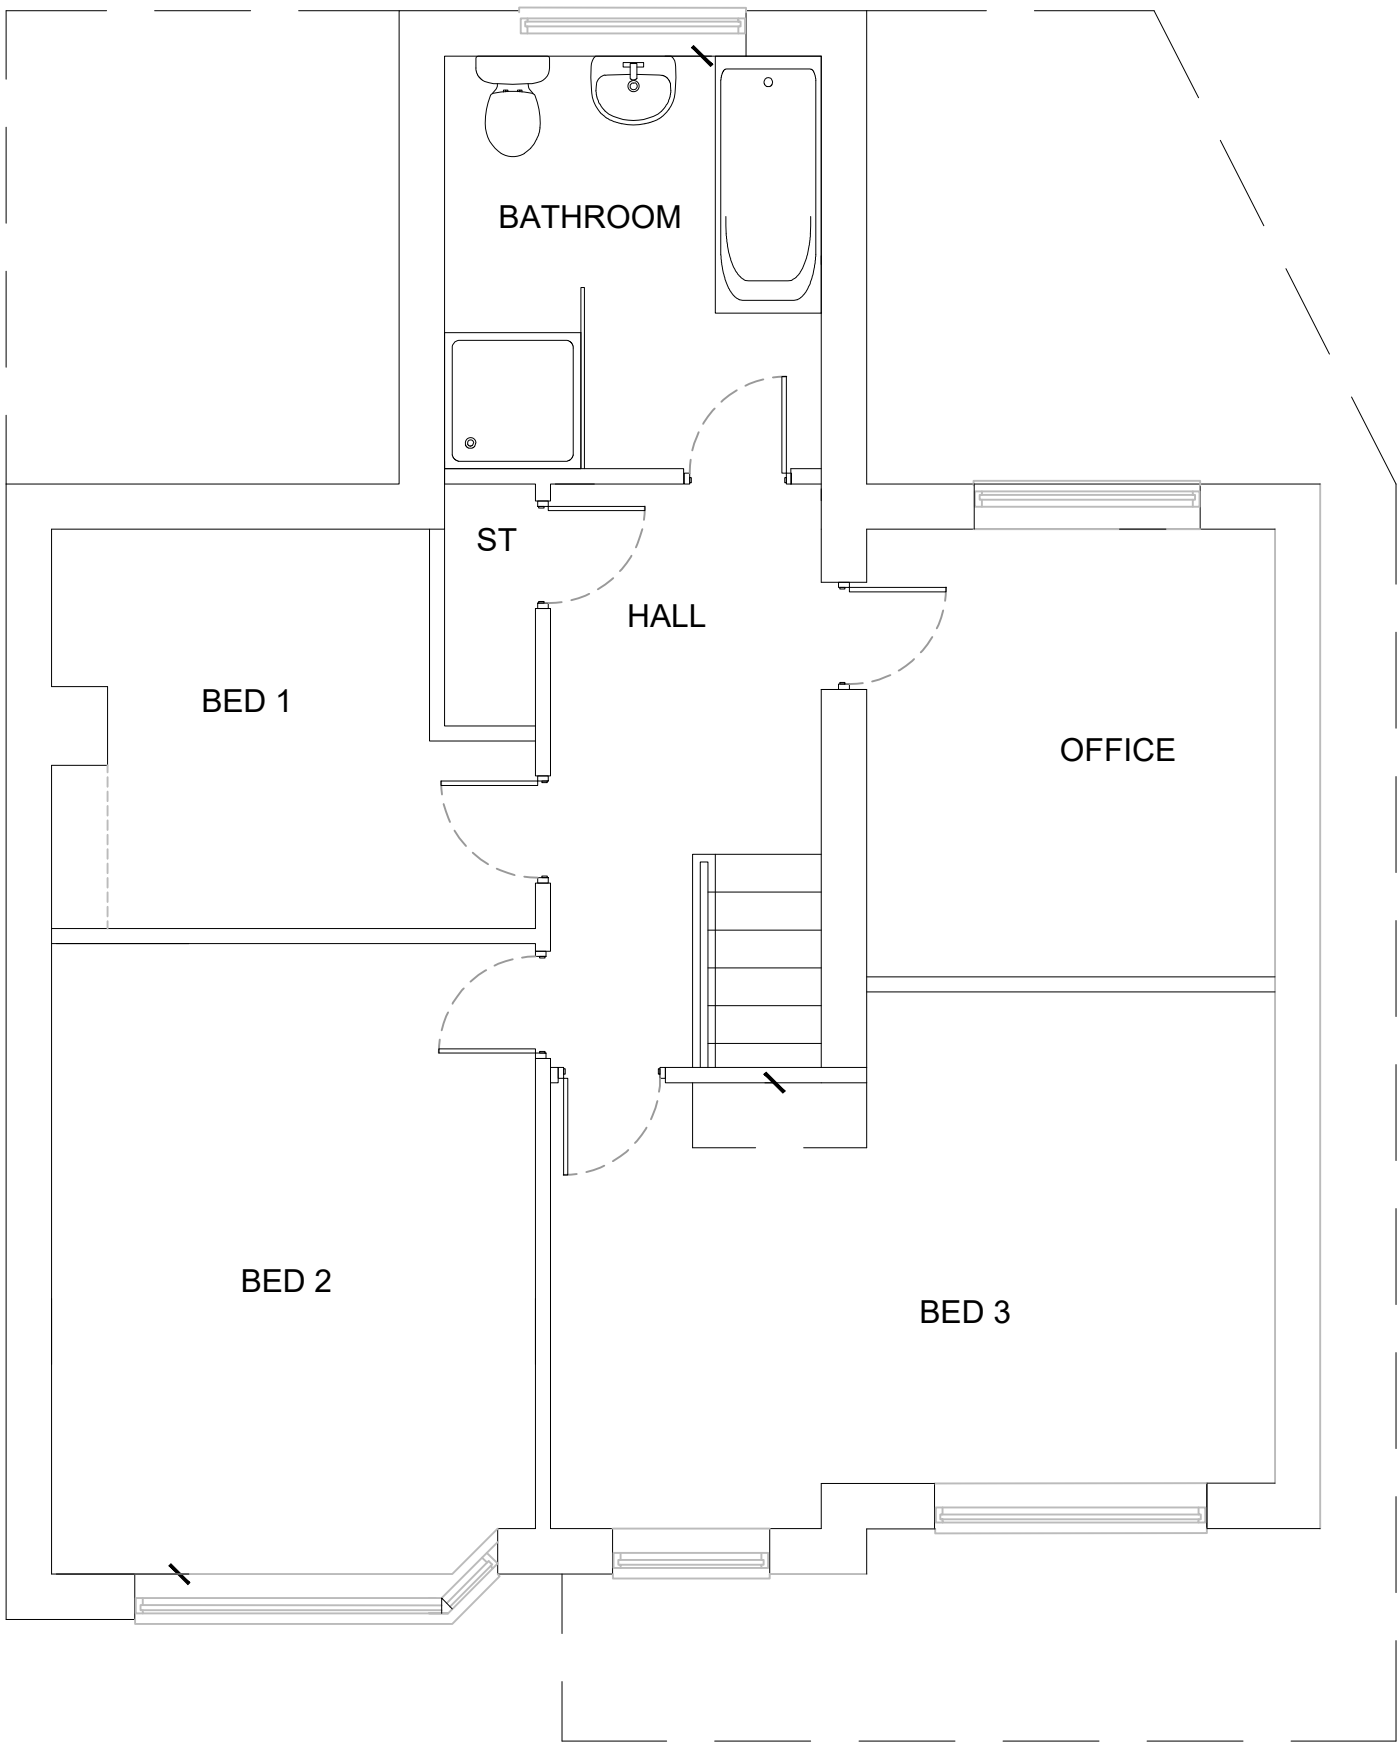

PROPOSED FIRST FLOOR PLAN @ 1:50



EXISTING GROUND FLOOR
PLAN @ 1:100

EXISTING FIRST FLOOR
PLAN @ 1:100

0mm 1000 2000 3000 4000 5000
Scale 1:50

0mm 1000 2000 3000 4000 5000
Scale 1:1250

0mm 1000 2000 3000 4000 5000
Scale 1:250

0mm 1000 2000 3000 4000 5000
Scale 1:100

© this drawing and the building works depicted are the copyright of DEN and may not be reproduced or amended except by written permission. no liability will be accepted for amendments made by other persons.

all dimensions to be checked on site and architect notified of any discrepancies prior to commencement.
do not scale.

notes:



SITE PLAN
PLAN @ 1:200

B	04.10.22	Planners comments incorporated	DAD	DAD
A	22.09.22	Planners comments incorporated	DAD	DAD
rev:	date:	comment(s):	name:	check:



status: PLANNING

client: KEVIN DUNNE

job: 2 MORESBY DRIVE, DIDSBURY

title: EXISTING / PROPOSED DETAILS

drawn: DD date: FEB 2022 scale: AS SHOWN

job no: 241/B drg no: RESI-01 Rev B

DEN DESIGNS - BROADOAK LANE - MOBBERLEY - CHESHIRE - WA16 6JT
T: +44 (0)7469 878 461 E: david@dendesigns.co.uk
www.dendesigns.co.uk