





Existing Front Elevation
1 : 50




Existing Rear Elevation
1 : 50




Existing East Elevation
1 : 50

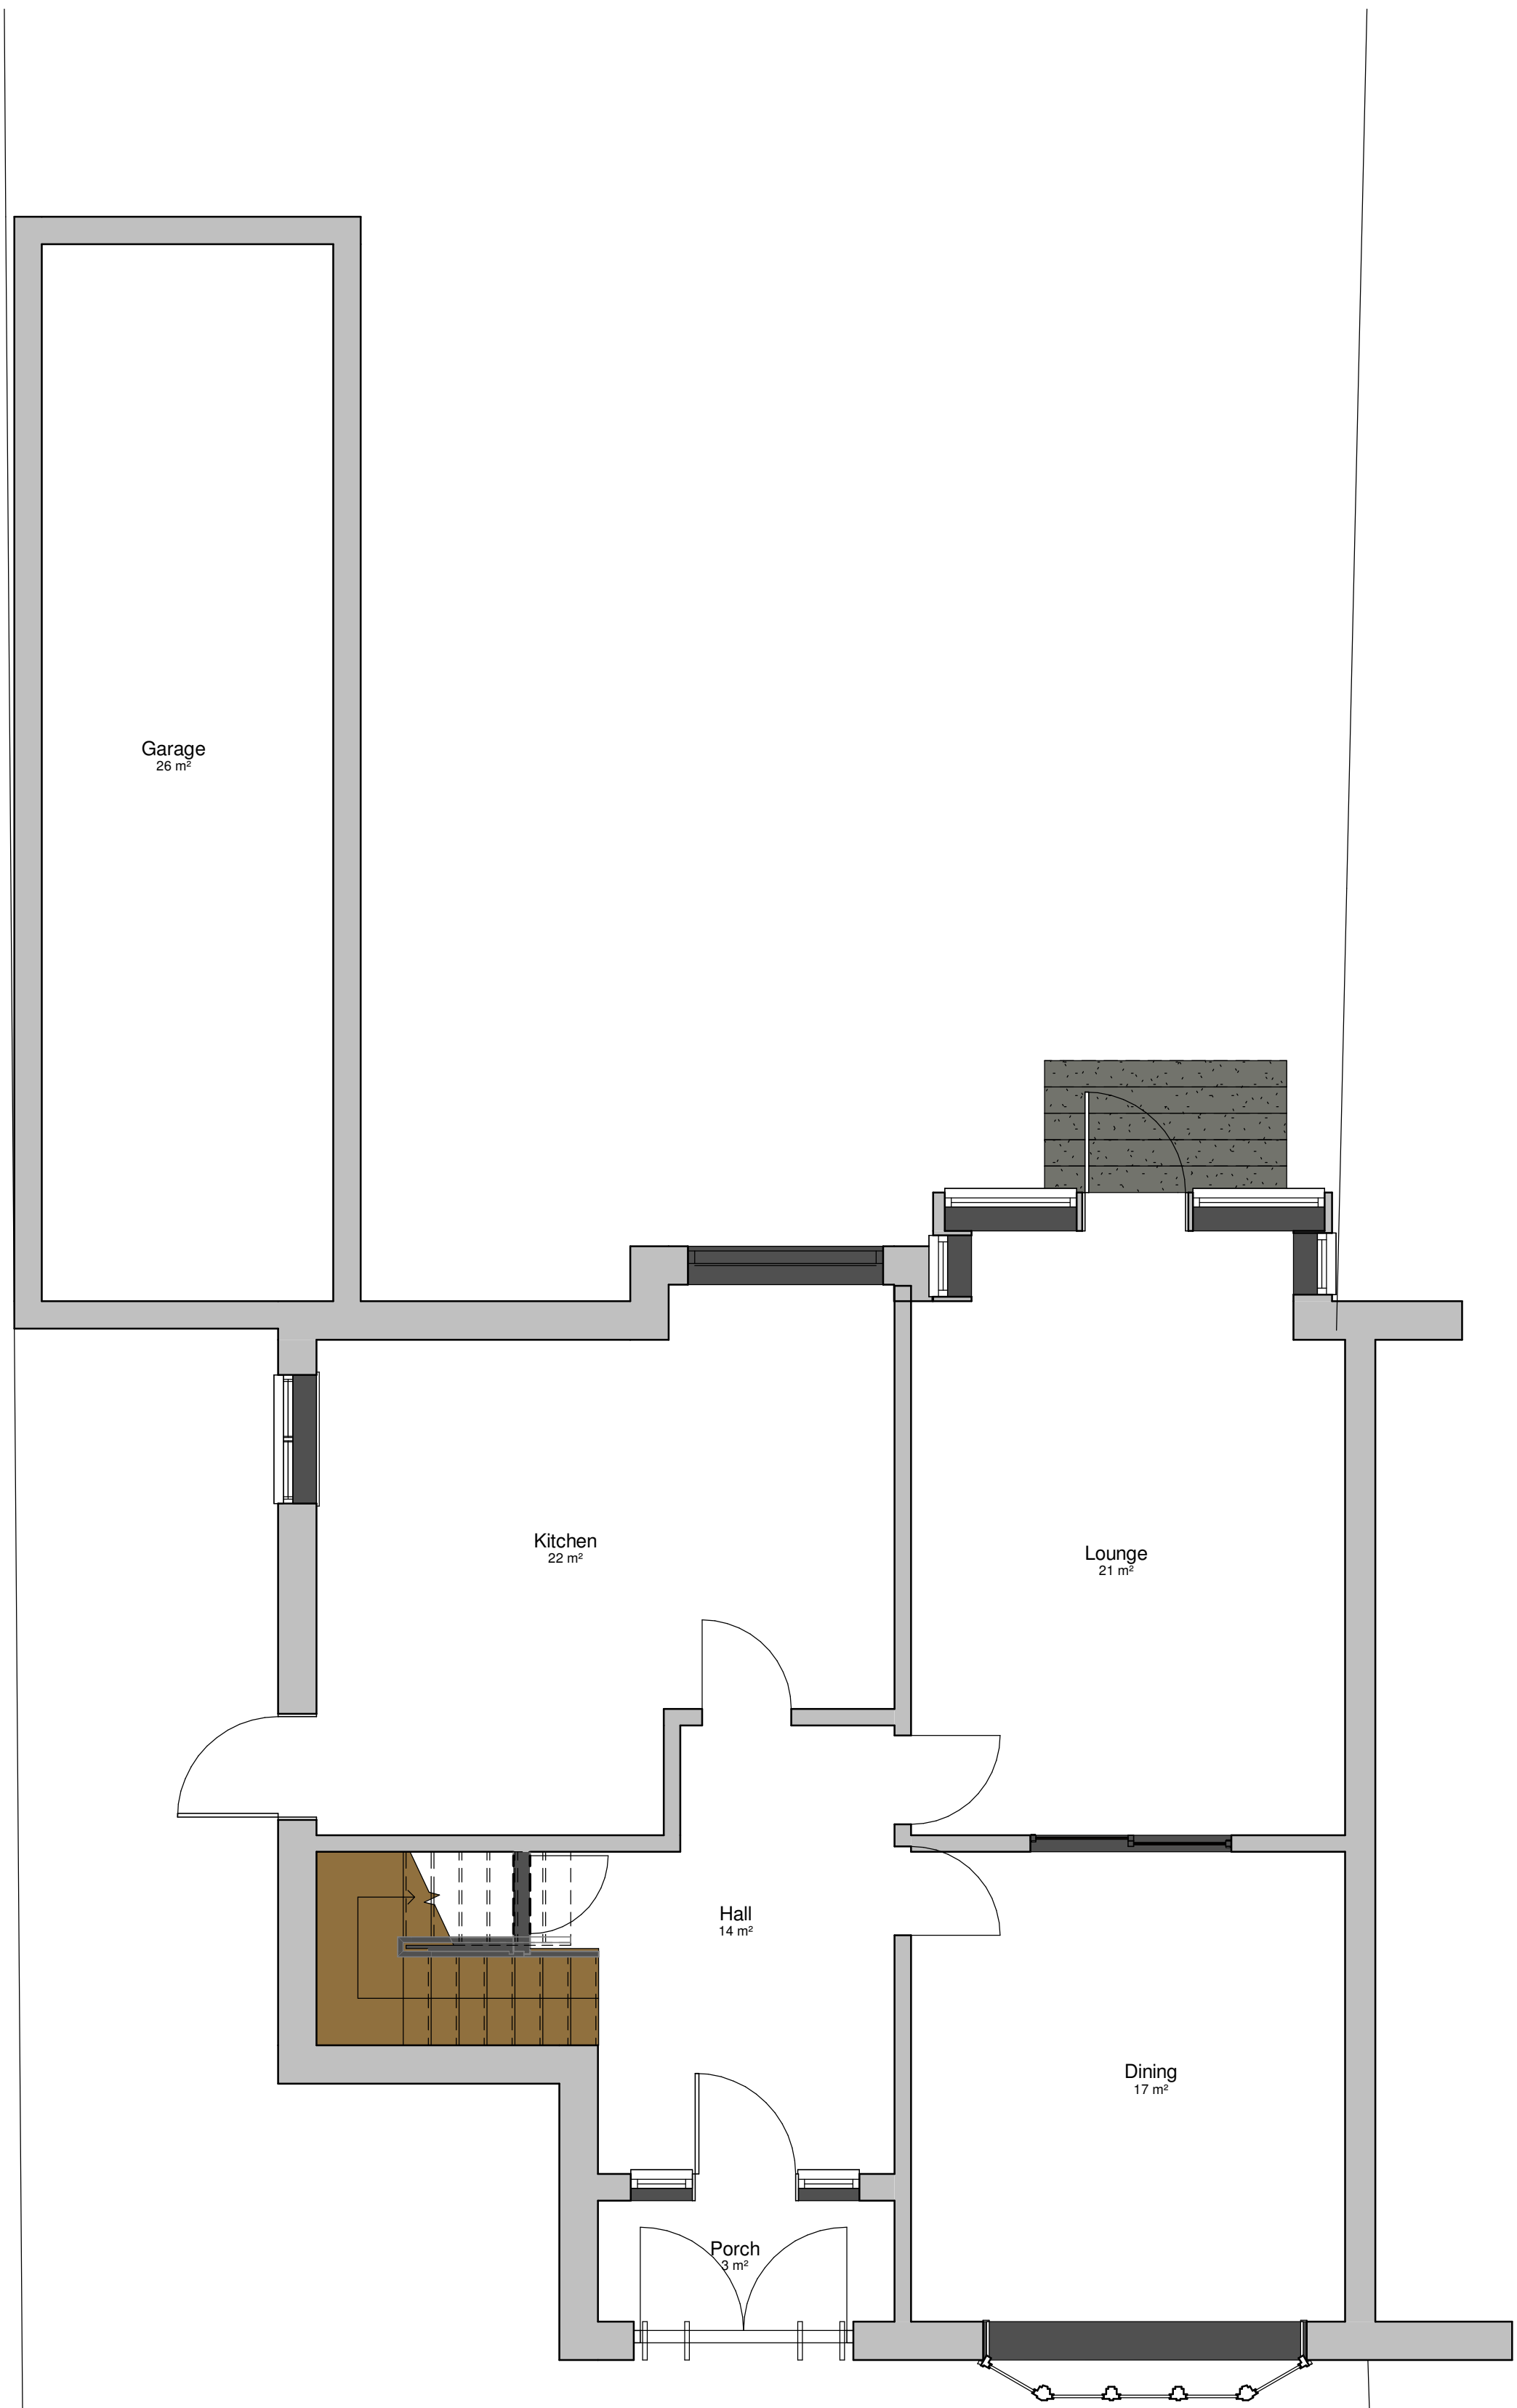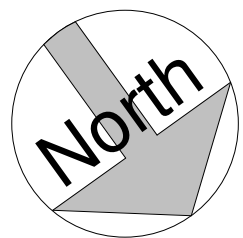


Ground Floor
1 : 50

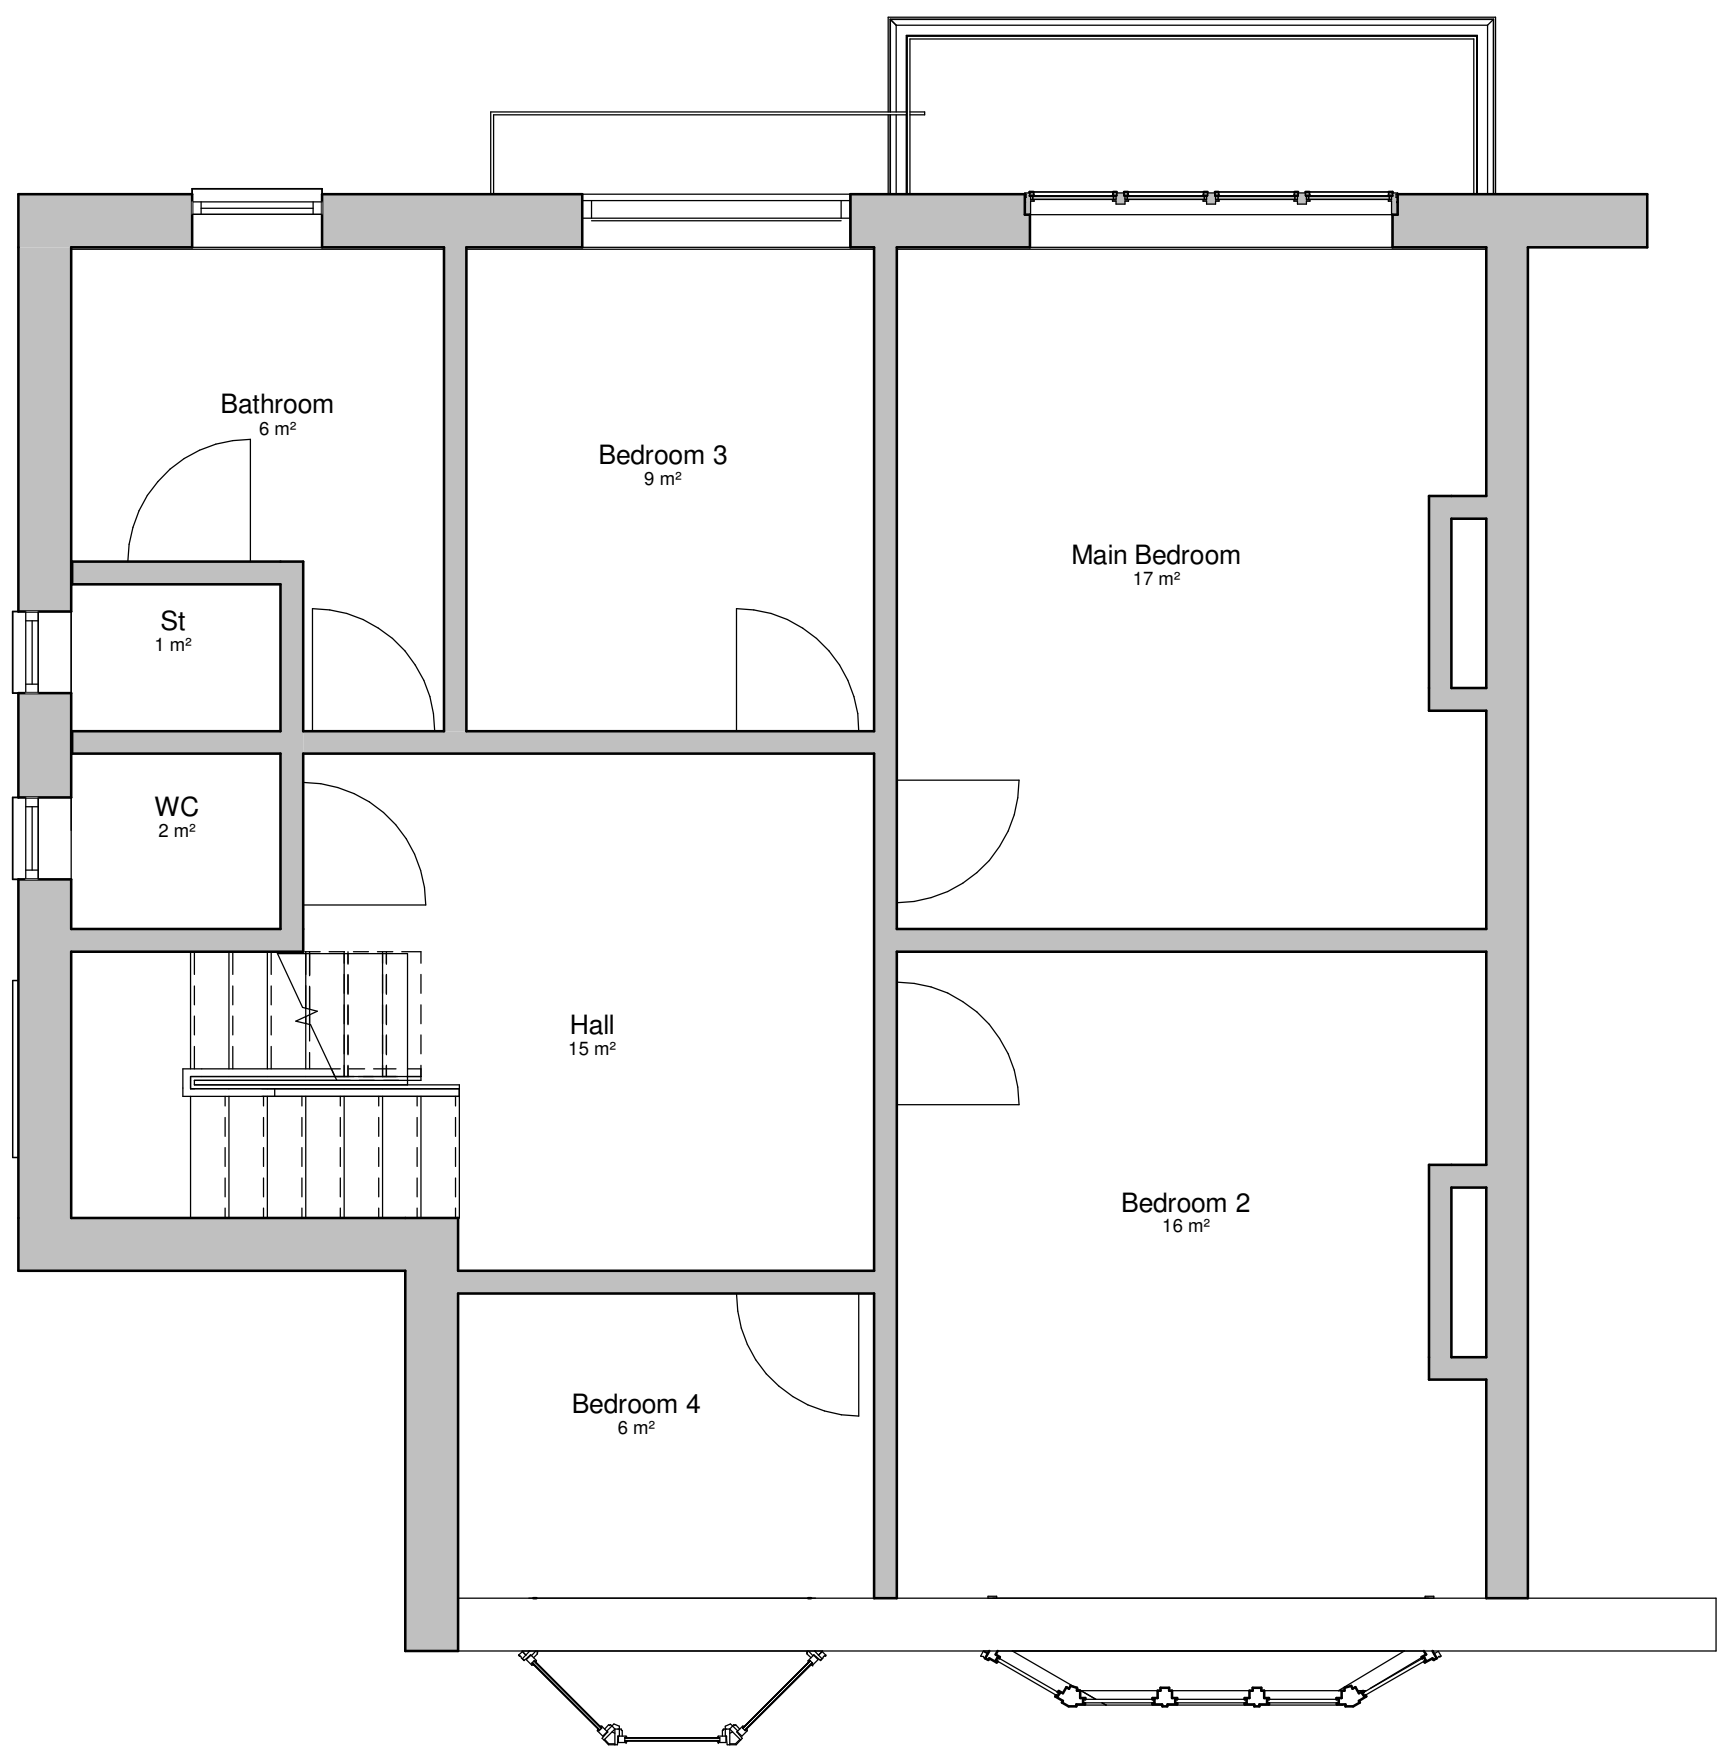

First Floor
1 : 50

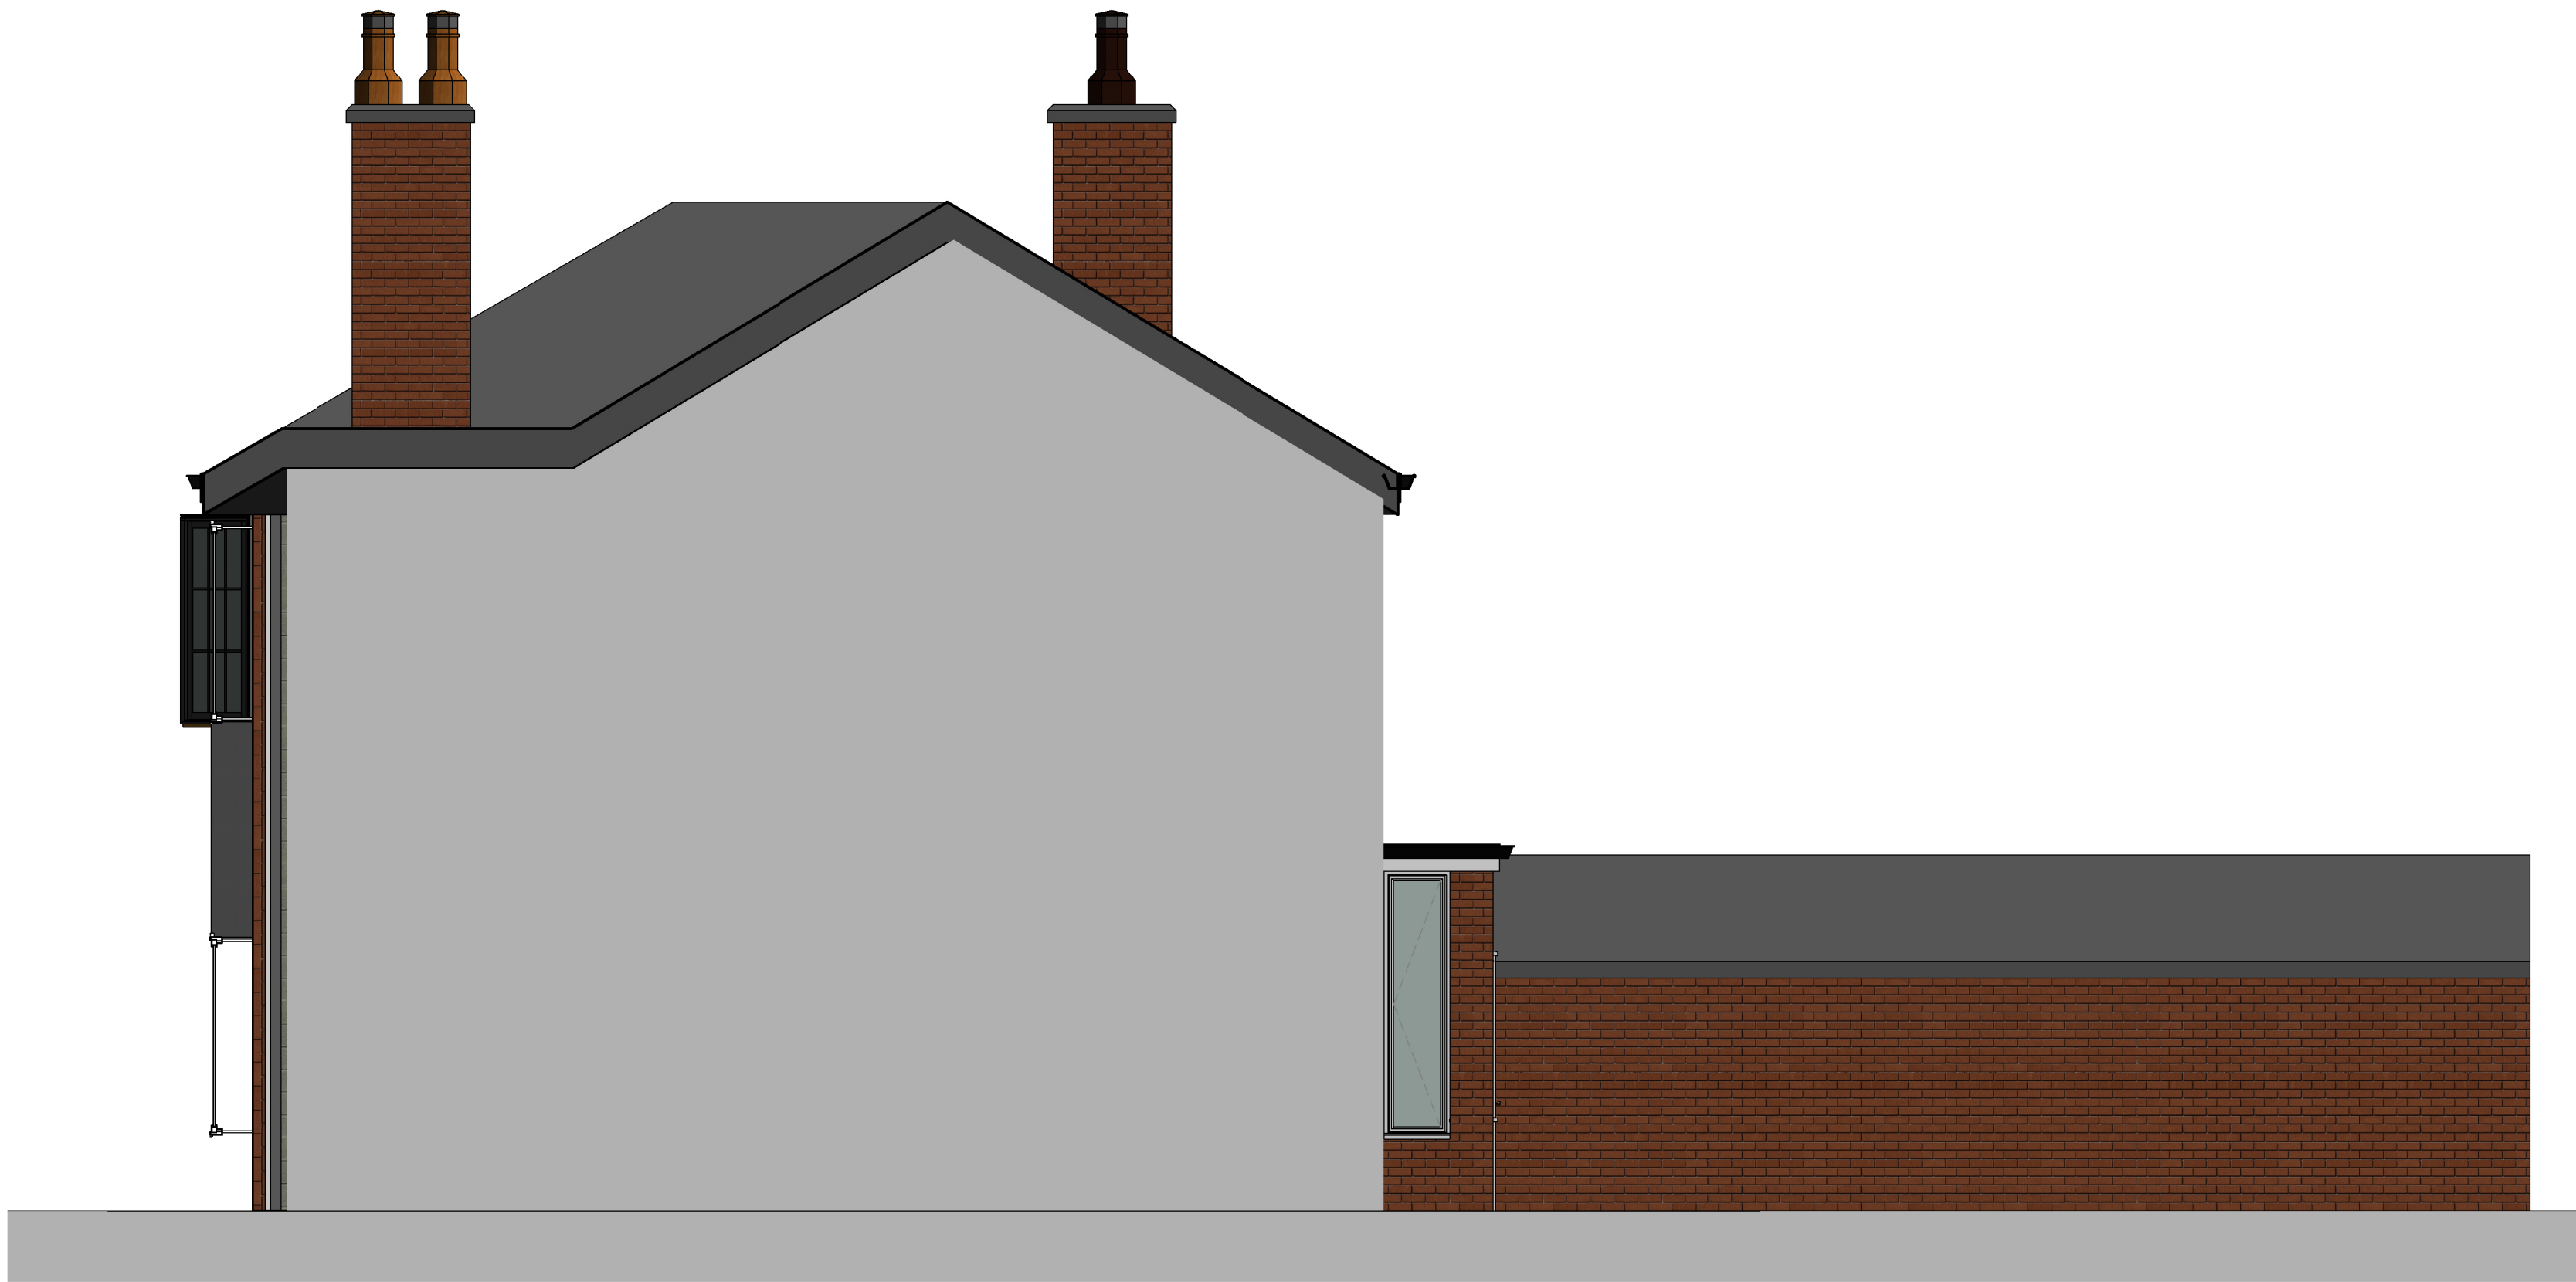

Existing West Elevation
1 : 50

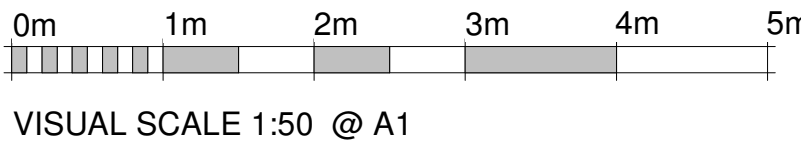

VISUAL SCALE 1:50 @ A1

Rev	Date	Int	Description
-----	------	-----	-------------

Client:
Mr Imran Sarfraz
Project:
41 Edge Lane

Description:
Existing Plans and Elevations

Drawn By:	Date:	Scale @ A0:
OK	01/10/22	1 : 50
Job No:	Drawing No:	Rev:
162	P104	