






Note:
Do Not Scale from this drawing.
Dimensions are to be checked on site.
If in doubt please ask.

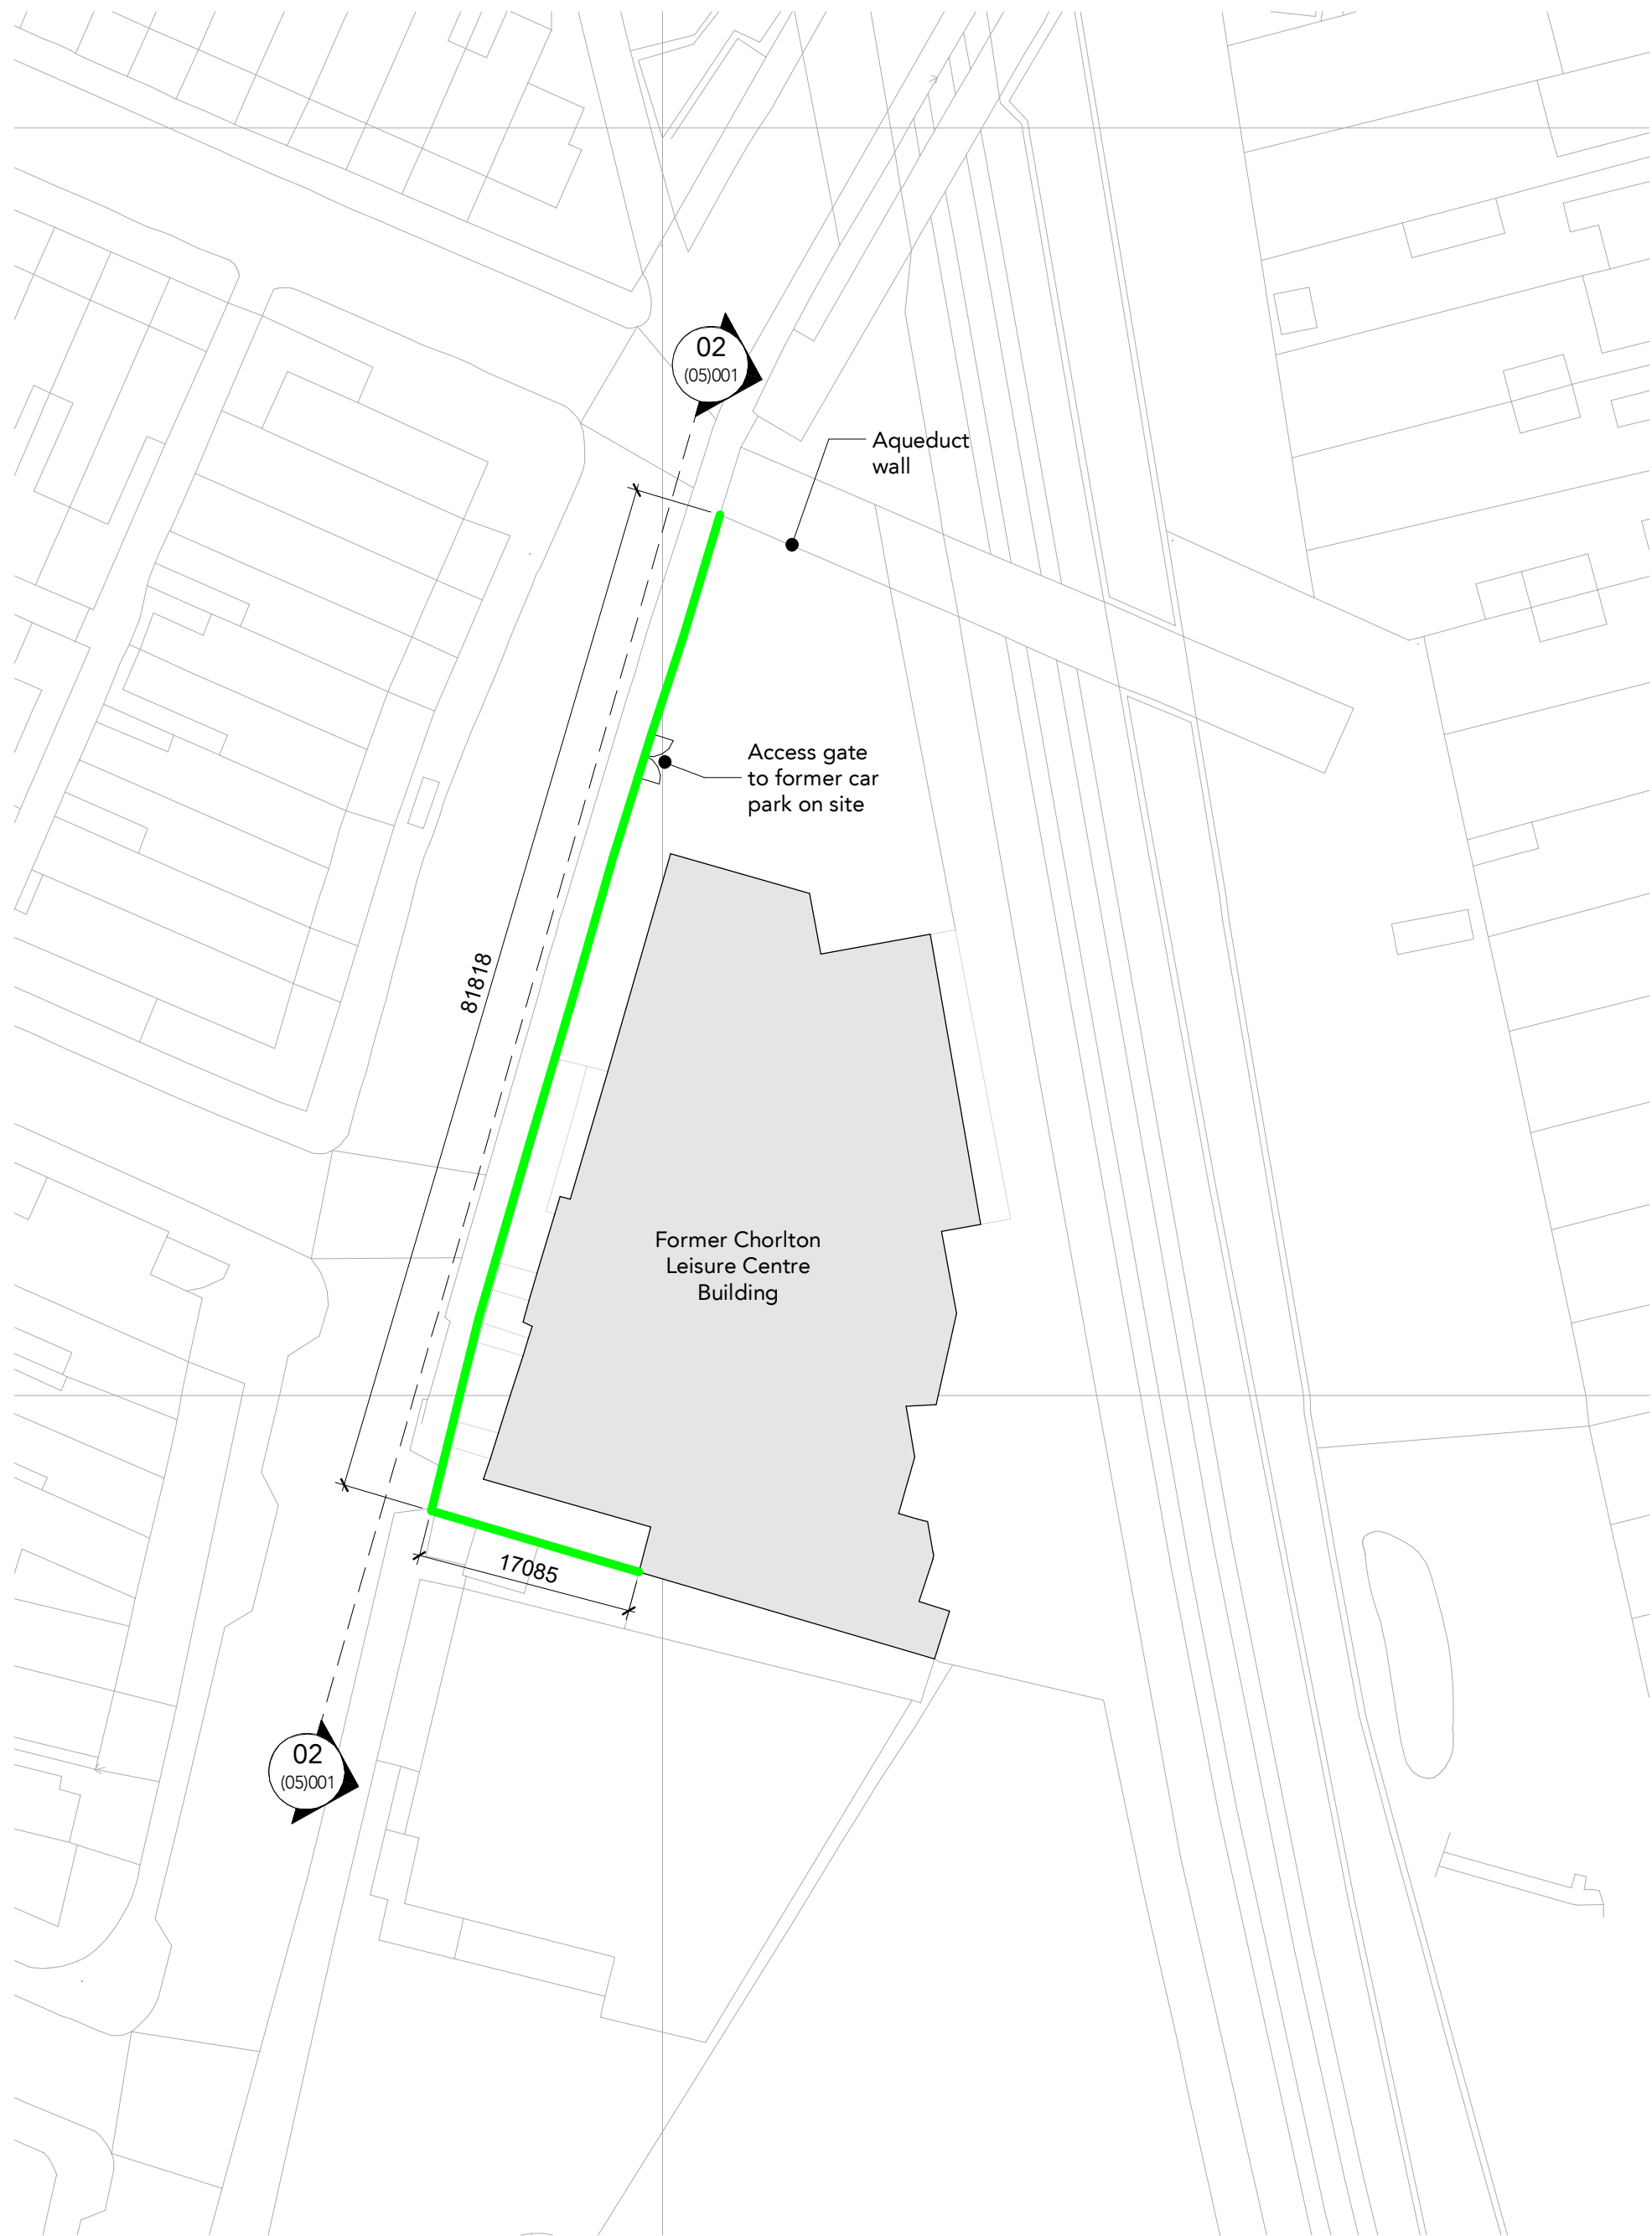

01 Site Plan
1 : 500

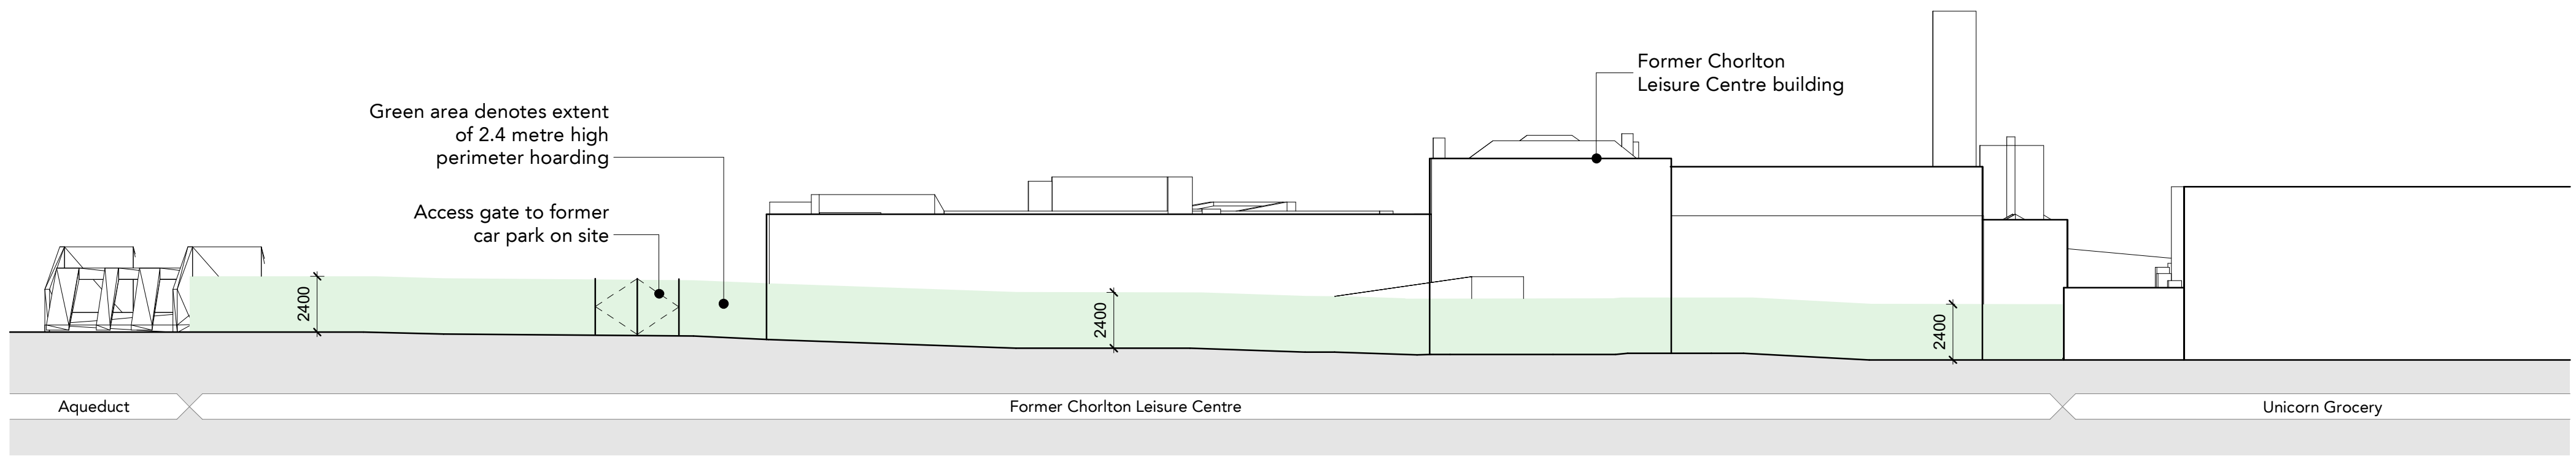

02 Manchester Road Elevation
1 : 200

 

28/10/22 SSU Client issue for planning

Rev	Date	Intls	Details
-	28/10/22	SSU	Client issue for planning

© The moral rights of the author are hereby asserted.
This drawing and design is the sole property of Buttress Ltd and must not be reproduced without permission.
Buttress Ltd is Registered in England and Wales: 3302973



Buttress

41 Bengal Street
Manchester
M4 6AF

Clockwise, Yorkshire House
Greek Street, Leeds
LS1 5SH

T 0161 236 3303 0113 539 7965
E contact@buttress.net
W www.buttress.net

Project Title Former Chorlton Leisure Centre
Client Rowlinson / MSV
Location Manchester Road, Chorlton, M21 0UA

Drawing ref Perimeter Site Hoarding Drawing

Date 31/10/2022 09:08:30 Scale As indicated

Checker Status 9136 Initial Status

Job No: 9136

CHOBA-BUT-ZZ-ZZ-DR-A-(05)001--