


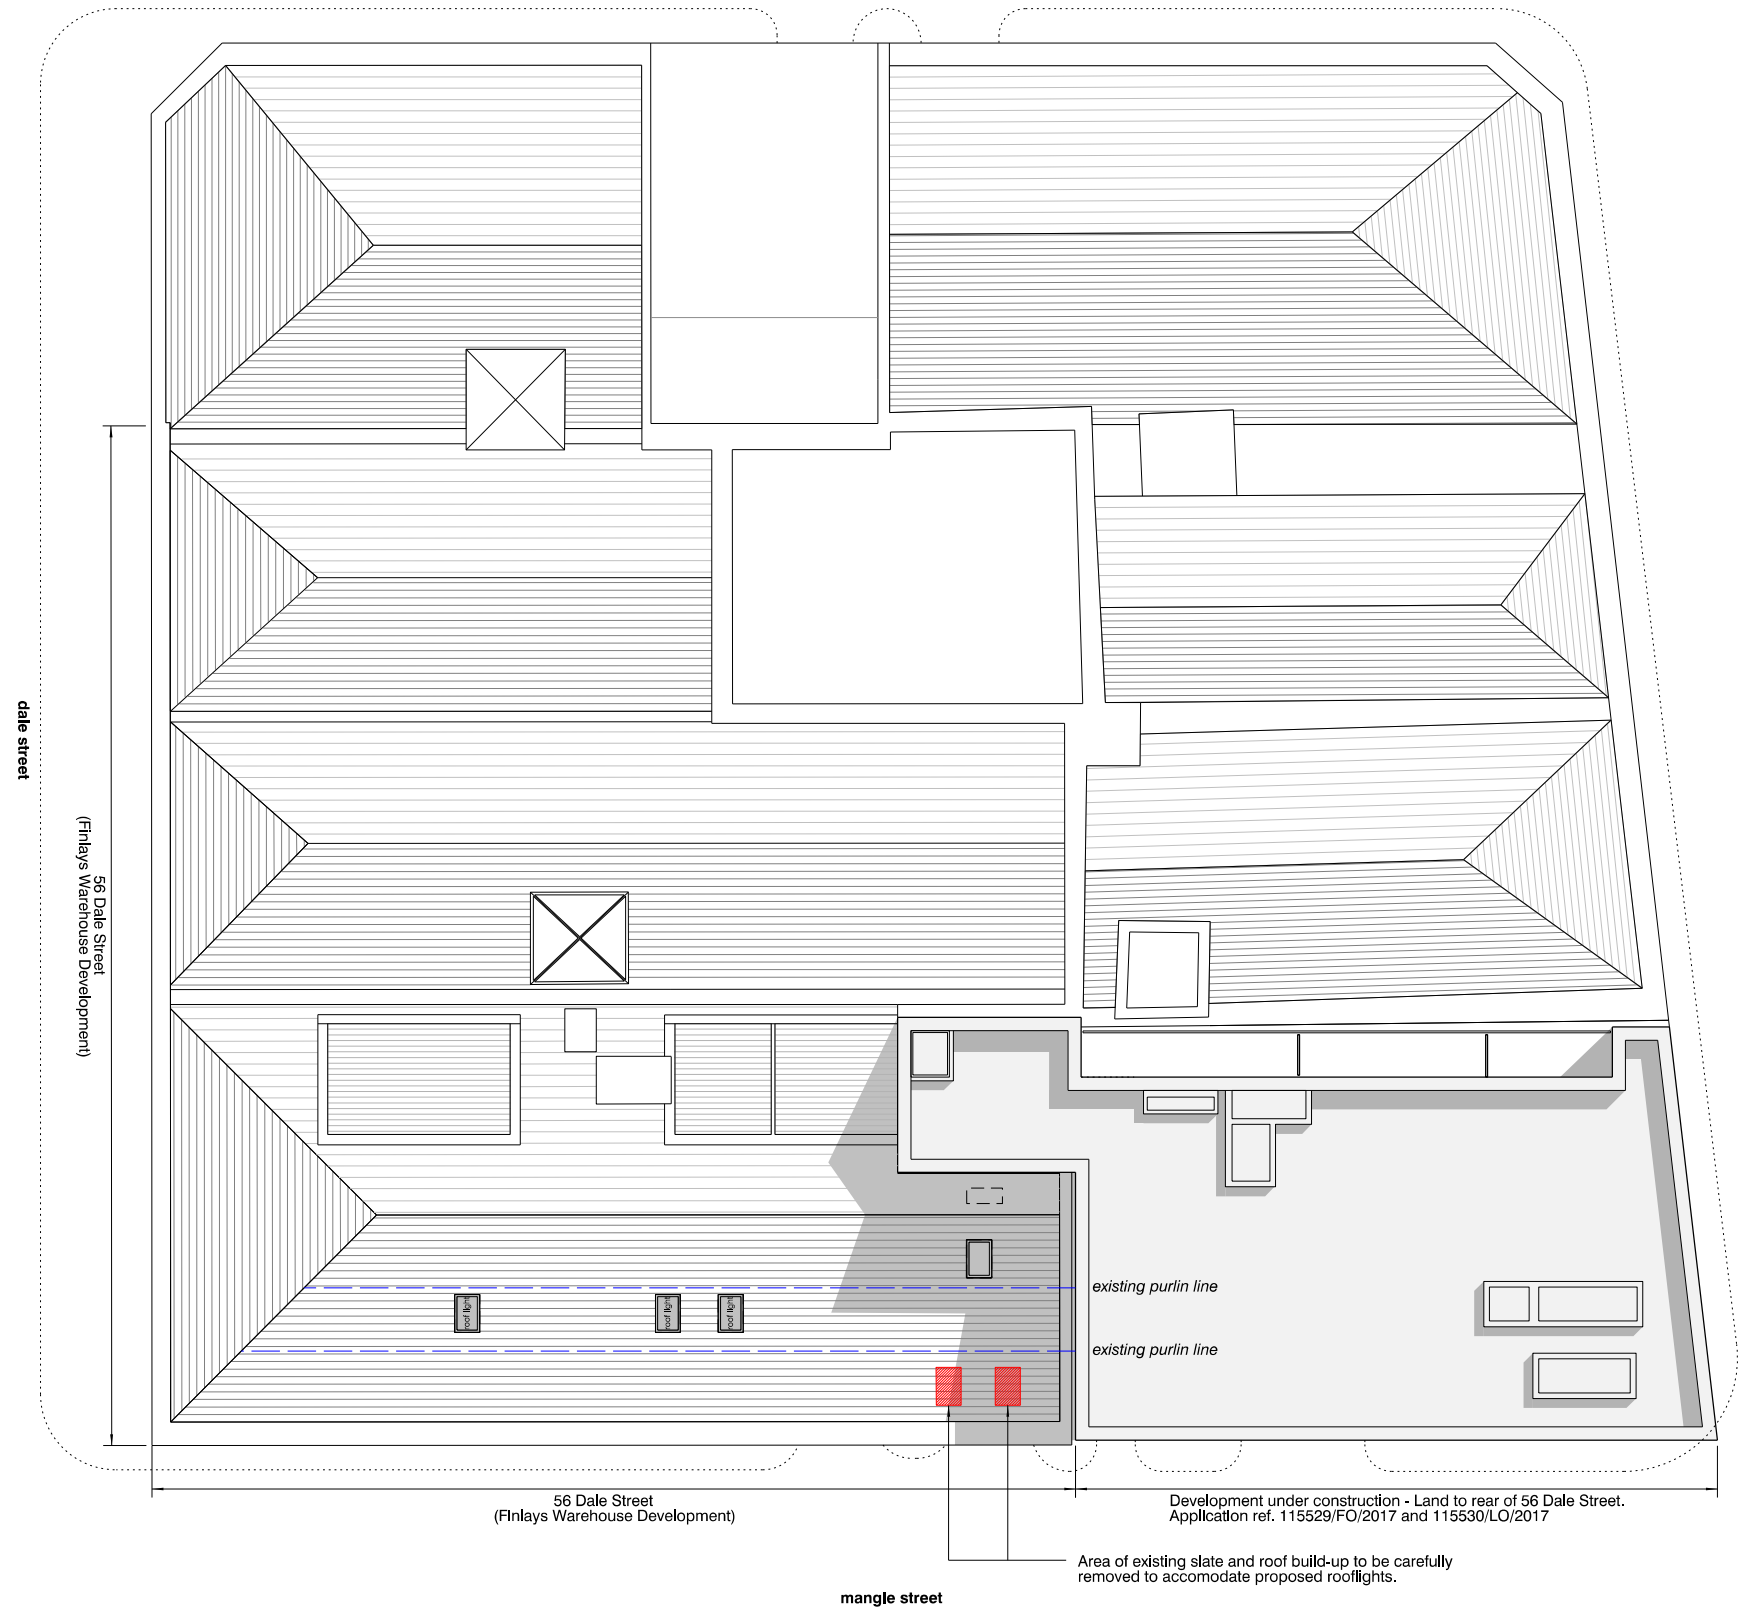

Existing roof plan

revision:	date:	note:
P01	20210726	preliminary first issue
C02	20220530	Construction Issue
P03	20221024	revised rooflight positions



note:- Interfaces with existing structure and fabric to be confirmed by site checked dimensions. Any queries to be brought to the attention of the contract administrator

project
finlay's yard, 2 mangle street, manchester
job no.
7403
title
56 Dale Street - existing roof plan
scale
1:200 @ A3
drawing no.
al(05)0090

stephenson hamilton risley
STUDIO
3 riverside mews
4 commercial street
manchester, M15 4RQ
www.shr.studio
email@shr.studio
0161 832 0244