


Do not scale from this drawing.
All dimensions are to be checked on site prior to commencing works on site. Discrepancy found between information given on this drawing and that given elsewhere or recorded on site shall be notified immediately to the project architect in writing.

PRELIMINARY ISSUE

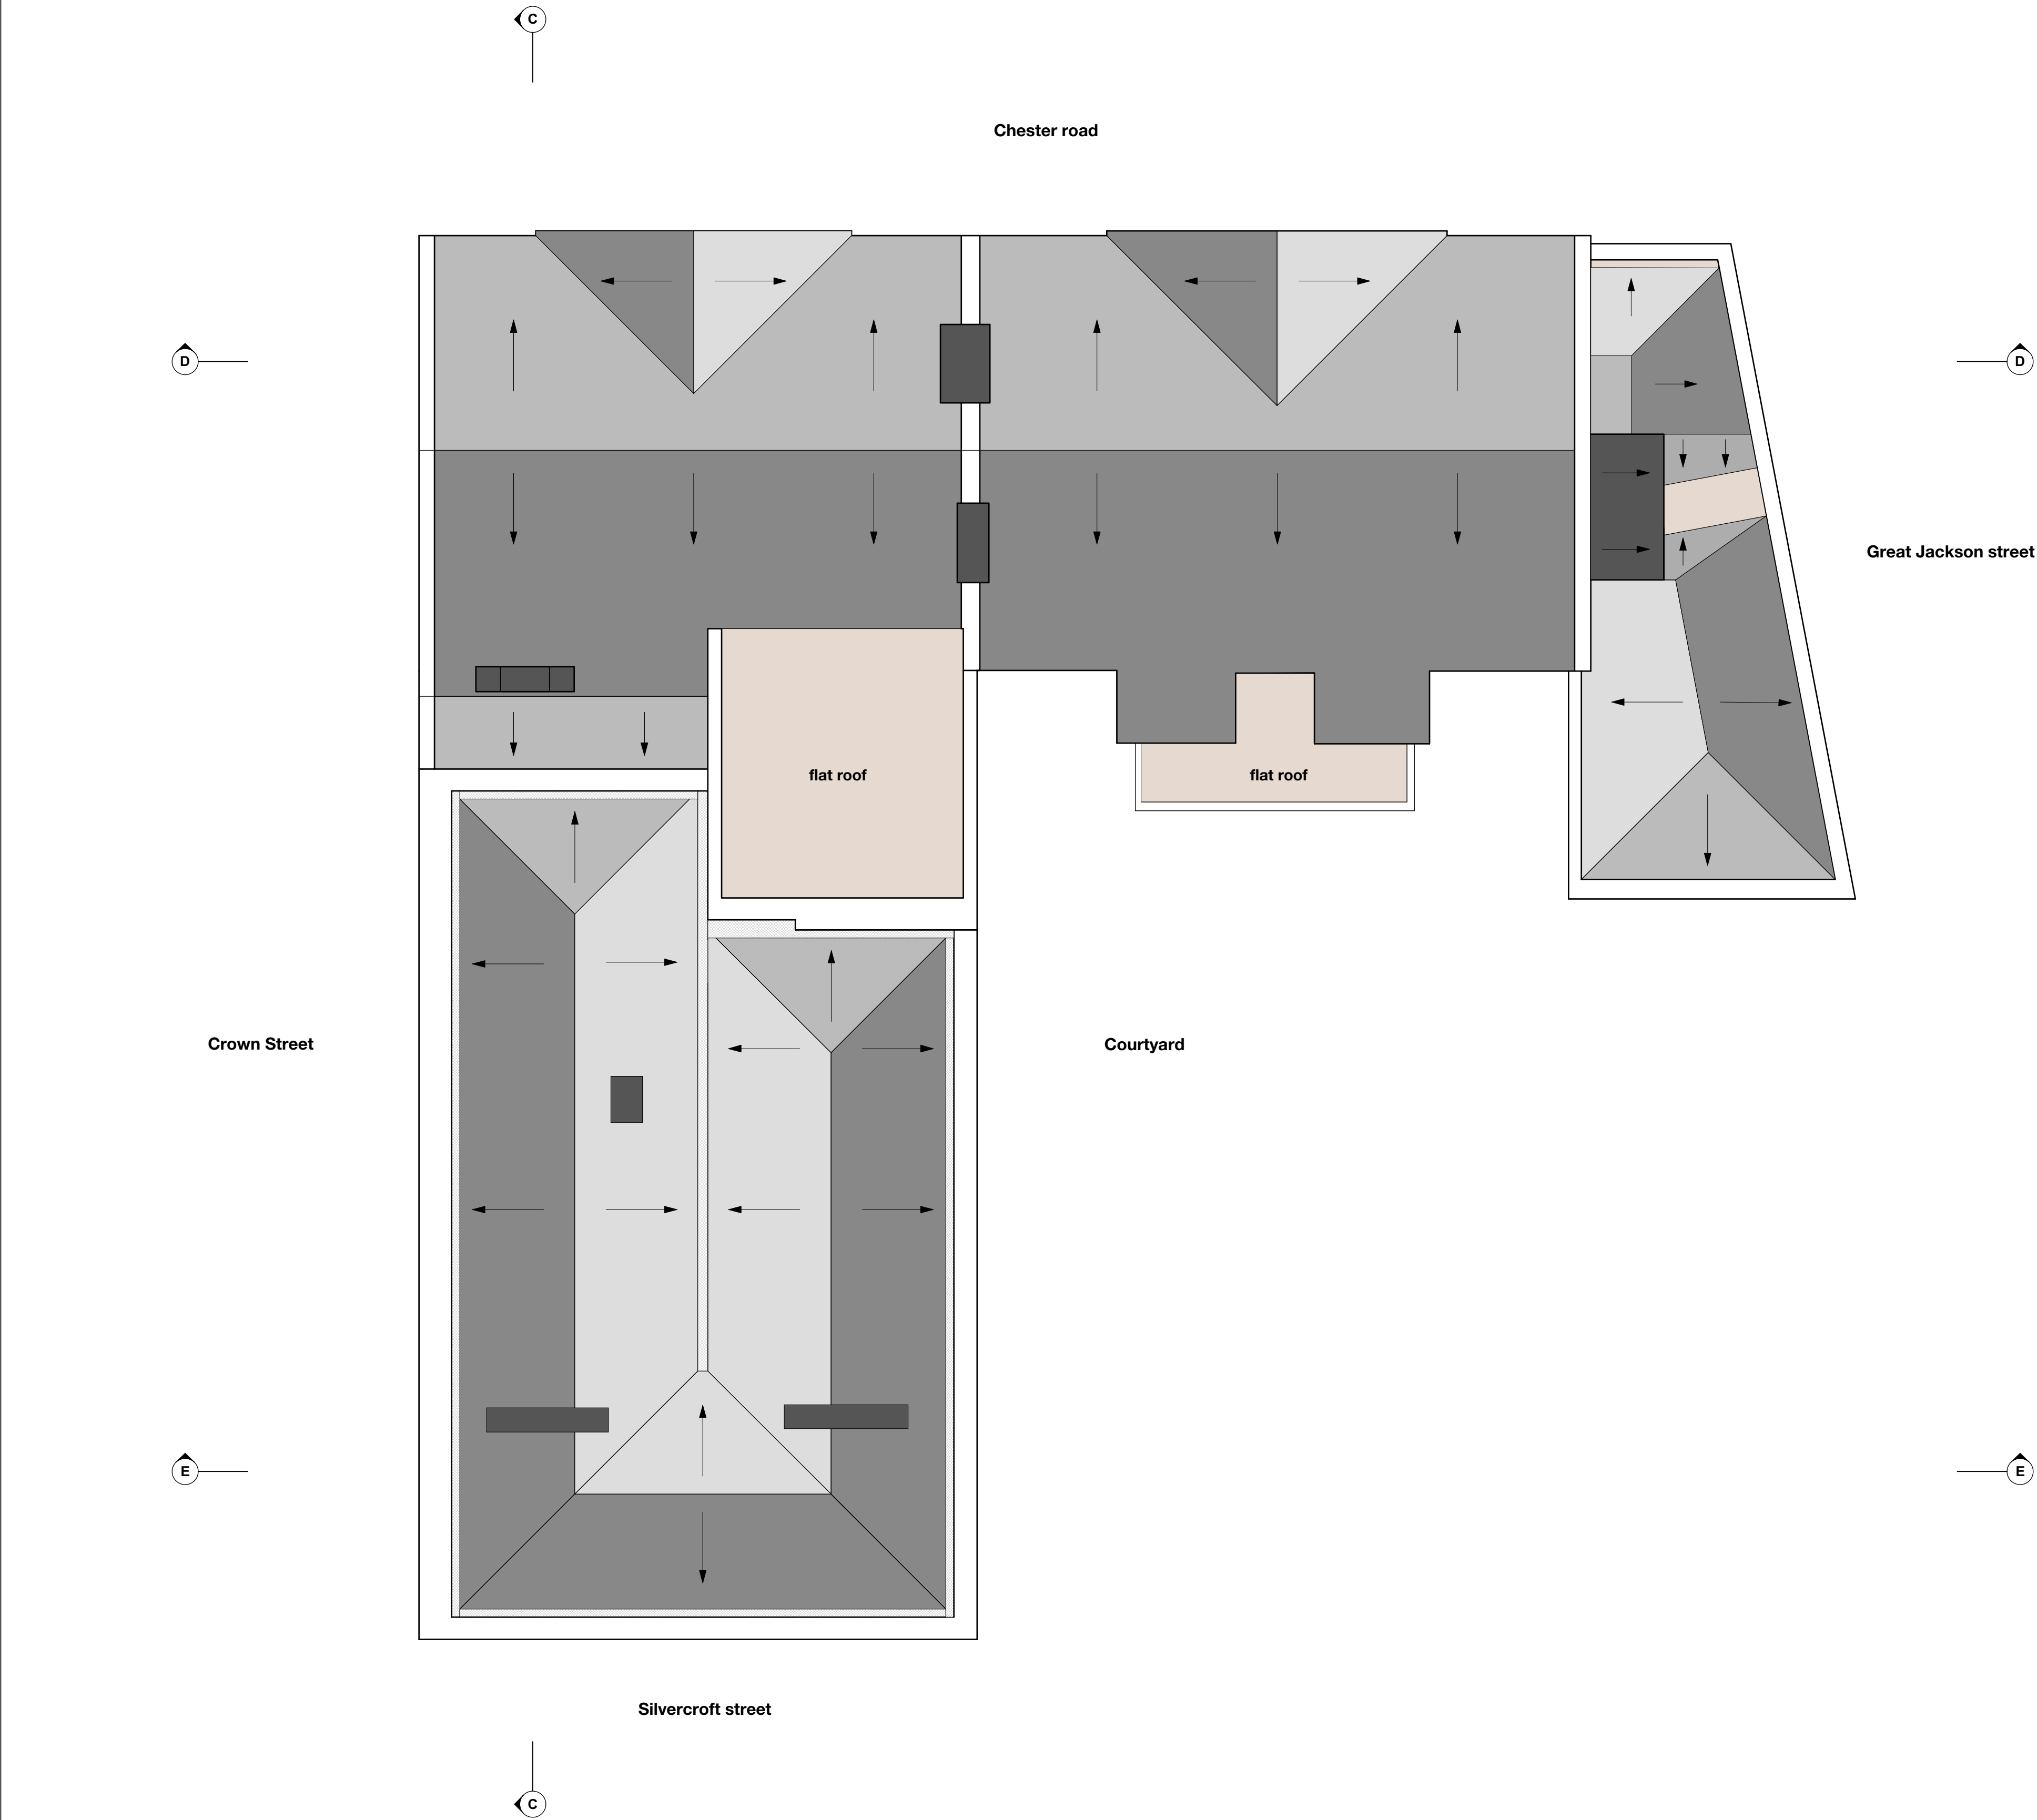

snookarchitects	89 Wood Street Liverpool L1 4NU t: 0151 707 0100	project: dwg no: dwg title: scale:	rev. date description 105 existing roof plan 1:100 @ a1
-----------------	---	---	--