


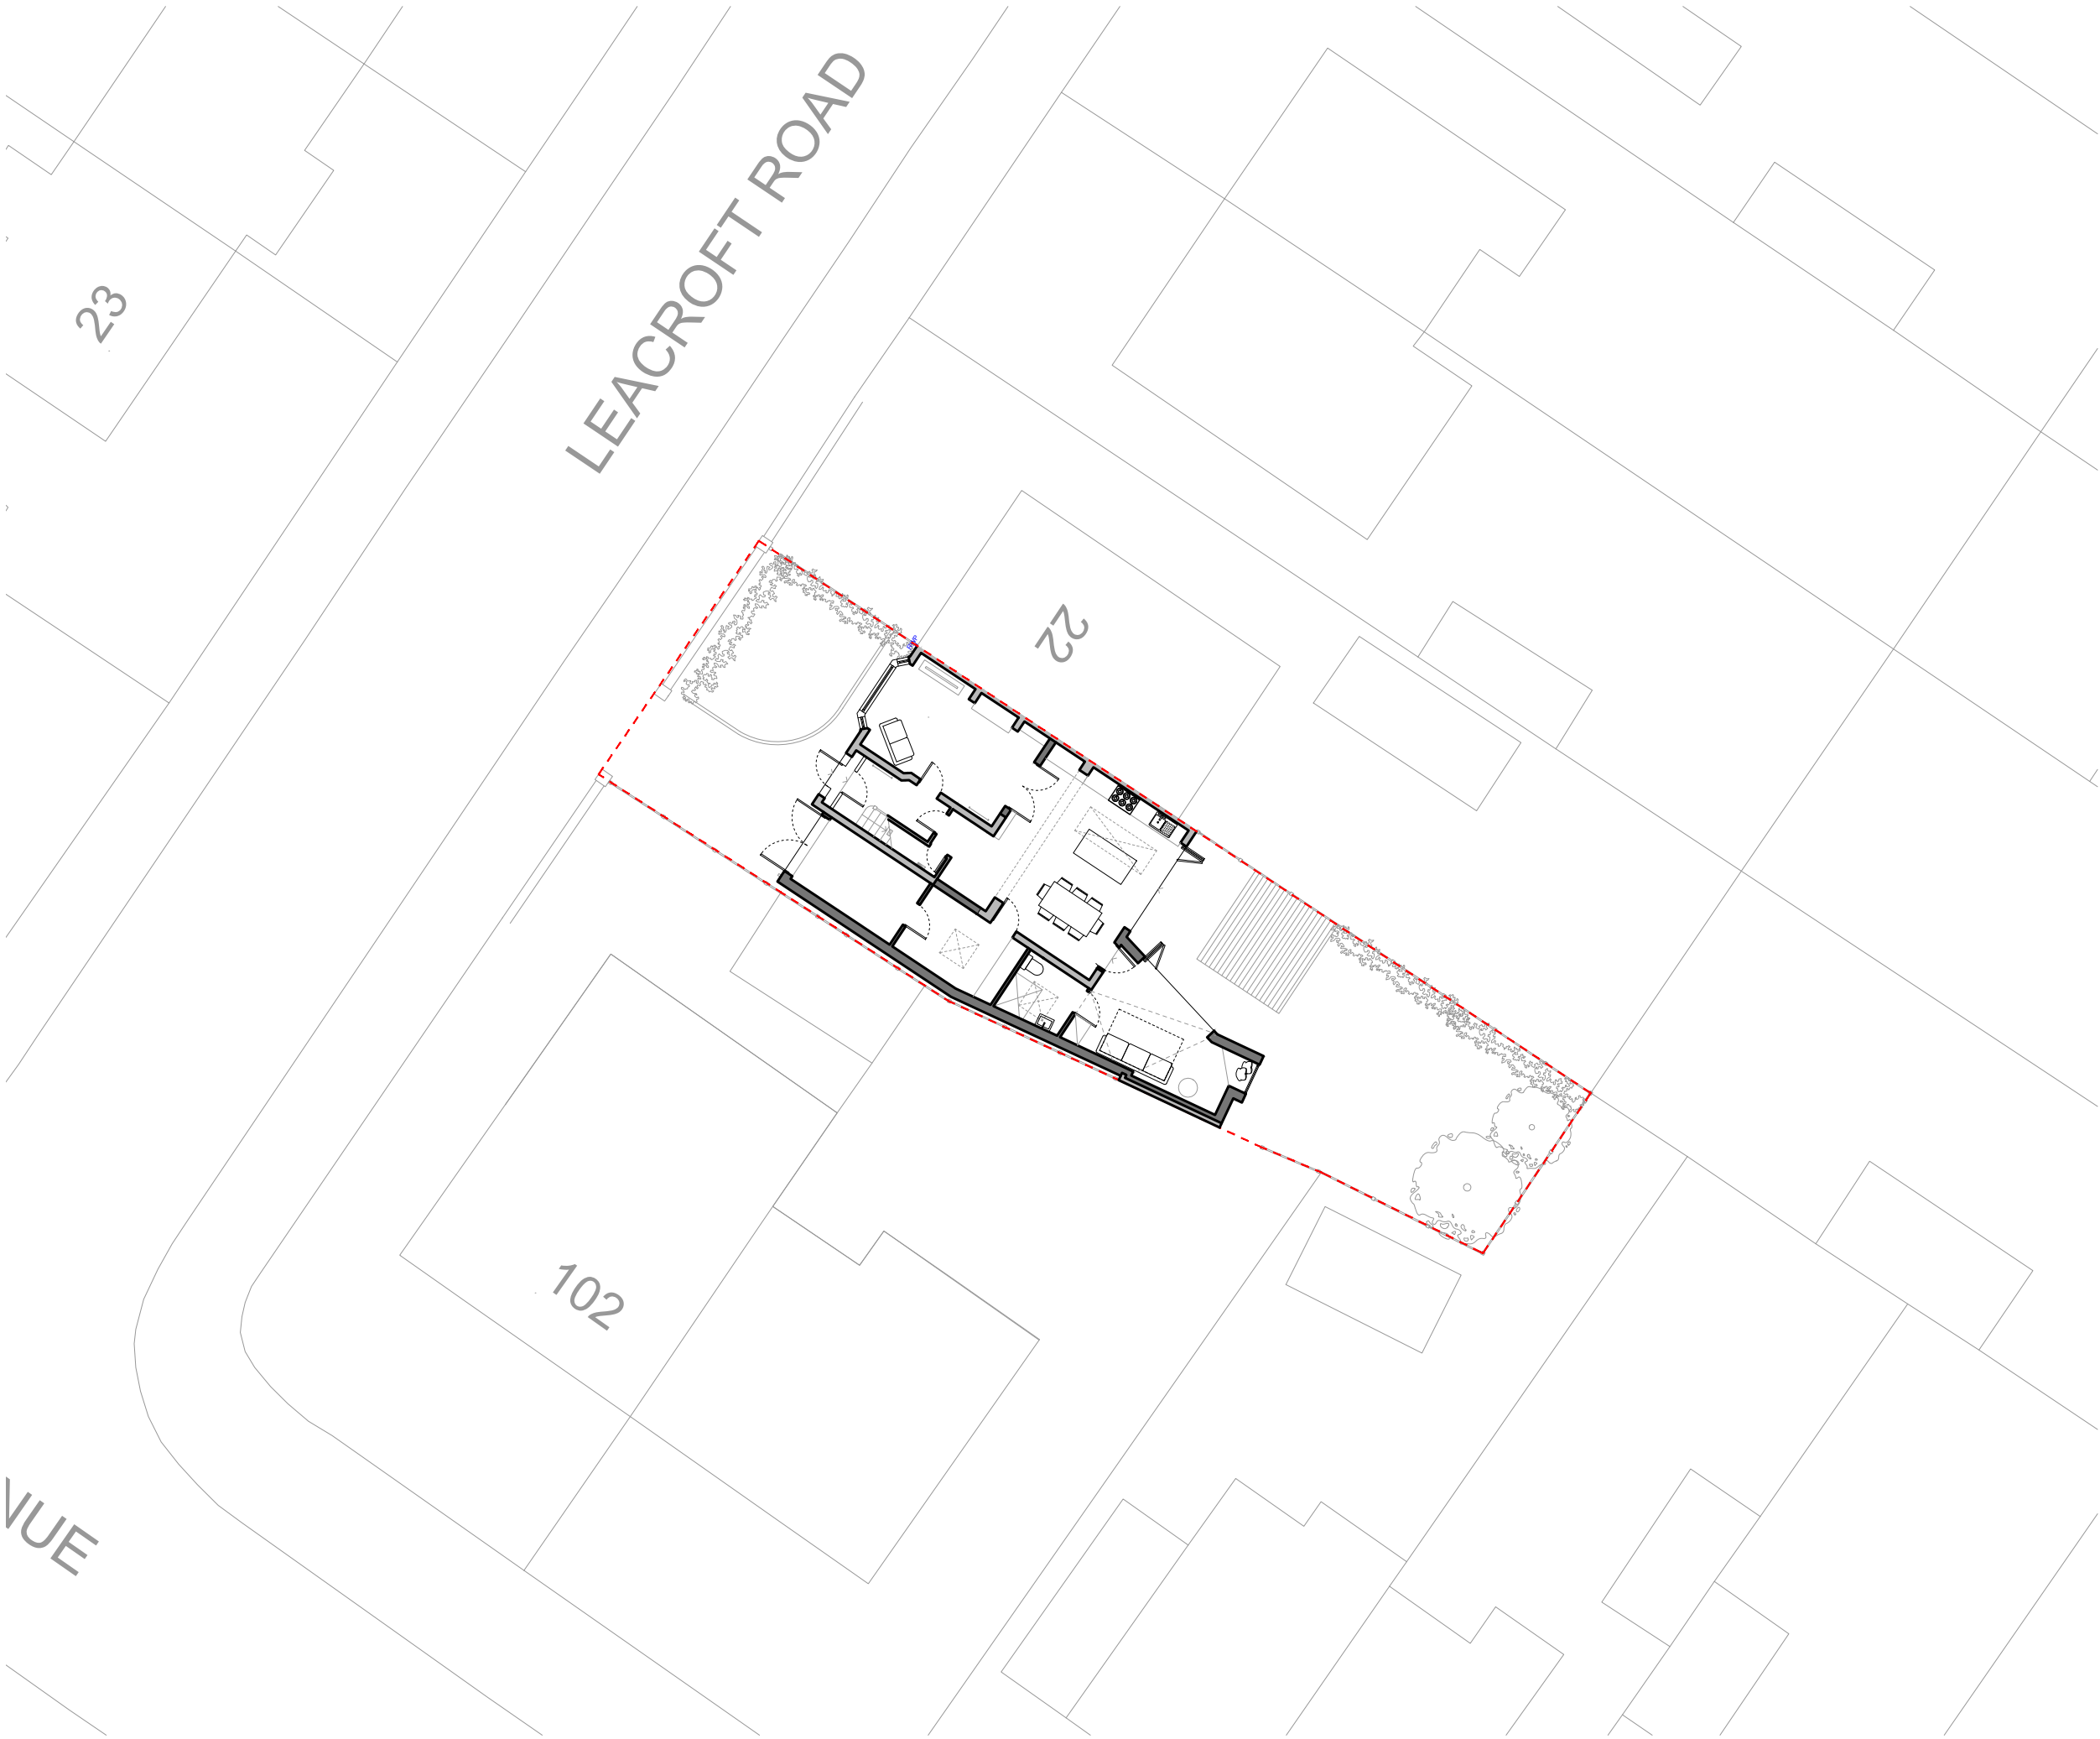

TITLE

PROPOSED SITE PLAN

DWG.NO.

2261 - PL - PR - 001

SCALE 1:200 @ A3

ISSUE PLANNING

DATE 04-03-2022

REVISION 05

JOB NO. 2261

NOTES		
Rev	Date	Description
00	08/04/22	DRAFT Issue to Client
01	18/05/22	Issue to Client
02	15/06/22	Issue to Client
03	29/07/22	Re-Issue to Client
04	11/08/22	Issue to Client
05	30/08/22	Issue to Client & Planning

CLIENT Shannon Conway & Colin Harrison

ADDRESS 24 Leacroft Road,
Chorlton,
M21 7GW

PROJECT DESCRIPTION Proposed single storey side and rear extension.

PROJECT ADDRESS 24 Leacroft Road,
Chorlton,
M21 7GW


BUTTERFIELD
ARCHITECTURE

ARCHITECTURE \ INTERIORS \ PROJECT MANAGEMENT

W \ WWW.BUTTERFIELD ARCHITECTURE.CO.UK
E \ INFO@BUTTERFIELDARCHITECTURE.CO.UK
M \ +44 (0) 7779302856
102 ROSENEATH ROAD, URMSTON, MANCHESTER, M41 5AZ

© **COPYRIGHT** This drawing is protected by copyright, it may not be reproduced in any form or by any means for any purpose, without gaining written permission from Butterfield Architecture

NOTES This drawing is to be read in conjunction with all relevant Butterfield Architecture, Structural Engineer's, Service Engineer's, and Subcontractor drawings. Review all drawings and report any discrepancies to Butterfield Architecture prior to consulting. All structural walls to be confirmed by SE / Contractor on site. Do not scale from this drawing. All dimensions and levels including any abutment to existing structures to be checked on site prior to commencement. All dimensions in millimetres unless stated otherwise. Work from figured dimensions only. No deviation from details shown on this drawing is allowed without Butterfield Architecture's prior permission in writing. All work is to be carried out in accordance with British Standard Codes of Practice, Statutory requirements and the Contract Documents.

 



GROUND FLOOR

FIRST FLOOR

TITLE

PROPOSED GROUND & FIRST FLOOR PLAN

DWG.NO.

2261 - PL - PR - 100

SCALE

1:100 @ A3

ISSUE

PLANNING

DATE

04-03-2022

REVISION

JOB NO.

05

2261

NOTES

Rev	Date	Description
00	08/04/22	DRAFT Issue to Client
01	18/05/22	Issue to Client
02	15/06/22	Issue to Client
03	29/07/22	Re-Issue to Client
04	11/08/22	Issue to Client
05	30/08/22	Issue to Client & Planning

CLIENT

Shannon Conway & Colin Harrison

ADDRESS

24 Leacroft Road,
Chorlton,
M21 7GW

PROJECT DESCRIPTION

Proposed single storey side and rear extension.

PROJECT ADDRESS

24 Leacroft Road,
Chorlton,
M21 7GW

BUTTERFIELD ARCHITECTURE

ARCHITECTURE \ INTERIORS \ PROJECT MANAGEMENT

W \ WWW.BUTTERFIELD ARCHITECTURE.CO.UK

E \ INFO@BUTTERFIELDARCHITECTURE.CO.UK

M \ +44 (0) 7779302856

102 ROSENEATH ROAD, URMSTON, MANCHESTER, M41 5AZ

© COPYRIGHT

This drawing is protected by copyright, it may not be reproduced in any form or by any means for any purpose, without gaining written permission from Butterfield Architecture

NOTES This drawing is to be read in conjunction with all relevant Butterfield Architecture. Structural Engineer's, Service Engineer's, and Subcontractor drawings. Review all drawings and report any discrepancies to Butterfield Architecture prior to consulting. All structural walls to be confirmed by SE / Contractor on site. Do not scale from this drawing. All dimensions and levels including any abutment to existing structures to be checked on site prior to commencement. All dimensions in millimetres unless stated otherwise. Work from figured dimensions only. No deviation from details shown on this drawing is allowed without Butterfield Architecture's prior permission in writing. All work is to be carried out in accordance with British Standard Codes of Practice, Statutory requirements and the Contract Documents.

0


1m

2m

3m


4m

5m

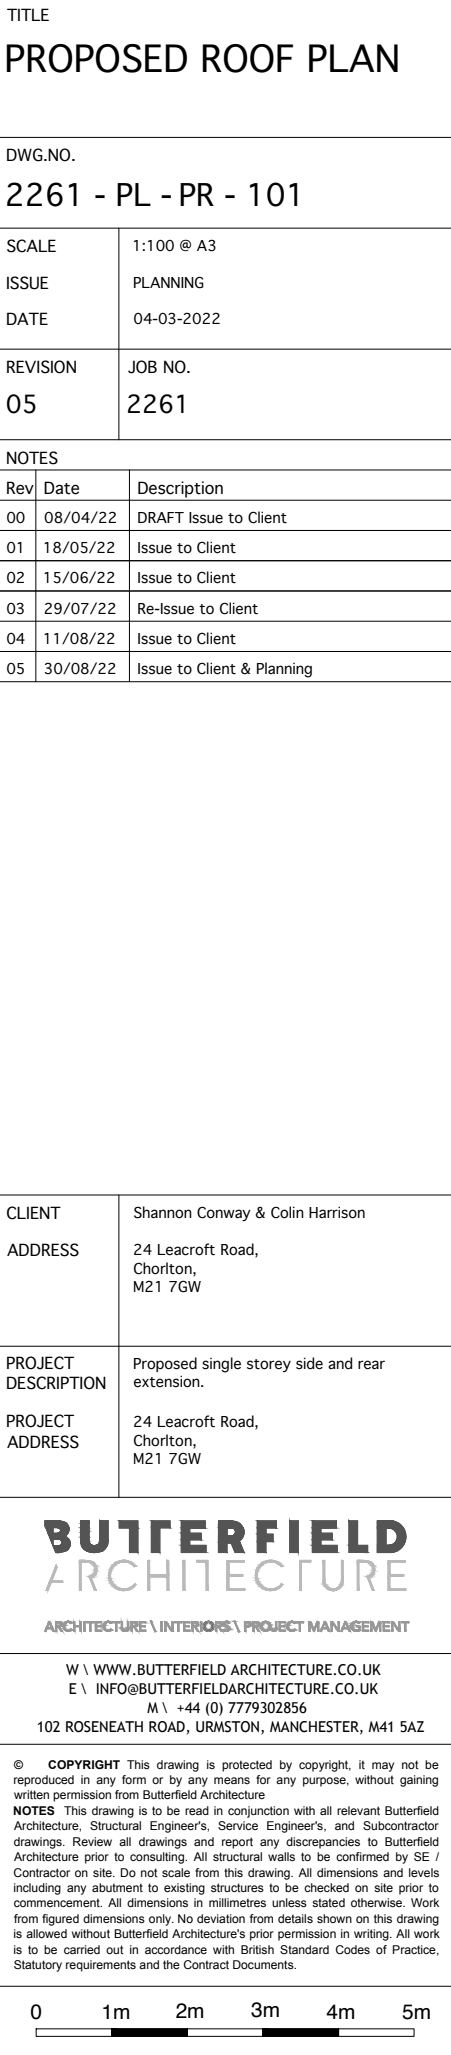



FRONT ELEVATION

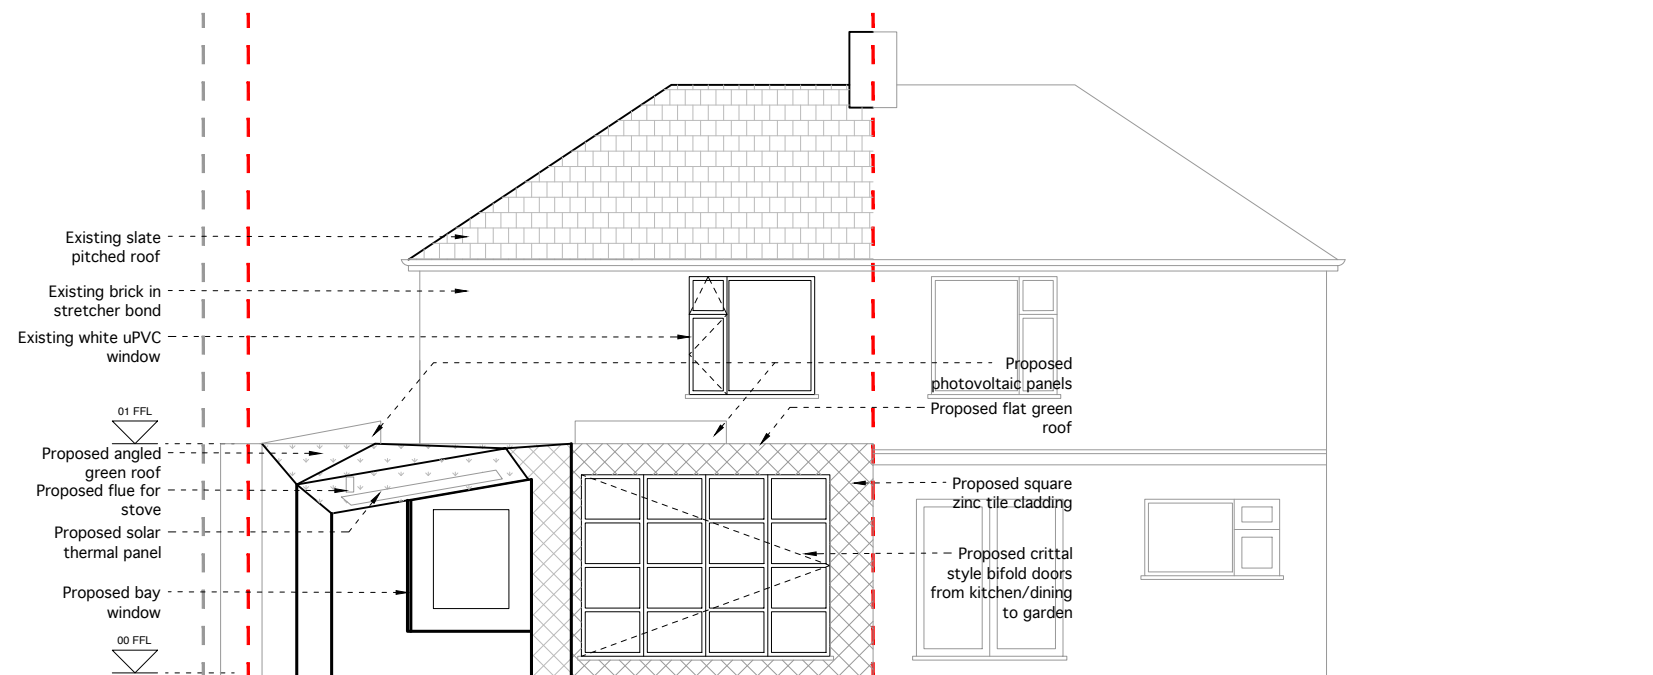


REAR ELEVATION




CLADDING PRECEDENT

TITLE		
PROPOSED FRONT & REAR ELEVATION		
DWG.NO.		
2261 - PL - PR - 200		
SCALE	1:100 @ A3	
ISSUE	PLANNING	
DATE	04-03-2022	
REVISION	JOB NO.	
05	2261	
NOTES		
Rev	Date	Description
00	08/04/22	DRAFT Issue to Client
01	18/05/22	Issue to Client
02	15/06/22	Issue to Client
03	29/07/22	Re-Issue to Client
04	11/08/22	Issue to Client
05	30/08/22	Issue to Client & Planning
</		

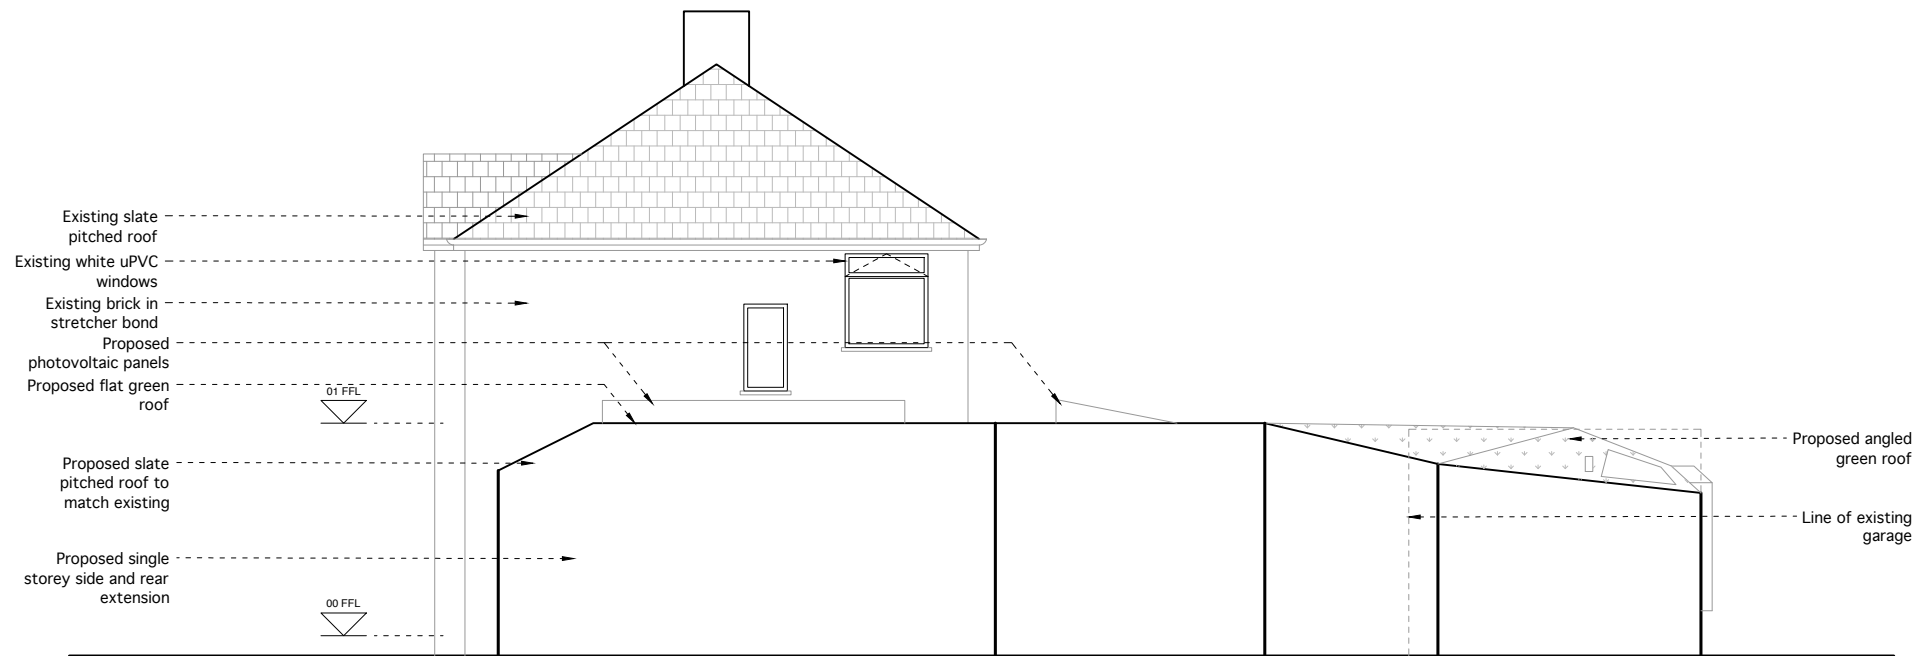

SOUTH ELEVATION

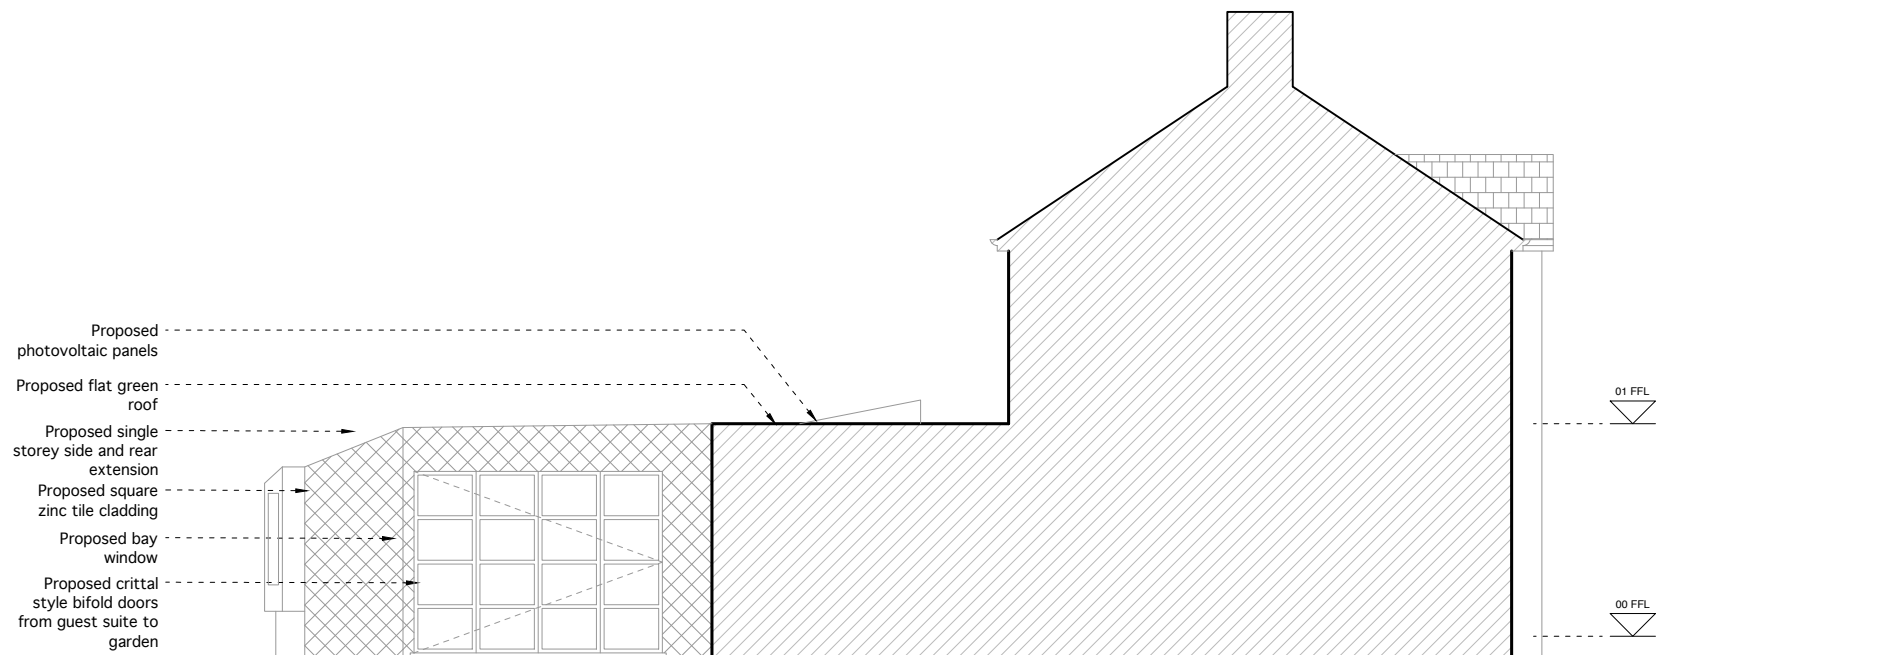

NORTH ELEVATION

TITLE		
PROPOSED SOUTH & NORTH ELEVATION		
DWG.NO.		
2261 - PL - PR - 201		
SCALE	1:100 @ A3	
ISSUE	PLANNING	
DATE	04-03-2022	
REVISION	JOB NO.	
05	2261	
NOTES		
Rev	Date	Description
00	08/04/22	DRAFT Issue to Client
01	18/05/22	Issue to Client
02	15/06/22	Issue to Client
03	29/07/22	Re-Issue to Client
04	11/08/22	Issue to Client
05	30/08/22	Issue to Client & Planning