


PROPOSED REFURBISHMENT OF MARILLAC HOUSE, LAINDON ROAD, MANCHESTER



LEGEND

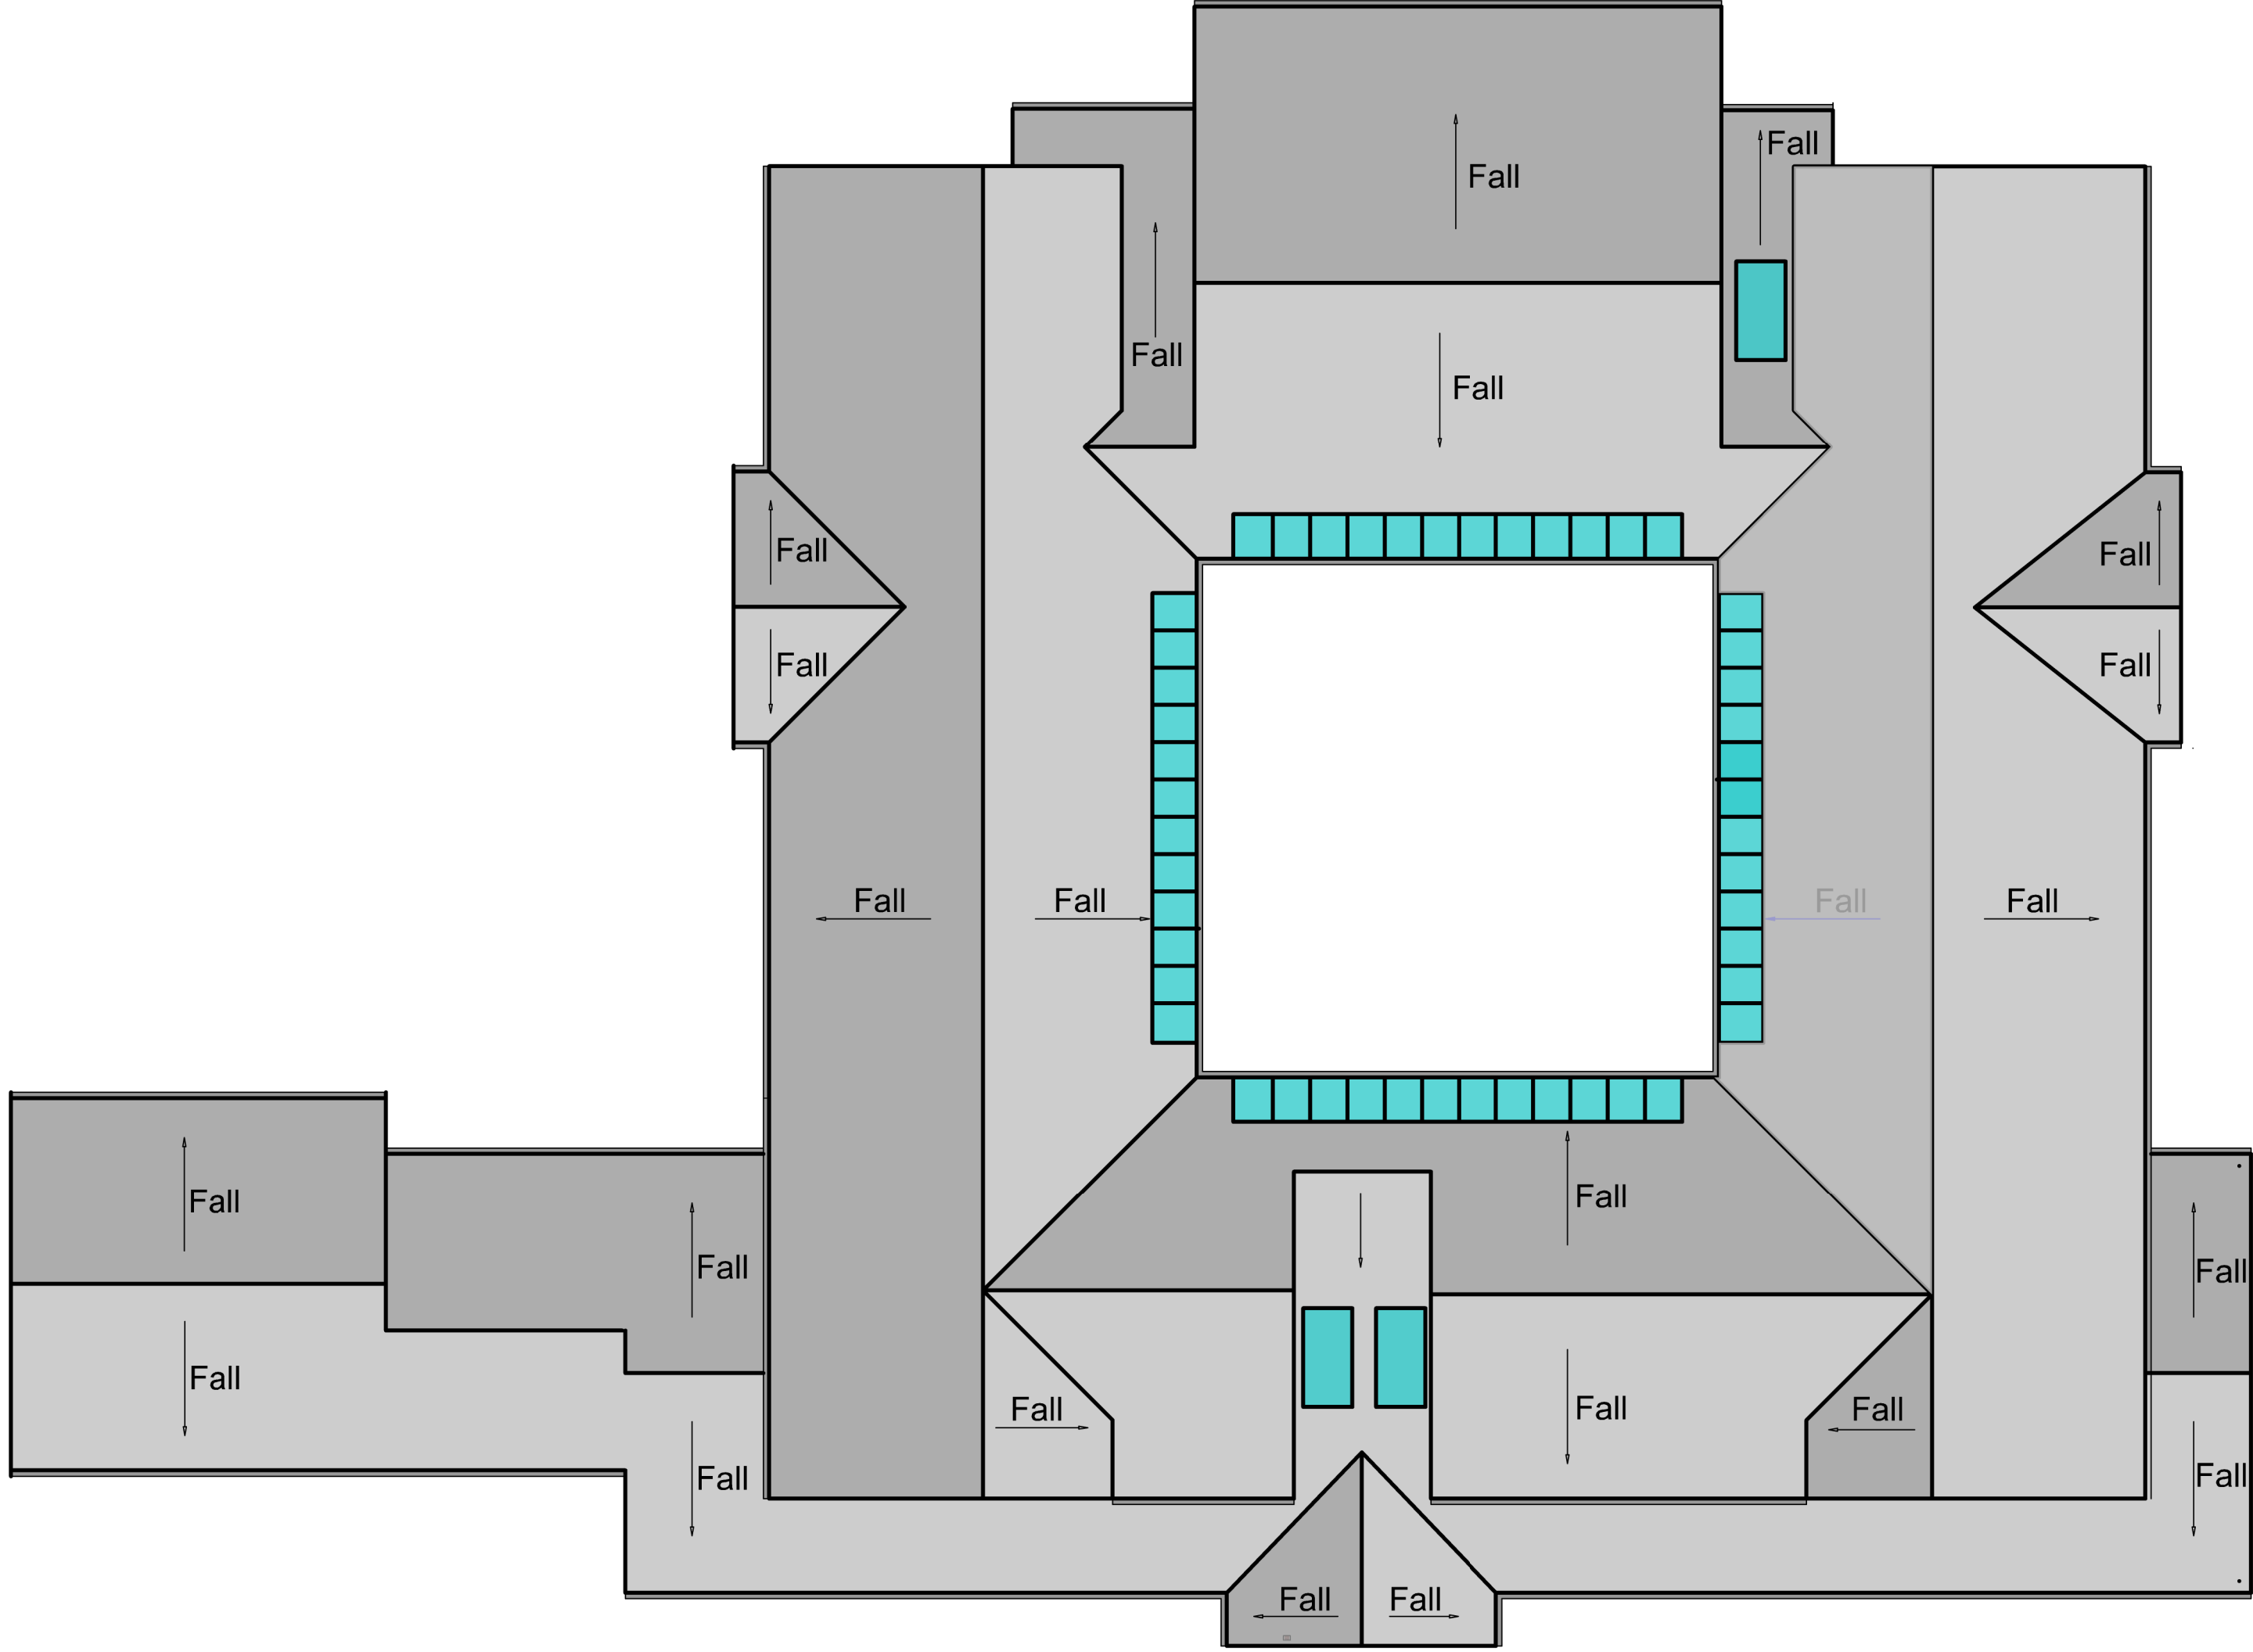

Existing Roof Plan

Revision	Date	Details

nicol thomas
architects project managers construction cost consultants CDM
co-ordinators
Registered in England and Wales, Reg No. 2140639
Quality Assured to BS EN ISO 9001:1994 Certificate Number GB 4723

Heyside House Blackshaw Lane Heyside Royton Oldham OL2 8NS
t 01706 290088 f 01706 290089 e oldham@nicolthomas.com

Also at Birmingham (Registered office)
Do not scale from this drawing. All dimensions must be checked and
verified before preparing production drawings or commencing works
This drawing and its design is the copyright of Nicol Thomas Ltd
and may not be reproduced in any form whatsoever without their
prior express written consent.

nicol thomas

Client:		ARCON HOUSING ASSOCIATION	
Job:		MARILLAC HOUSE, MANCHESTER	
Drawing title:		EXISTING ROOF PLAN	
Drawing Number: (Job number)	M4678.S.03		Revision:
Scale:		1:100 @A1	
Date:		14.02.22	
Drawn by/ checked by:		S	