






VISUAL SCALE 1:100 @ A3

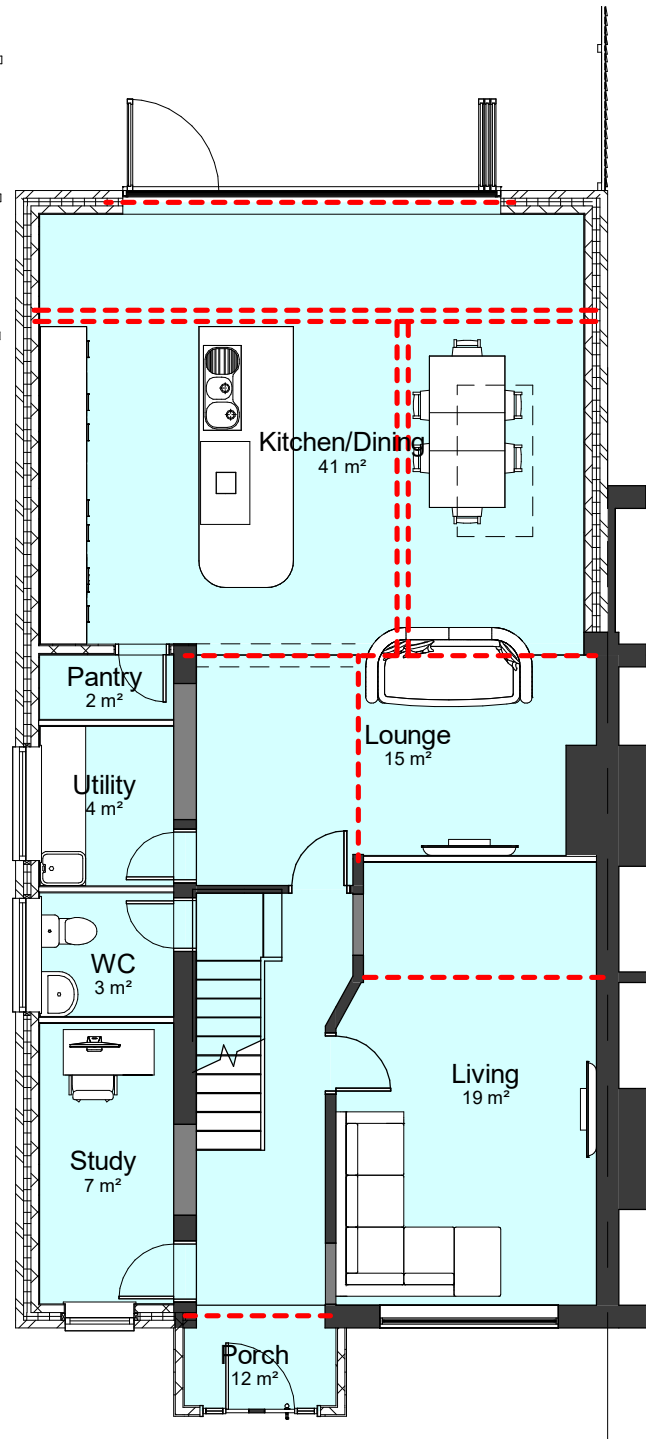

00-P-Ground Floor
1 : 100

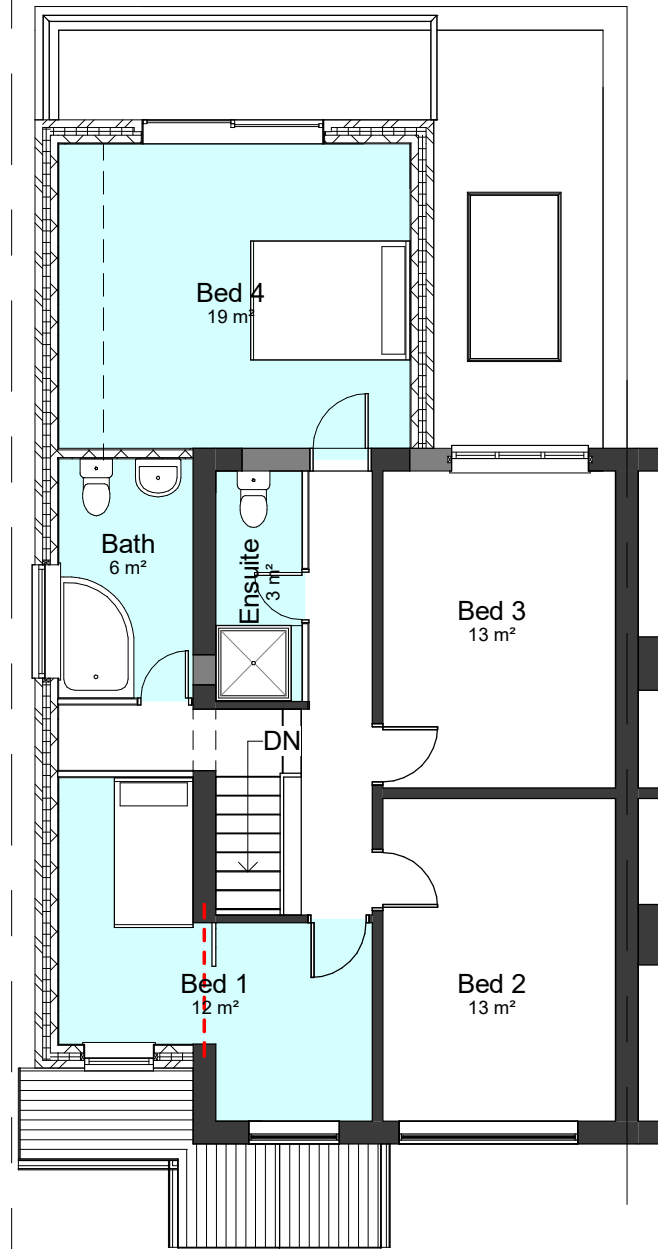

01-P-First Floor
1 : 100

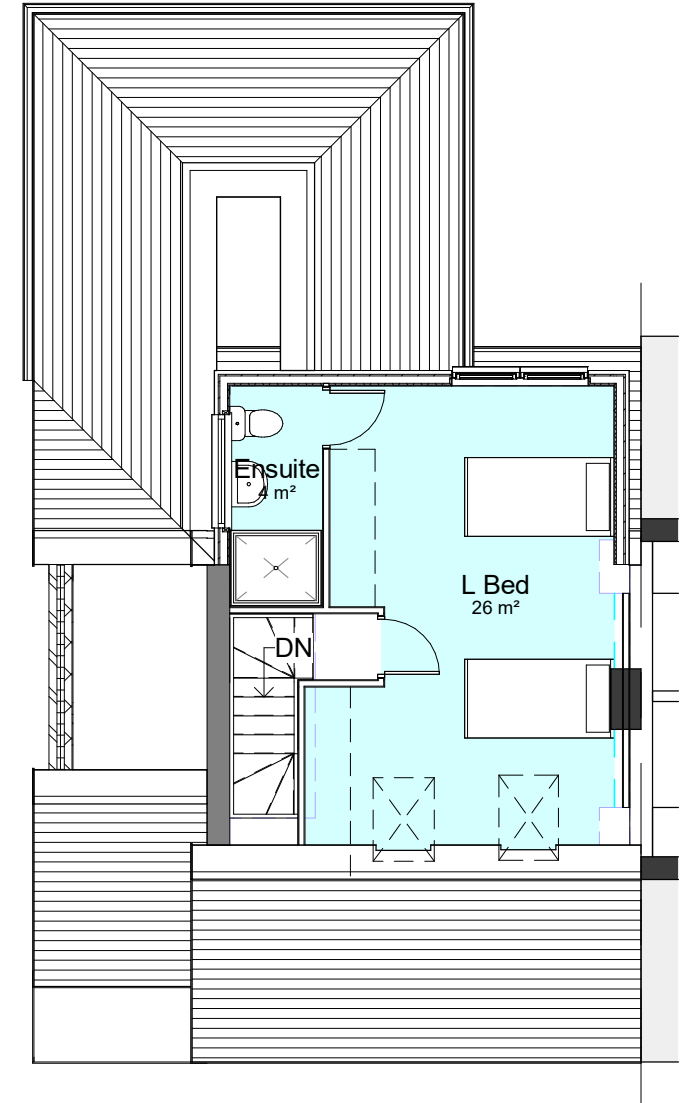

02-Loft
1 : 100

COPYRIGHT © ALL RIGHTS RESERVED BY VIKAS ALYAS LTD. DO NOT SCALE FROM DRAWING. DRAWING INDICATES DESIGN INTENT ONLY. REPORT ANY DISCREPANCIES TO CLIENT / VA LTD. NOT TO BE USED FOR CONSTRUCTION UNLESS STATED SO. TO BE READ IN CONJUNCTION WITH OTHER DRAWINGS OR SPECIFICATION WHERE PROVIDED.

ARCHITEK
BUILDING DESIGN CONSULTANCY

0161 511 8479

vikas@architek.uk
916 Stockport Road, Levenshulme, Manchester, M19 3AB

No.	Description	Date
P1	Issue to Planning	14.06.2022

PROJECT
Two storey side and rear extension + Roof Dormer
Extension

Manchester City Council

PURPOSE OF ISSUE
PLANNING

ADDRESS
306 Mauldeth Road West Chorlton cum
Hardy Manchester M21 7RF

SHEET

Proposed Floor Plans

CLIENT

Tasneem Riaz

Date
14.06.2022

Drawn by
VA

Checked by
VA

Project number
1164

DRAWING NUMBER

A104

Scale (@ A3)
1 : 100

REV

P1