


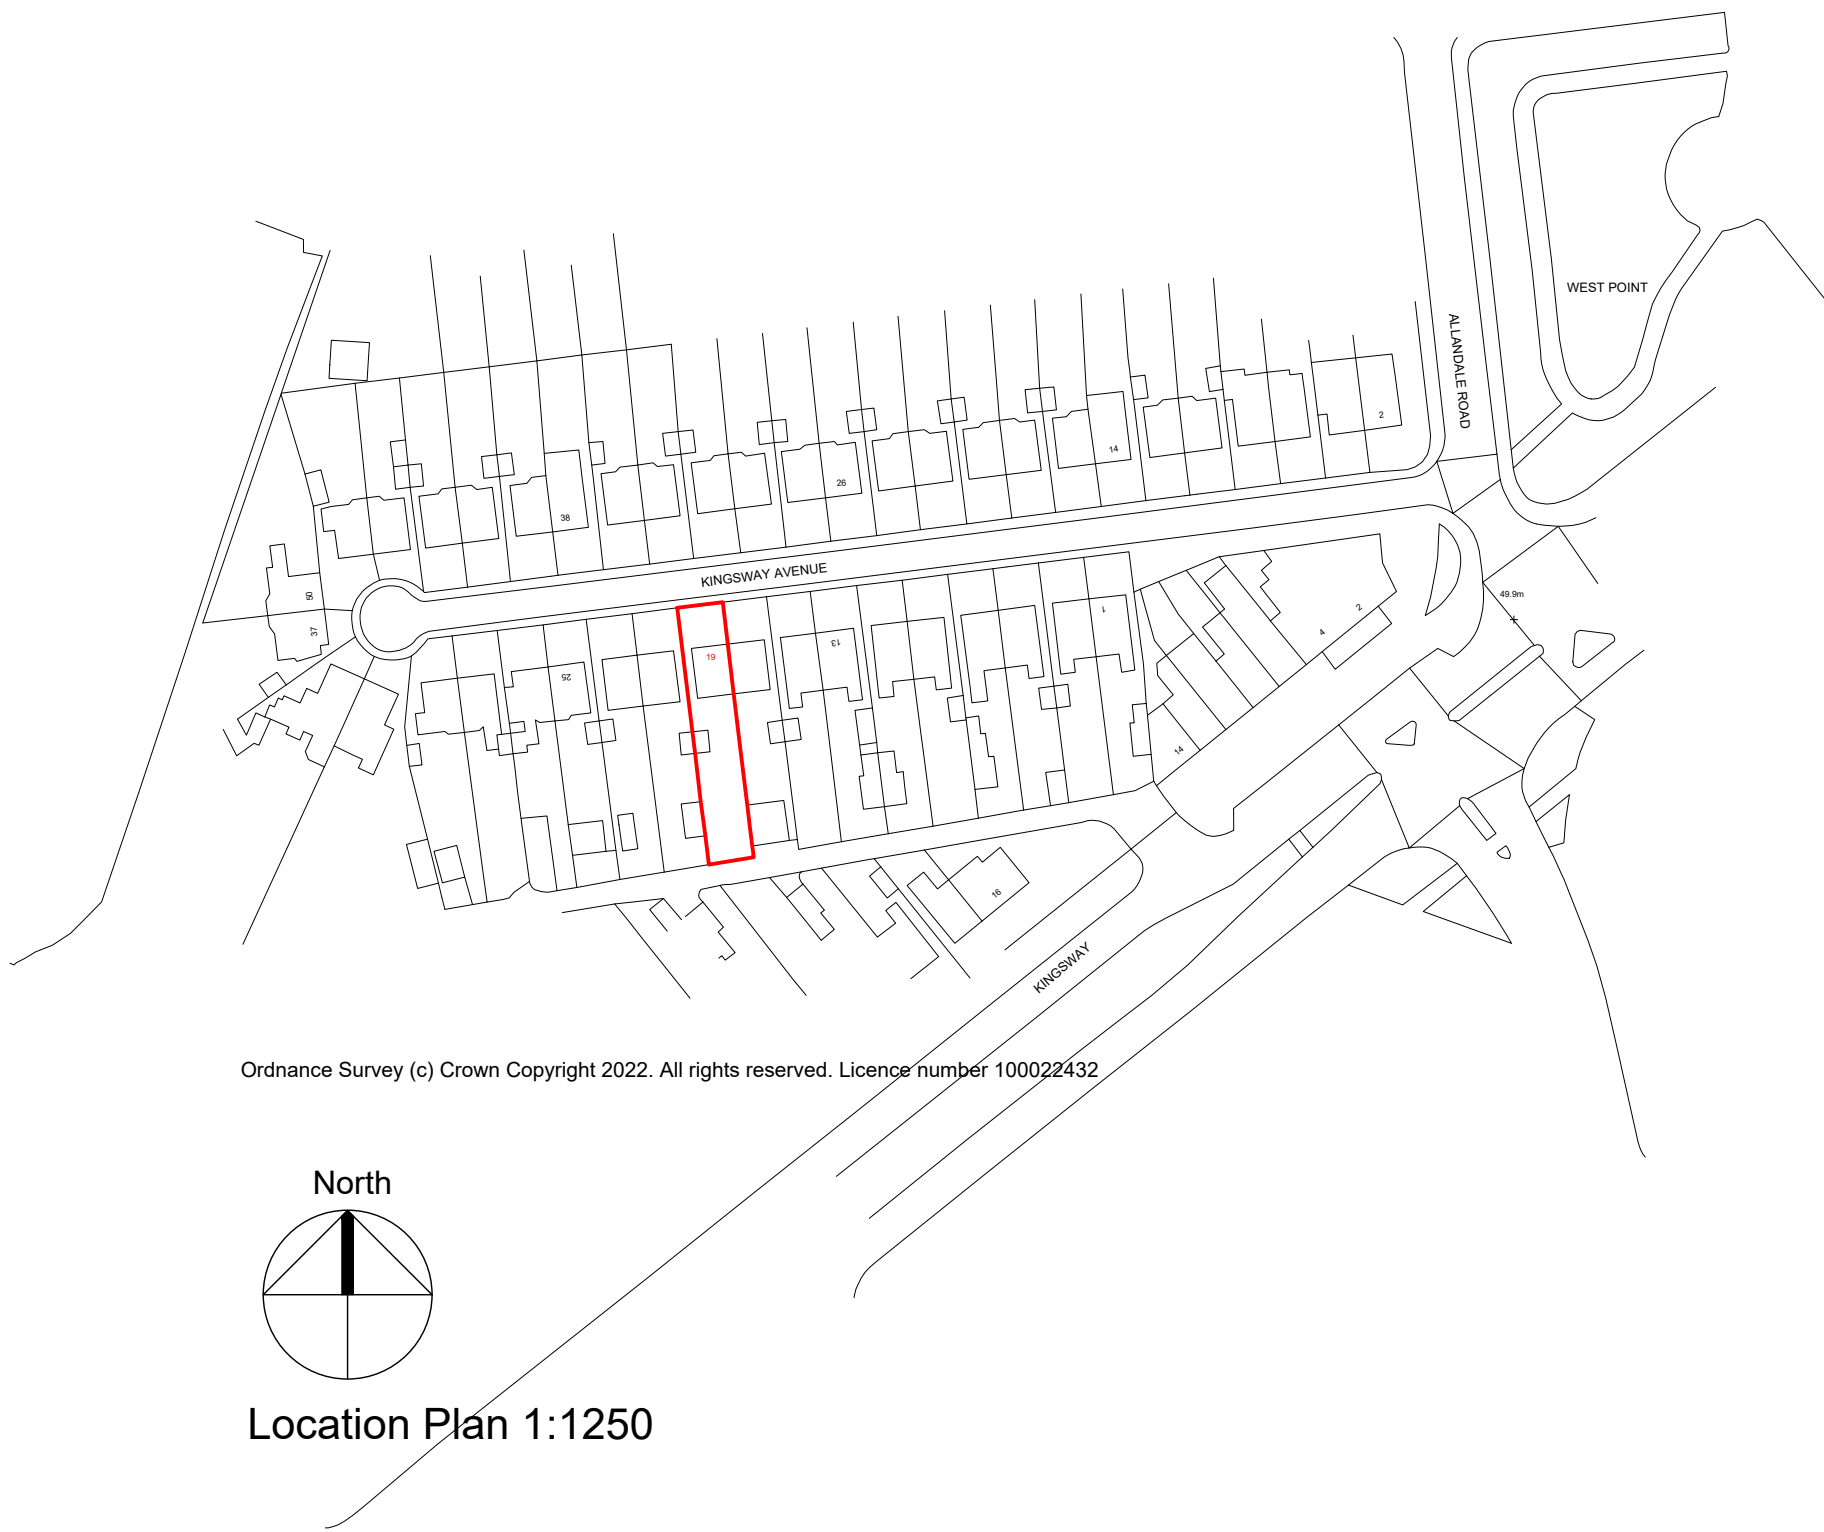

Existing Site Plan 1:100



Proposed Site Plan 1:100



Revision	Date	Description	Drawn
----------	------	-------------	-------

gibson
ARCHITECTS

Client:
Backen & Bakare

Project:
19 Kingsway Avenue, Manchester

Drawing Title:
Location Plan, Existing and Proposed Site Plans

Job no:	Drawing no:	Drawn:	Checked:	Date:	Scale:
G.0452	PL001	DG		June'22	shown@A1

Gibson Architects Limited
Croupyett Ancrum Jedburgh TD8 6UJ

info@gibsonarchitects.co.uk
gibsonarchitects.co.uk