



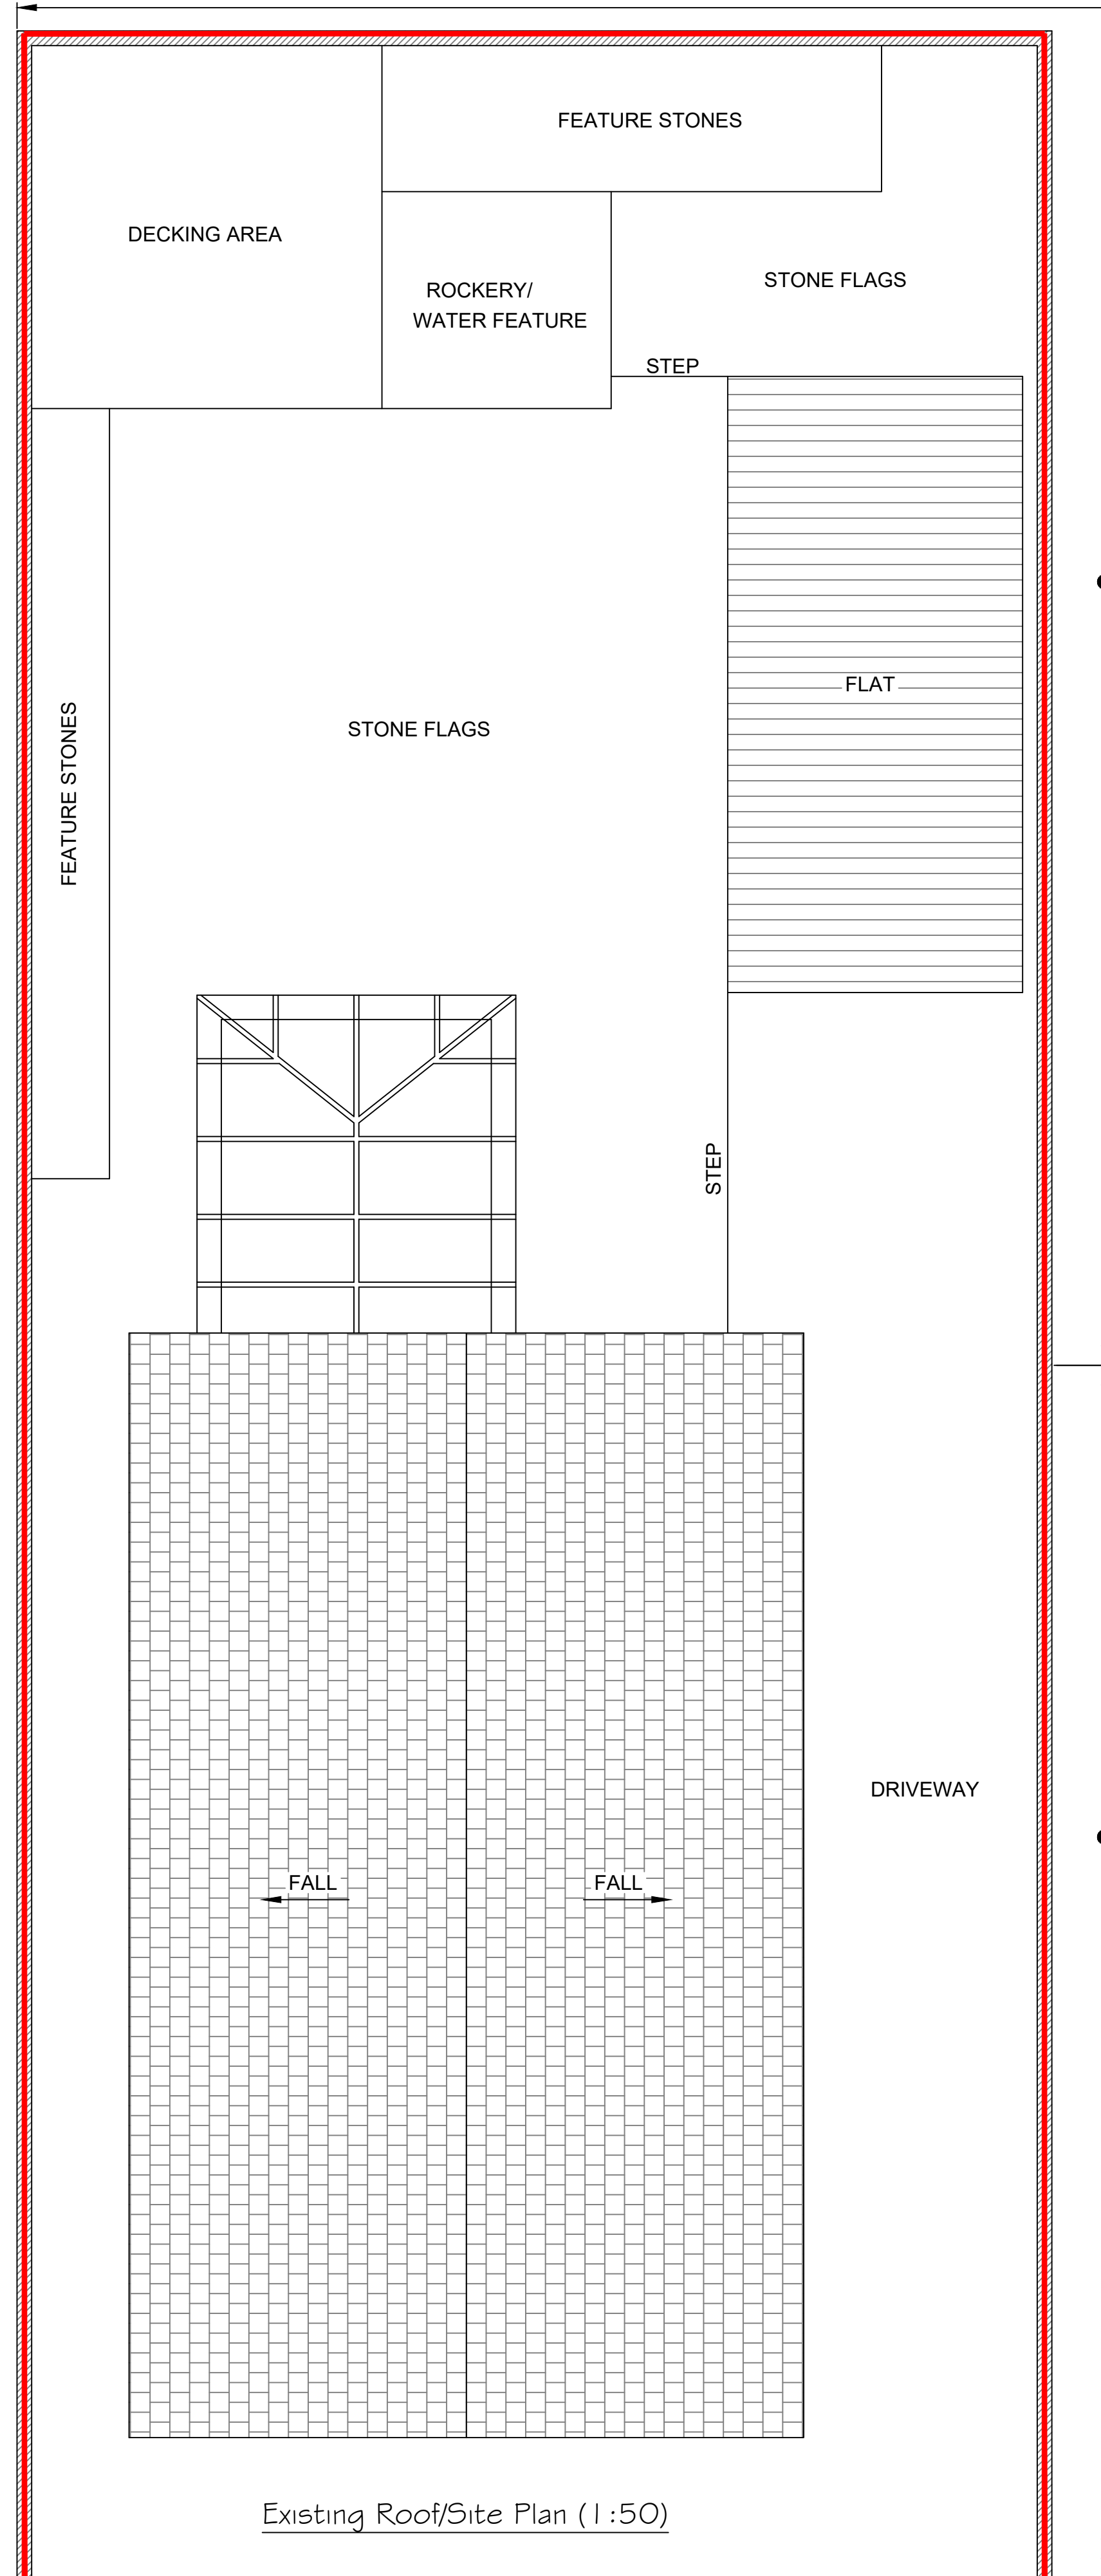

Existing Roof/Site Plan (1:50)

Existing brick & feature
concrete boundary wall
(2.0m high)

Existing brick & feature
concrete boundary wall
(0.75m high)

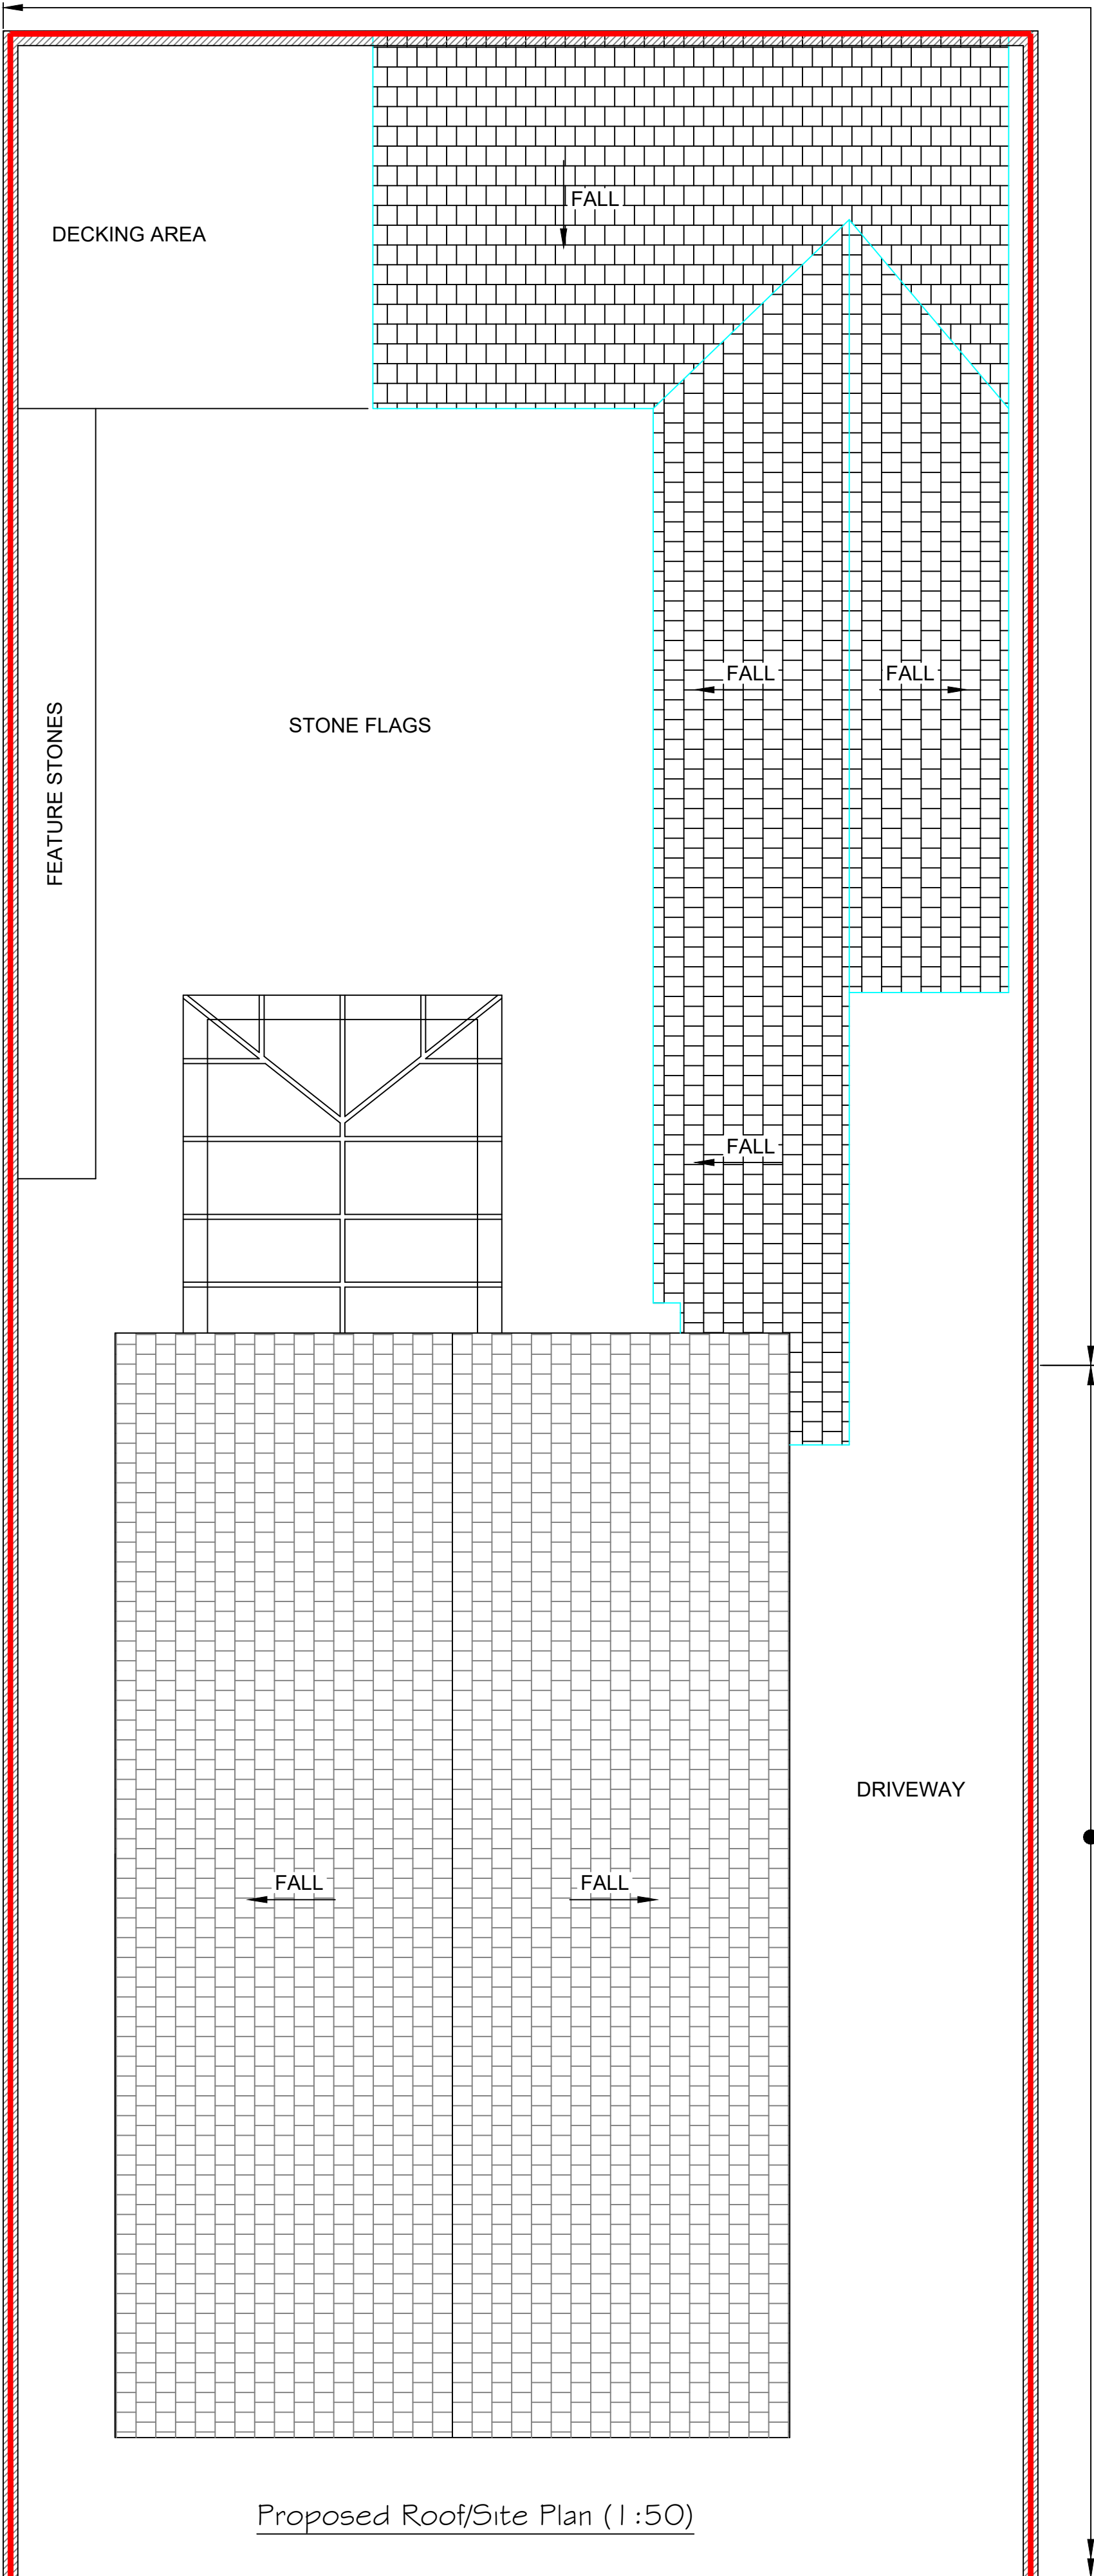


Proposed Roof/Site Plan (1:50)

Existing brick & feature
concrete boundary wall
(0.75m high)



Location Plan (1:1250)

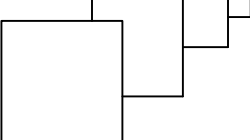GENERAL NOTES		
1. All dimensions are in millimetres unless otherwise noted.		
2. This drawing is not to be copied or disclosed by or forwarded on to any unauthorised persons without prior written consent of Gamble King and Noone Limited.		
3. Do not scale from this drawing and is only to be used for Planning Approval purposes only.		
Client		
Karen Lepke		
Job		
179 The Fairway, New Moston. M40 3WA.		
Drg		
Existing/Proposed Roof/Site Plans		
Drawn	Date	Scale
S.King	Oct. 2022	As Shown
Job No.	Drg No.	
D22.09.34	P03	
Gamble King and Noone Ltd		
Consulting Structural Engineers & Building Surveyors.		
5 Queen Street Oldham OL1 1RD Tel 0161 652 1183 Mobile: 07756 902 604 07725 145 369		
		

SCALE AS SHOWN AT A1