


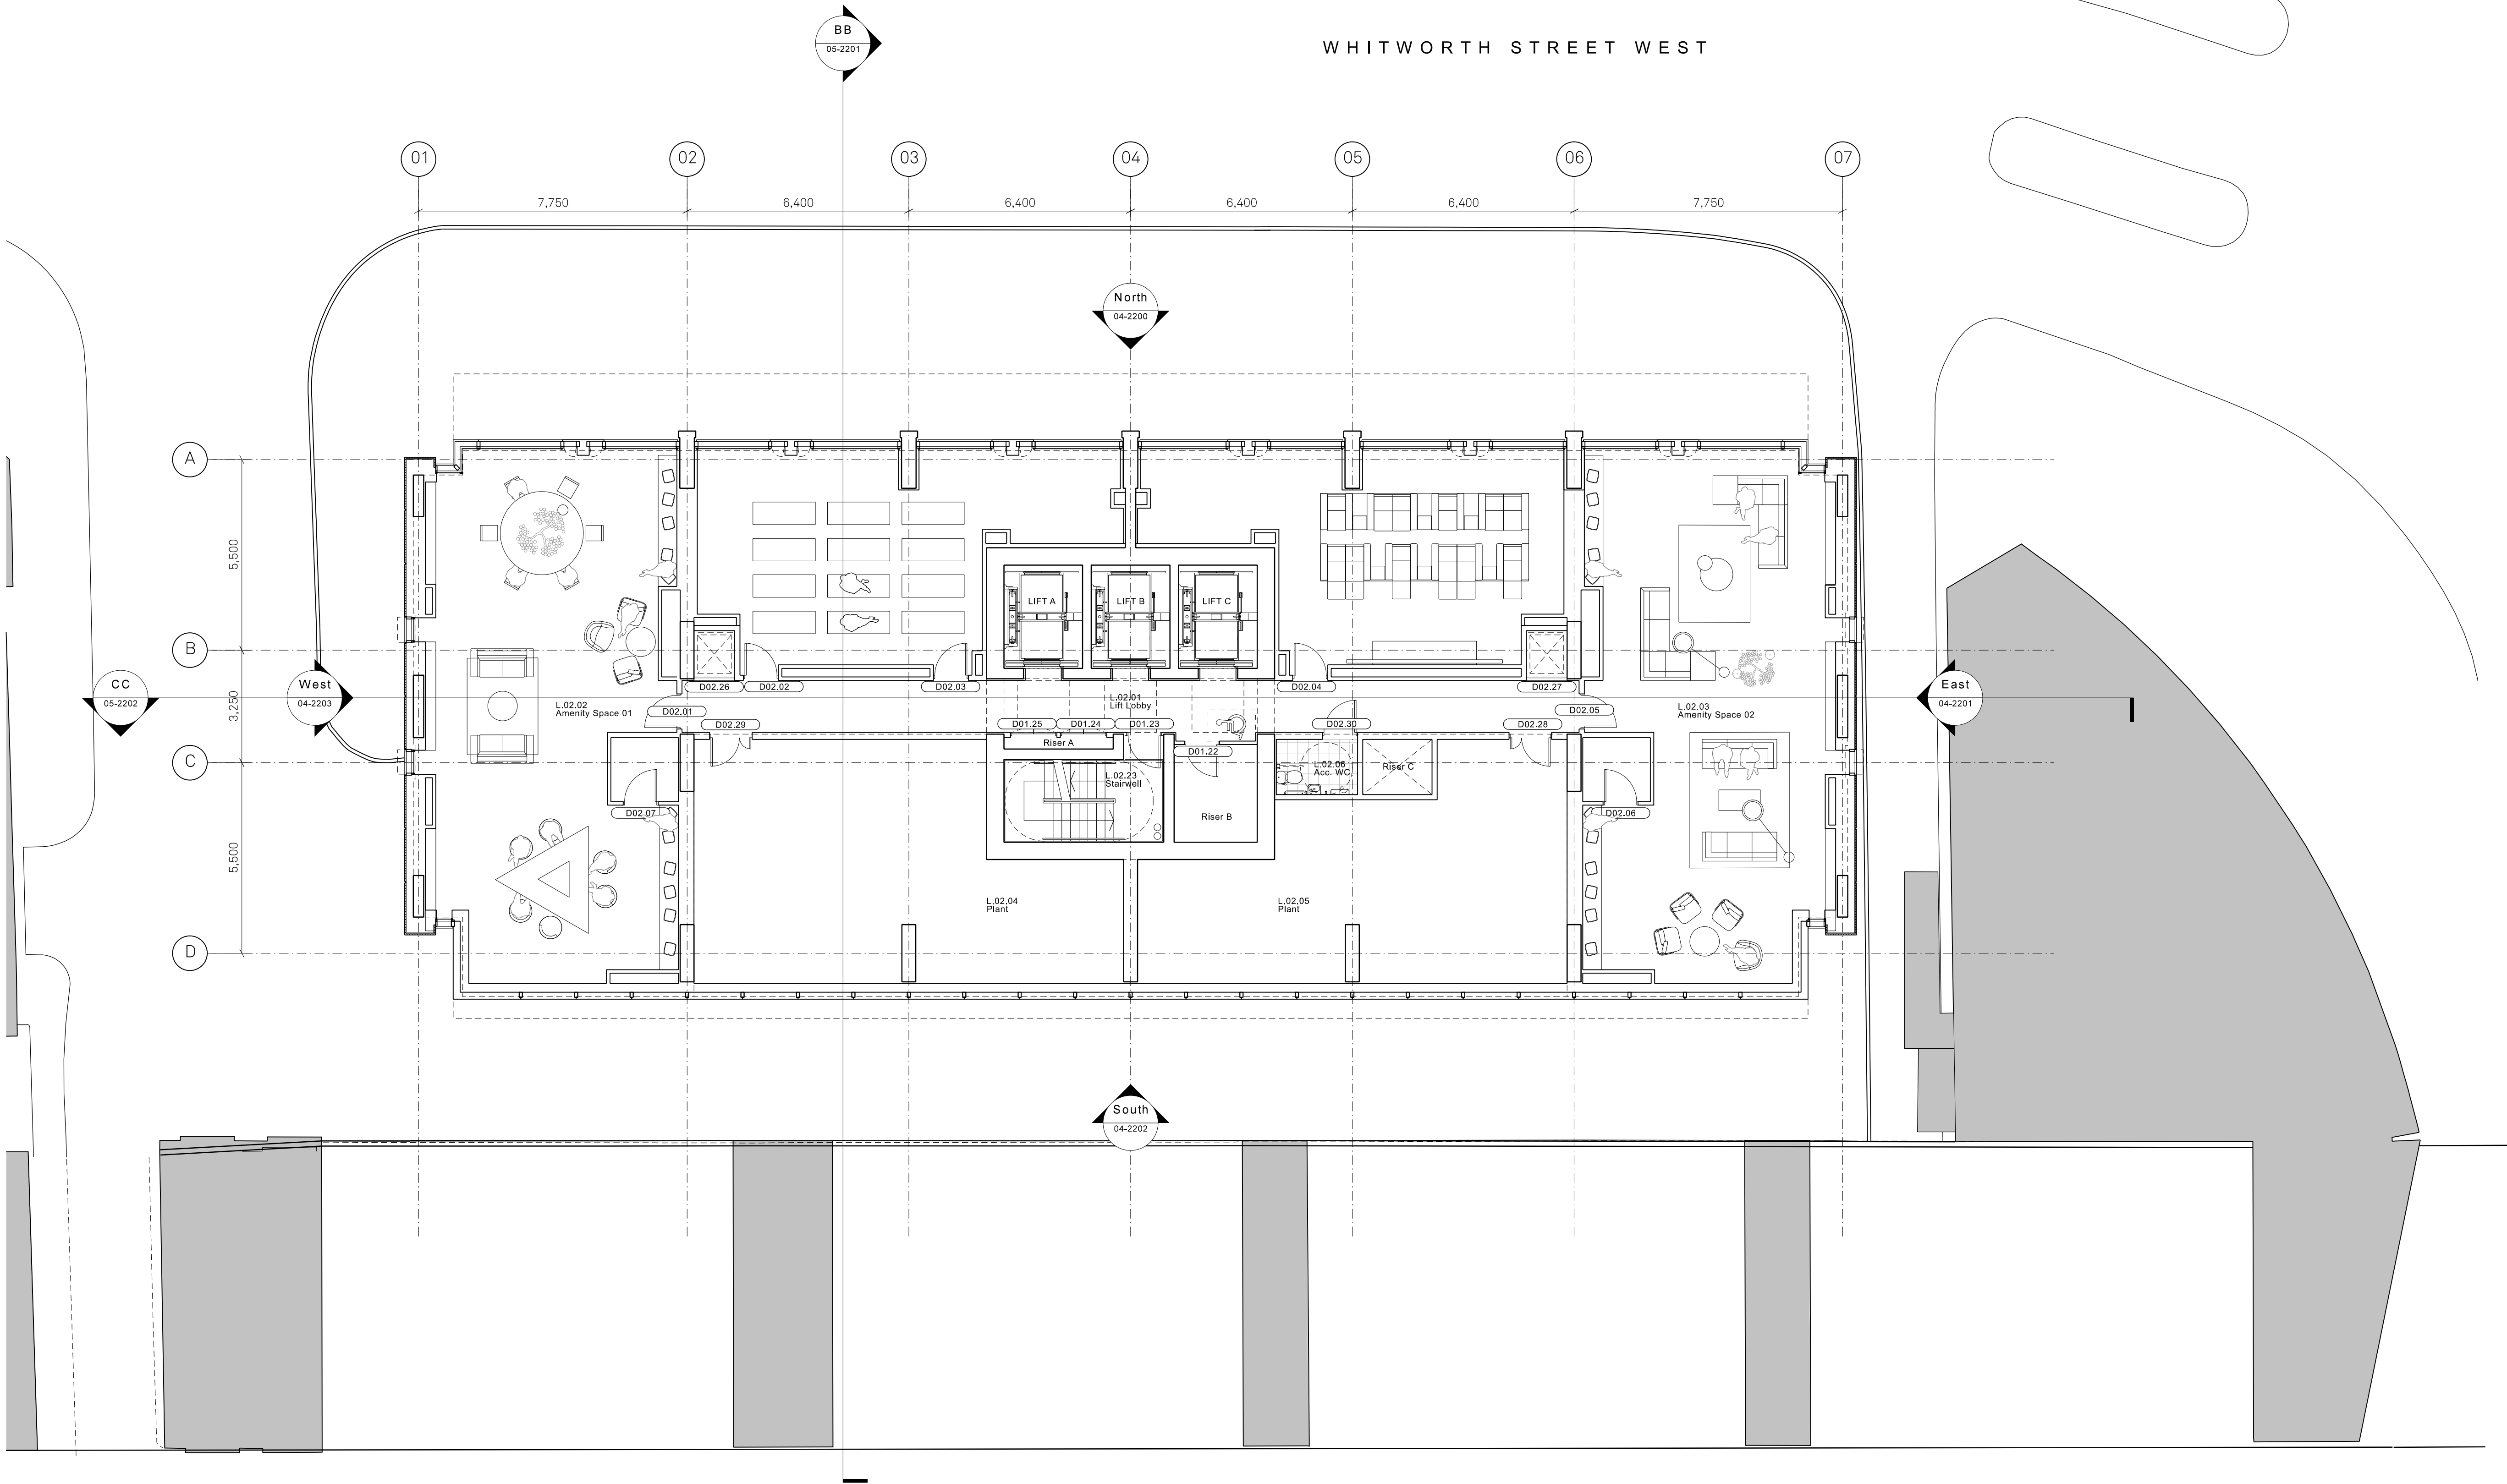

AC	17.06.22	Issued for planning
AB	09.05.22	Addition of disabled refuge symbol
AA	22.04.22	Riser wall and door moved to accommodate disabled refuge
Z	30.03.22	Indicative layouts removed, southern facade updated, door tags added, bin chute removed
X	16.03.22	Issued for Information
X	16.03.22	Issued for Information
W	28.02.22	Updated layout
V	15.02.22	Door and room tags updated. Issued alongside door schedule.
U	27.01.22	Issued for Information

Rev.	Date	Details
------	------	---------



Jon Matthews Architects

Unit 1, 2-10 Albert Square, Manchester, M2 6LW

Project:
10-12
Whitworth Street West
Title:
2nd Floor GA Plan

Scale:	Origin Date:	Drawn:	Checked:
1:100 @ A1	19.12.14	JB	MH

Status:
Information

Project:	Drawing No:	Rev:
05247	_B1_02_2202	AC