





Existing Front Elevation.


53 Pasturefield Road,
Manchester, M22 5JX

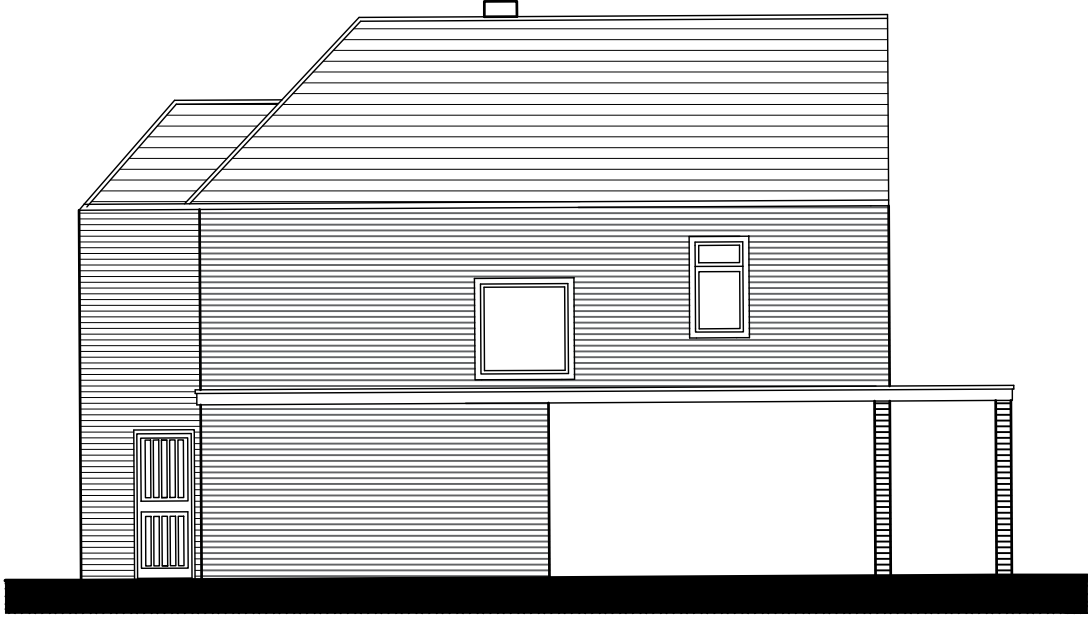

Existing Side Elevation.

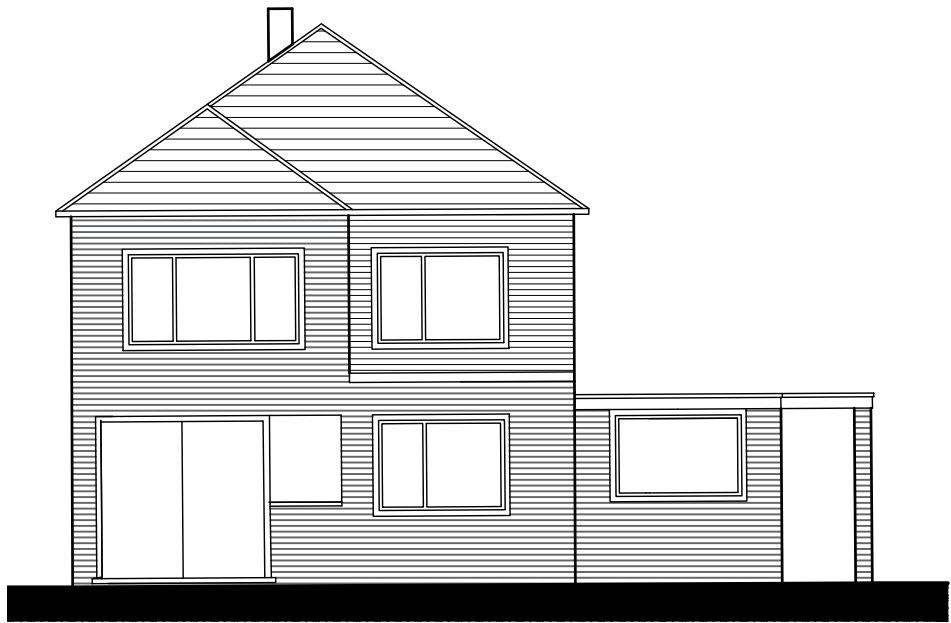

Existing Rear Elevation.

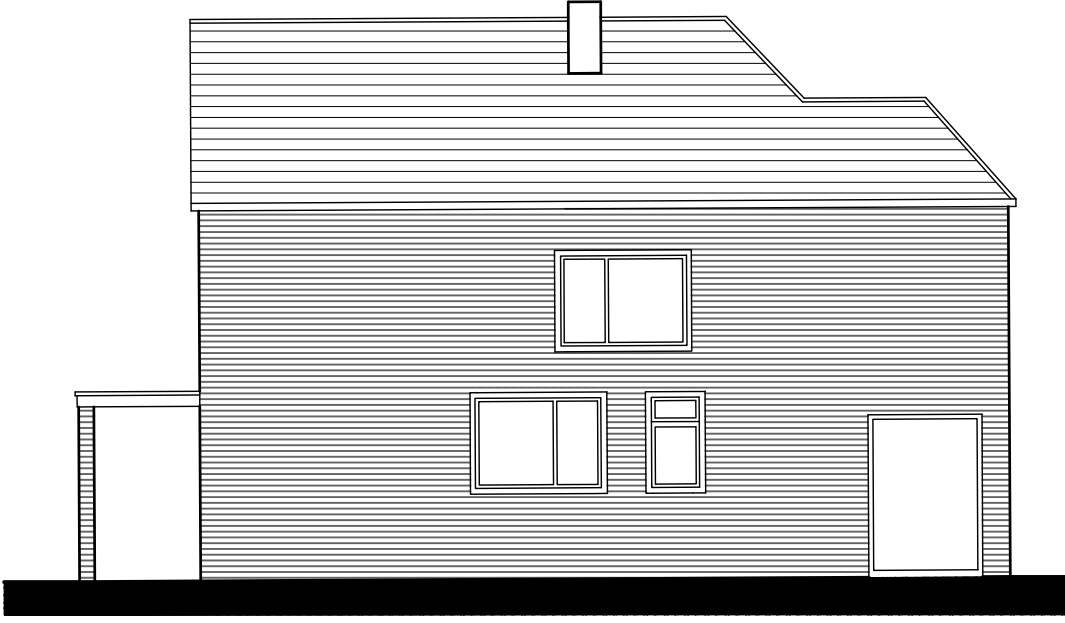


Existing Side Elevation.

1 Elevation As Existing
1:100



SCALE BAR 1:100 @ A3

 

3 Site Location Plan
1:1250

A - 29.08.22 - Existing tree shown to the site plan ADS - NK

Client: Naeem Khaliq & Alison Buxton		
Project: Proposed extension to 53 Pasturefield Road, Manchester, M22 5JX		
Title: Elevations as Existing		
Drawing No. P01		Rev. A
Project No. 53pa.rd	Date June 2022	Checked: NK
Dm: A. Bashir		Scale: 1:100 @ A3