


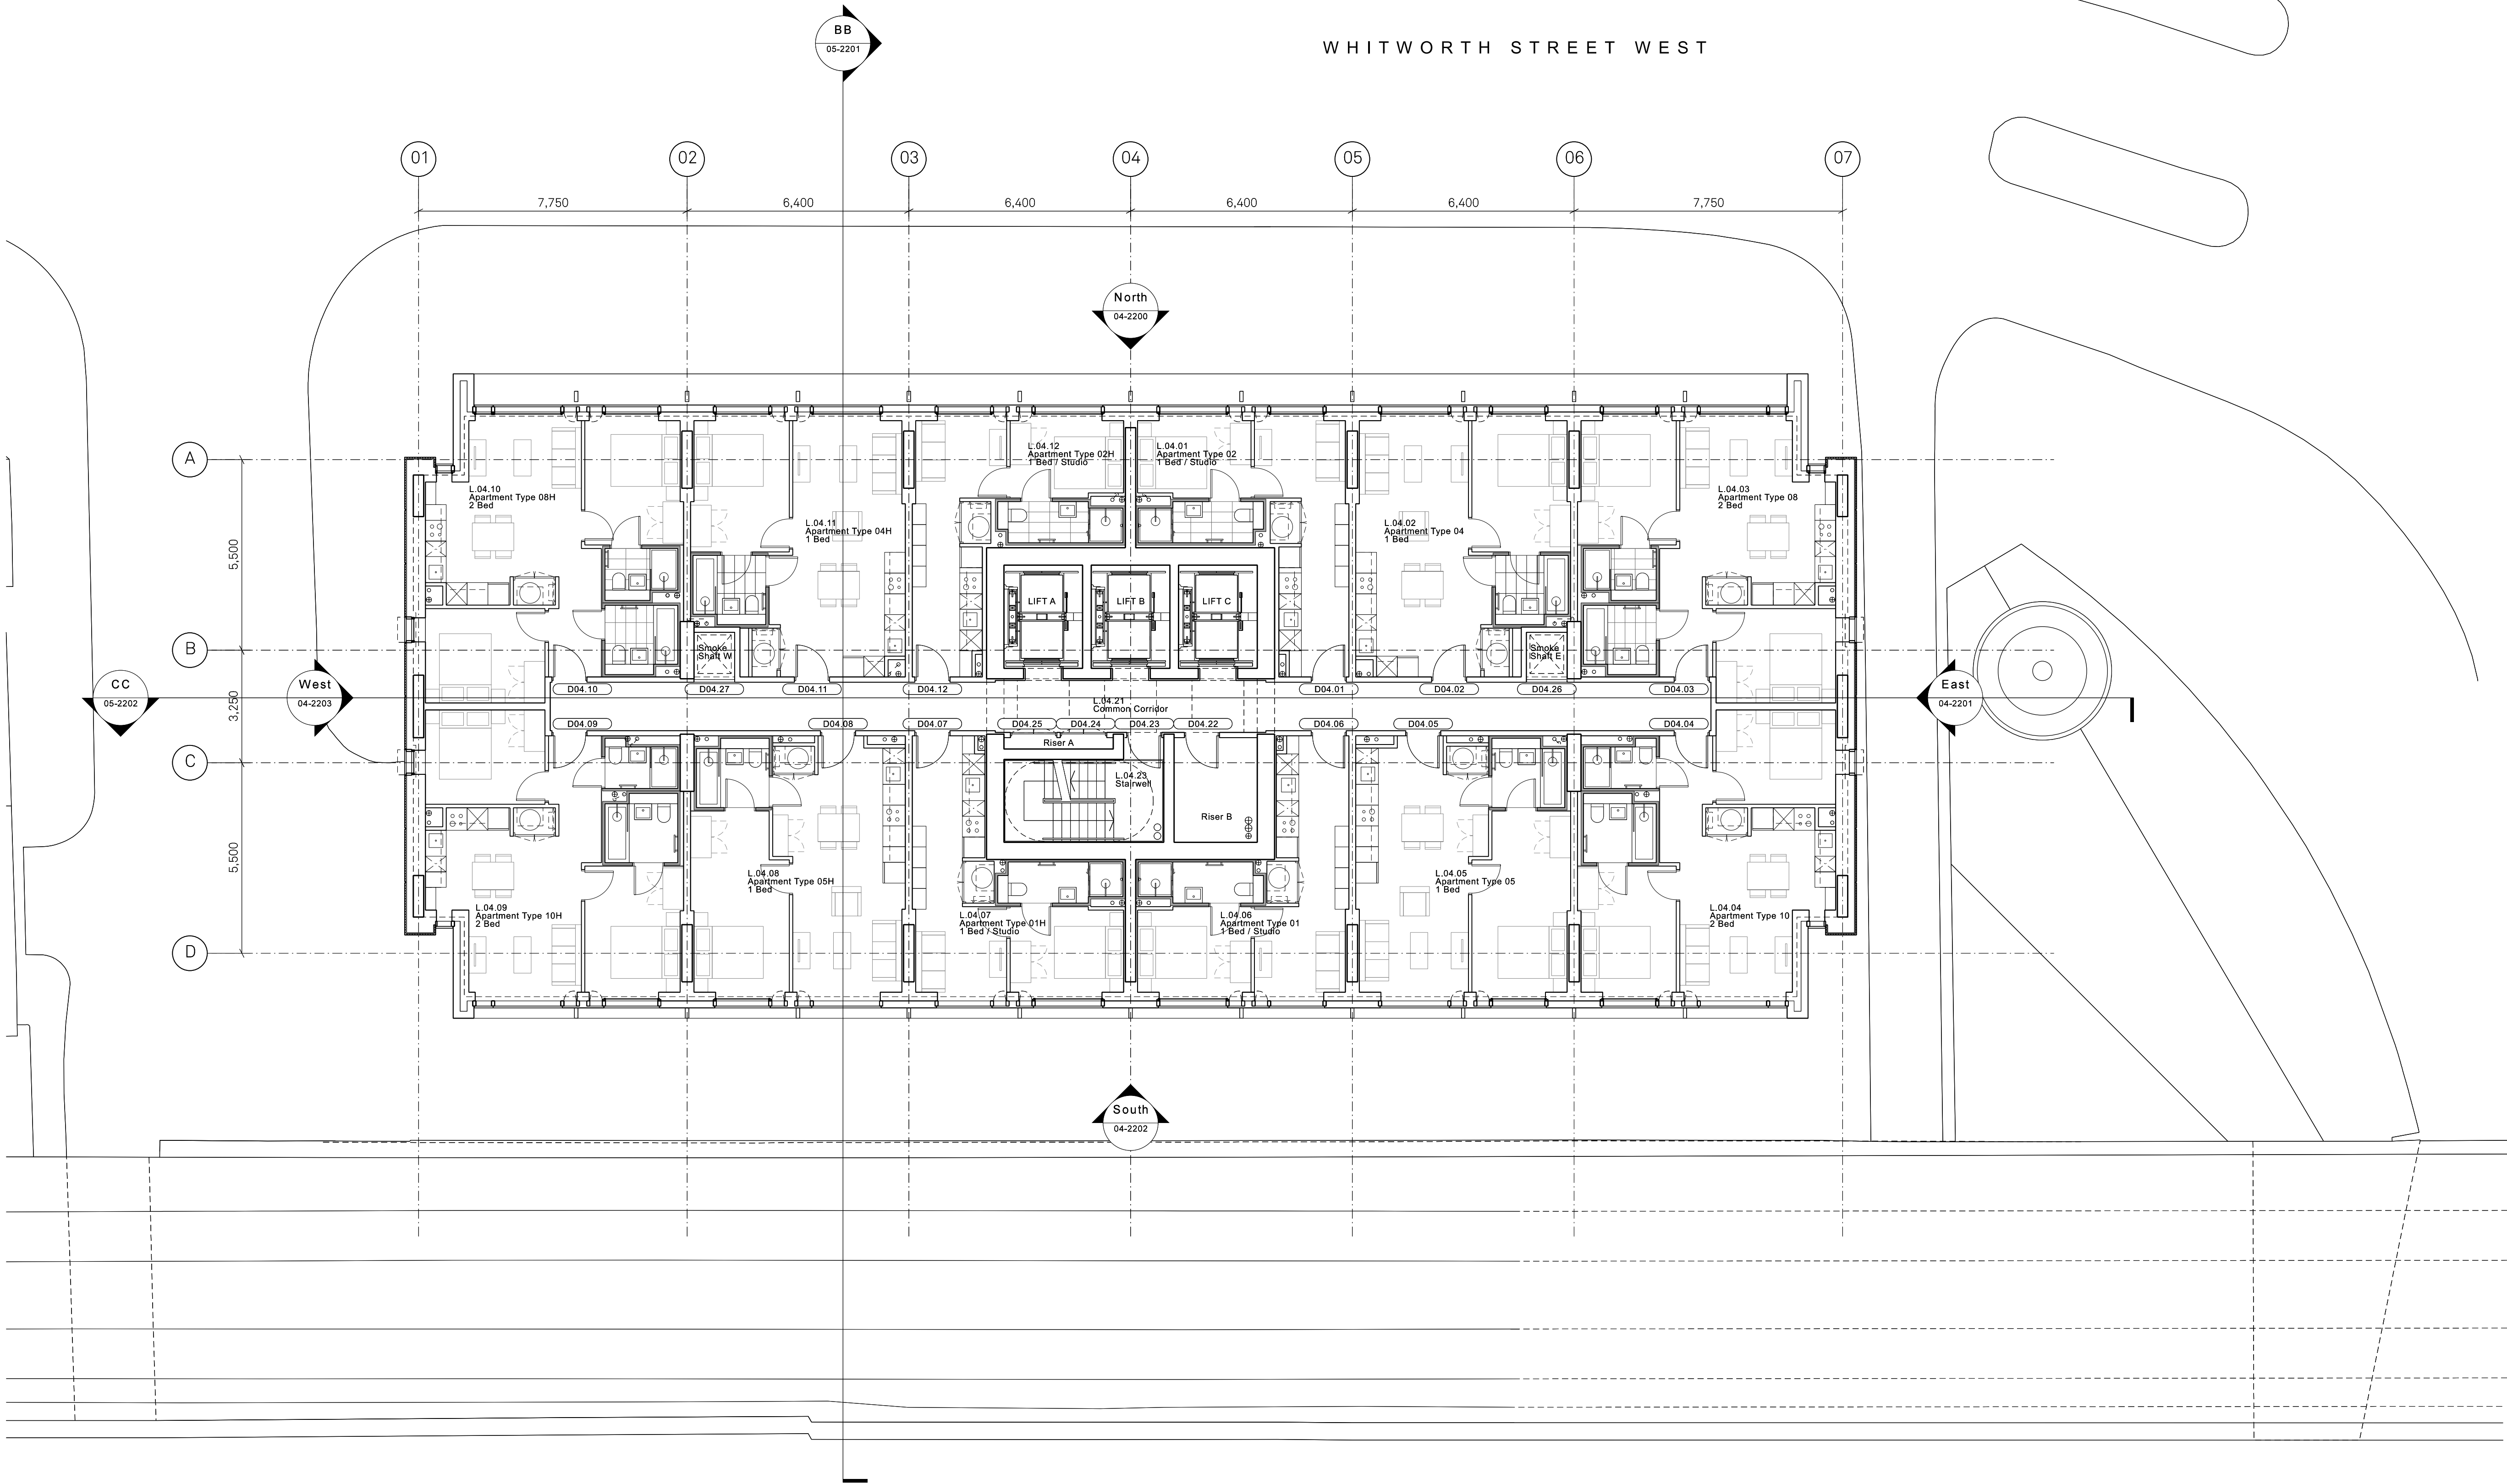

AC	17.06.22	Issued for planning
AB	22.04.22	Issued for Information
AA	30.03.22	Southern Facade Updated, layouts justified to suit, refuse chute removed
Z	16.03.22	Issued for Information
Y	28.02.22	Issued for Information, Bathrooms Updated
X	15.02.22	Door and room tags updated, Issued alongside door schedule.
W	27.01.22	Issued for Information

Rev.	Date	Details



Jon Matthews Architects
Unit 10, 2-10 Albert Square, Manchester, M2 6LW

Project:
10-12
Whitworth Street West
Title:
4th - 14th Floor GA Plan

Scale:	Origin Date:	Drawn:	Checked:
1:100 @ A1	19.12.14	JB	MH

Status:
Information

Project:	Drawing No:	Rev:
05247	_B1_02_2204	AC