


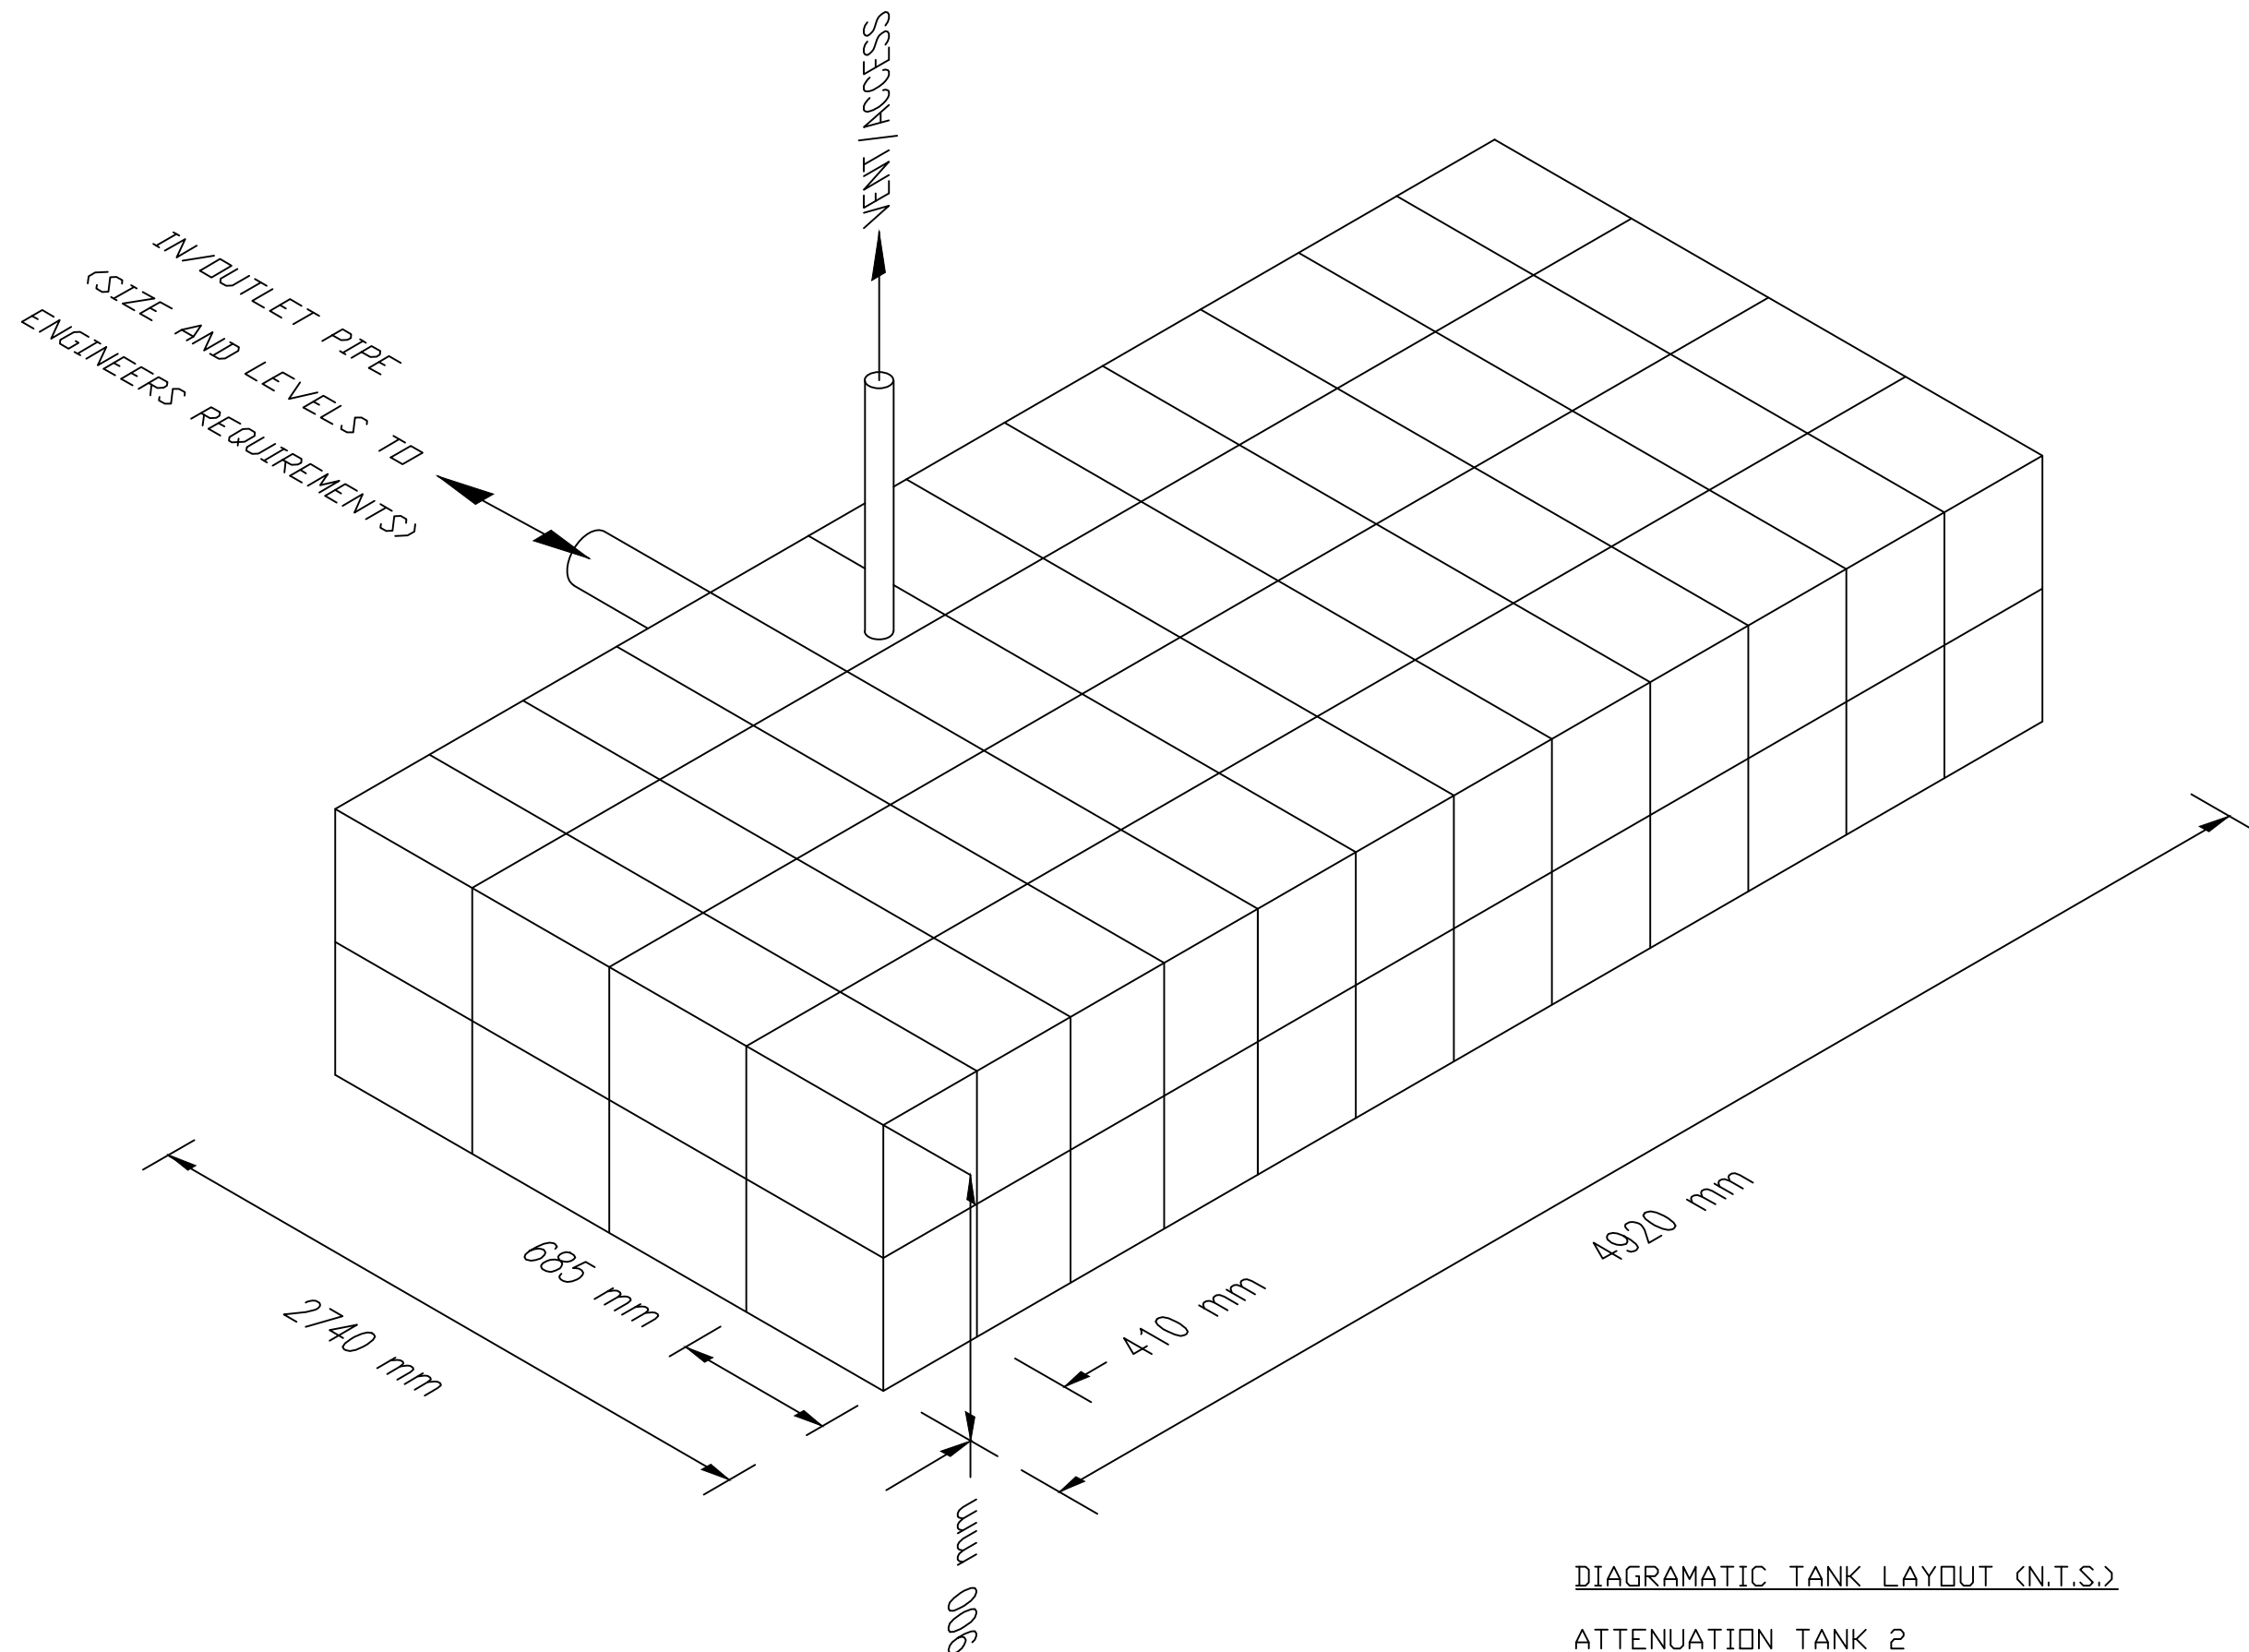

DIAGRAMATIC TANK LAYOUT (N.T.S.)

ATTENUATION TANK 2
 4.92m X 2.74m X 0.9m DEEP = 12.13m³ GROSS/
 11.53m³ NETT (95% VOID RATIO)
 (LEVELS TO ENGINEER REQUIREMENTS
 PLEASE REFER TO THE LATEST
 DRAINAGE LAYOUT)

- Notes :-
1. ALL STORAGE TANK DRAINAGE WORKS SHALL BE CARRIED OUT IN ACCORDANCE WITH THE SPECIFICATIONS, METHOD STATEMENTS AND RECOMMENDATIONS OF ENVIRONMENTAL SUSTAINABLE SOLUTIONS (ESS) LIMITED, LITTLEBOROUGH.
 2. THE LOCATION, SIZE AND DEPTH OF ALL EXISTING DRAINS / SEWERS AND SERVICES SHALL BE ESTABLISHED BY THE CONTRACTOR PRIOR TO THE COMMENCEMENT OF WORKS ON SITE. ANY DISCREPANCIES FROM THE INFORMATION INDICATED ON THESE DRAWINGS SHALL IMMEDIATELY BE BROUGHT TO THE ATTENTION OF THE ENGINEER.
 3. THE CONTRACTOR SHALL ALLOW FOR THE PROTECTION, TEMPORARY AND PERMANENT SUPPORT AND DIVERSION WORKS AS NECESSARY, TO ALL EXISTING SERVICES TO THE SATISFACTION OF THE PUBLIC UTILITIES.
 4. THE CONTRACTOR SHALL ALLOW FOR DEALING WITH SURFACE WATER RUN-OFF INTO EXCAVATIONS AND FROM GROUNDWATER BY MEANS OF SUMPS, PUMPING AND DE-WATERING AS APPROPRIATE, IN ORDER TO KEEP THE EXCAVATION AS REASONABLY DRY AS POSSIBLE DURING THE CONSTRUCTION OF THE WORKS.
 5. ALL LEVELS AND DIMENSIONS SHALL BE VERIFIED ON SITE PRIOR TO THE COMMENCEMENT OF ANY WORKS. ANY DISCREPANCIES SHALL IMMEDIATELY BE BROUGHT TO THE ATTENTION OF THE ENGINEER.
 6. THE CONTRACTOR SHALL TAKE ALL NECESSARY SAFETY PRECAUTIONS IN LINE WITH CURRENT LEGISLATION WHEN WORKING IN / NEAR CONFINED SPACES, DEEP EXCAVATIONS AND MACHINERY.
 7. THE CONTRACTOR SHALL TAKE ALL NECESSARY SAFETY TO PROTECT PEDESTRIANS AND VEHICLES FROM THE WORKING AREAS.
 8. TO PROTECT THE ESS ECD-CELL MODULAR ATTENUATION / STORAGE TANK FROM CONSTRUCTION SITE DEBRIS, THE CONTRACTOR SHALL ENSURE THAT STOPPERS ARE SECURELY PLACED IN ALL CONNECTIONS IMMEDIATELY UPSTREAM OF THE TANK UNITS, ONLY TO BE REMOVED ONCE THE FINAL CLEANING OF THE ROADS / DRAINAGE HAS BEEN COMPLETED.
 9. UPON COMPLETION OF THE WORKS THE CONTRACTOR SHALL CLEAN ALL DRAINAGE BY JETTING, REMOVING ALL DEBRIS FROM SITE, NO DEBRIS SHALL BE PERMITTED TO ENTER THE TANK STORAGE SYSTEM.
 10. NUMBER OF VENT UNITS DEPENDS ON THE SIZE OF THE TANK (REFER VENT DRAWING)
 11. REFER SEQUENCE OF WORK DOCUMENT FOR DETAILED INSTALLATION METHODOLOGY (CONTACT ENVIRONMENTAL SUSTAINABLE SOLUTIONS (ESS) LIMITED)

RO 26/10/21 TANK 2 AMENDED TO SUIT REQUIREMENTS

Notes :- All the Dimensions by Millimeters

Y-ESS
 ENVIRONMENTAL SUSTAINABLE SOLUTIONS LTD
 ENVIRONMENTAL SUSTAINABLE SOLUTIONS (ESS) LIMITED
 SOLUTIONS HOUSE
 DANE STREET
 ROCHDALE
 OL11 4EZ
 TEL: 01706 374416
 FAX: 01706 376785
 EMAIL: TECHNICAL@Y-ESS.COM

PROJECT
 BELLE VUE CO-OP ACADEMY
 ATTENUATION TANK 2 - LAYOUT

TITLE
 ATTENUATION/STORAGE TANK
 DETAILS USING ECD-CELLS MODULE

Scale N.T.S.	Drawn MI	Checked AY
Date 15/09/2021	Drawing No. ECST - 2.1	Revision R0