
 


Site Boundary

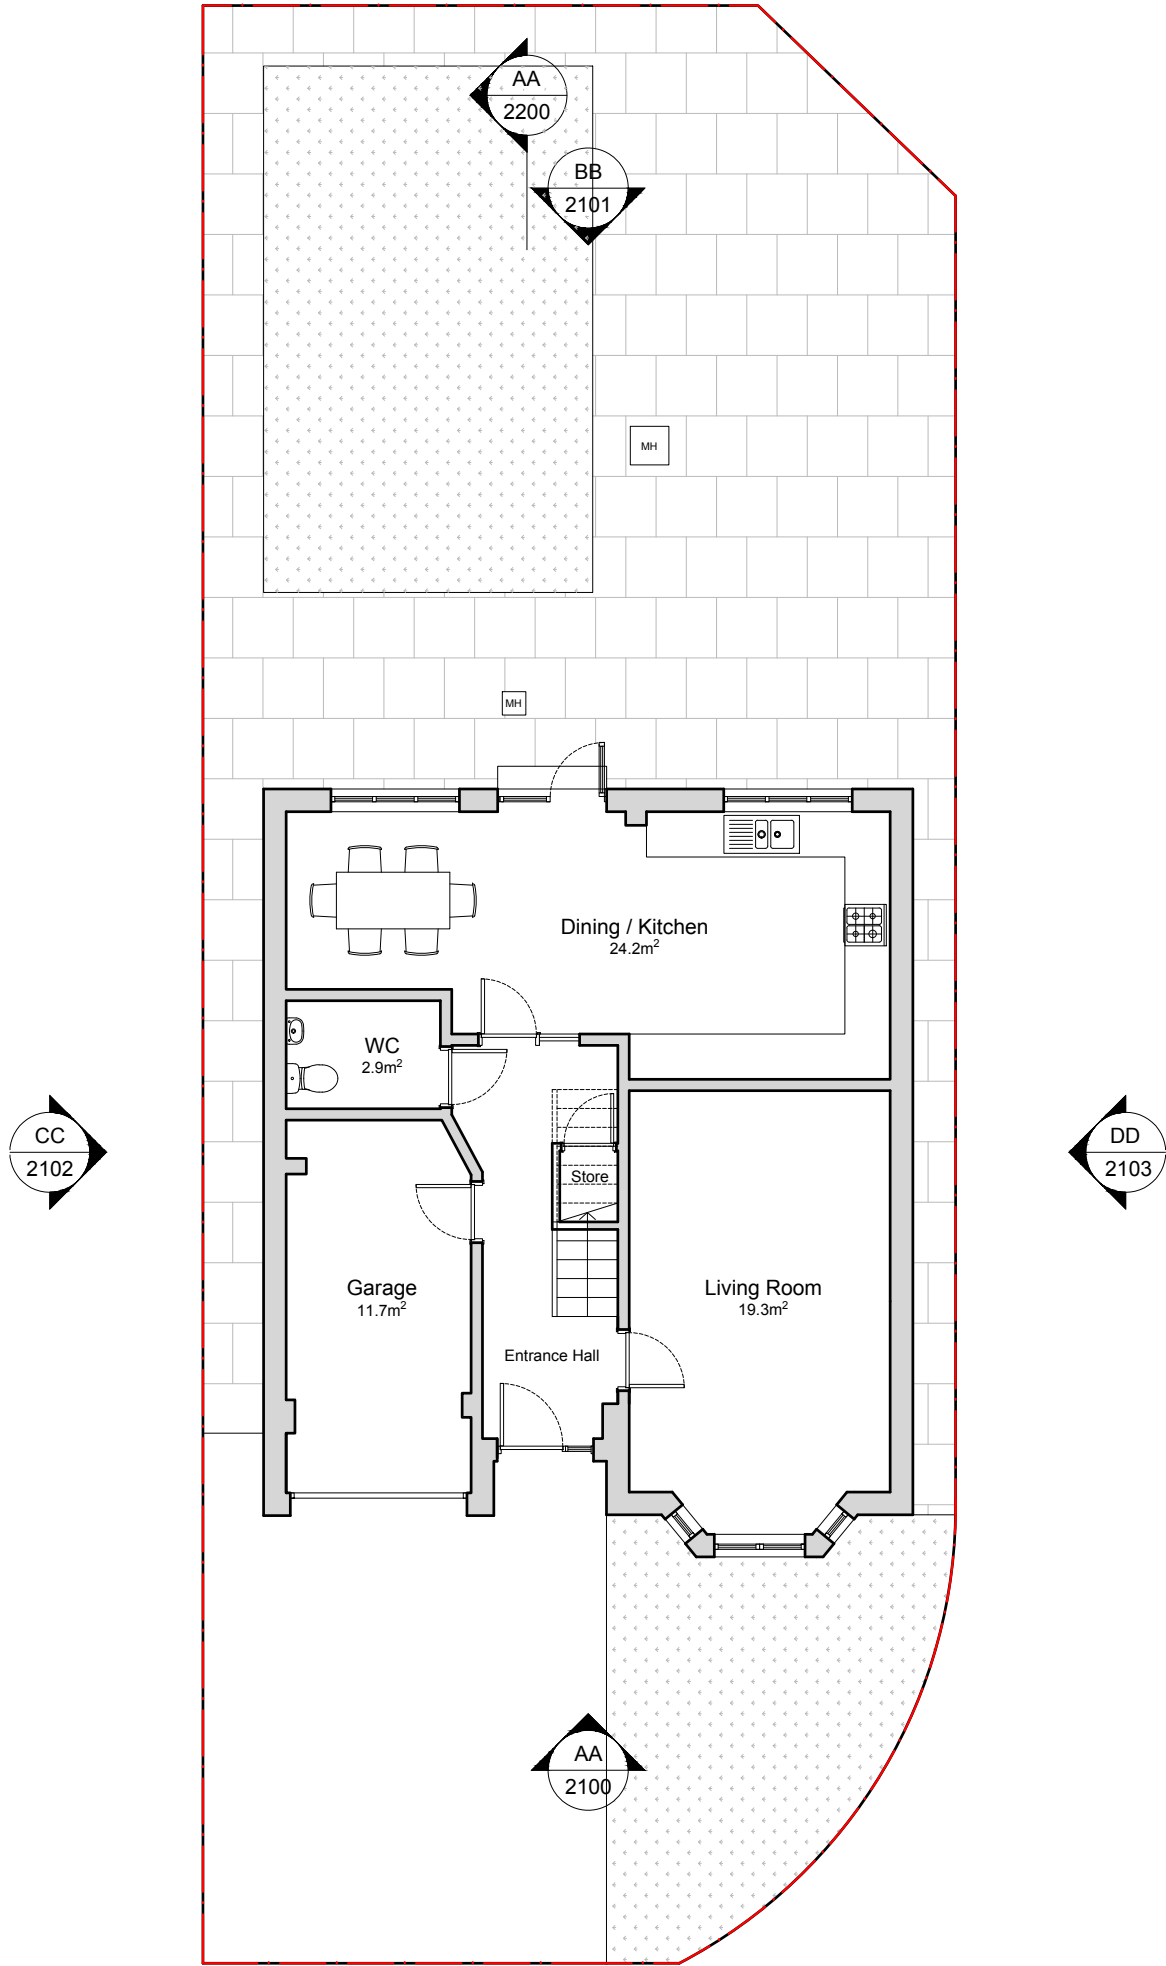

Project:
53 KILMAINE AVENUE
Client:
MR & MRS CHU
Title:
EXISTING GROUND FLOOR PLAN
Status:
FOR INFORMATION
Date:
01.08.2021
Scale:
1:50 @ A1 1:100 @A3
Drawn by:
SK