


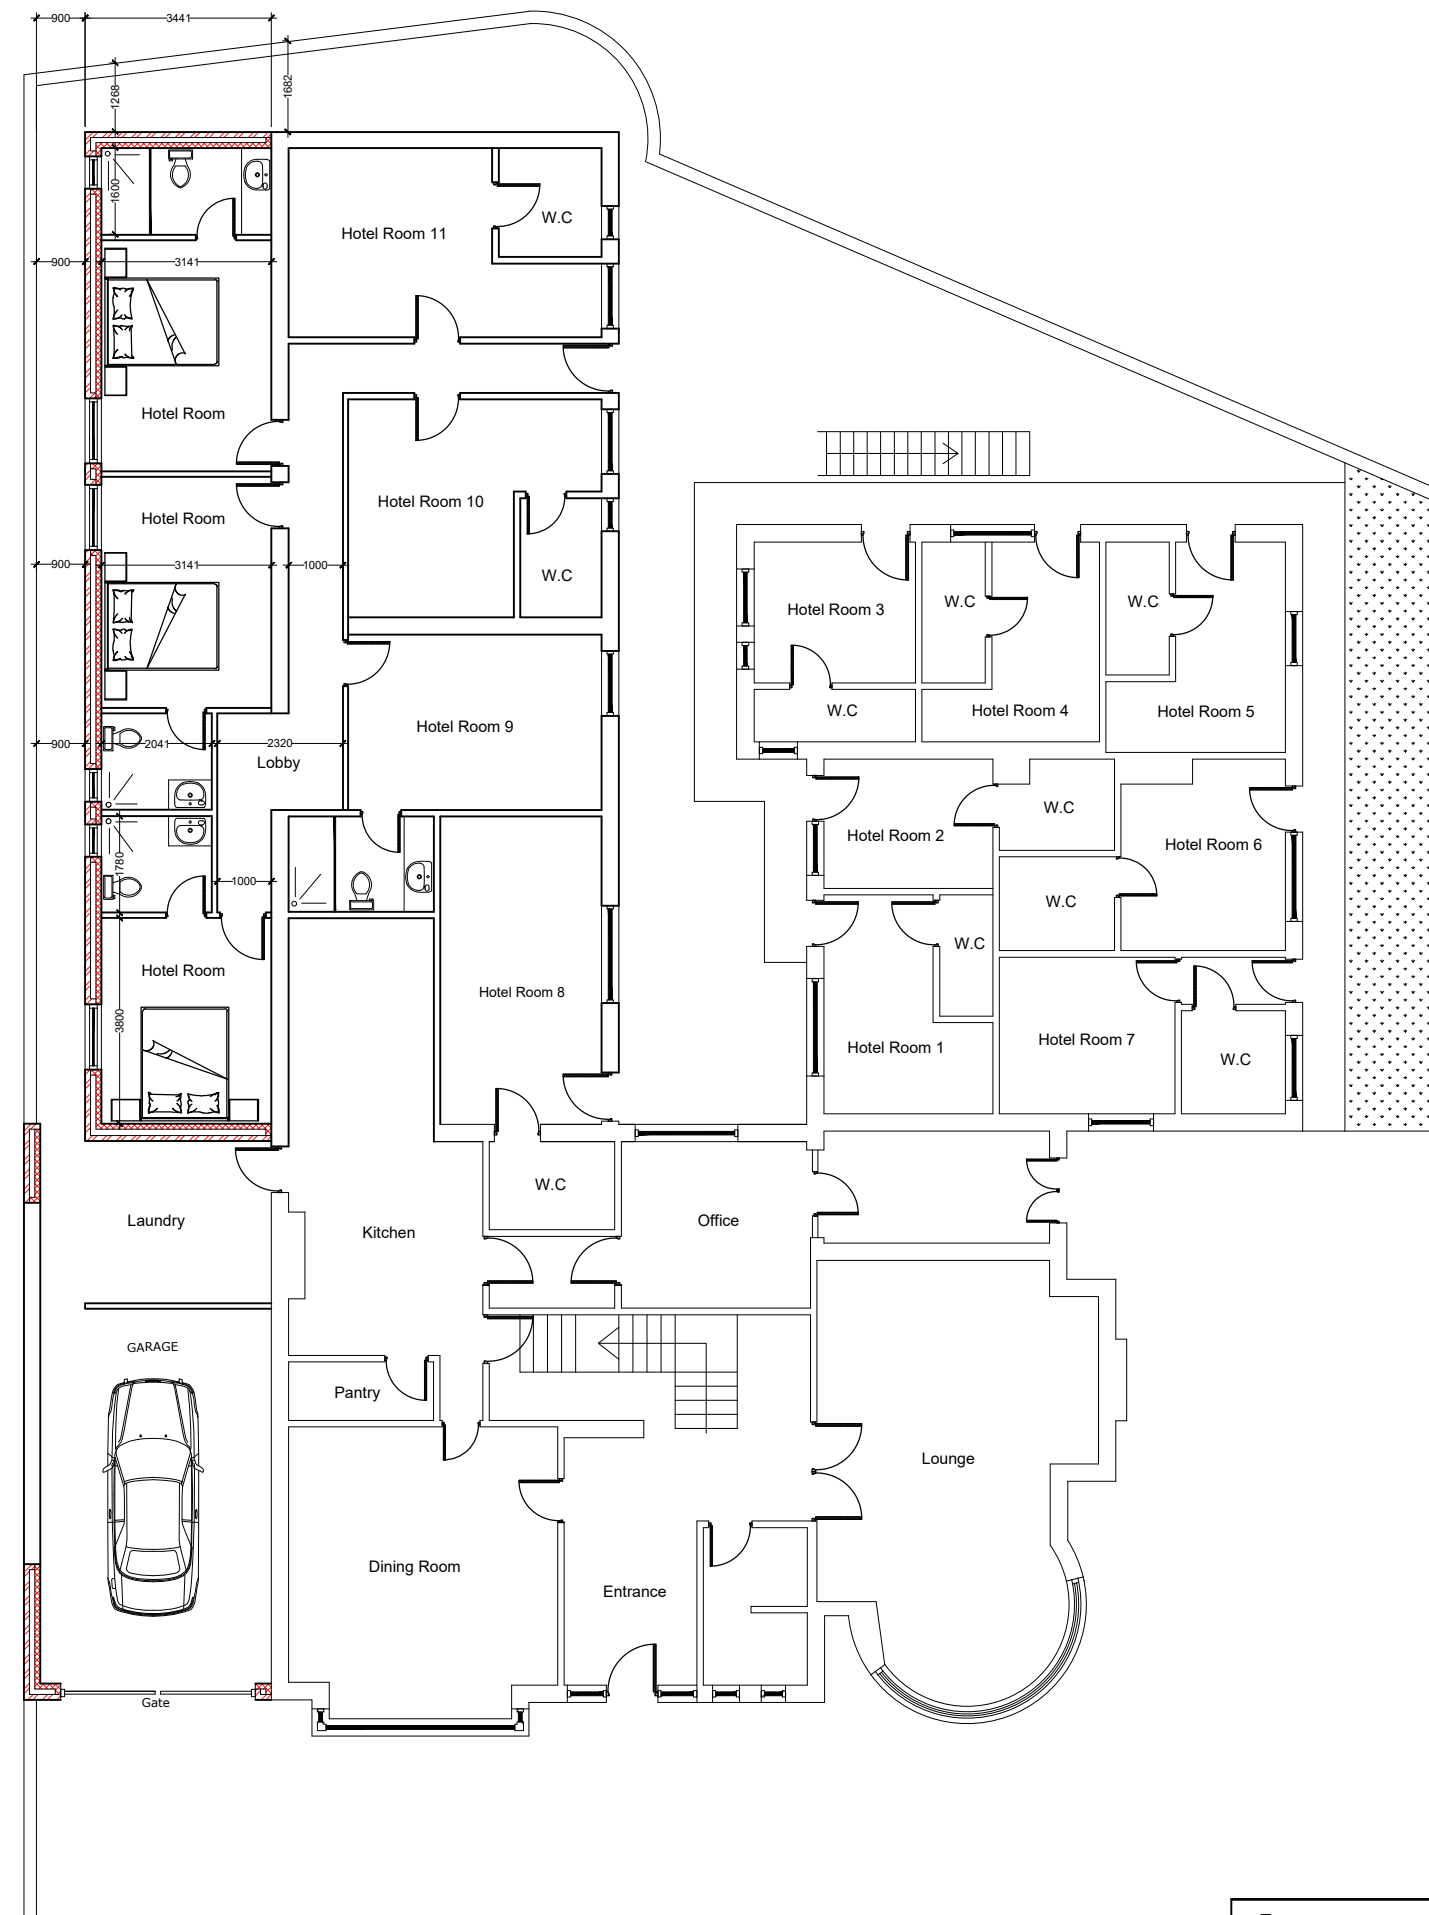

PROPOSED GROUND FLOOR PLAN
SCALE 1:50@A1

 AEYS' ASSOCIATES UK LTD.	
PROJECT: 13 PARK CRESCENT, RUSHOLME M14 5RE MANCHESTER, UK.	
DRAWING TITLE: PROPOSED GROUND FLOOR BLOWUP	
DATE: 27 MAY 2022	SCALE: 1:50@A1
GRG NO: AA-05	