



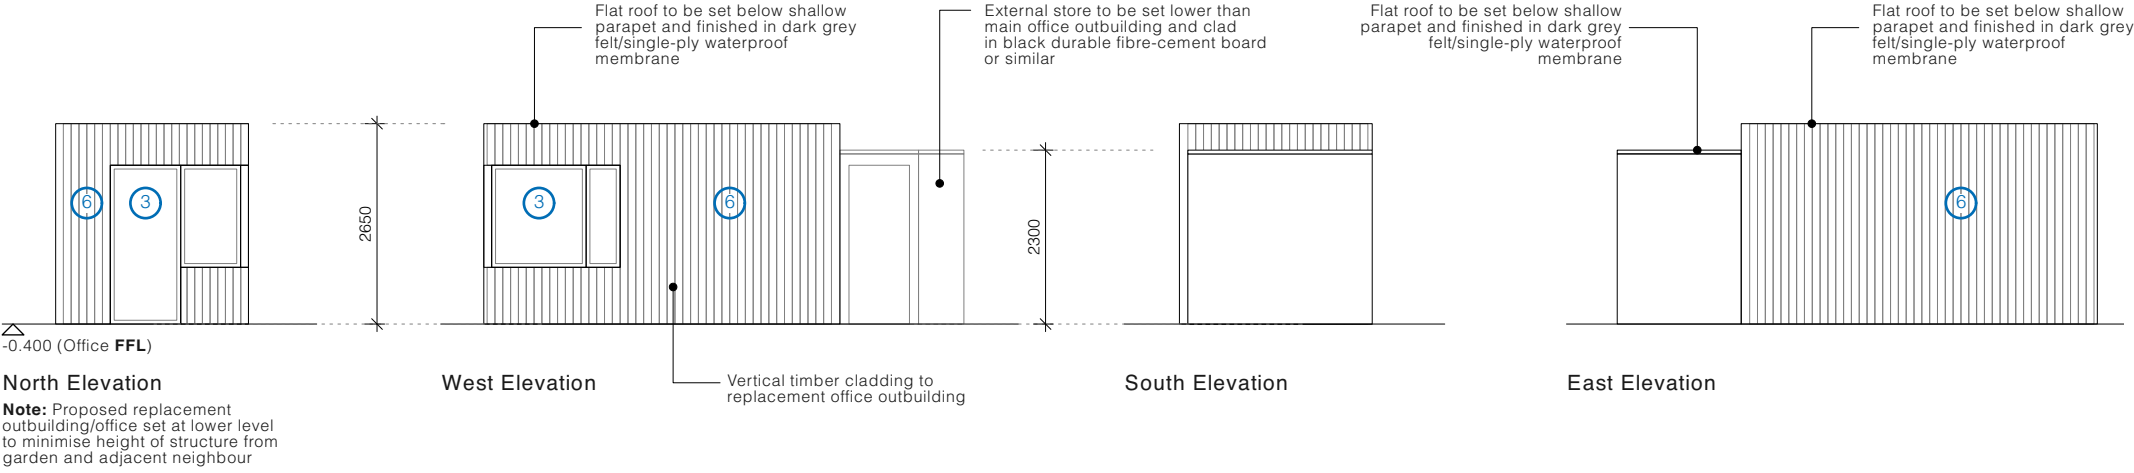

Proposed Outbuilding / Office Elevations
1:100

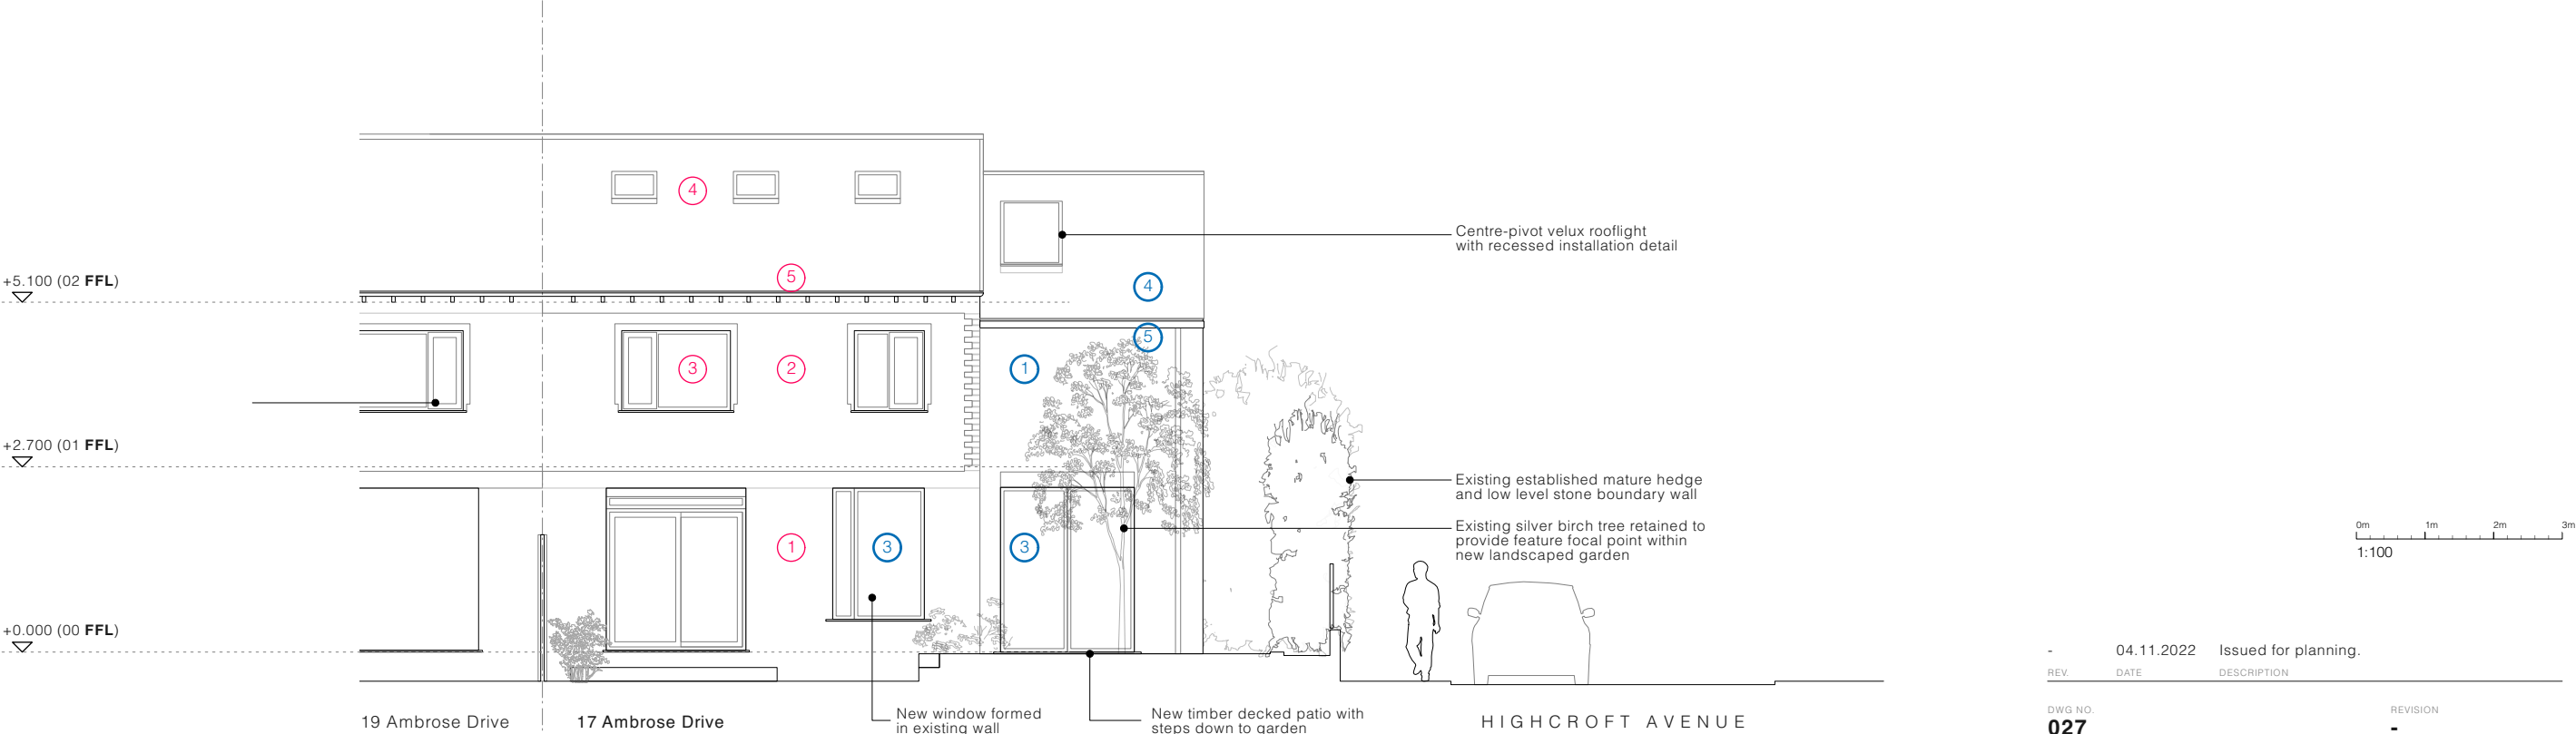

Proposed Rear Elevation
1:100

Proposed Materials Key		Existing Materials Key	
1	Matching red brickwork	1	Existing red brickwork
2	Brick detailing - refer to notes	2	Existing off-white render
3	Pale grey ppc aluminium/timber composite windows by Velfac incorporating slim outer frame profile	3	Existing white uPVC windows and doors
4	Plain red clay roof tiles (traditional rosemary tiles)	4	Existing red profiled concrete roof tiles
5	Aluminium rainwater goods in ppc finish	5	Existing black uPVC rainwater goods and soffit/fascia
6	Timber cladding and fencing		

-	04.11.2022	Issued for planning.
REV.	DATE	DESCRIPTION
DWG NO.	027	
STATUS	PLANNING	
REVISION	-	
DATE	August 2022	
DRAWING	Proposed Rear Elevation and Proposed Outbuilding Elevations	
SCALE	1:100 @ A3	
PROJECT	17 Ambrose Drive, Didsbury	
JOB NO.	016	

Mistry Swire architects
www.mistryswire.com