



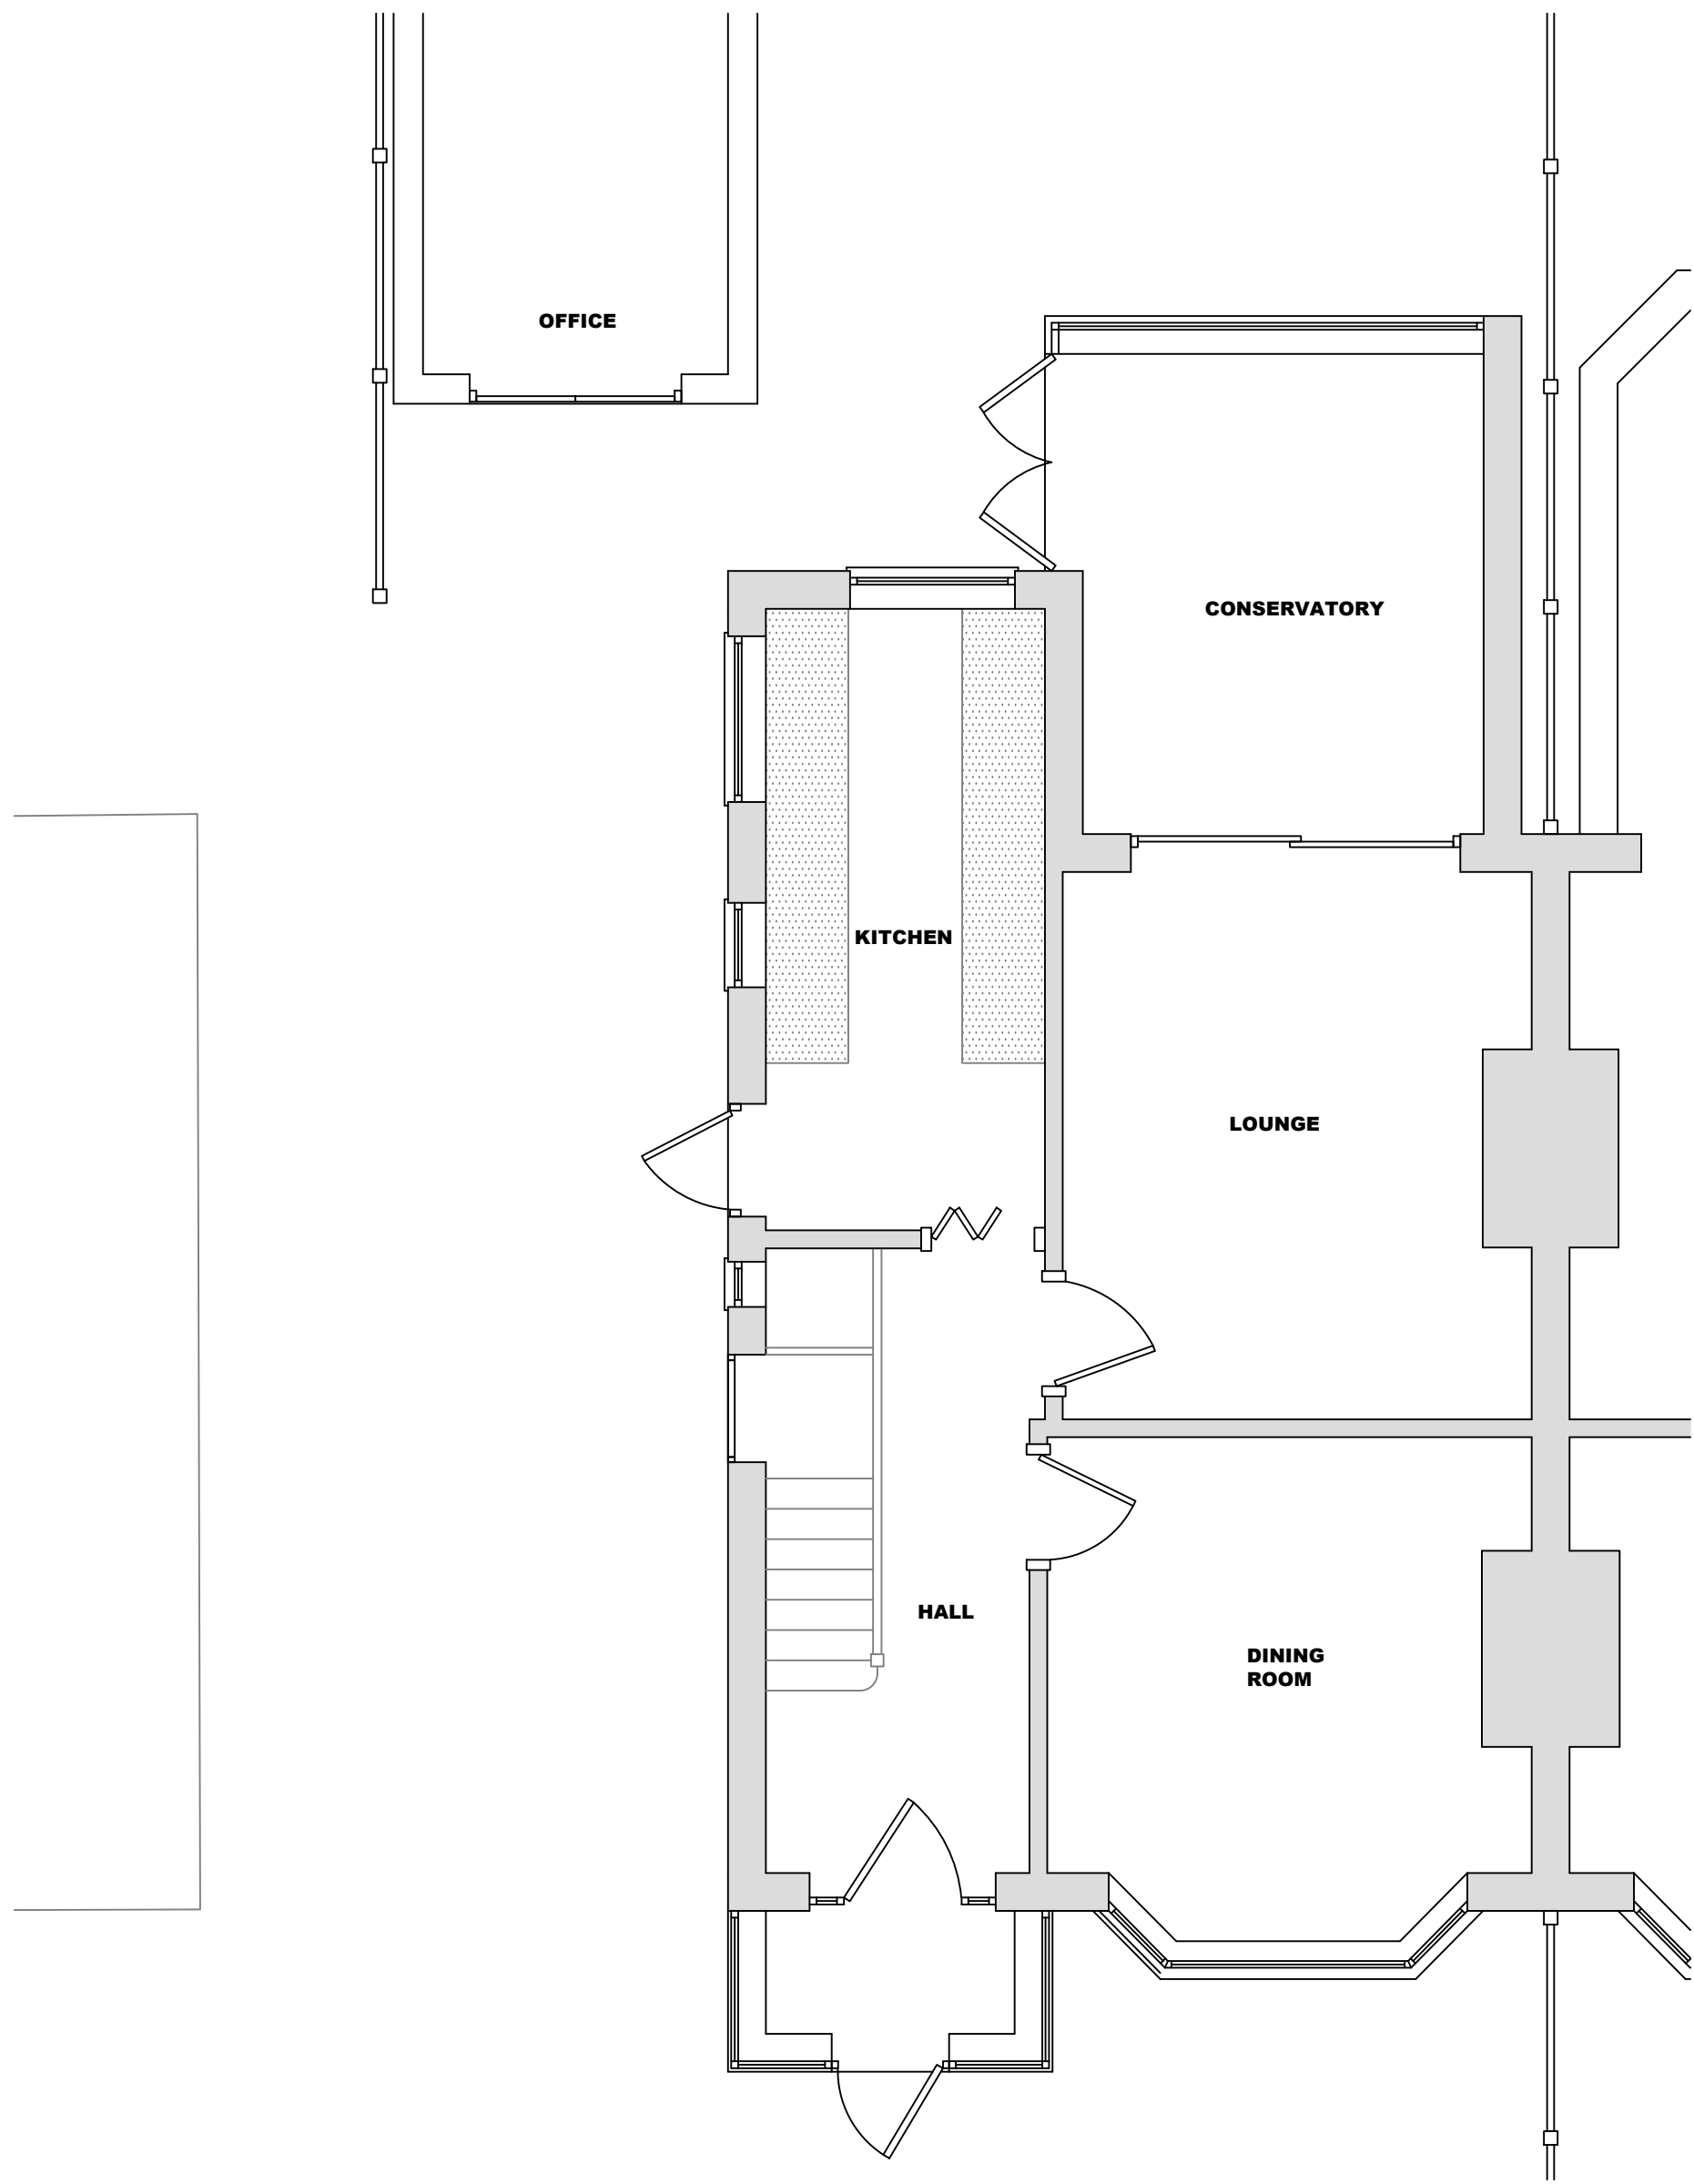

Existing Ground Floor Plan
Scale 1:50

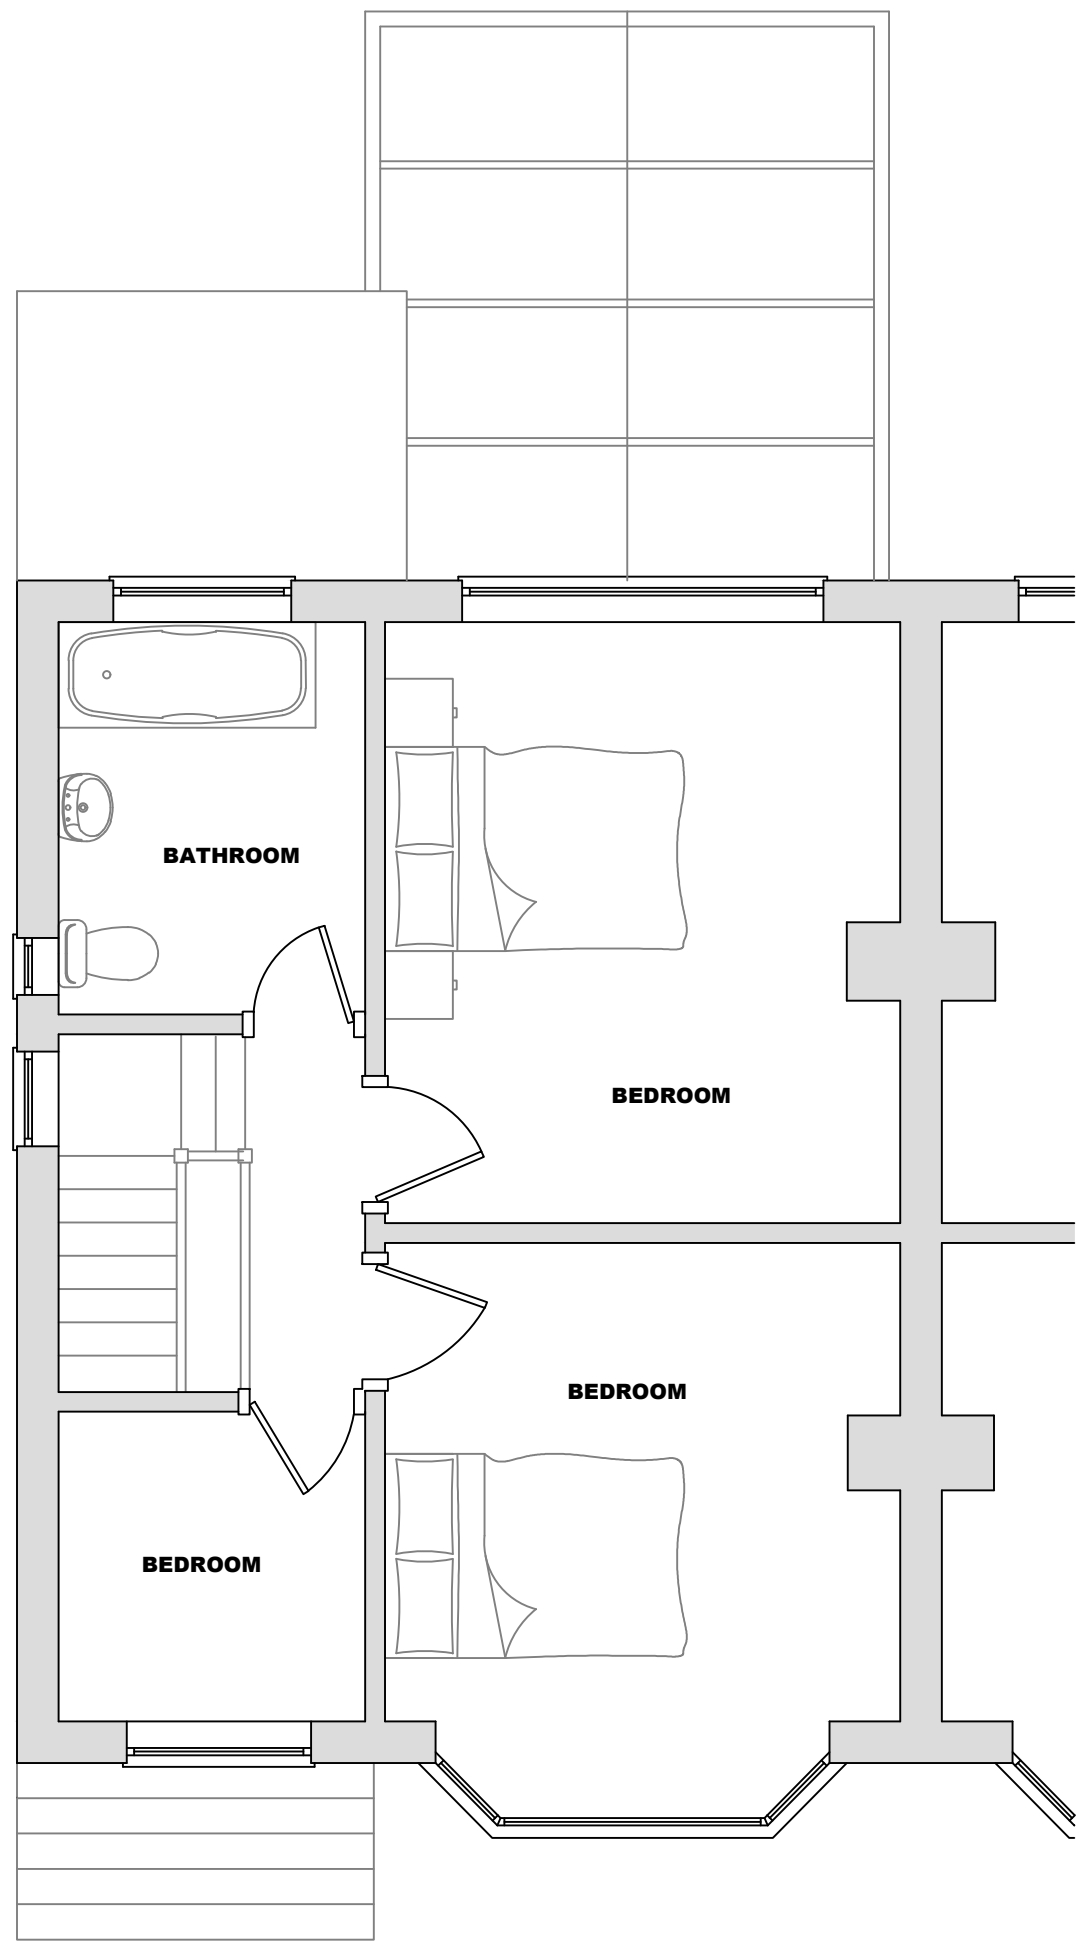


Existing First Floor Plan
Scale 1:50




Existing Front Elevation
Scale 1:100



Existing Rear Elevation
Scale 1:100

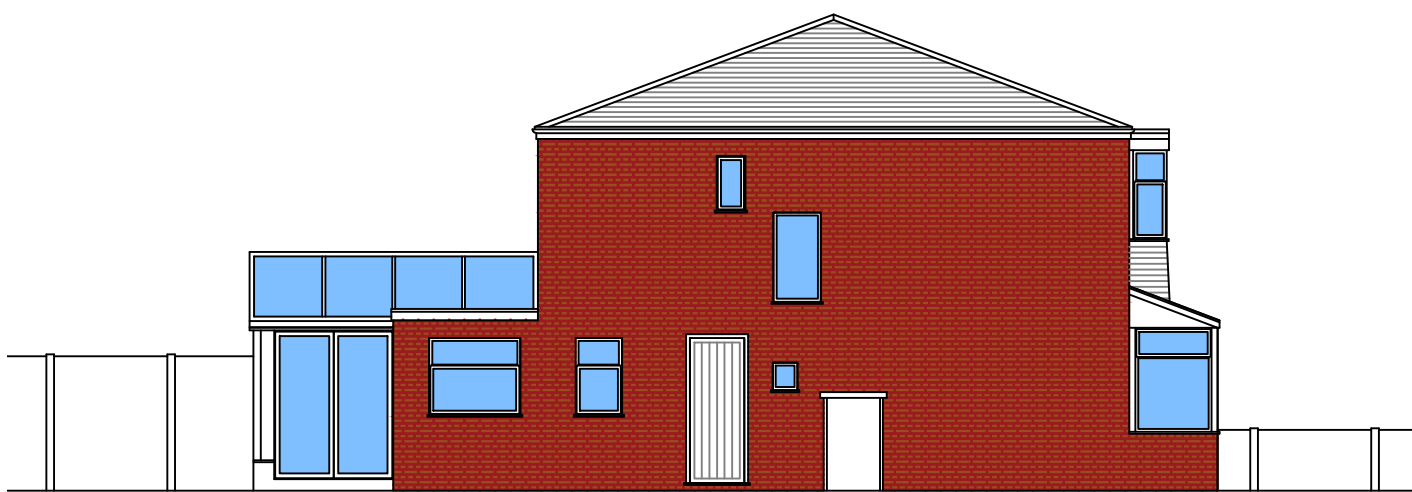


Existing Side Elevation
Scale 1:100

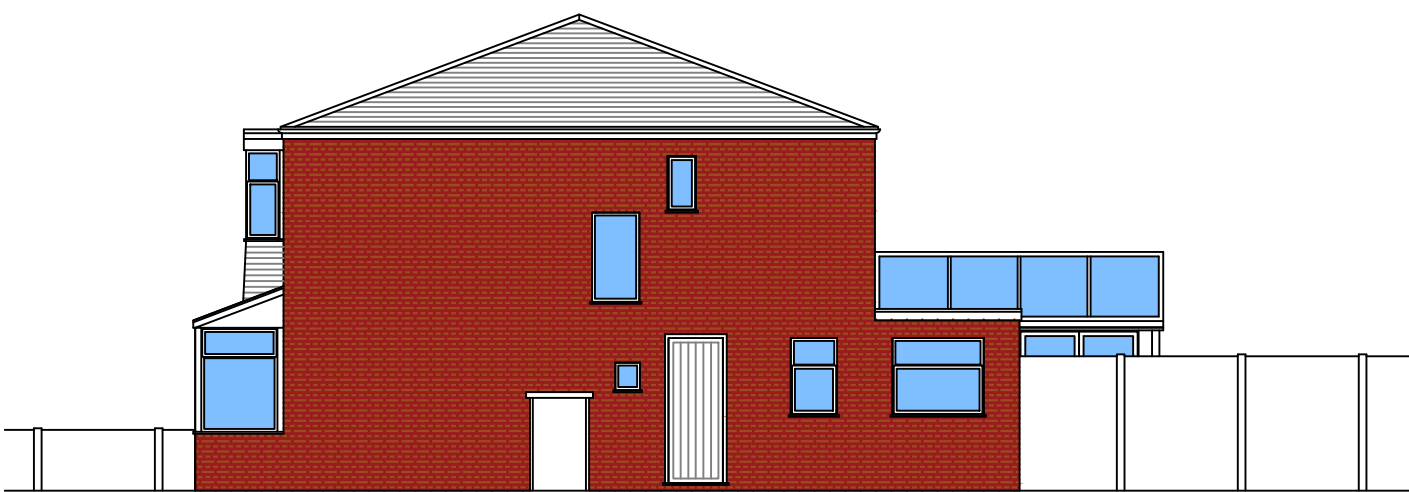


Existing Side Elevation
Scale 1:100

Location Plan
Scale 1:1250

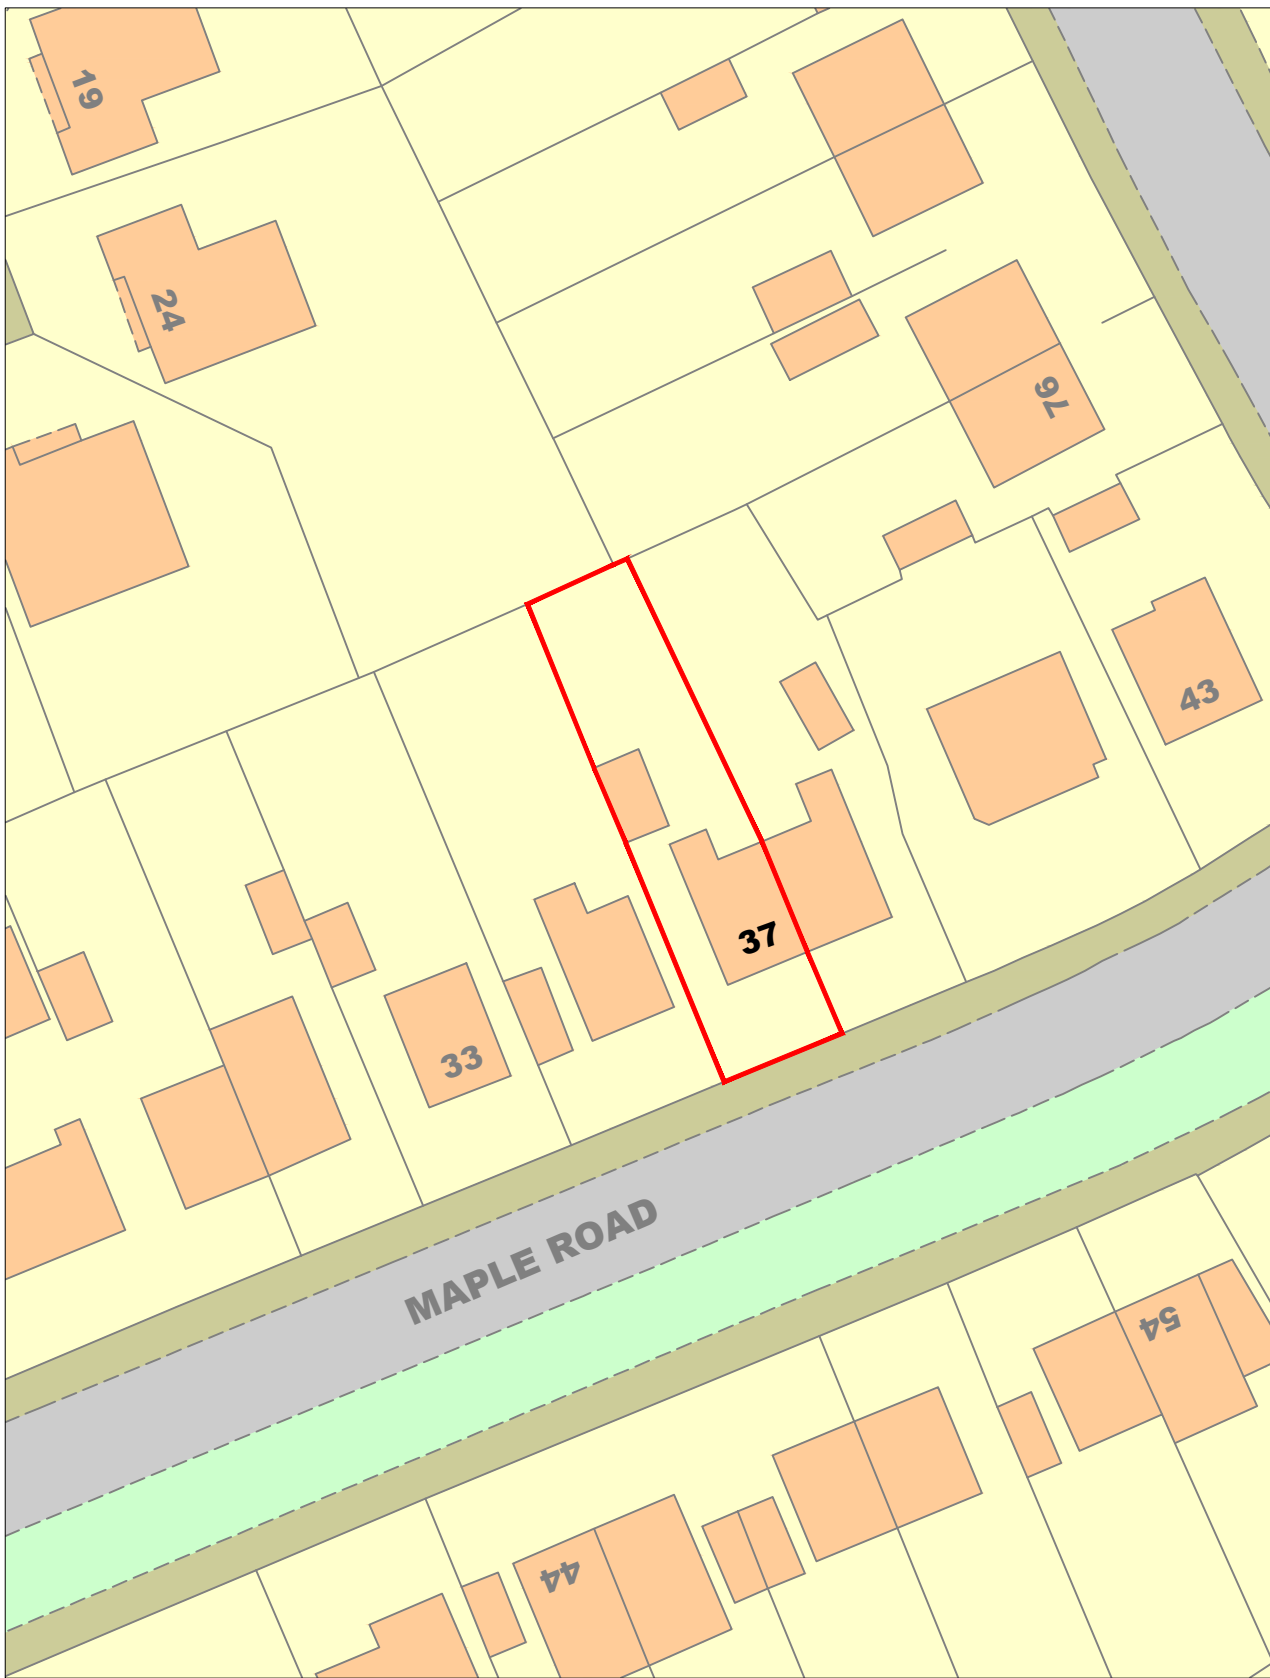


Site Plan
Scale 1:500

0 0.5 1.0 1.5 2.0 2.5 3.0 3.5 4.0 4.5 5.0
SCALE 1:50

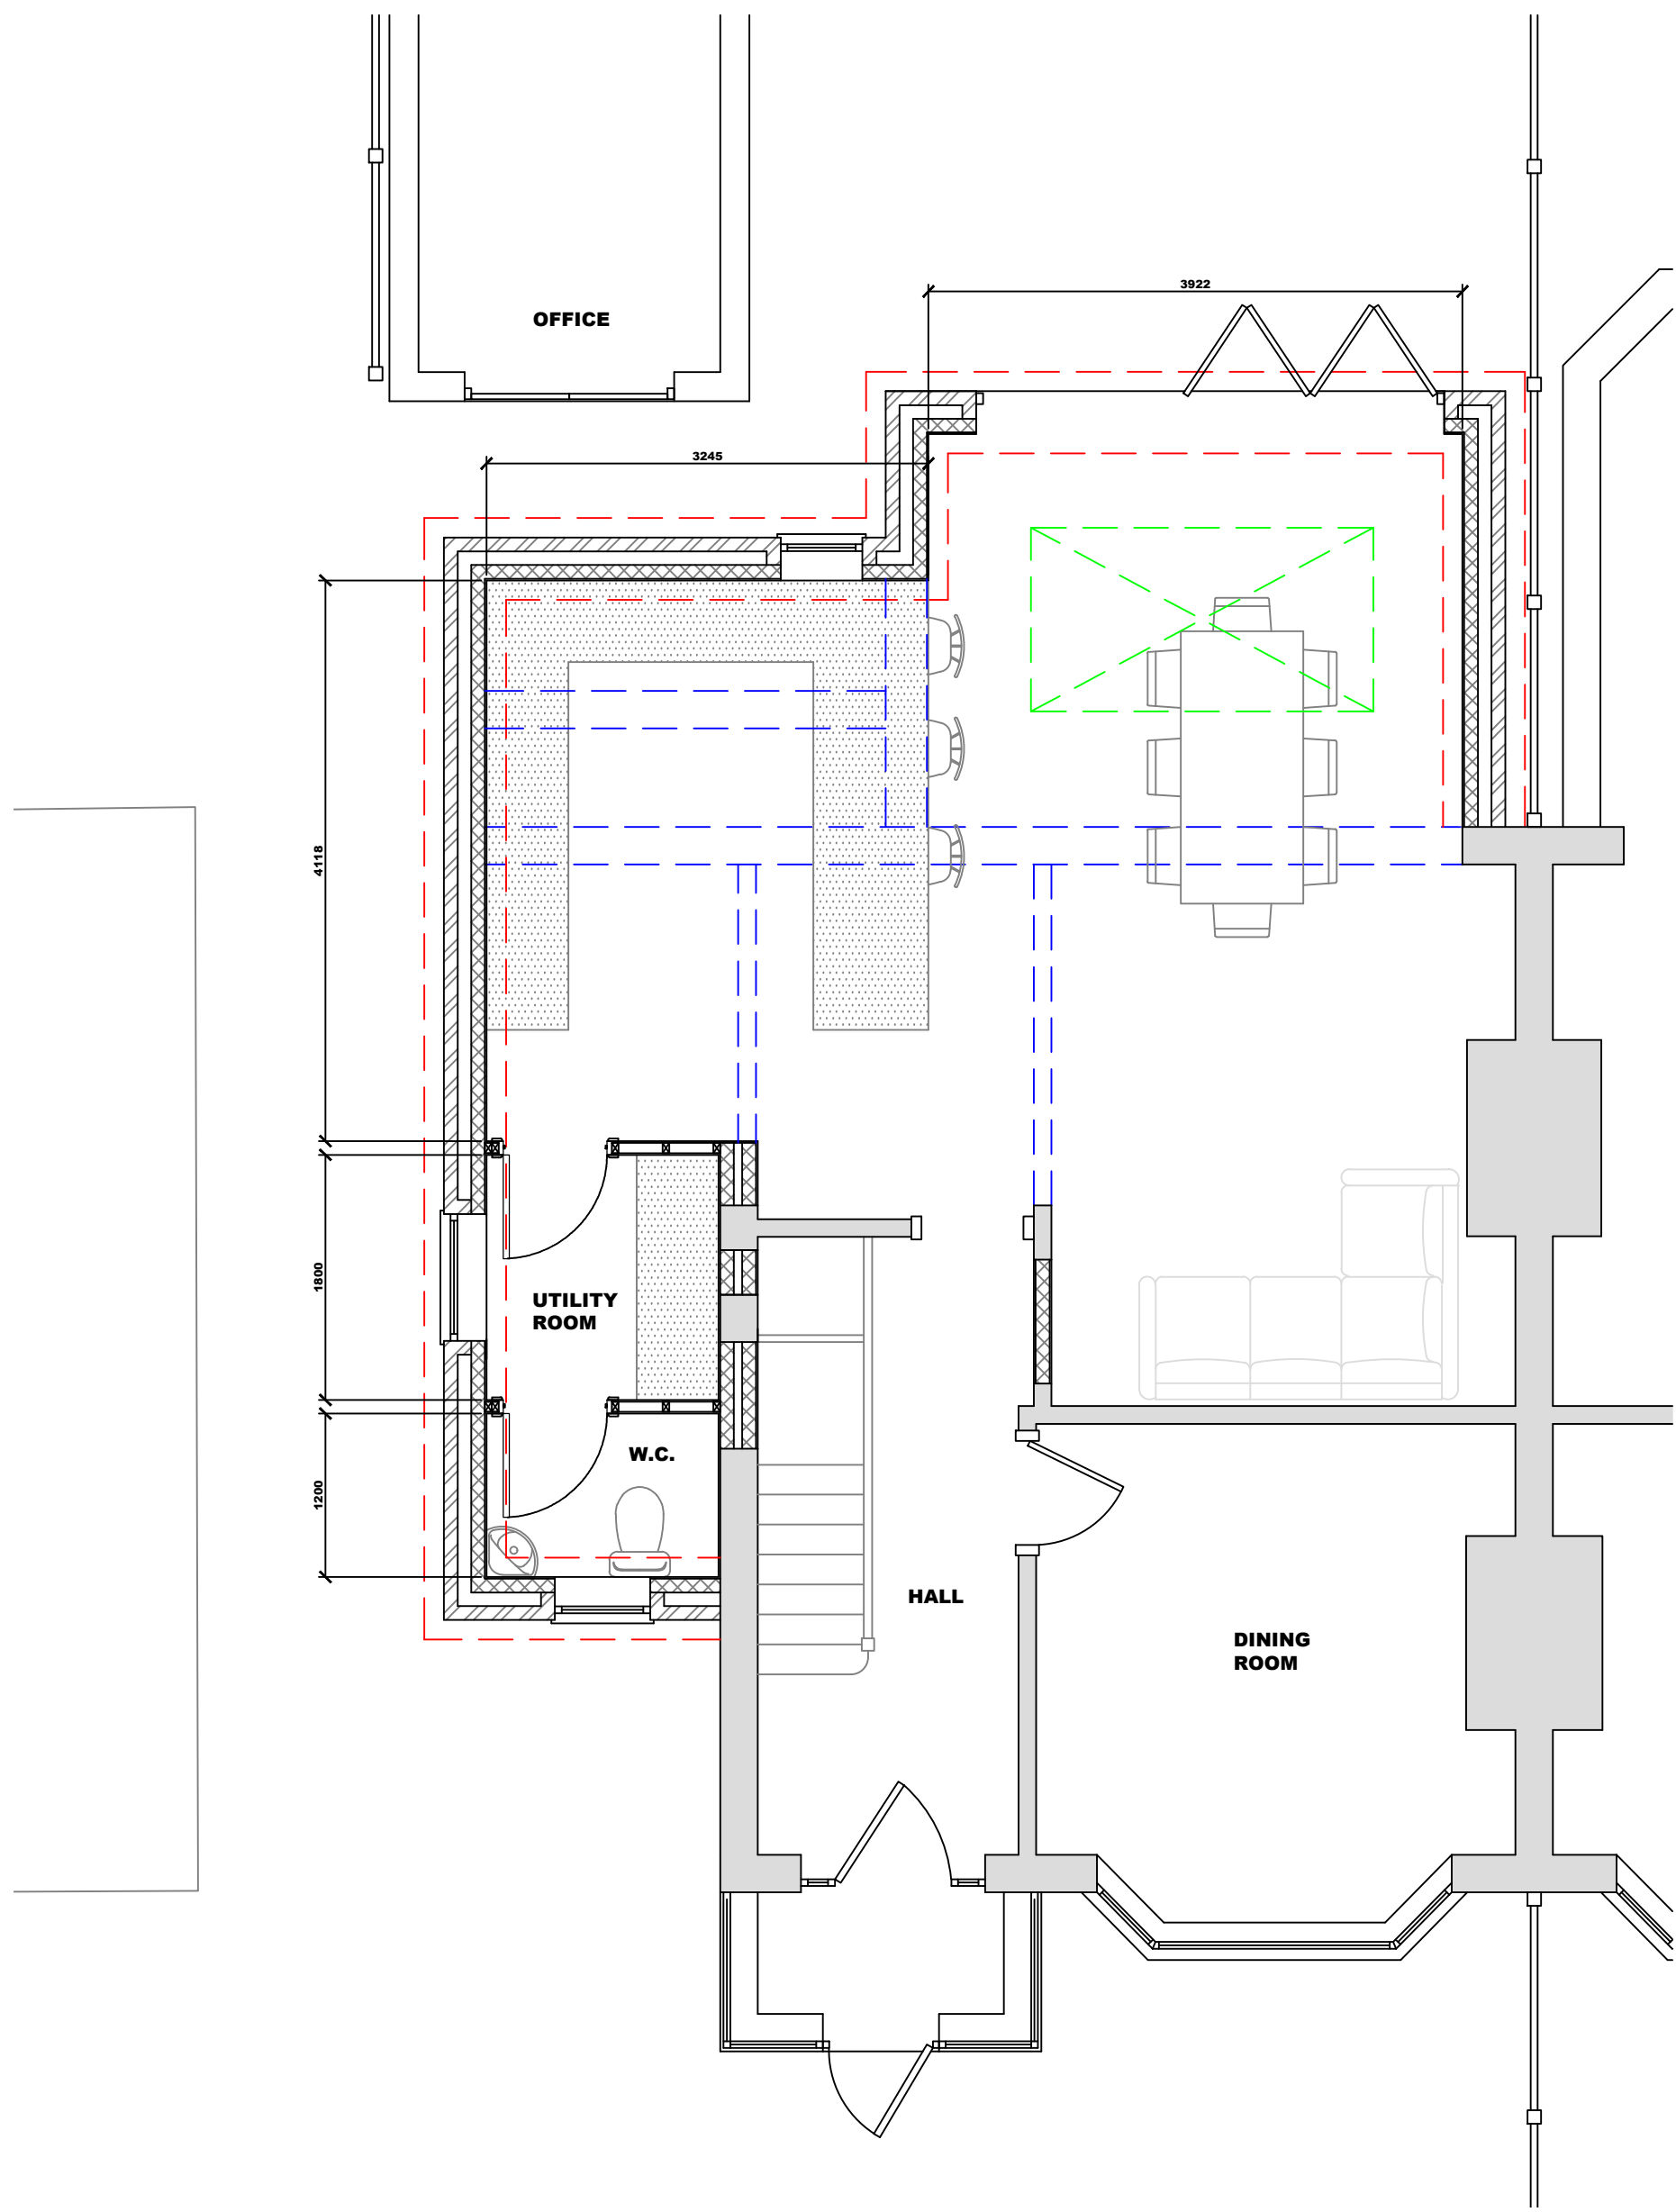


Proposed Ground Floor Plan
Scale 1:50

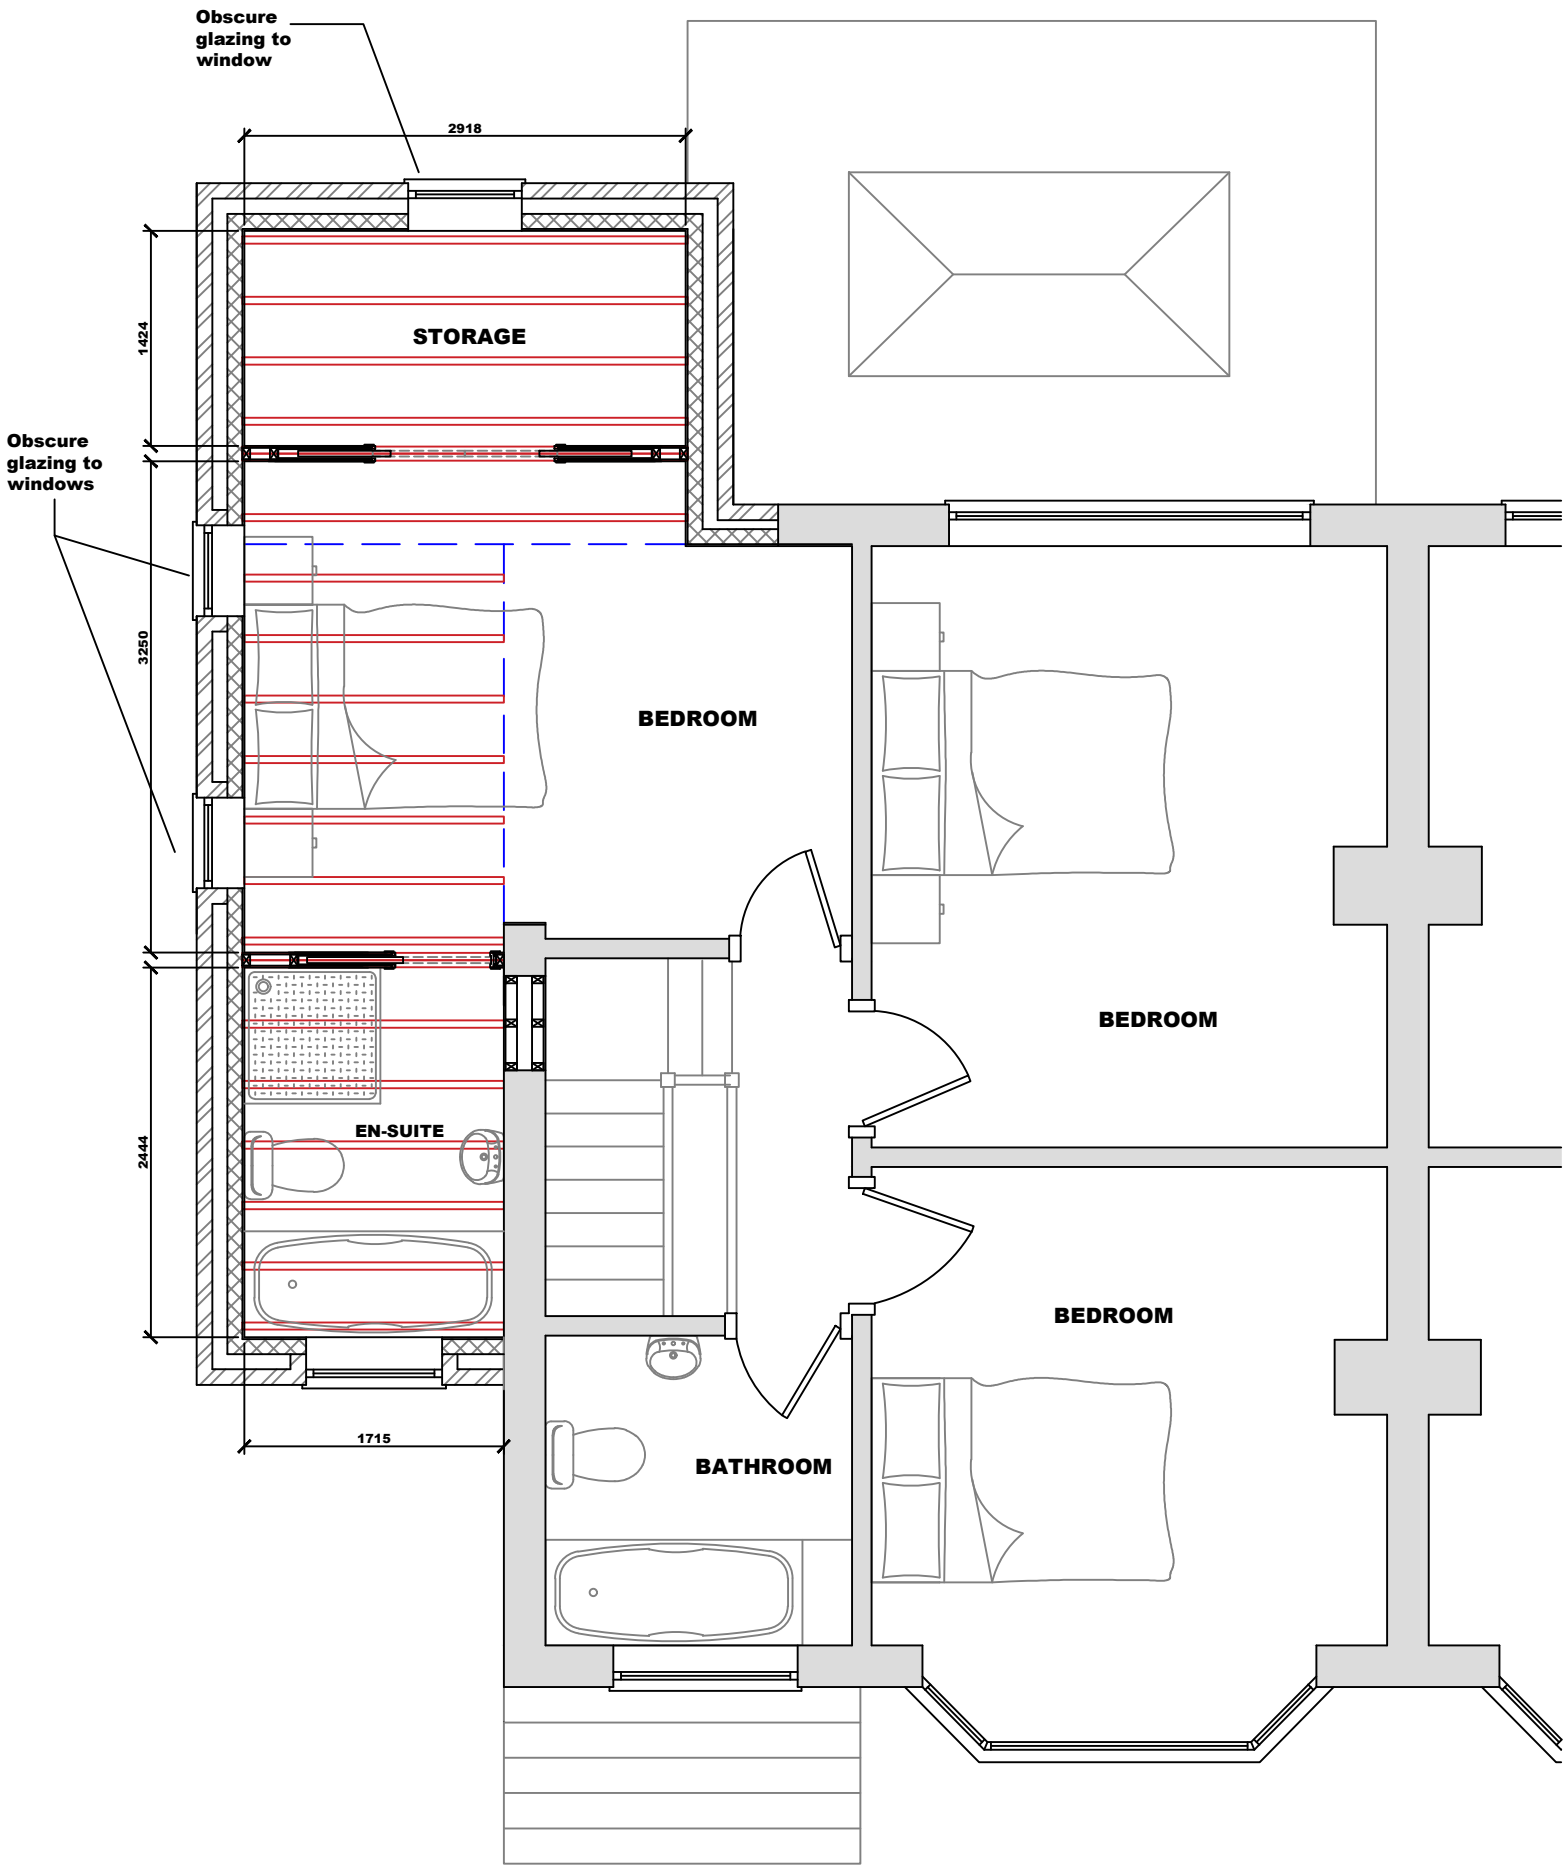


Proposed First Floor Plan
Scale 1:50



Proposed Front Elevation
Scale 1:100

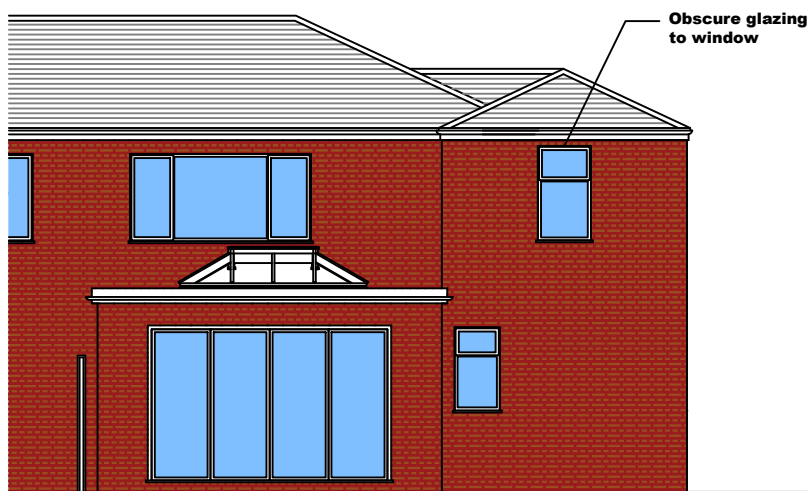

Proposed Rear Elevation
Scale 1:100

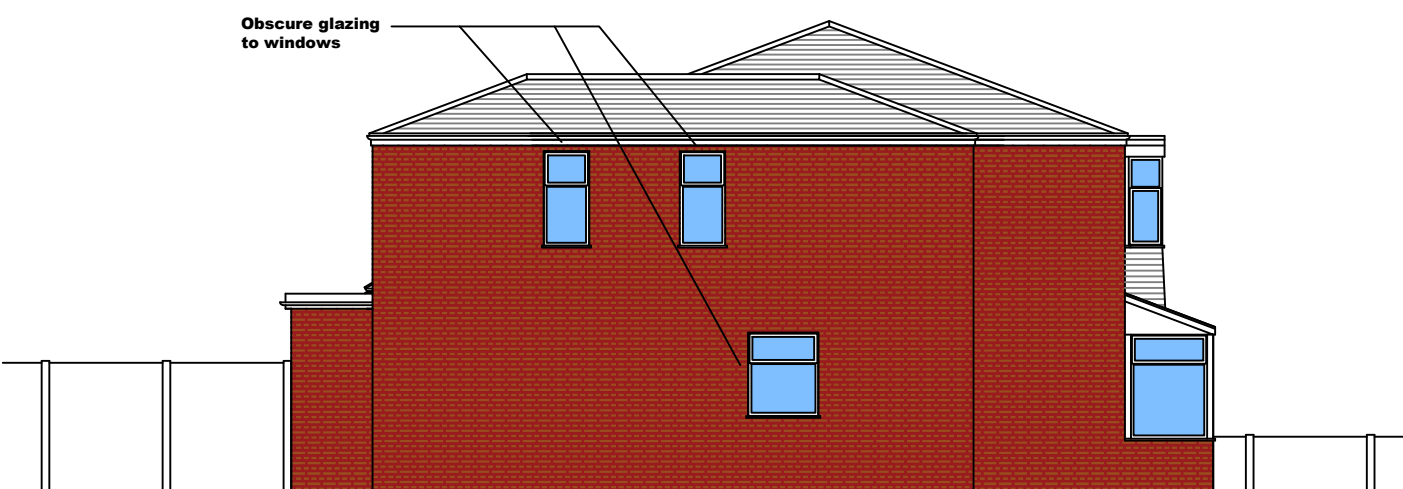

Proposed Side Elevation
Scale 1:100



Proposed Side Elevation
Scale 1:100

Revision Details

Project / Title:
**Proposed Single Storey Side / Rear Extension
and Two Storey Side Extension**

Client:
**Mr & Mrs Knoxx,
37 Maple Road
Brooklands, M23 9HN**

Drawn: MJD Scale: As Shown Date: 10.05.21
AutoCAD Location D:\BentleyP&PM\Planning Apps\

No. TSSE-37MR-001 Rev. B



Office: 1 Anfield Road, Sale, Cheshire M33 2AY
Telephone: +44 (0) 161 282 5310
Mobile: +44 (0) 7903 720 144
E-mail: Bentleypandm@gmail.com