



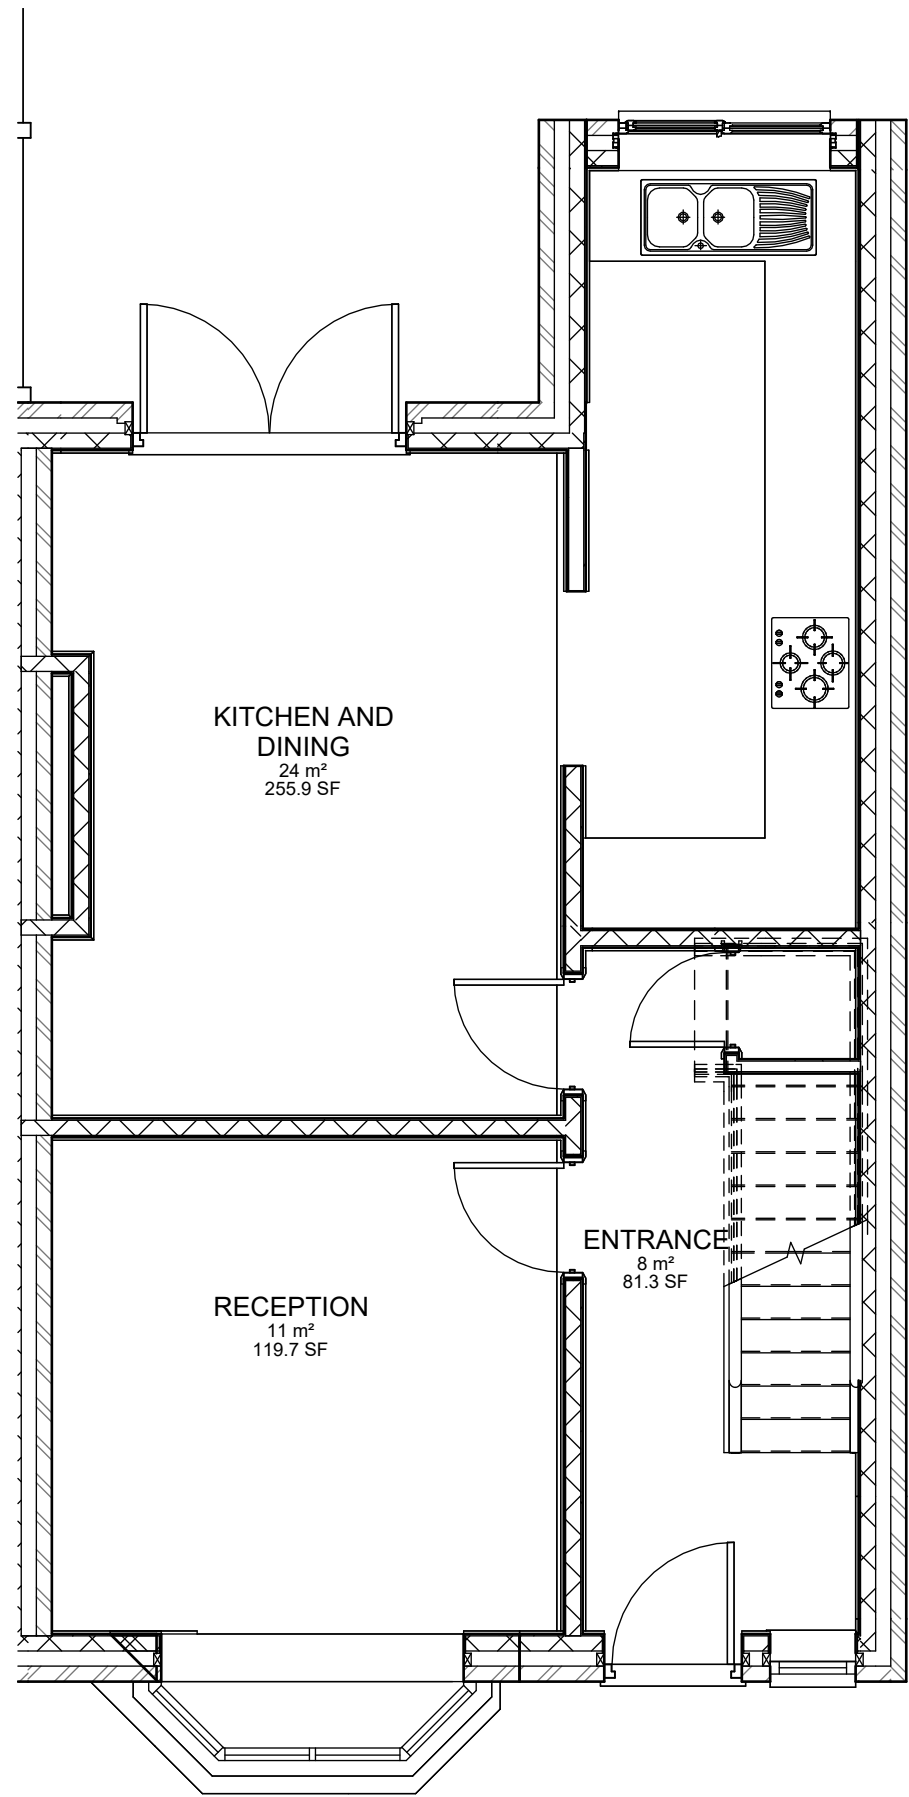

1 GF EXISTING
1 : 50

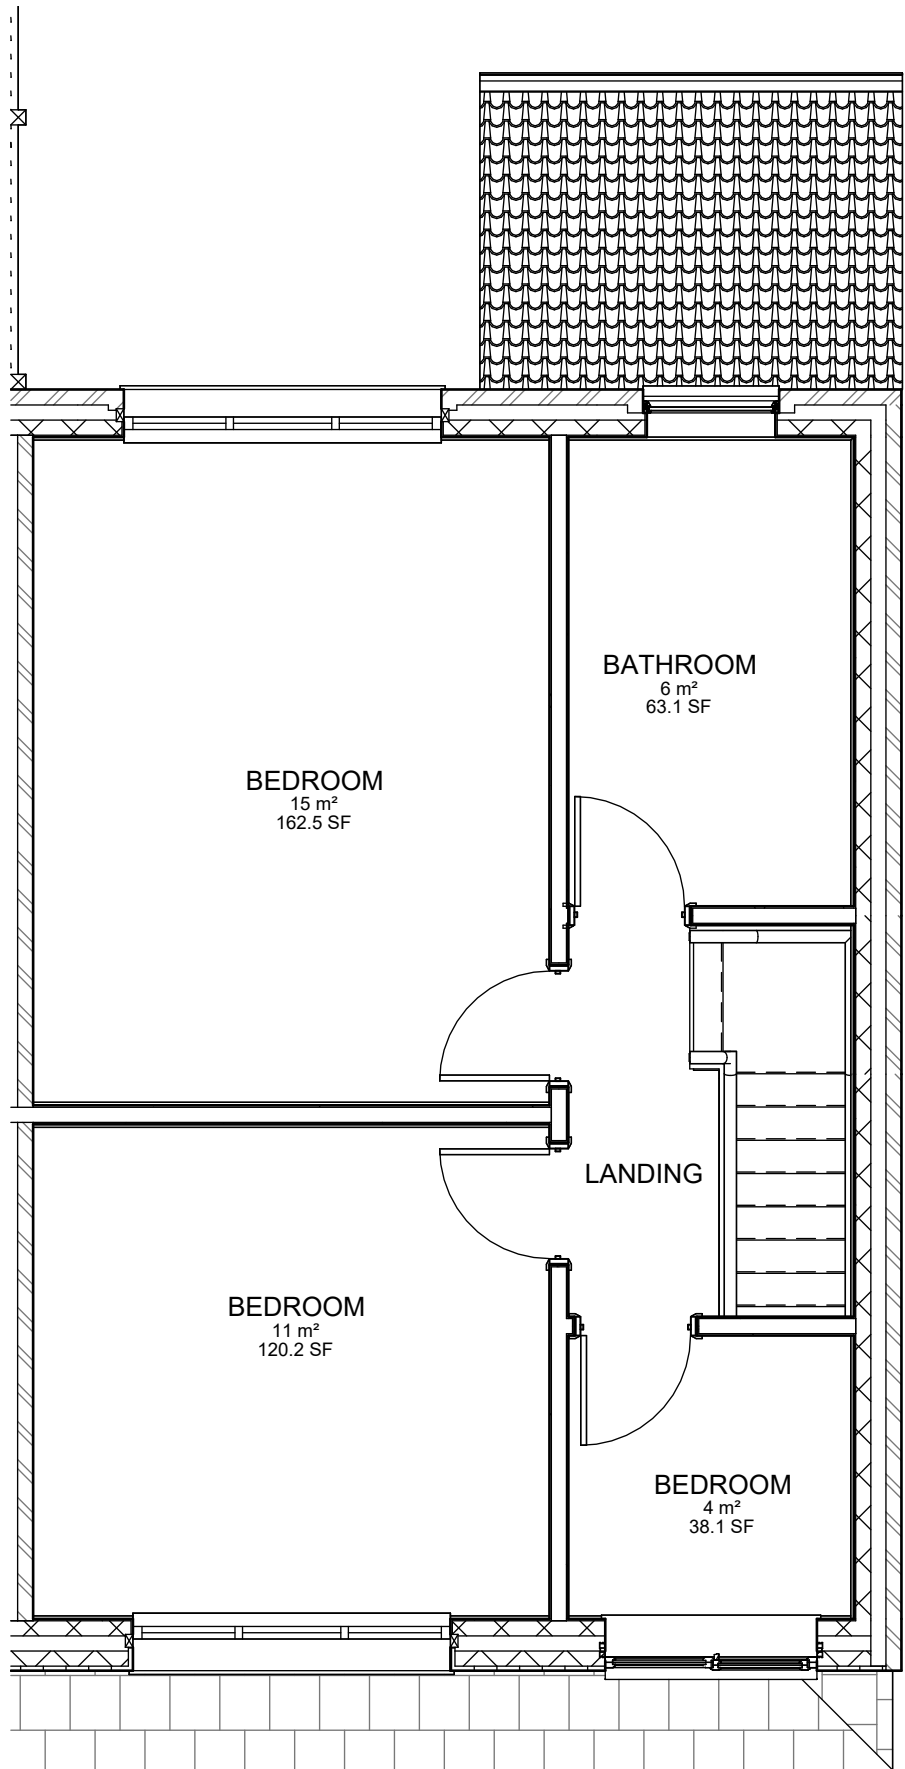

2 1ST FLR EXISTING
1 : 50

Rev	Description	Date	Dr by	App by
original by NK		date created 11/25/20		approved by NK



NK Architectural Services
Office 02, 1st Floor,
227 Finney Lane, Heald Green
Cheshire
SK9 6PT
07756824647
www.nkarchitecturalservices.co.uk
enquiries@nkarchitecturalservices.co.uk

client name MR MASOOD - 14 HEMBURY AVENUE, BURNAGE, MANCHESTER, M19 1FH			
project - REAR SINGLE STOREY AND DOUBLE SIDE STOREY EXTENSION			
drawing EXISTING GF AND 1ST FLOOR PLAN			
computer file C:\Users\NKARK\Dropbox\NKARC\14 Hembury Avenue - Serial14 HEMBURY AVENUE.vlx		plot date	
project number 2021.0042.2247	scale 1 : 50 @A1		
drawing number A101	rev	issue status	

This drawing is to be read in conjunction with all related drawings. All dimensions must be checked and verified on site before commencing any work or producing shop drawings. The originator should be notified immediately of any discrepancy. This drawing is copyright and remains the property of NK Architectural Services.