


notes:

- DO NOT SCALE FROM THIS DRAWING - USE FIGURED DIMENSIONS ONLY.
- TO BE READ IN CONJUNCTION WITH ALL OTHER CONSULTANTS / SPECIALISTS DRAWINGS. REPORT ANY DISCREPANCIES BEFORE AFFECTED WORK COMMENCES.
- ALL SETTING OUT DIMENSIONS TO BE CHECKED ON SITE BY CONTRACTOR BEFORE WORK COMMENCES.

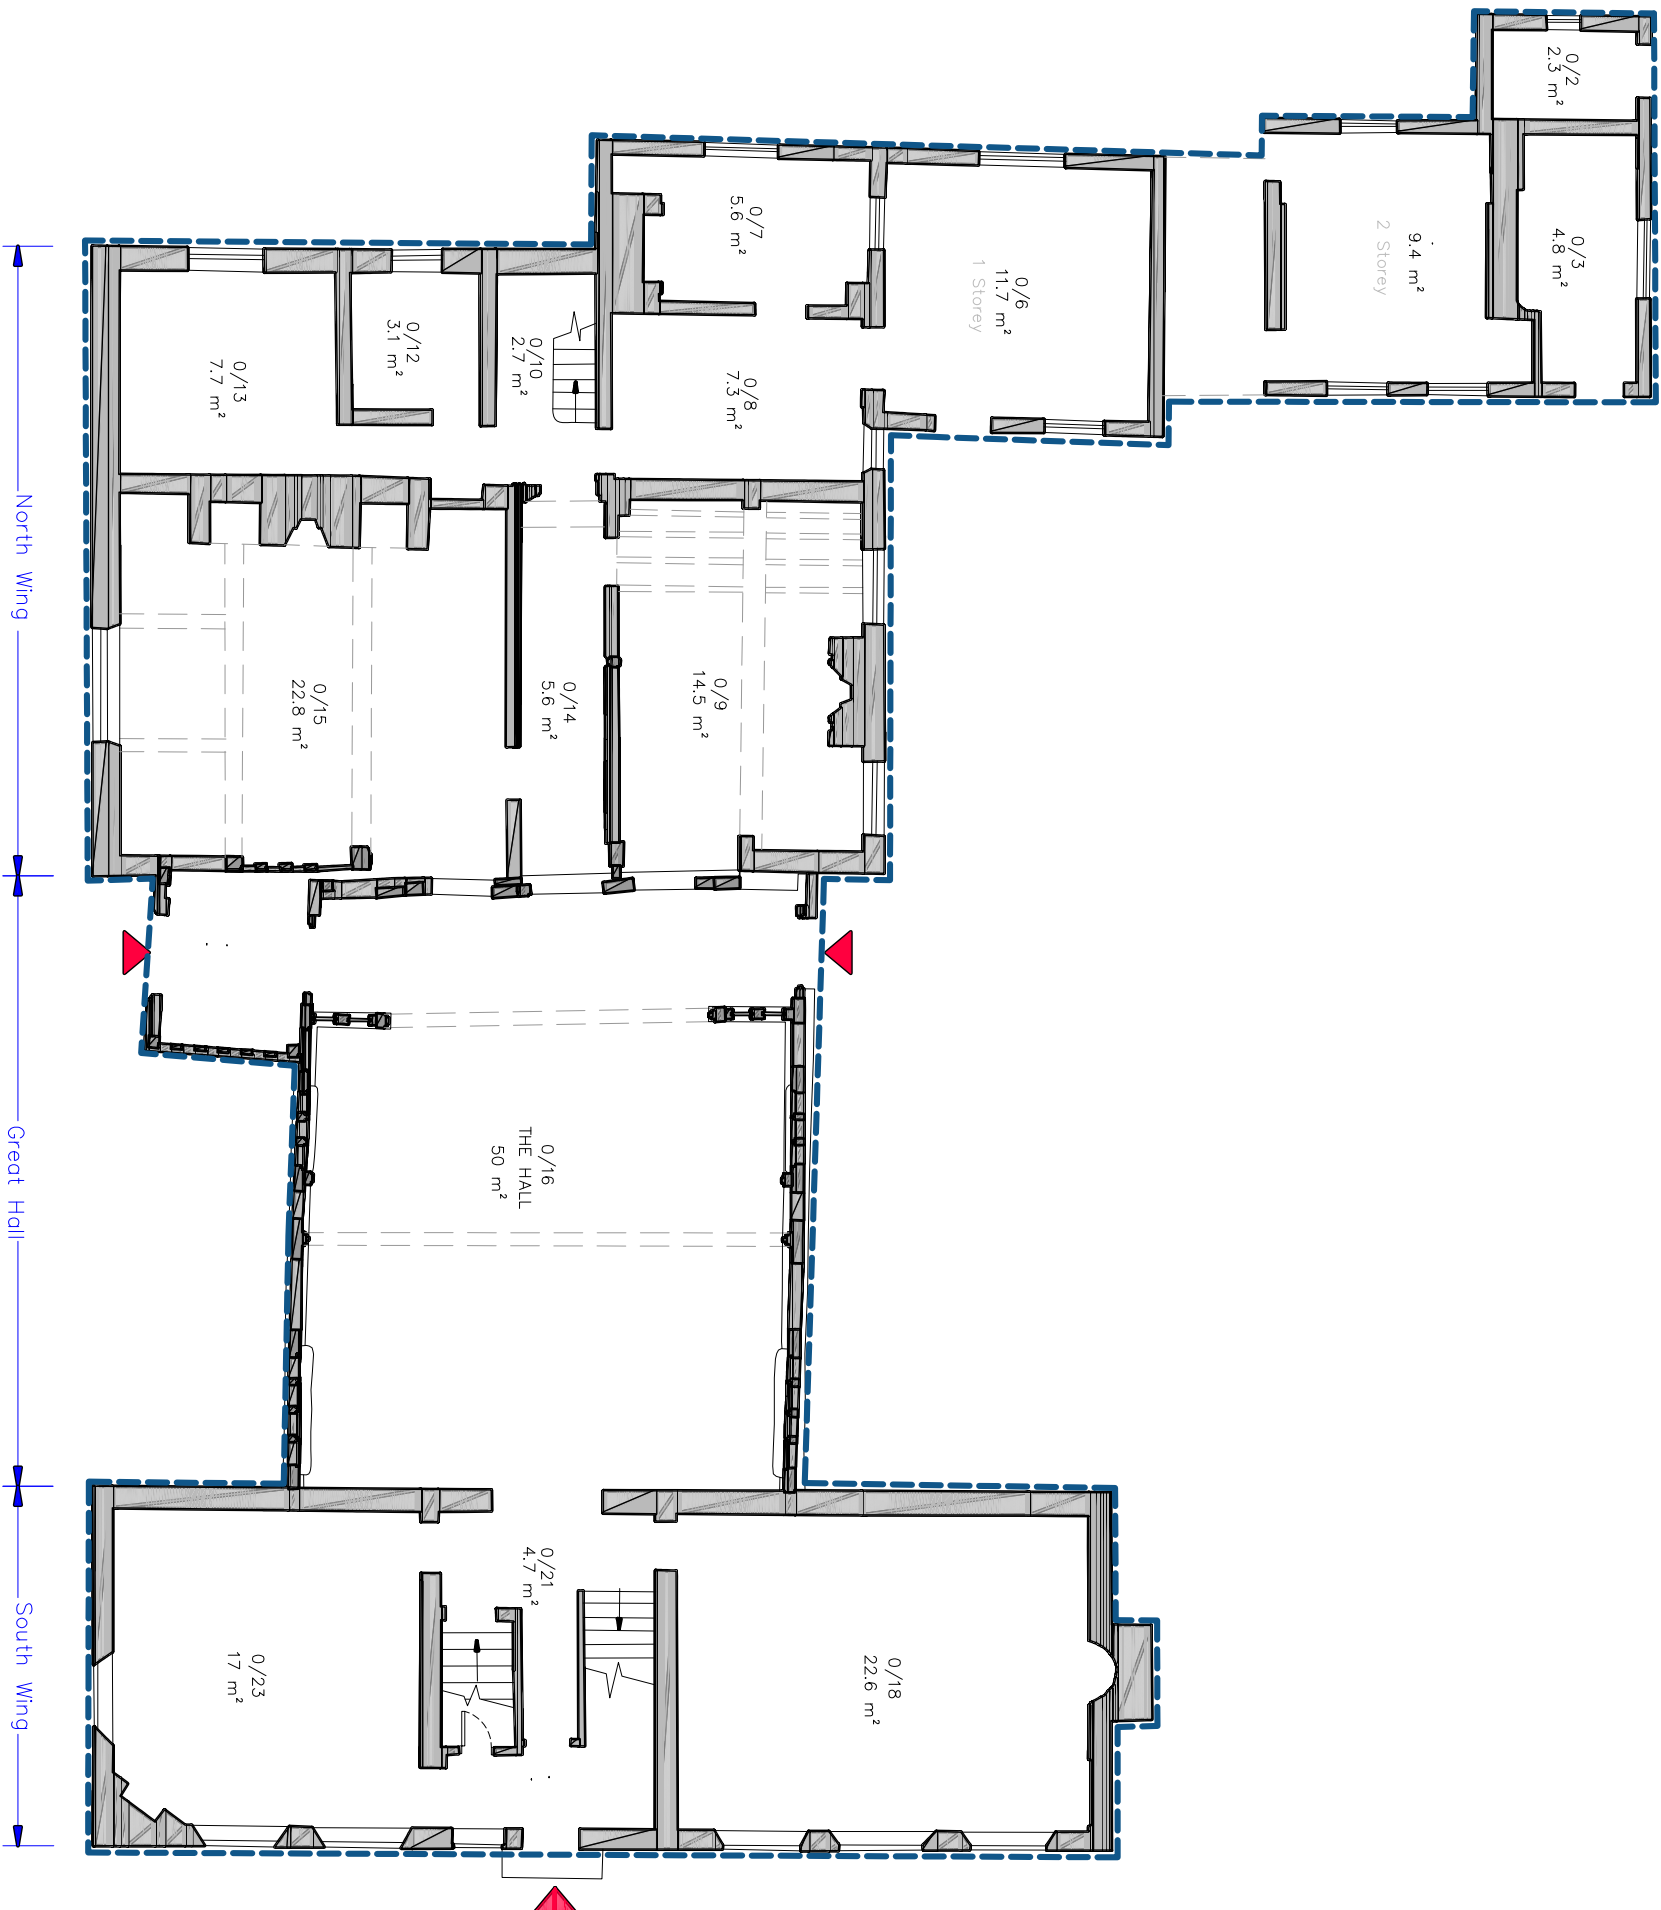


GROUND FLOOR PLAN
AS EXISTING

KEY

 French Drain to be installed around the perimeter.
Allow for 450mm deep excavation.

NOTE: Please note that any excavation work to the ground will require scheduled monument consent. Trial pit will be required to understand the potential for shallow foundations. French drain may need to be dug a meter away from the external fabric.

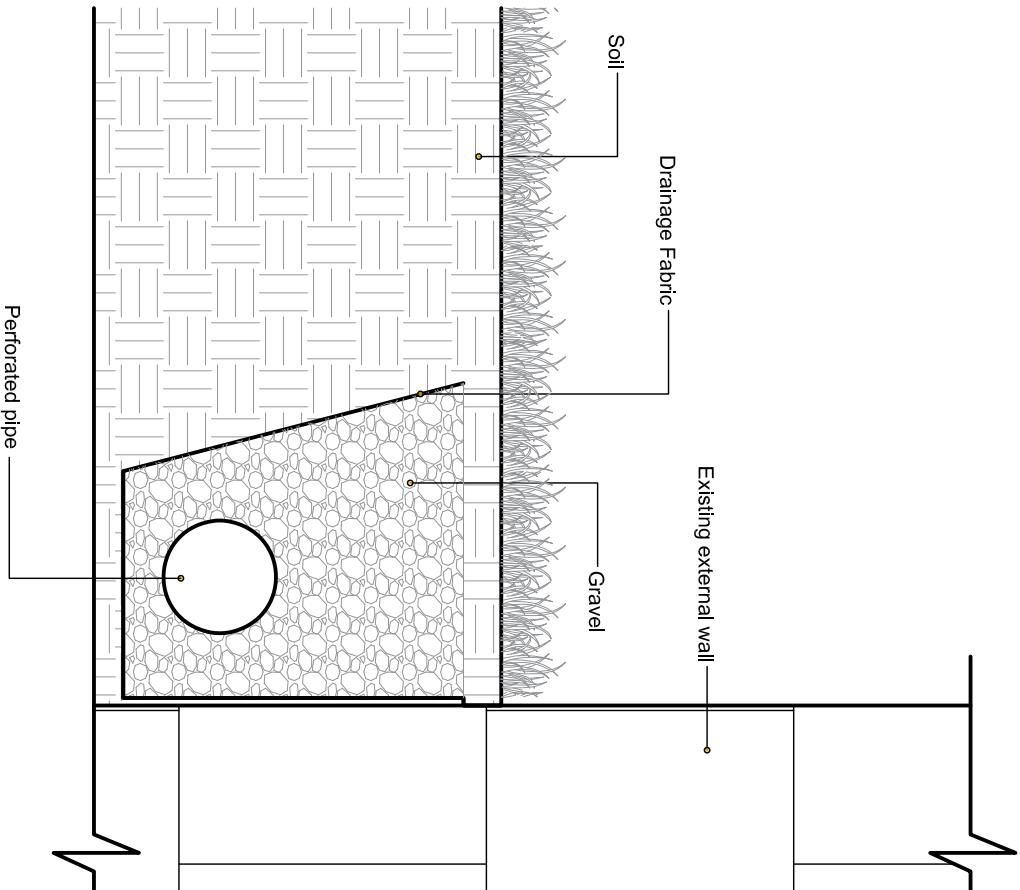

French Drain Detail @ 1:10

CLIENT	Historic England
PROJECT	Baguley Hall
TITLE	French Drain Details
NUMBER	BGH-SEV-XX-ZZ-DR-A-2010
REVISION	P01
STATUS	PLANNING
SCALE	1:100 @A3
DATE	10/08/22
DRAWN BY	SGI
CHECKED BY	LM


seven
SEVENARCHITECTURE.CO.UK

Studios at:

Unit 1.3, Wauk Mill, 51 Bengal Street
MANCHESTER, M4 6LN
t : 0161 236 5655

Clarendon House, Victoria Avenue,
HARROGATE, HG1 1DY
t : 01423 709 807

24 Greville Street, LONDON,
EC1N 8SS
t : 0203 036 0691

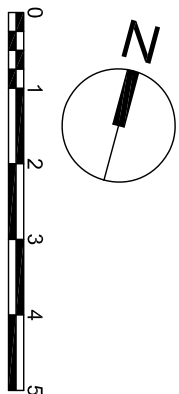

REVISIONS

P01

ISSUED_FOR_COSTING

12/08/22

SGI LM

DATE: DRAWN: CHECK