


Proposed works
Coving Details_

1. New suspended plasterboard ceiling @ 2400mm FFL
2. Timber coving profile 02 (Medium): Existing original timber coving to be carefully removed and refurbished to its original condition by specialist. Where original coving is either missing or in dis-repair new coving to be made to match existing profile and material. All coving then to be re-instated into its original position as intended.
3. New suspended plasterboard ceiling @ 3300mm FFL
4. Timber coving profile 01 (Large): Existing original timber coving to be carefully removed and refurbished to its original condition by specialist. Where original coving is either missing or in dis-repair new coving to be made to match existing profile and material. All coving then to be re-instated into its original position as intended.
5. Timber Molding profile 01 (small): Existing original timber molding to be carefully removed and refurbished to original condition by specialist. Where original molding is either missing, in dis-repair or we are adding new, a new molding will be made to match existing profile and material. All coving then to be re-instated into its original position as intended.
6. Timber coving profile 01 (Large): Extent of new coving, made to match profile and material of existing.
7. New fixed plasterboard ceiling @ approxx200mm FFL, existing layer of plasterboard to remain with an additional layer of 15mm fire check plasterboard fixed onto 25mm battens.

FINISHES





All ceilings, timber facings, coving and moldings to be painted in white satin emulsion paint, exact colour and type to be confirmed.

READ DRAWING IN CONJUNCTION WITH THE ARCHITECTS CONCEPT DESIGN WORKBOOK 01

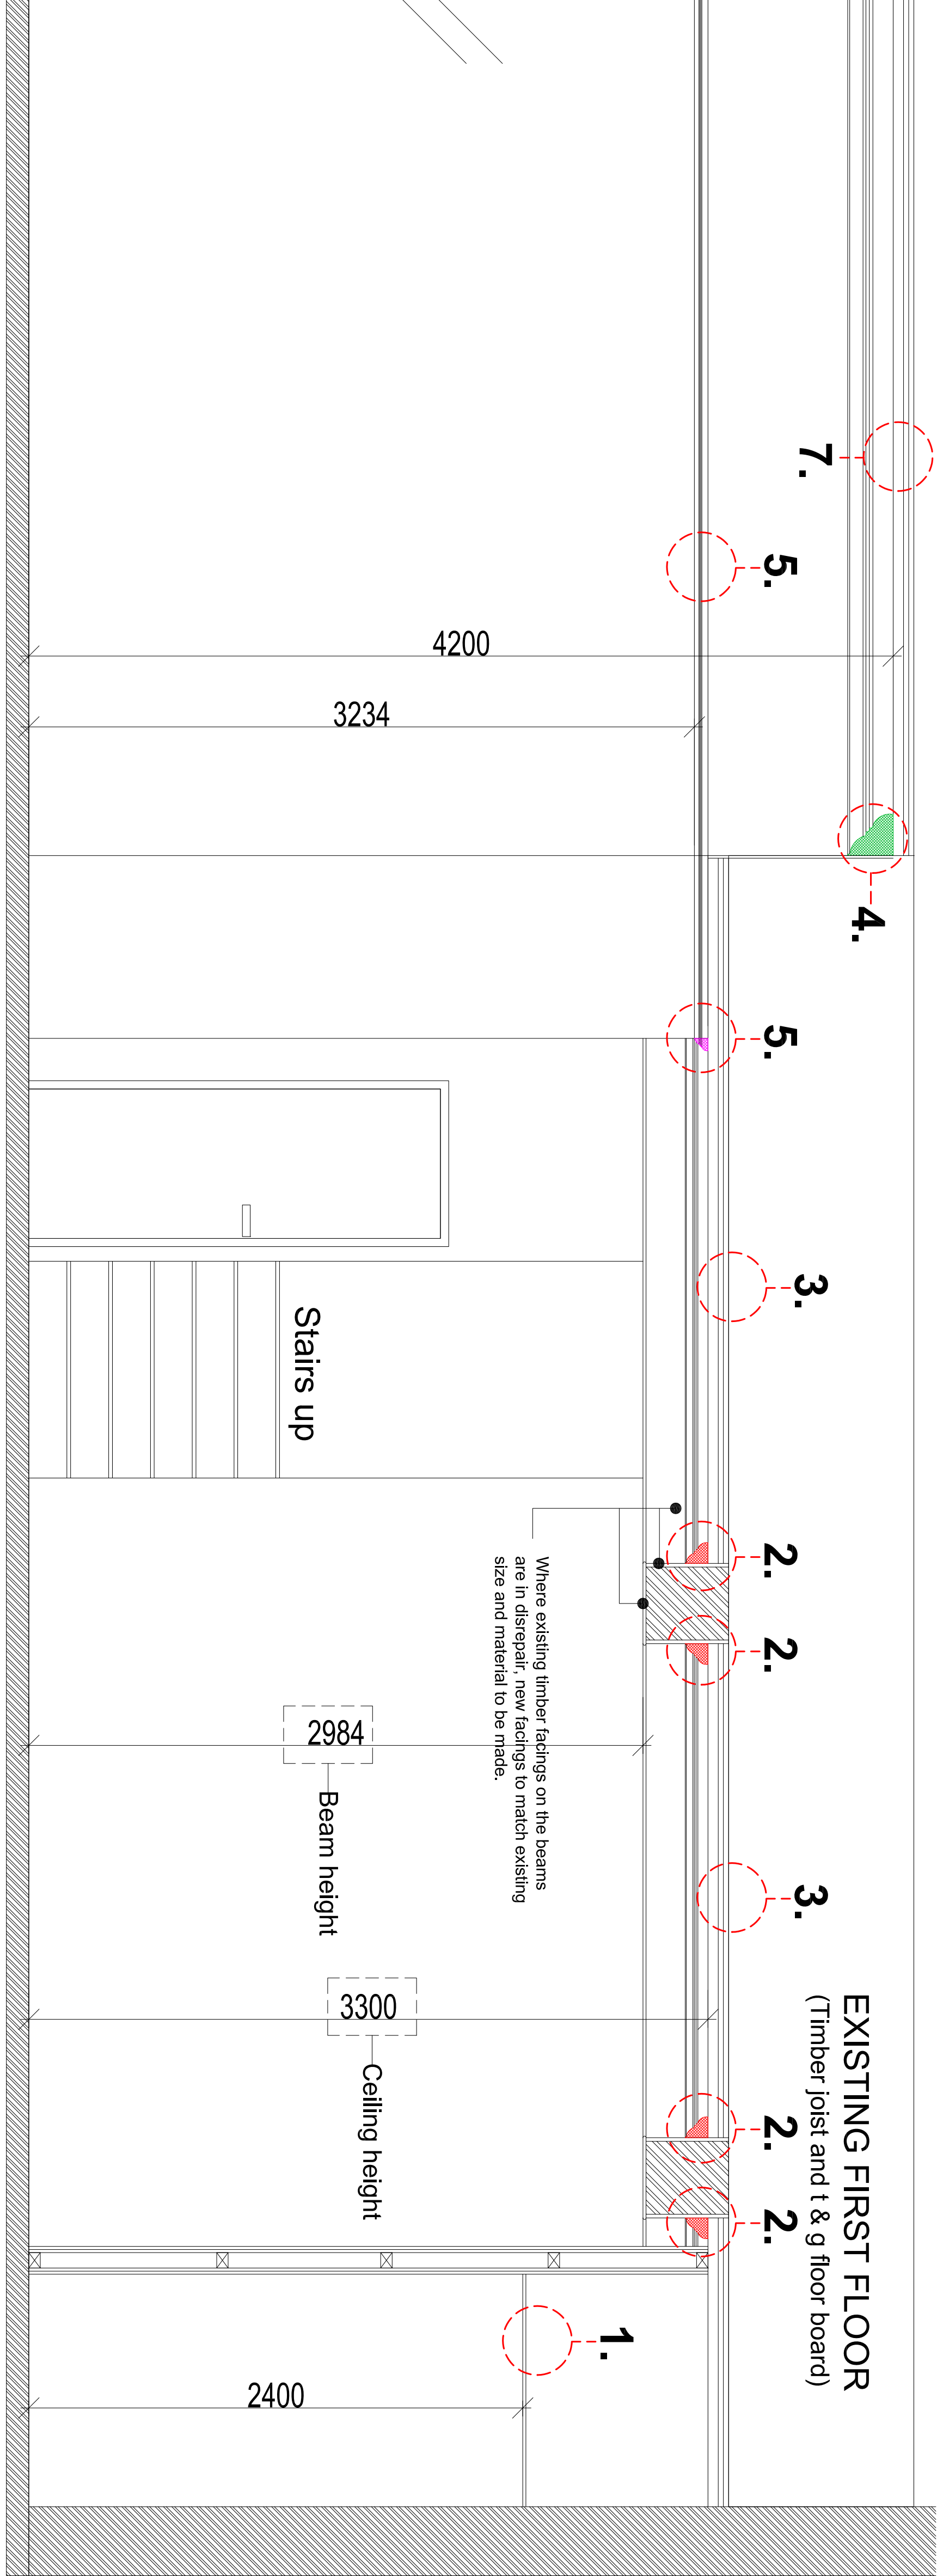

Section A-A Coving

Ground Floor scale A1@1:20

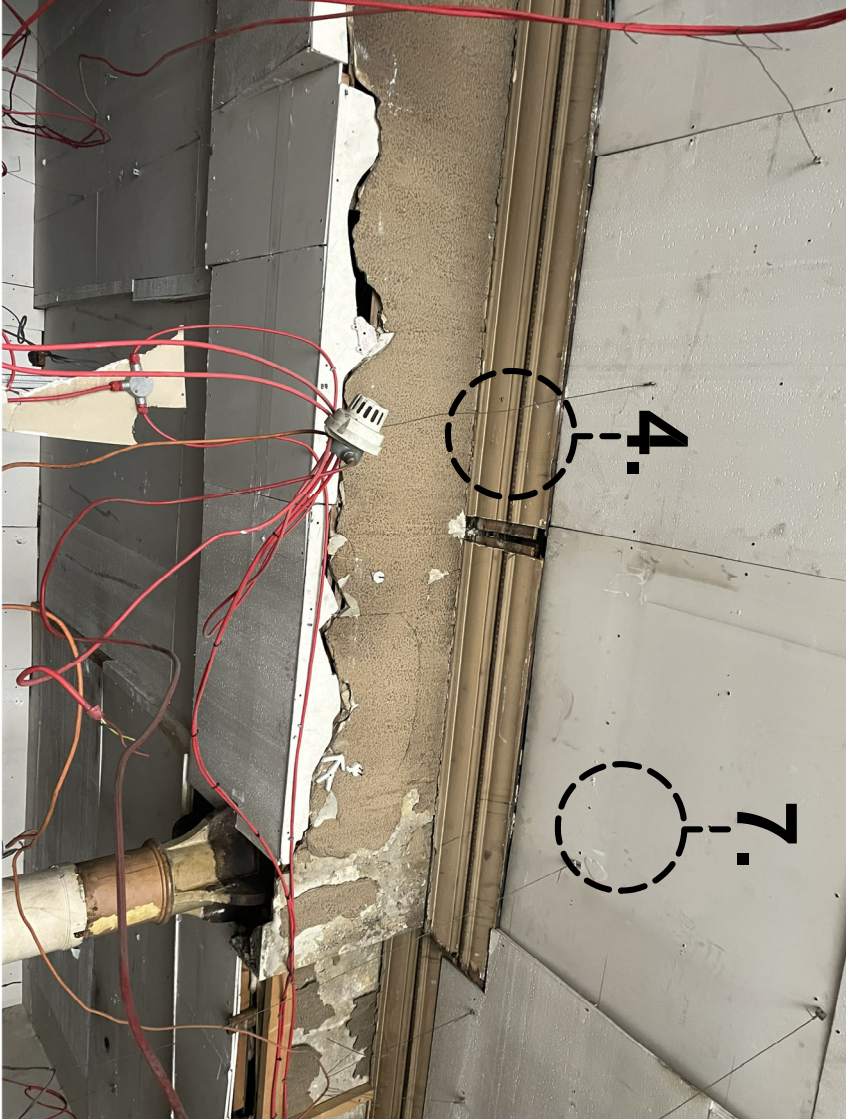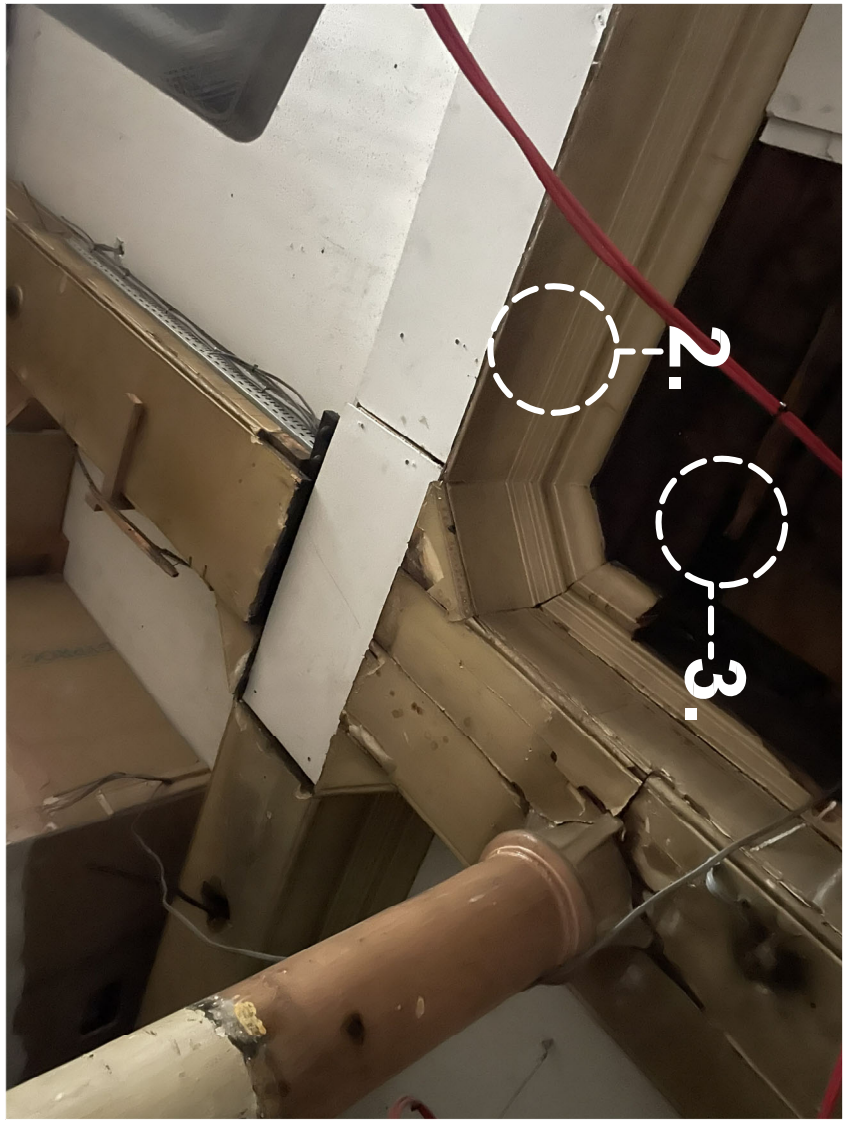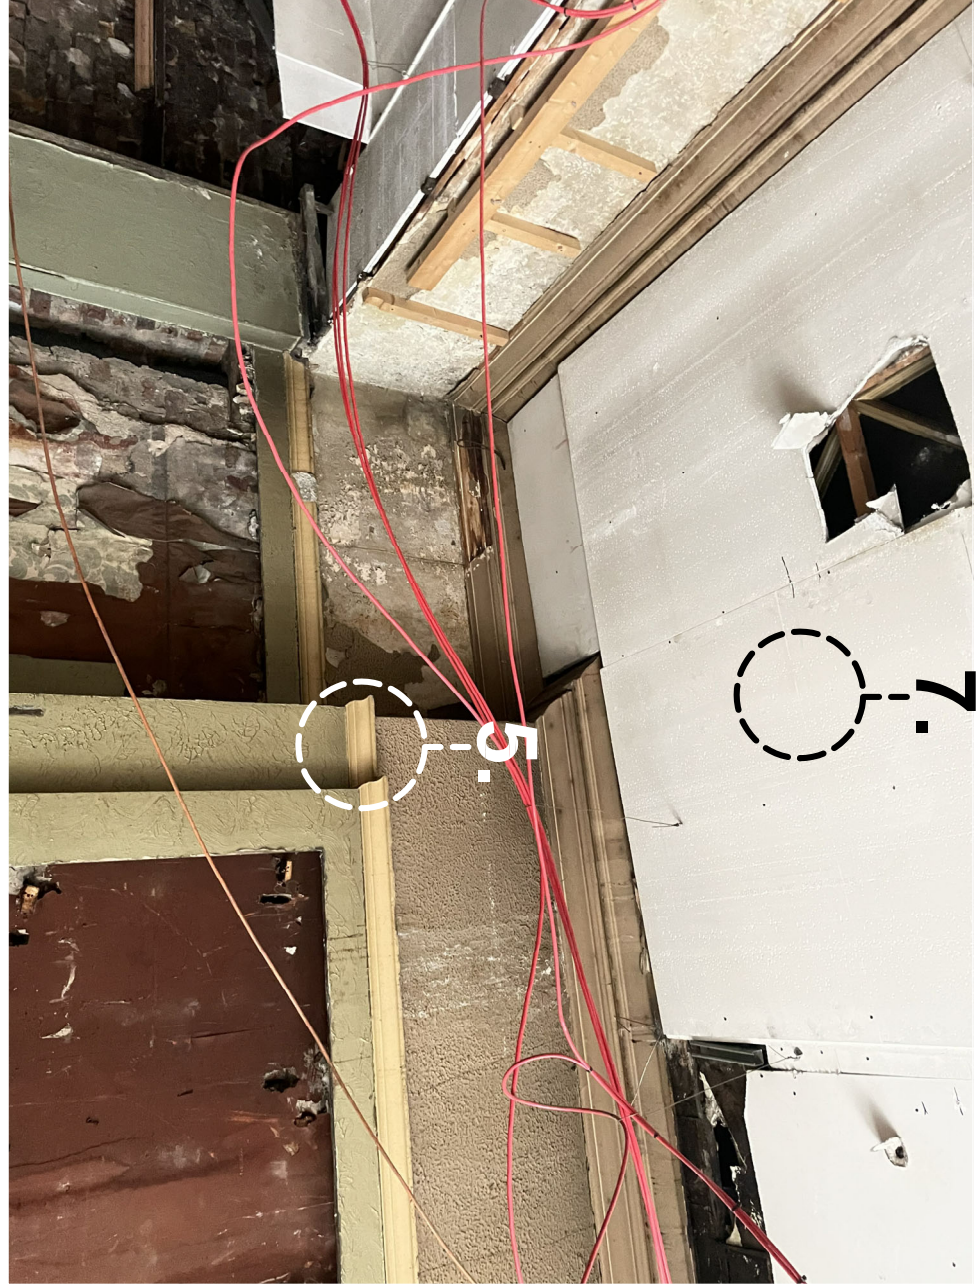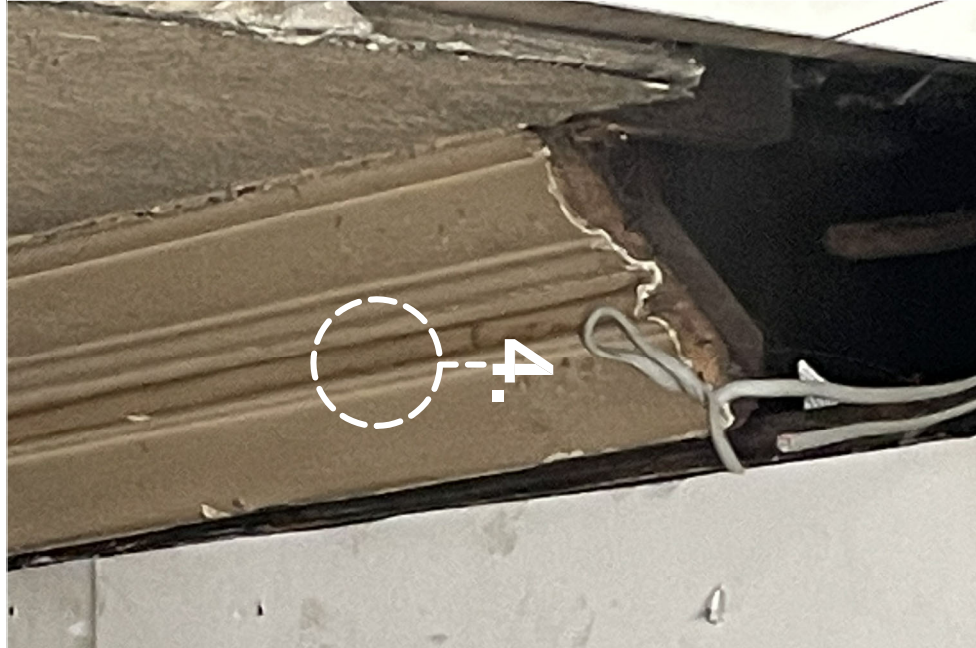

CLIENT:

Armenian Experience

BUILDING:

Victoria Building
Albert Square
Manchester

WHERE CREATIVE IMAGINATION BECOMES A REALITY

DRAWING TITLE:

Coving Details & Elevations
Ground Floor Plan

DRAWN BY:

James C Scott

DATE:

August 2022

SIZE:

A1

REV:

0161 849239
info@cube8studio.com
studio 427, The Mews, Mcr
Black & White Bld, London

CUBE8
STUDIO

COPYRIGHT: The copyright in this drawing is vested in Cube8 Studio Ltd and no licence or assignment of any kind has been, or is, granted to any third party whether by provision of copies or originals of the drawings or otherwise unless otherwise agreed in writing. DO NOT SCALE FROM THIS DRAWING

BUILDING APPRAISAL | HUMAN-CENTERED DESIGN | SPACE PLANNING | INTERIOR DESIGN & ARCHITECTURE | BRAND & IDENTITY | FURNITURE & ACCESSORIES | 3D VISUALISATION | PROJECT MANAGEMENT |

