



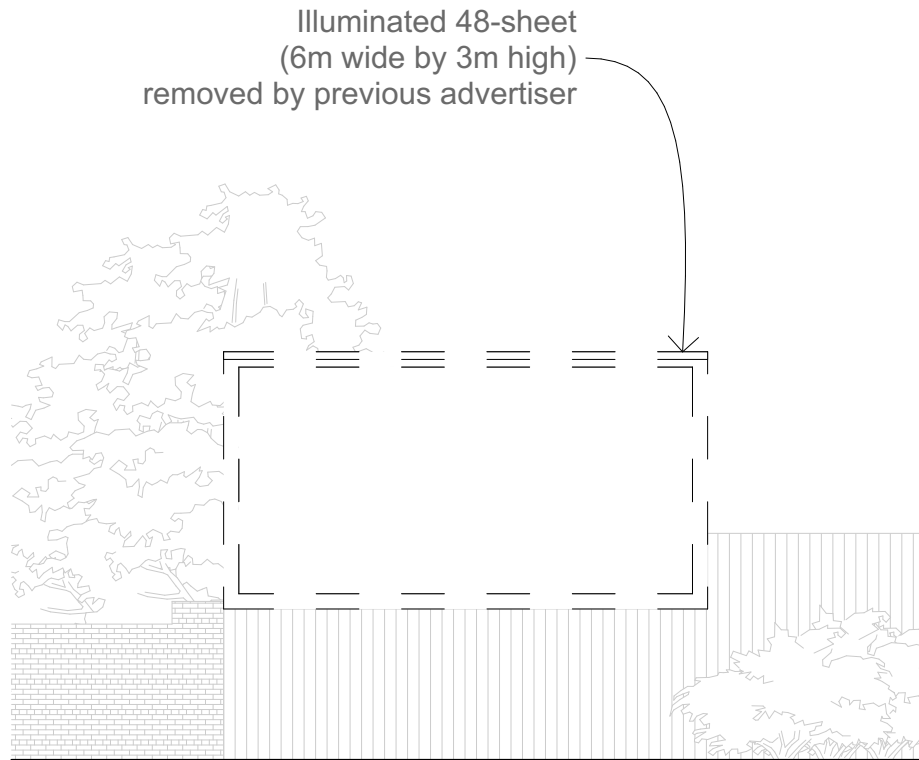

Existing
South East Elevation

Section

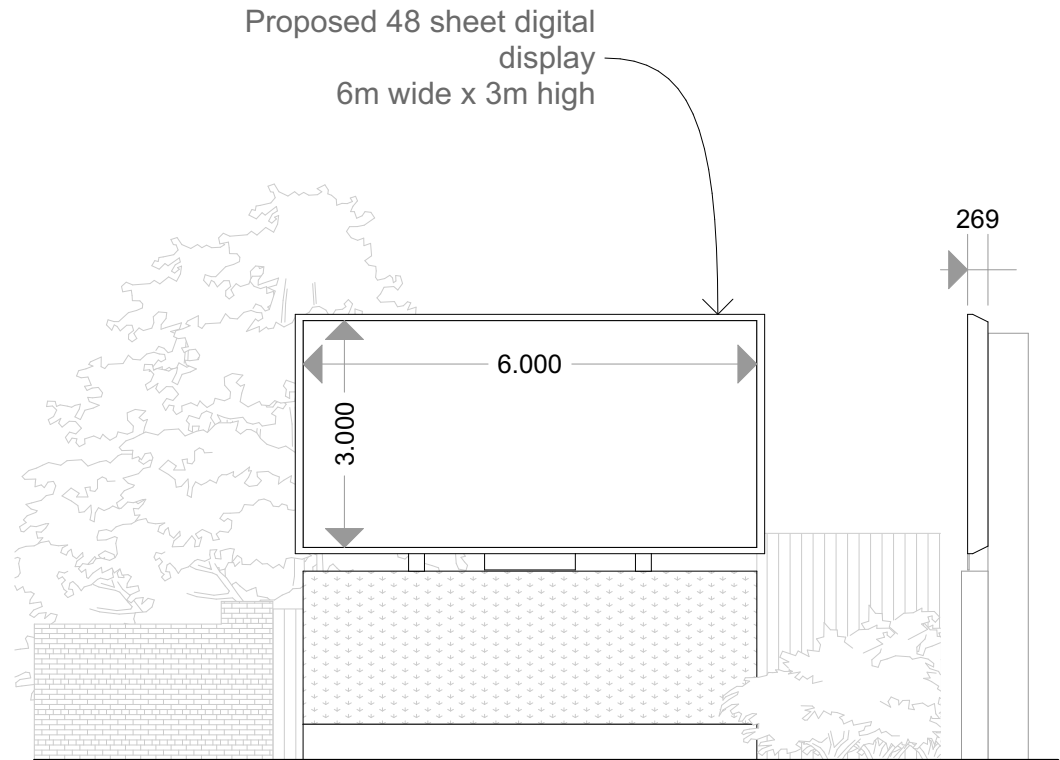

Proposed
South East Elevation

Section

Project	Drawing Name	Date	Drawing No.	Revision	Drawing Scale 1:100 @ A4	Turnkey A4
Land at Queens Road, MANCHESTER, M8 0JL	Elevations - Existing and Proposed	20.10.2022	T4752 A4 060		