



General Notes:
All drawings are design intent only
It is the contractor's responsibility to confirm site dimensions, compatibility of specifications and compliance with statutory regulations
Any issues are to be reported to Sculpt at the earliest opportunity
This drawings remains the property and copyright of Sculpt Design Ltd. It must not be copied in part or in whole without prior written consent.
Do not scale from drawing, if in doubt ask
All OS maps and site plans © Crown Copyright and database rights 2022 OS 100047474

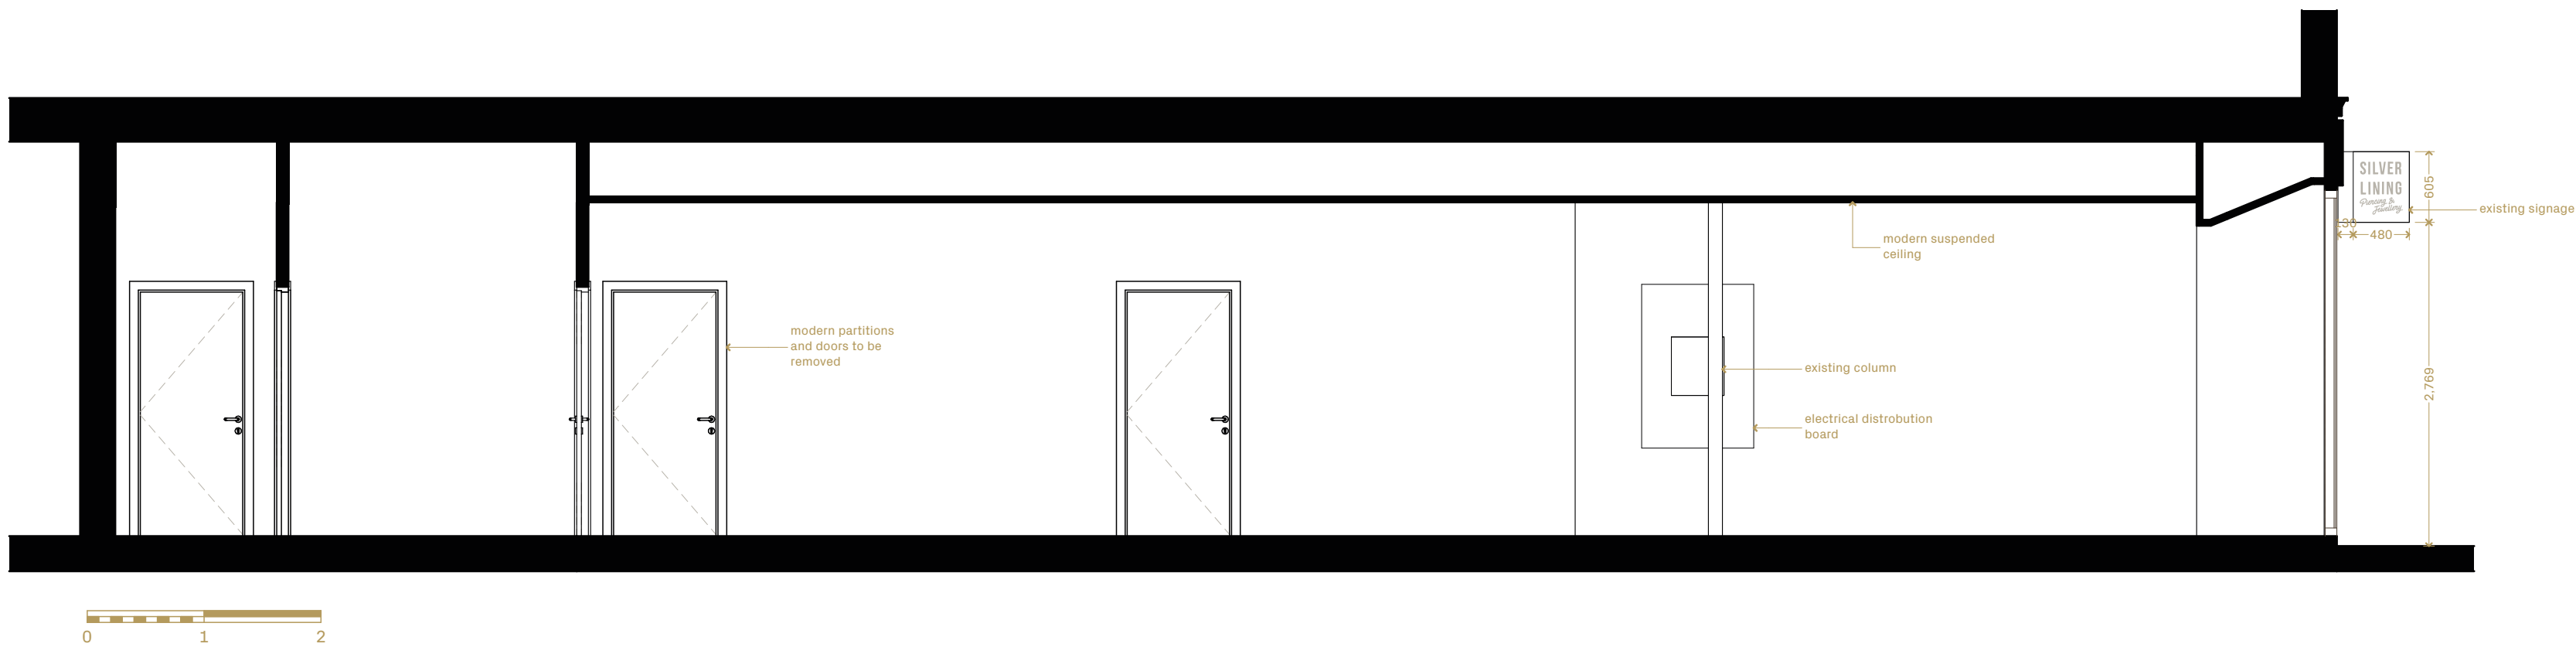

01 Existing Section
Scale @ A1 - 1:50

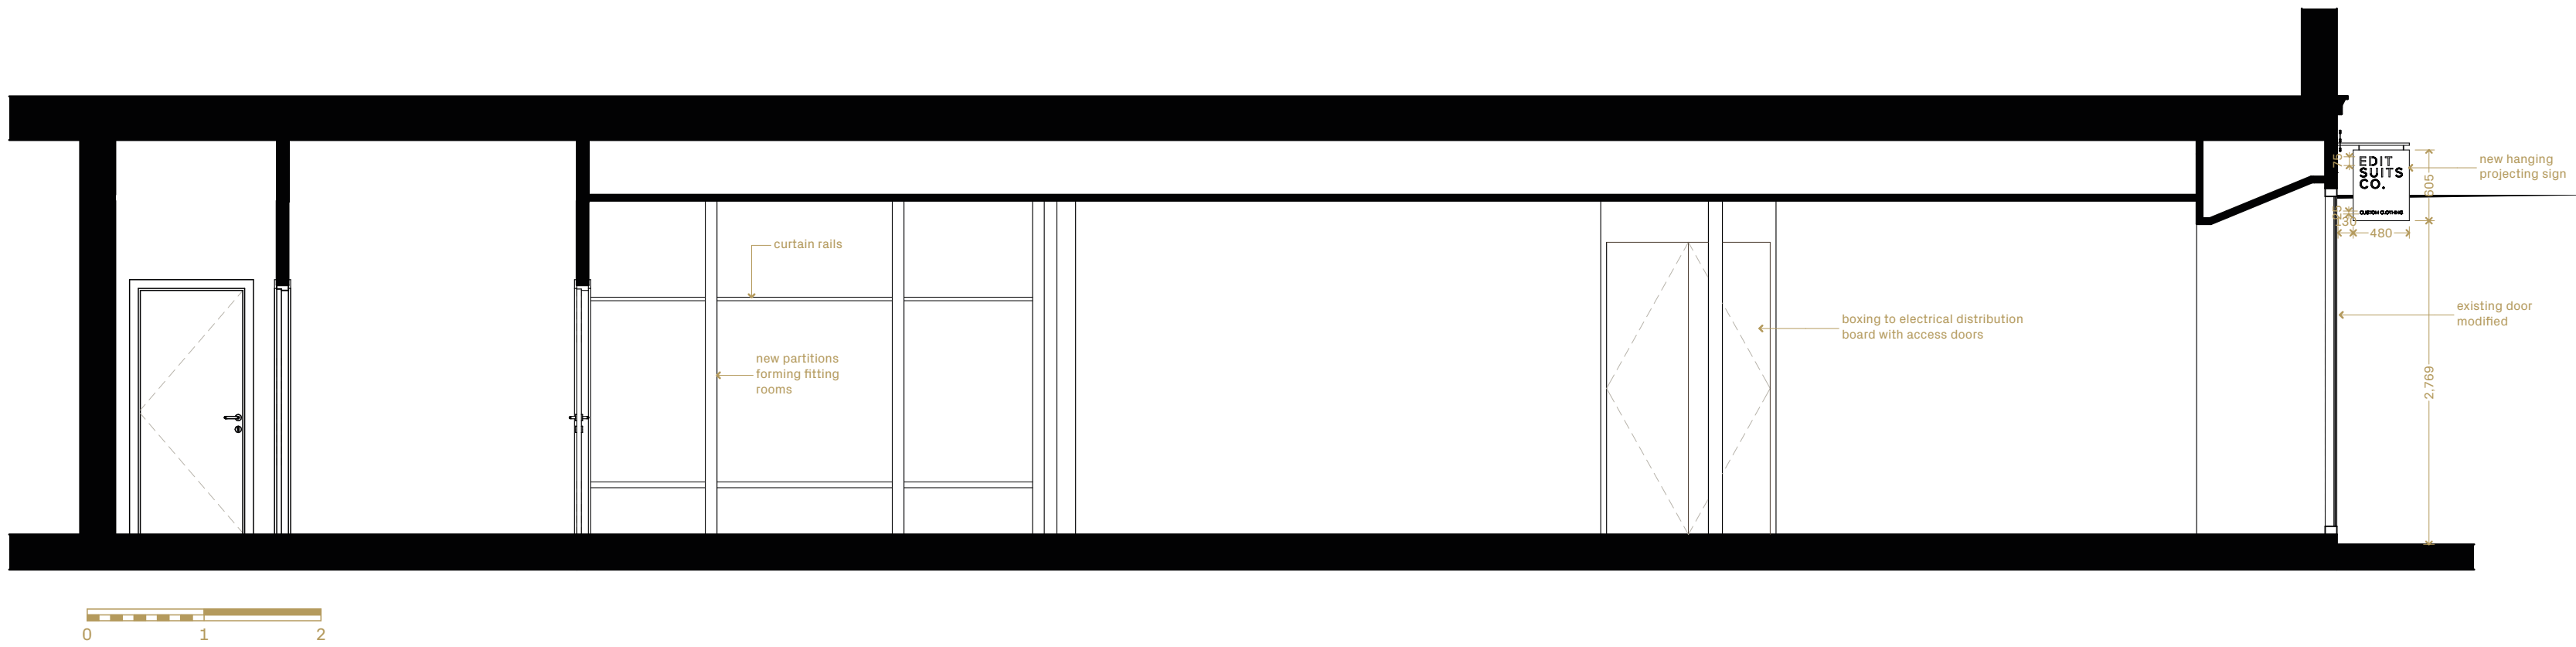

02 Proposed Section
Scale @ A1 - 1:50

Client:	Edit Suits Co.
Project Title:	54 King Street
Project Number:	22178
Site Address:	Manchester, M2 4LY
Issue Date:	10/11/2022

Drawing Title:

Planning - Sections

Status:
For Comment

Drawing Number: 85.01
Revision: G

Sculpt

221 Scott House, Custard Factory, Birmingham B9 4AA
hello@sculpt.design | sculpt.design | 0121 663 1313