



EXISTING FRONT ELEVATION 1 : 100

EXISTING SILICONE RENDER
IN 'BUTTERMILK' COLOURING




EXISTING SIDE ELEVATION 'A' 1 : 100

EXISTING SILICONE RENDER
IN 'BUTTERMILK' COLOURING




EXISTING REAR ELEVATION 1 : 100

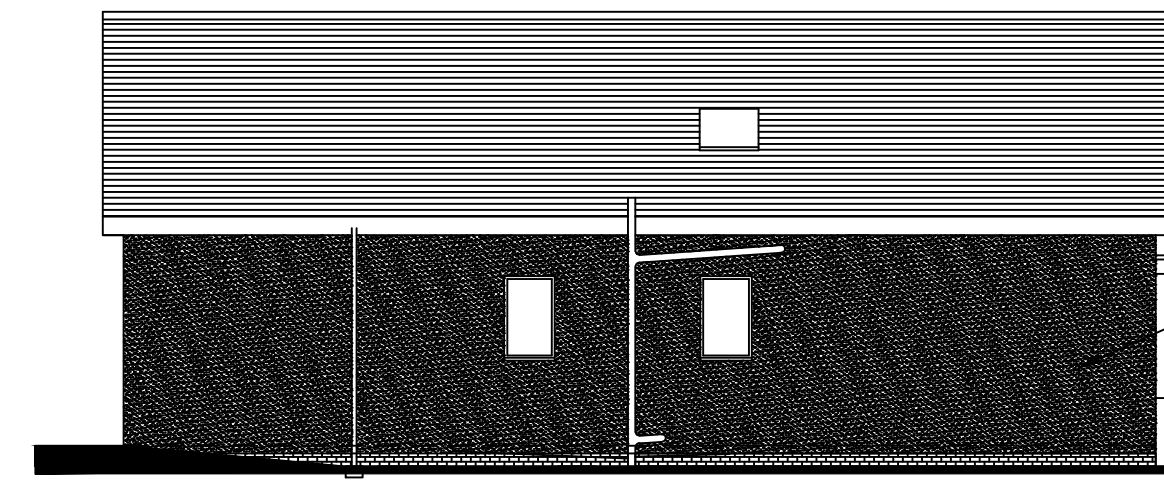


EXISTING SIDE ELEVATION 'B' 1:100


EXISTING SILICONE RENDER
IN 'BUTTERMILK' COLOURING

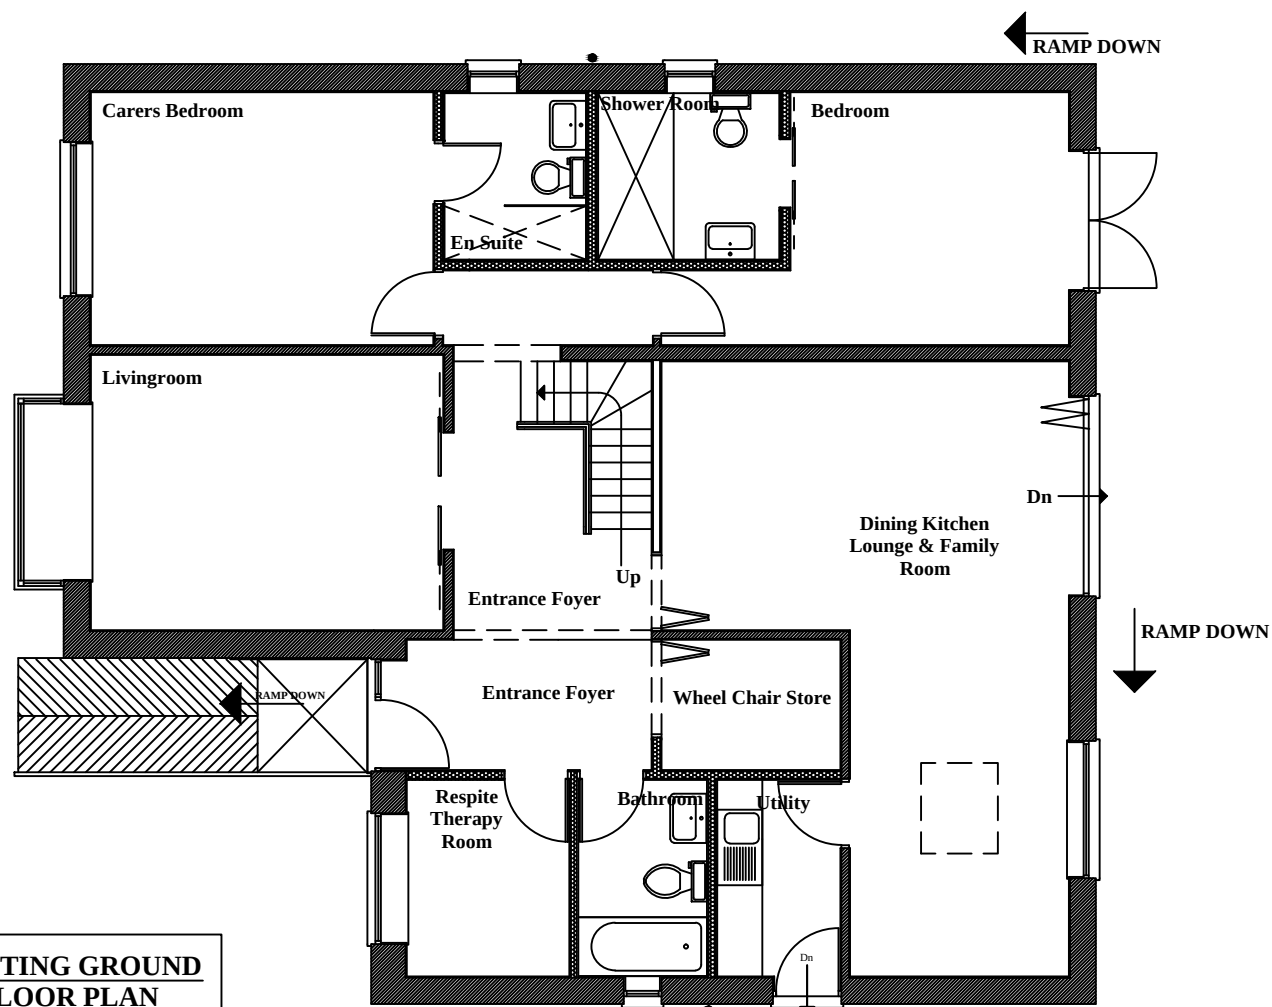


EXISTING GROUND
FLOOR PLAN

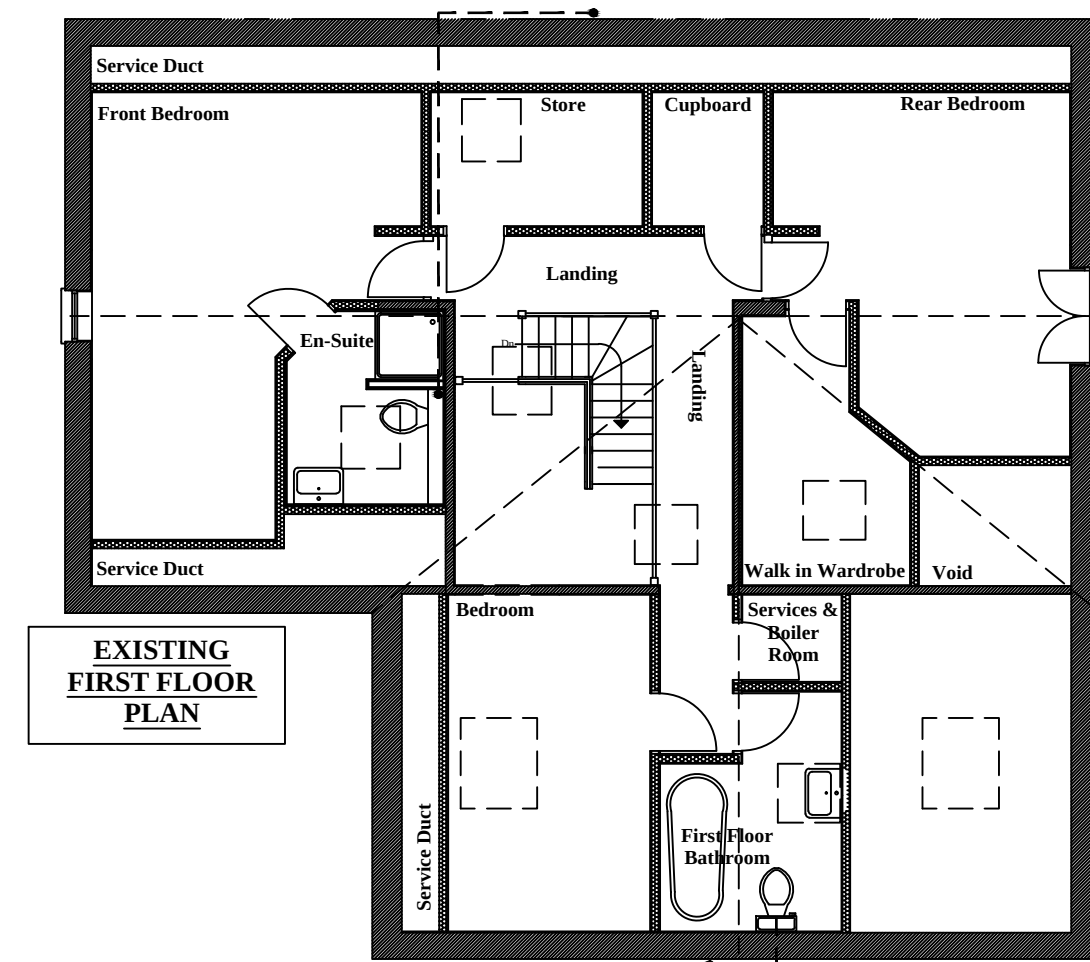


EXISTING
FIRST FLOOR
PLAN

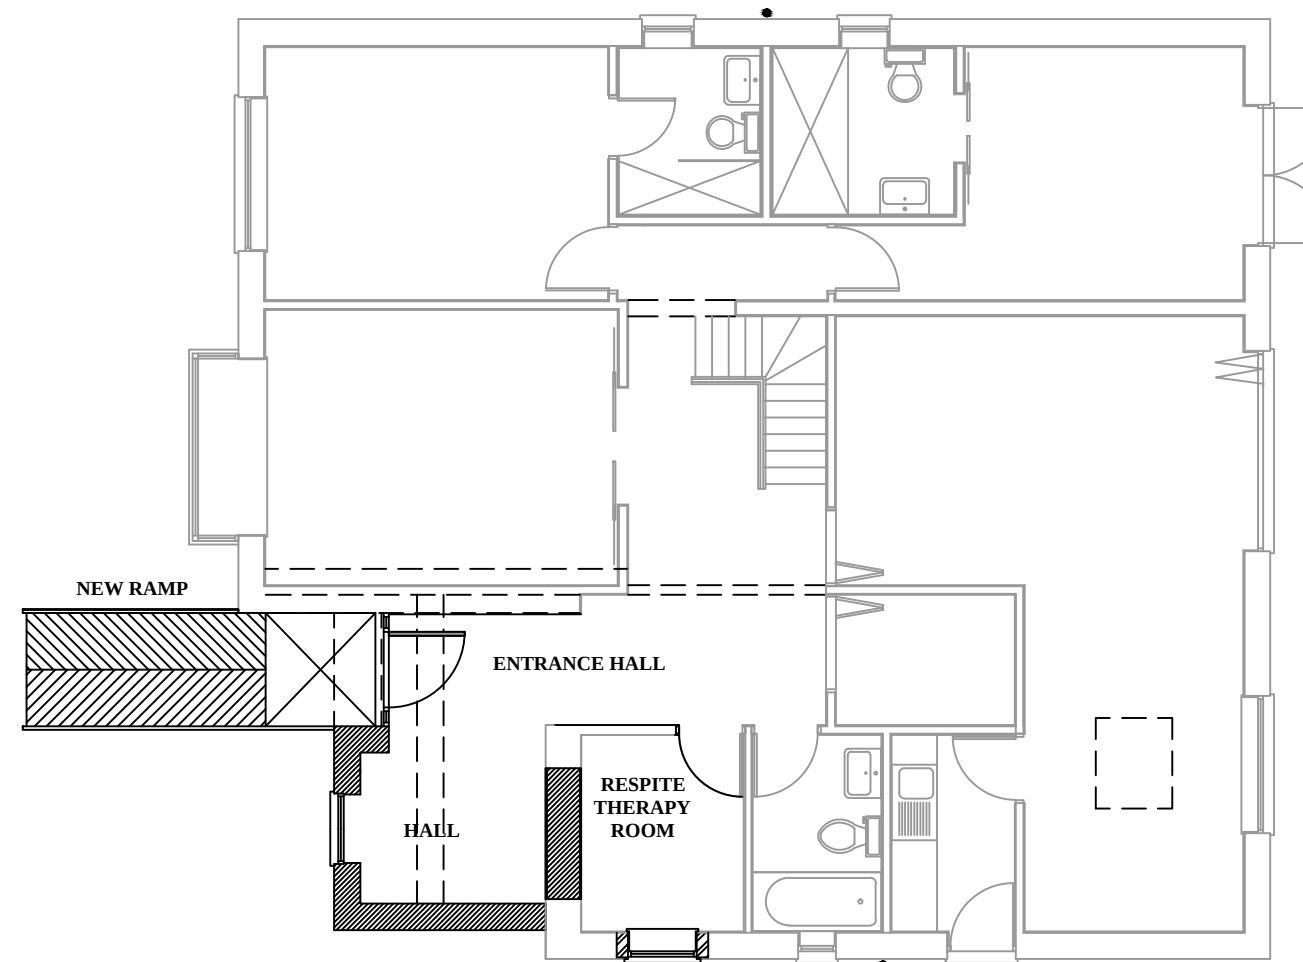

PROPOSED GROUND FLOOR PLAN

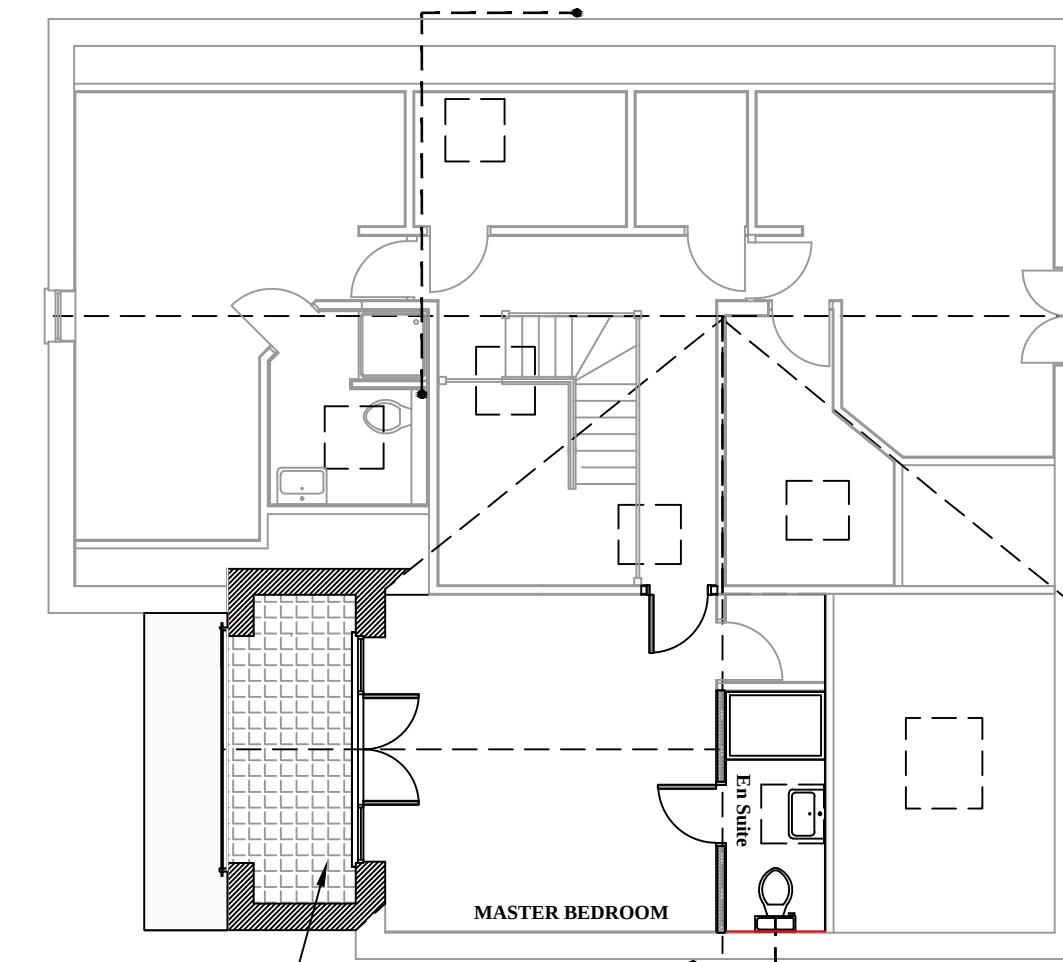

PROPOSED FIRST FLOOR PLAN

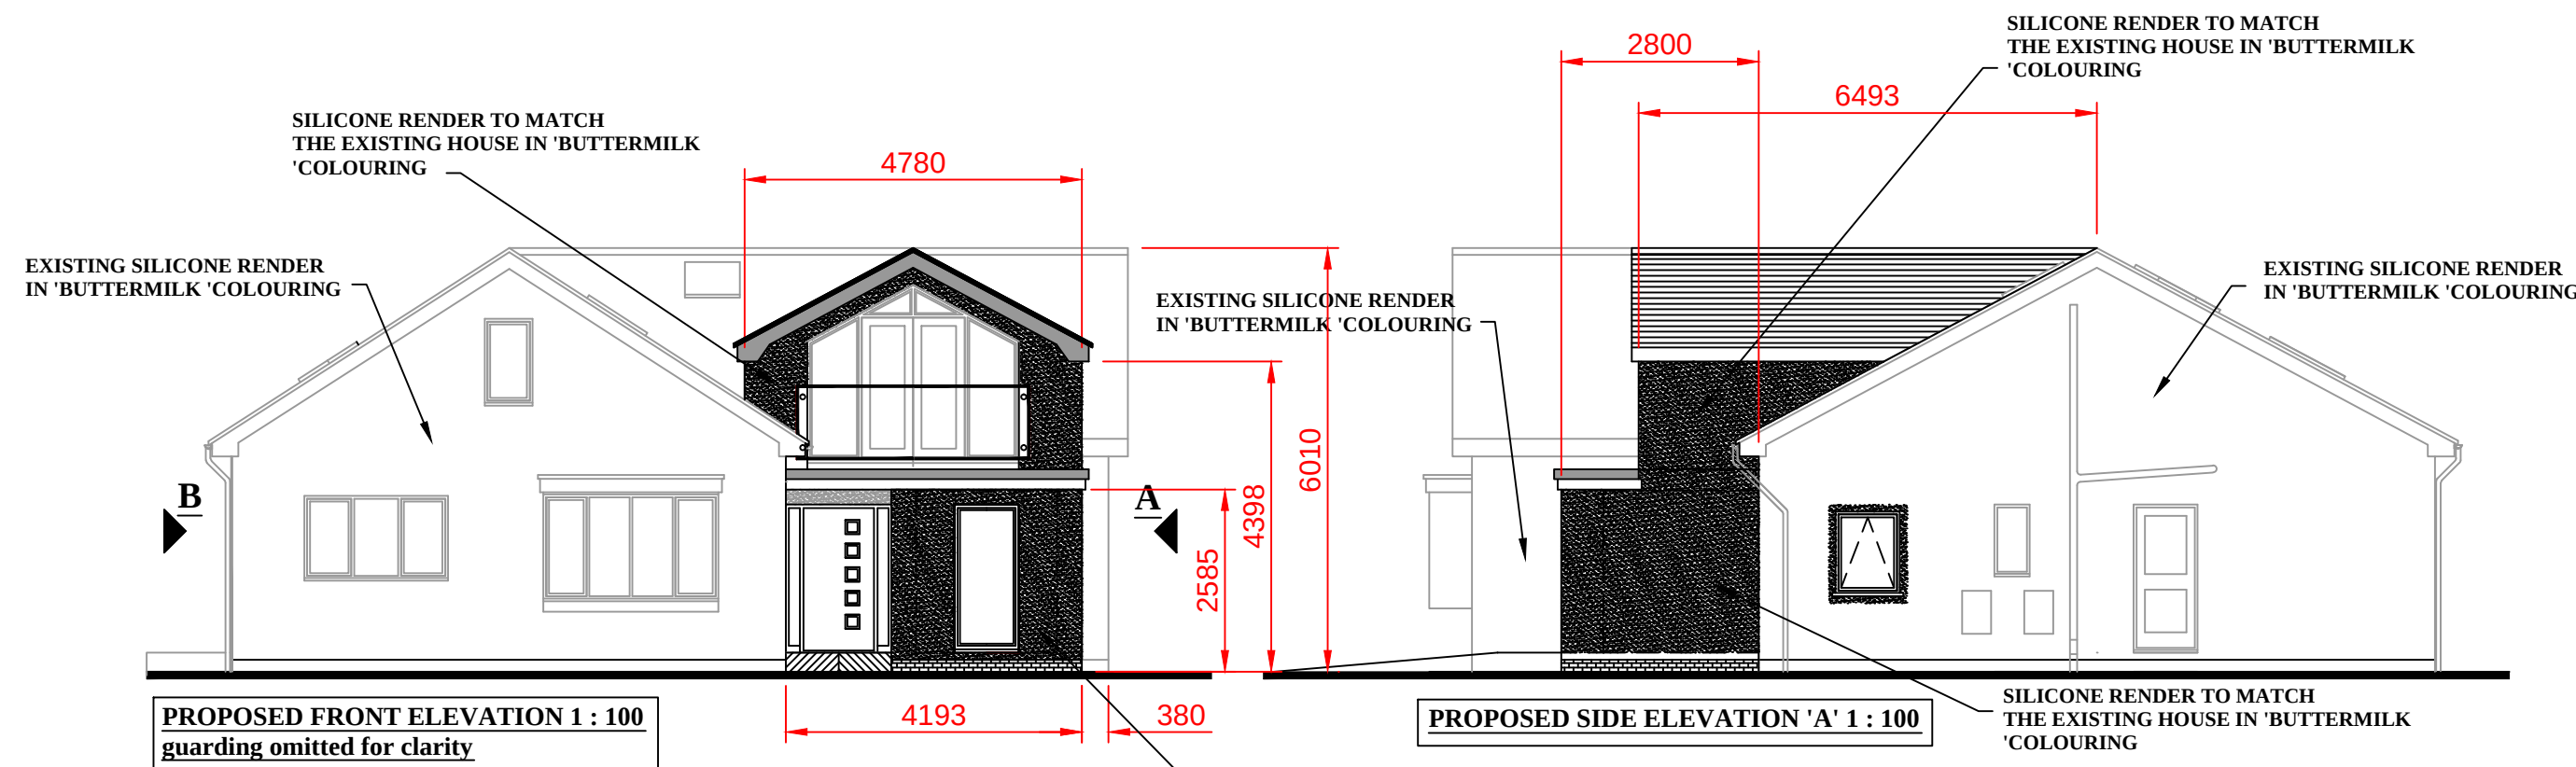


PROPOSED FRONT ELEVATION 1 : 100
guarding omitted for clarity

PROPOSED SIDE ELEVATION 'A' 1 : 100


SILICONE RENDER TO MATCH
THE EXISTING HOUSE IN 'BUTTERMILK'
'COLOURING



EXISTING REAR ELEVATION 1 : 100
no changes proposed

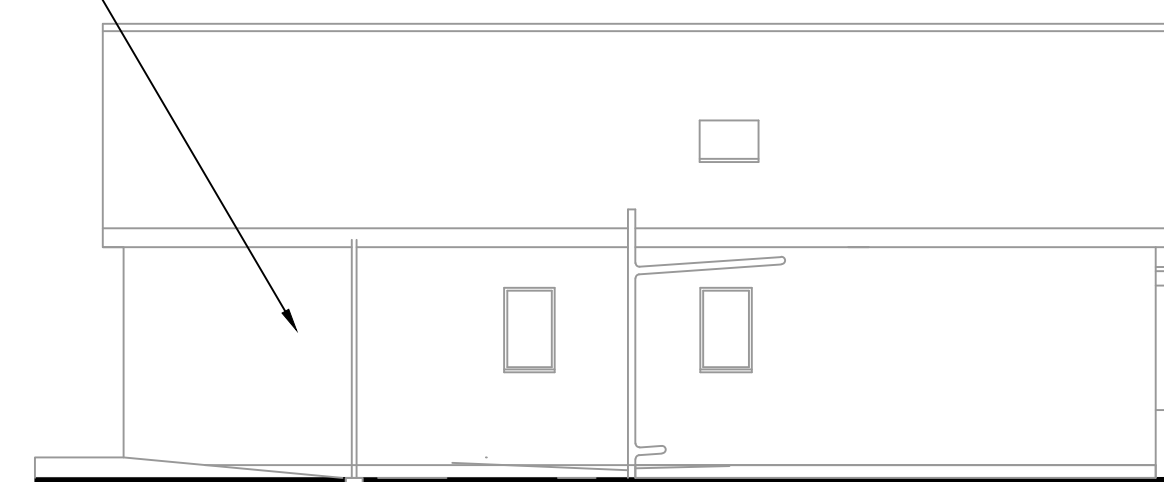

EXISTING SIDE ELEVATION 'B' 1:100
no changes proposed

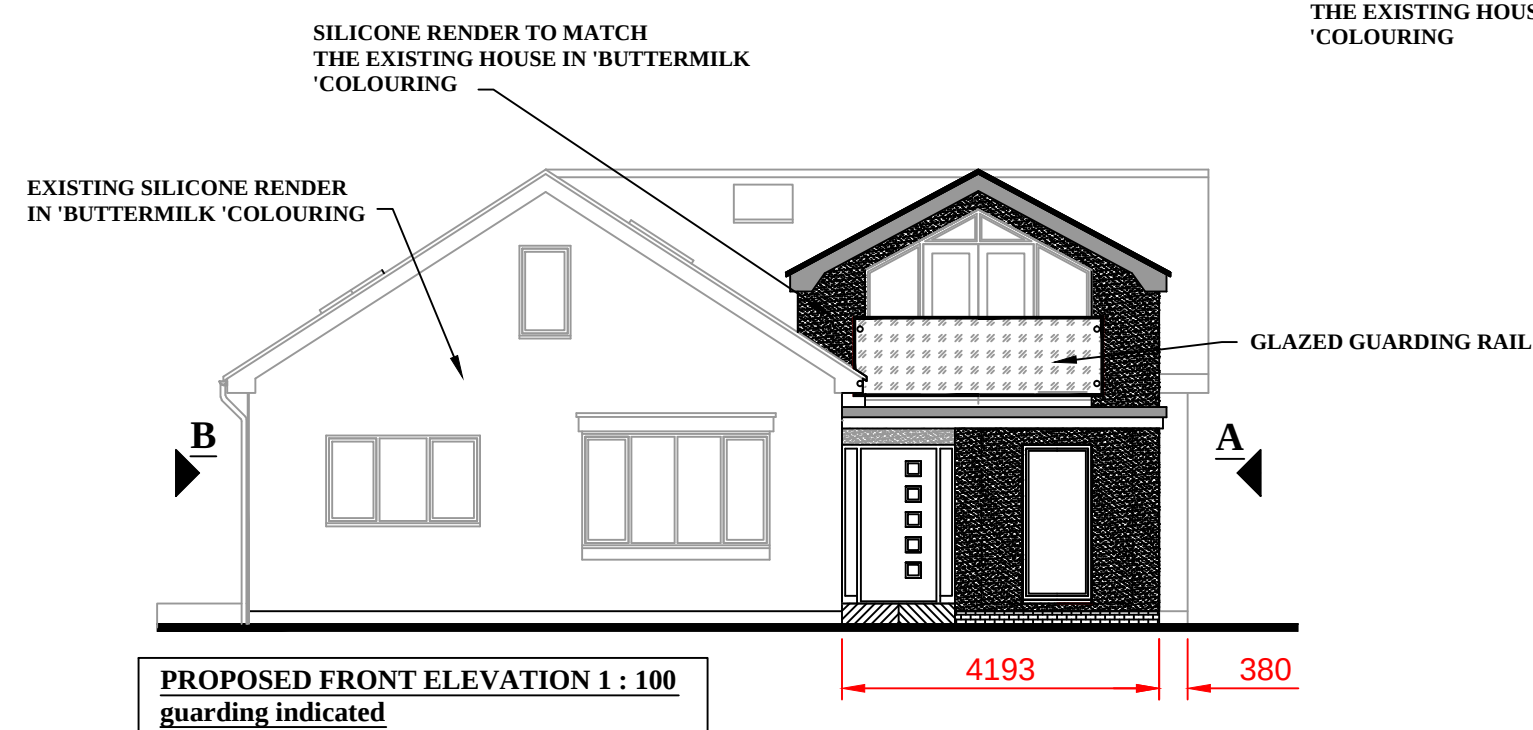

PROPOSED FRONT ELEVATION 1 : 100
guarding indicated

NOTE ALL NEW EXTERNAL BUILDING MATERIALS MUST
MATCH THE EXISTING MAINHOUSE FOR TYPE COLOUR
TEXTURE AND WHERE POSSIBLE MANUFACTURE OR BE AS
CLOSE AS PRACTICALLY POSSIBLE
WITH THE EXCEPTION OF THE ADDITION OF THE VERTICAL
LARCH CLADDING AS NOTATED.



Rev	Description	By	Date
A	PROPOSED EXISTING TIMBER CLADDING OMITTED FOR PLANNING PURPOSES	DAC	01/11/22

Initial Issue: 01/11/22

Project Title:	PROPOSED EXTENSION
Project Address:	21 GOODWOOD AVENUE MANCHESTER M23 9JQ
Drawn by: DAC	Checked by: DAC
Date: 25/08/22	Scale: 1:100 @ A1

DAC Designs

100 Cromwell Road
Stretford
Manchester
M32 8QL

Tel:- 0161 865 9340
Mob:- 07857 656 323

Drawing No. 25-08-22-1	Revision A
---------------------------	---------------