





Proposed Ellesmere Road Elevation

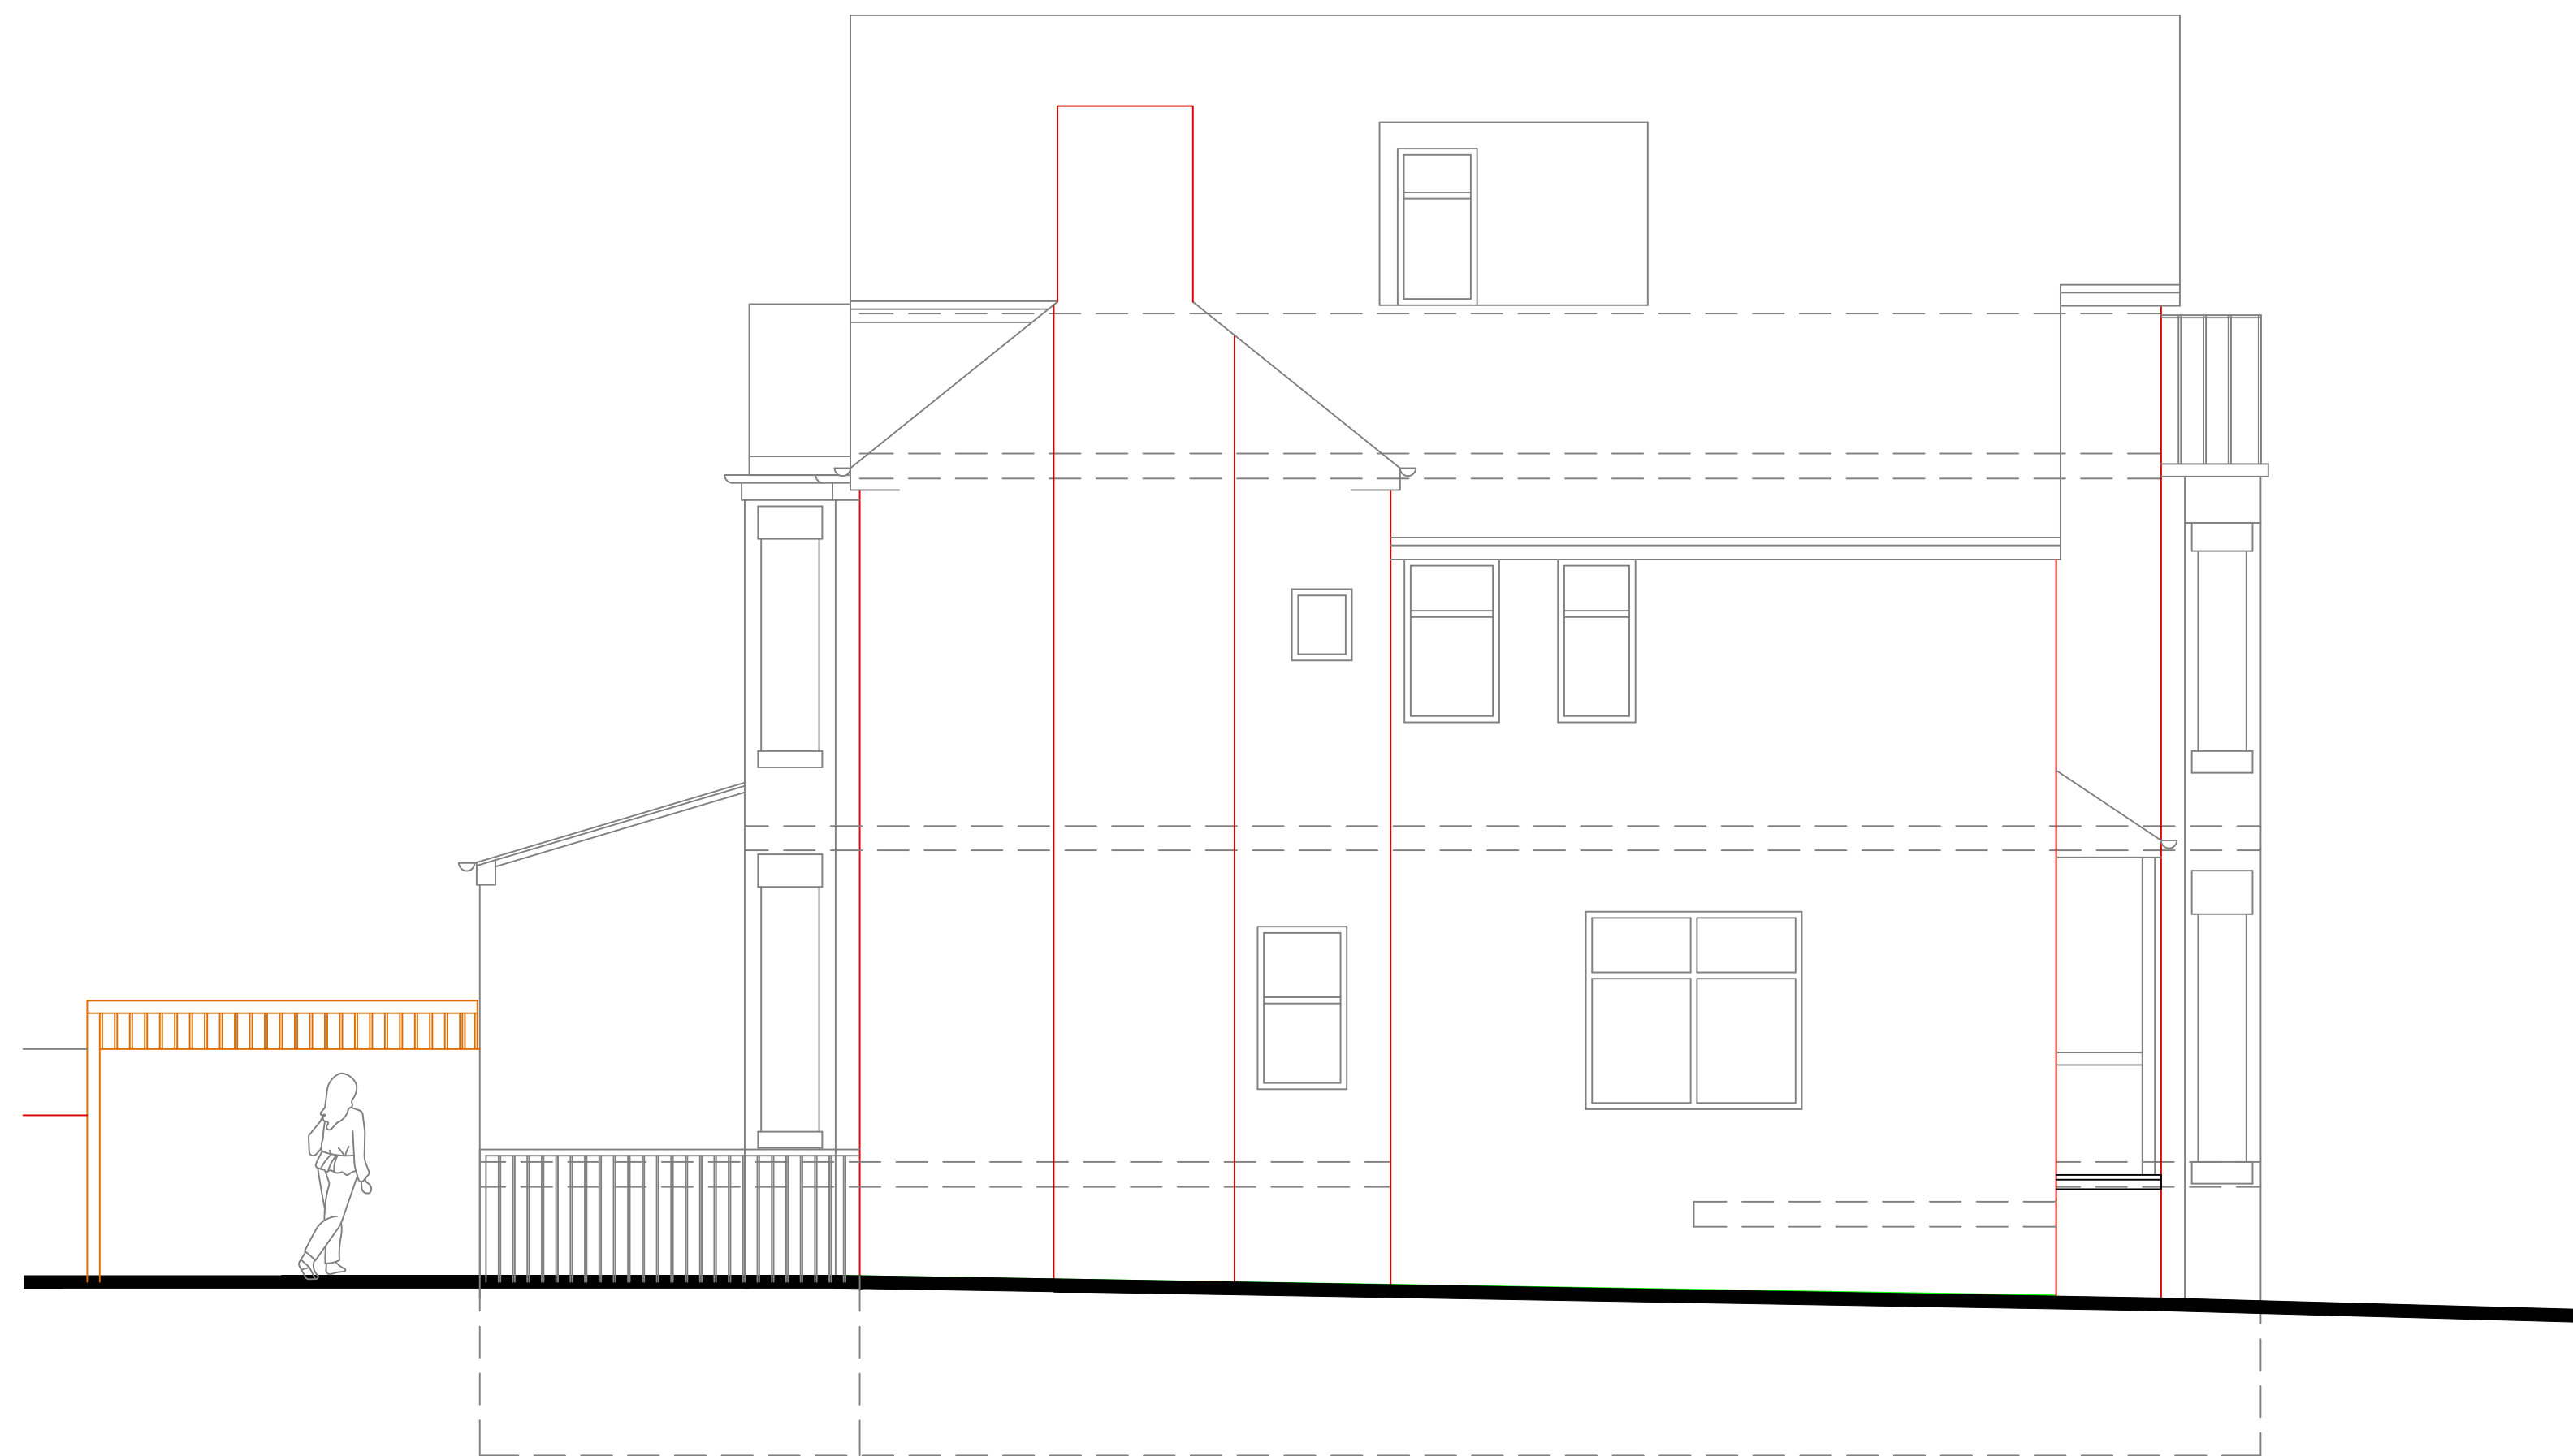


Proposed Gable Elevation



Proposed Rear Elevation

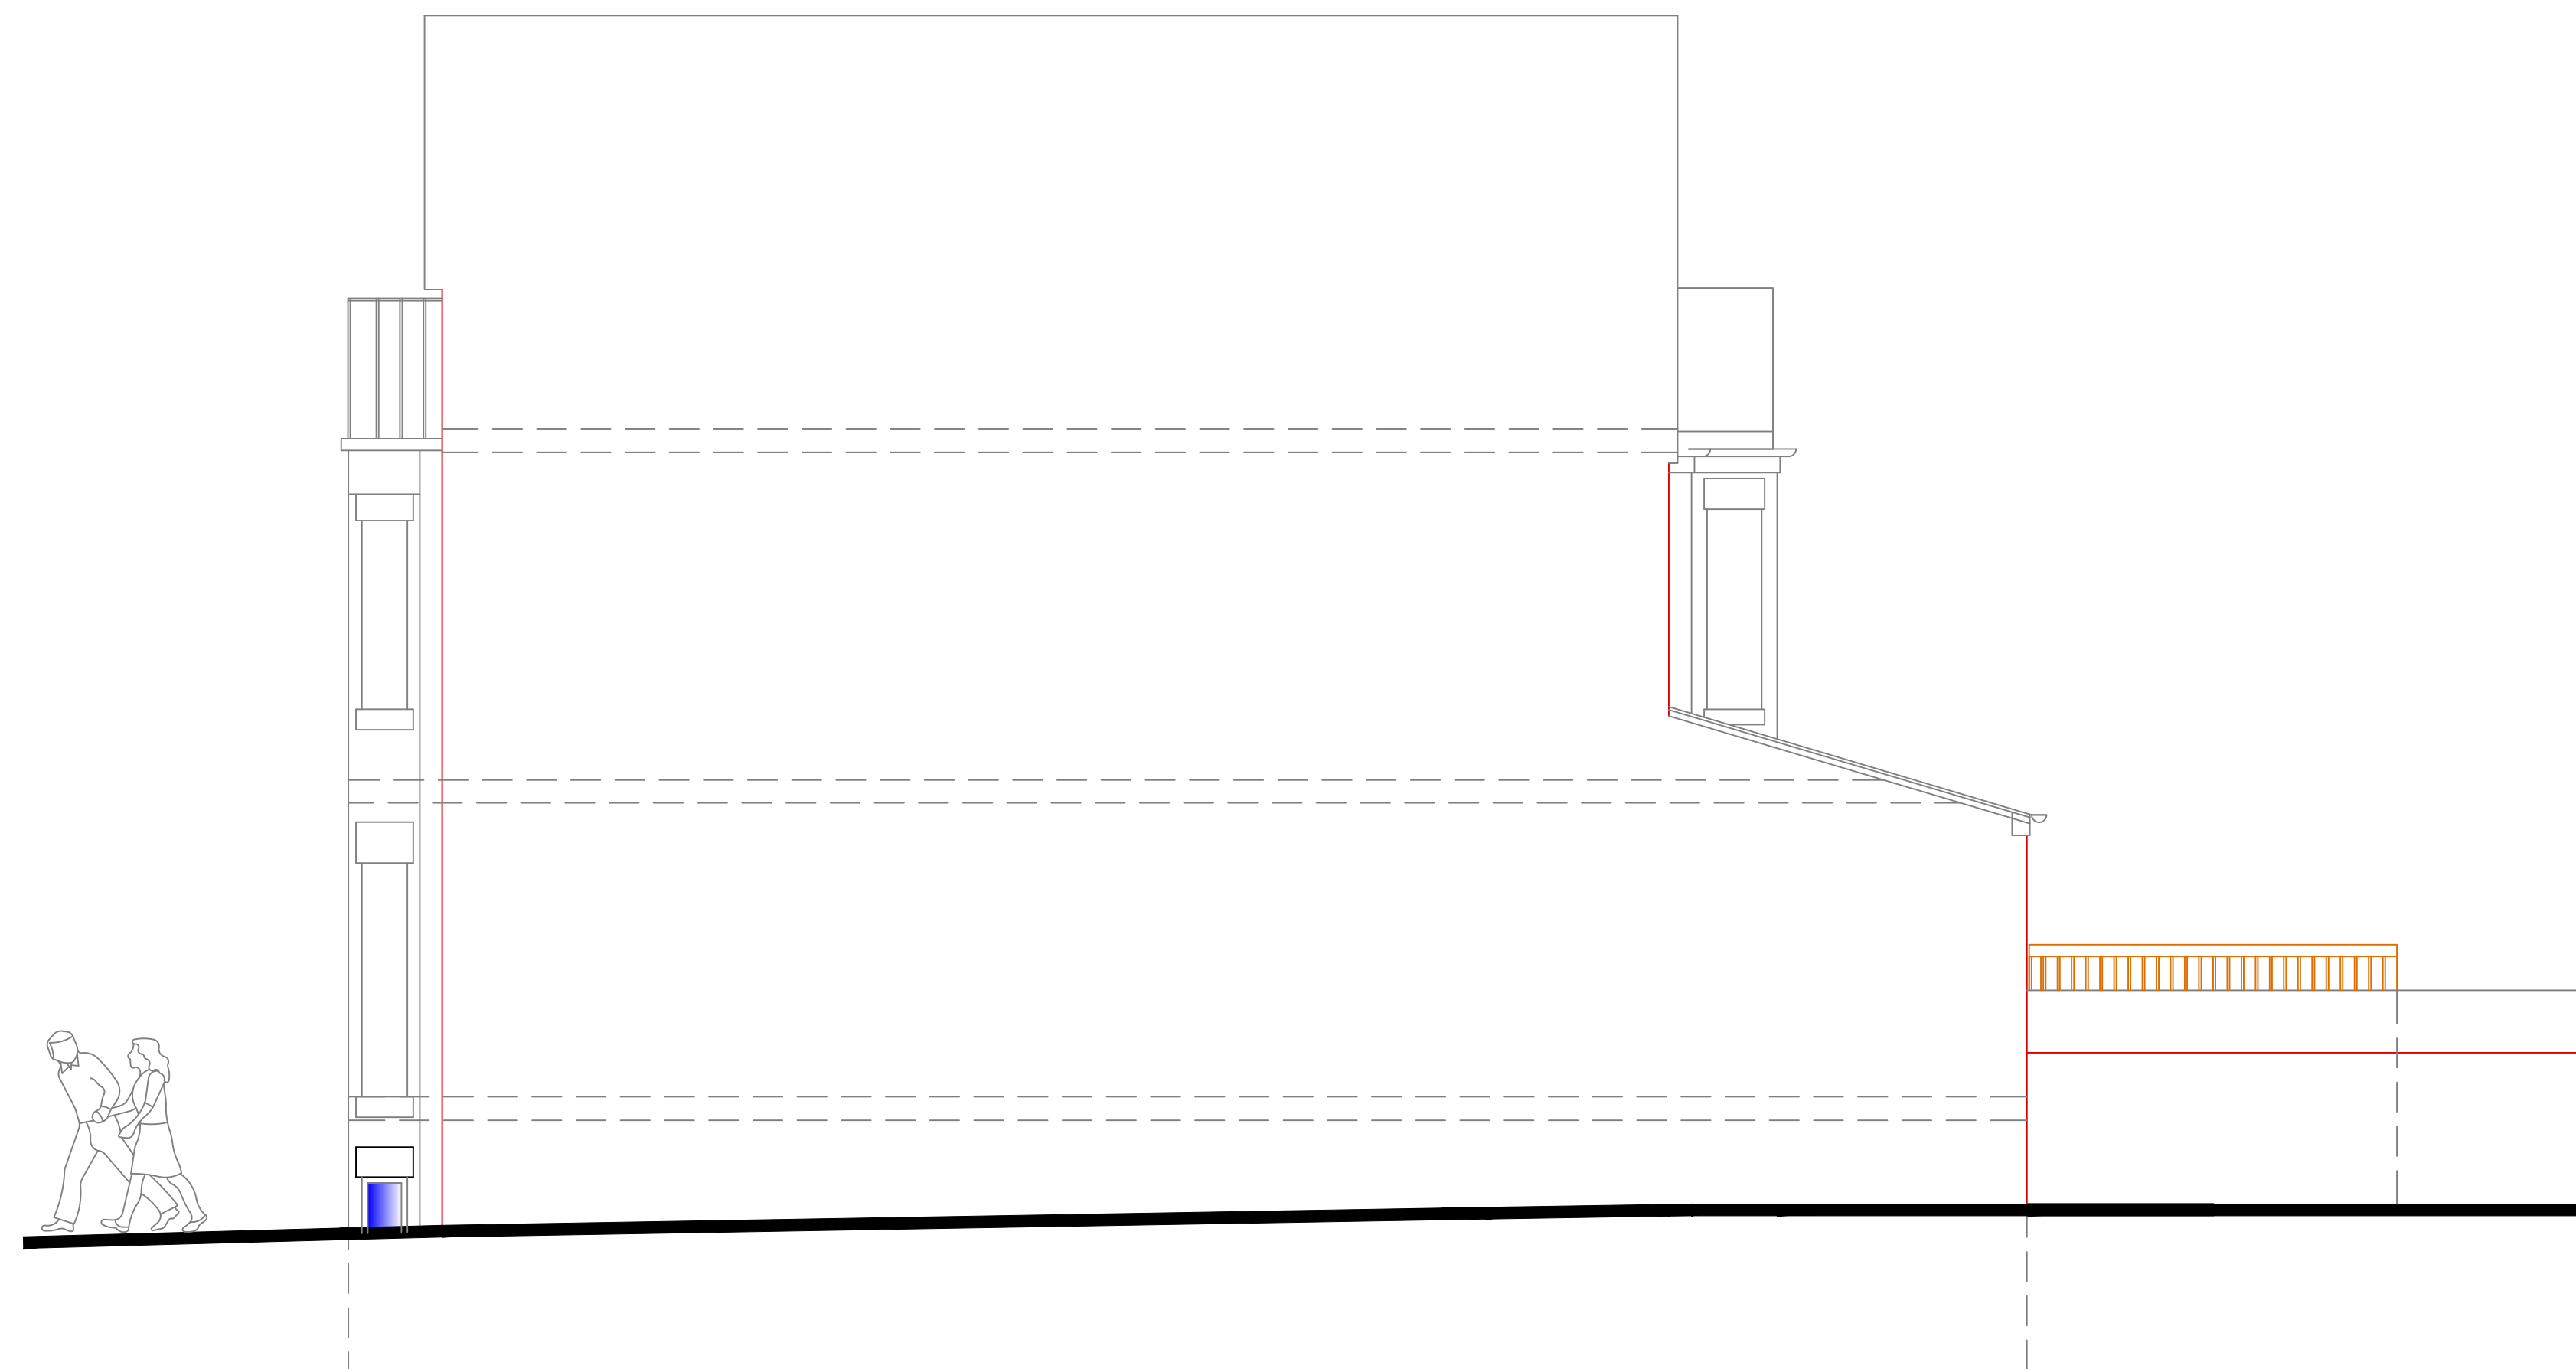

Proposed Shared Boundary Elevation

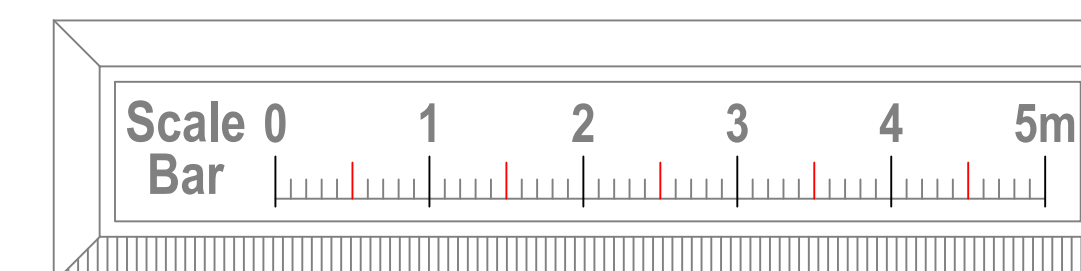

D	Issued for planning	Oct 22	DAP
C	Issued for planning	Oct 22	DAP
B	Issued for planning	Sept 22	DAP
A	Issued for comment	July 20	DAP
Rev.	Mod. Notes	Date	By

Client
Shazad Salim

Location
10 Ellesmere Road
Chorlton M21 0SR

Job Title
Proposed basement conversion
and alterations

Drawing Title
Proposed Elevations

Scale 1:50	Sheet A1
Date Sept 22	Drawn by DAP

Dwg. No. 26/20-04	Rev. D
----------------------	-----------