
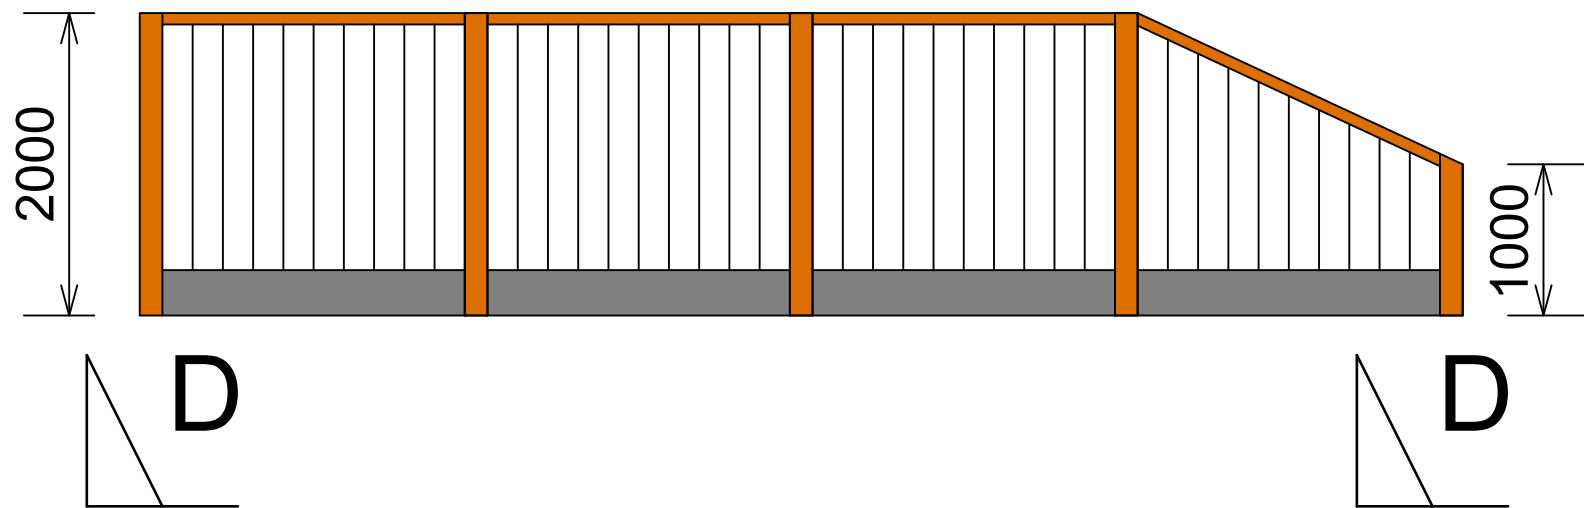
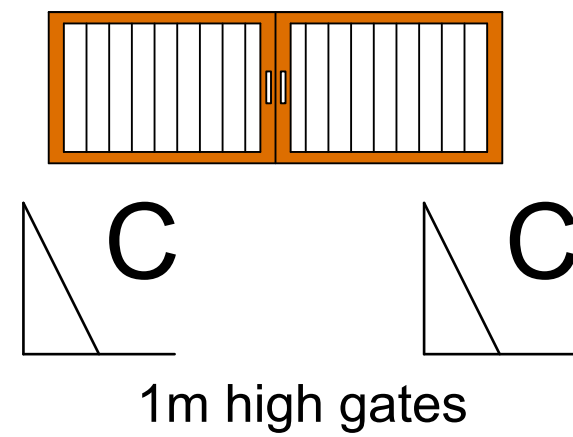
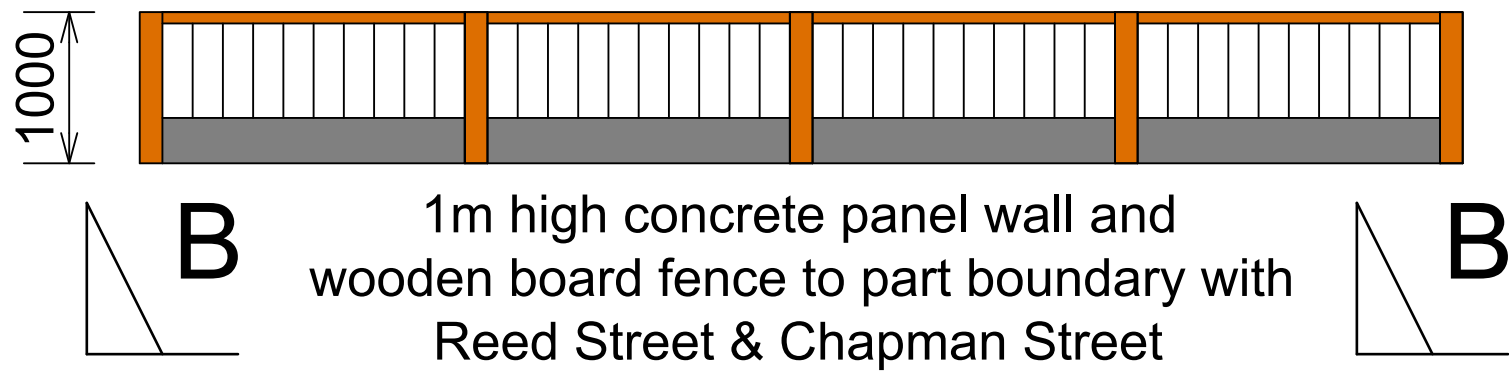
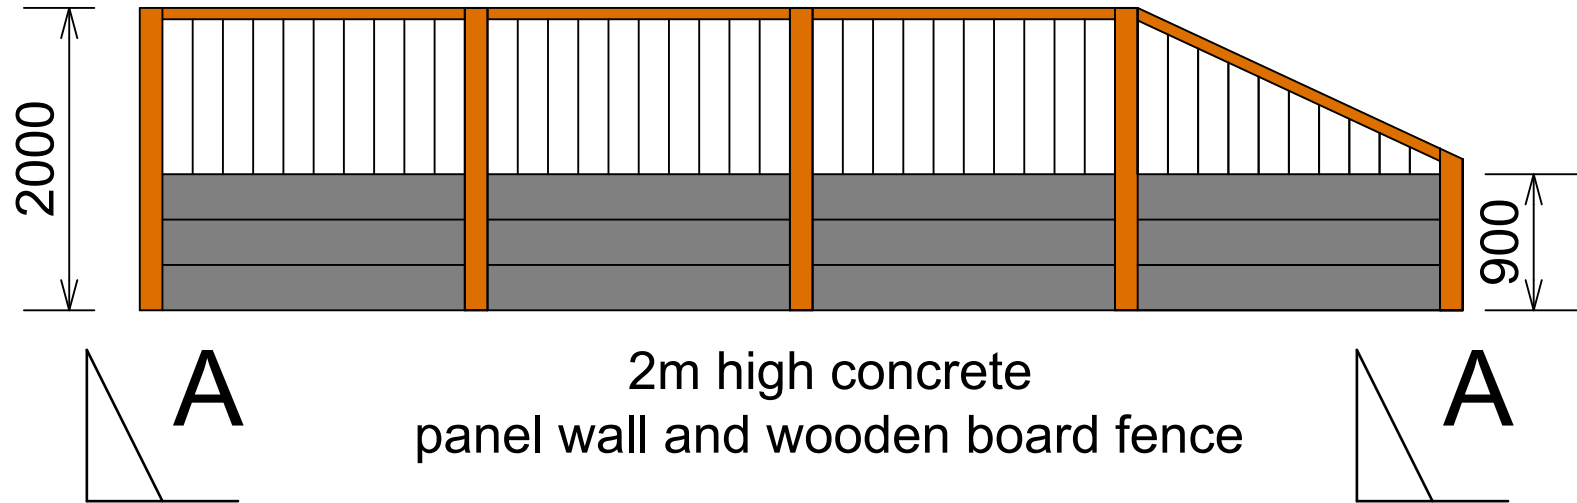
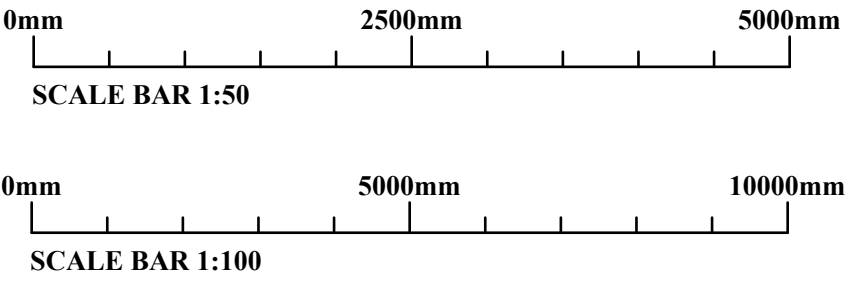
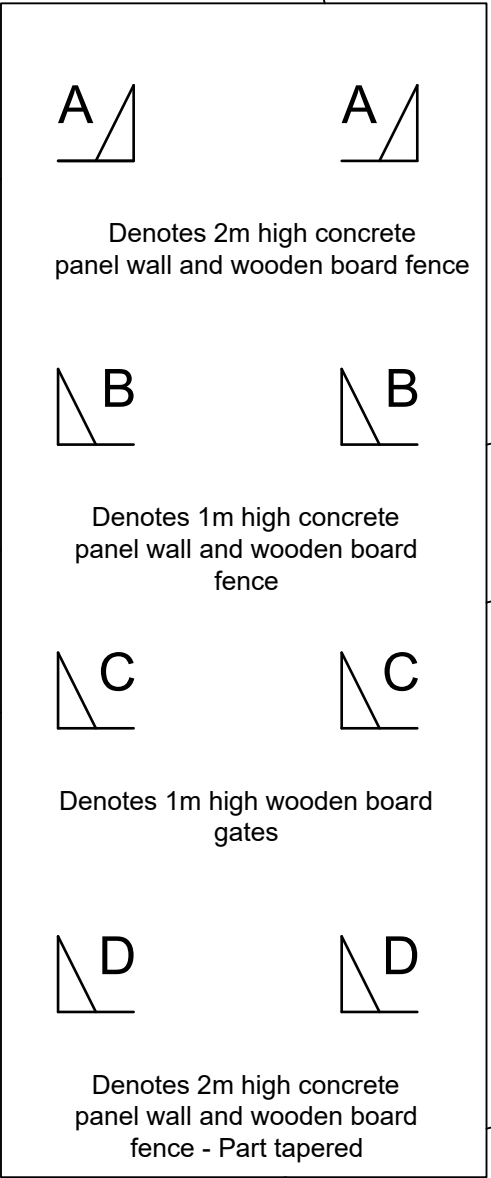
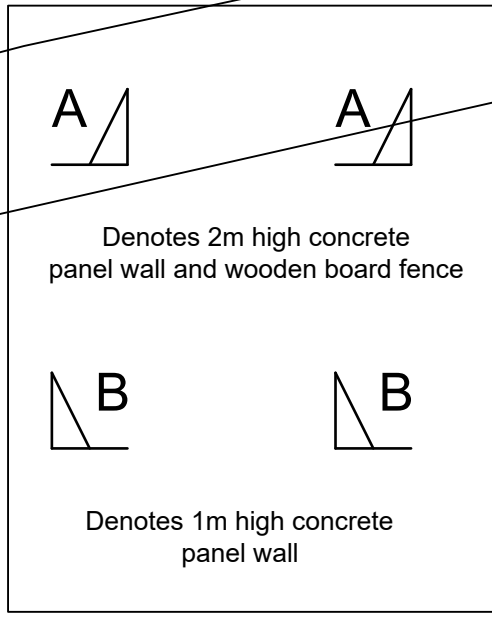


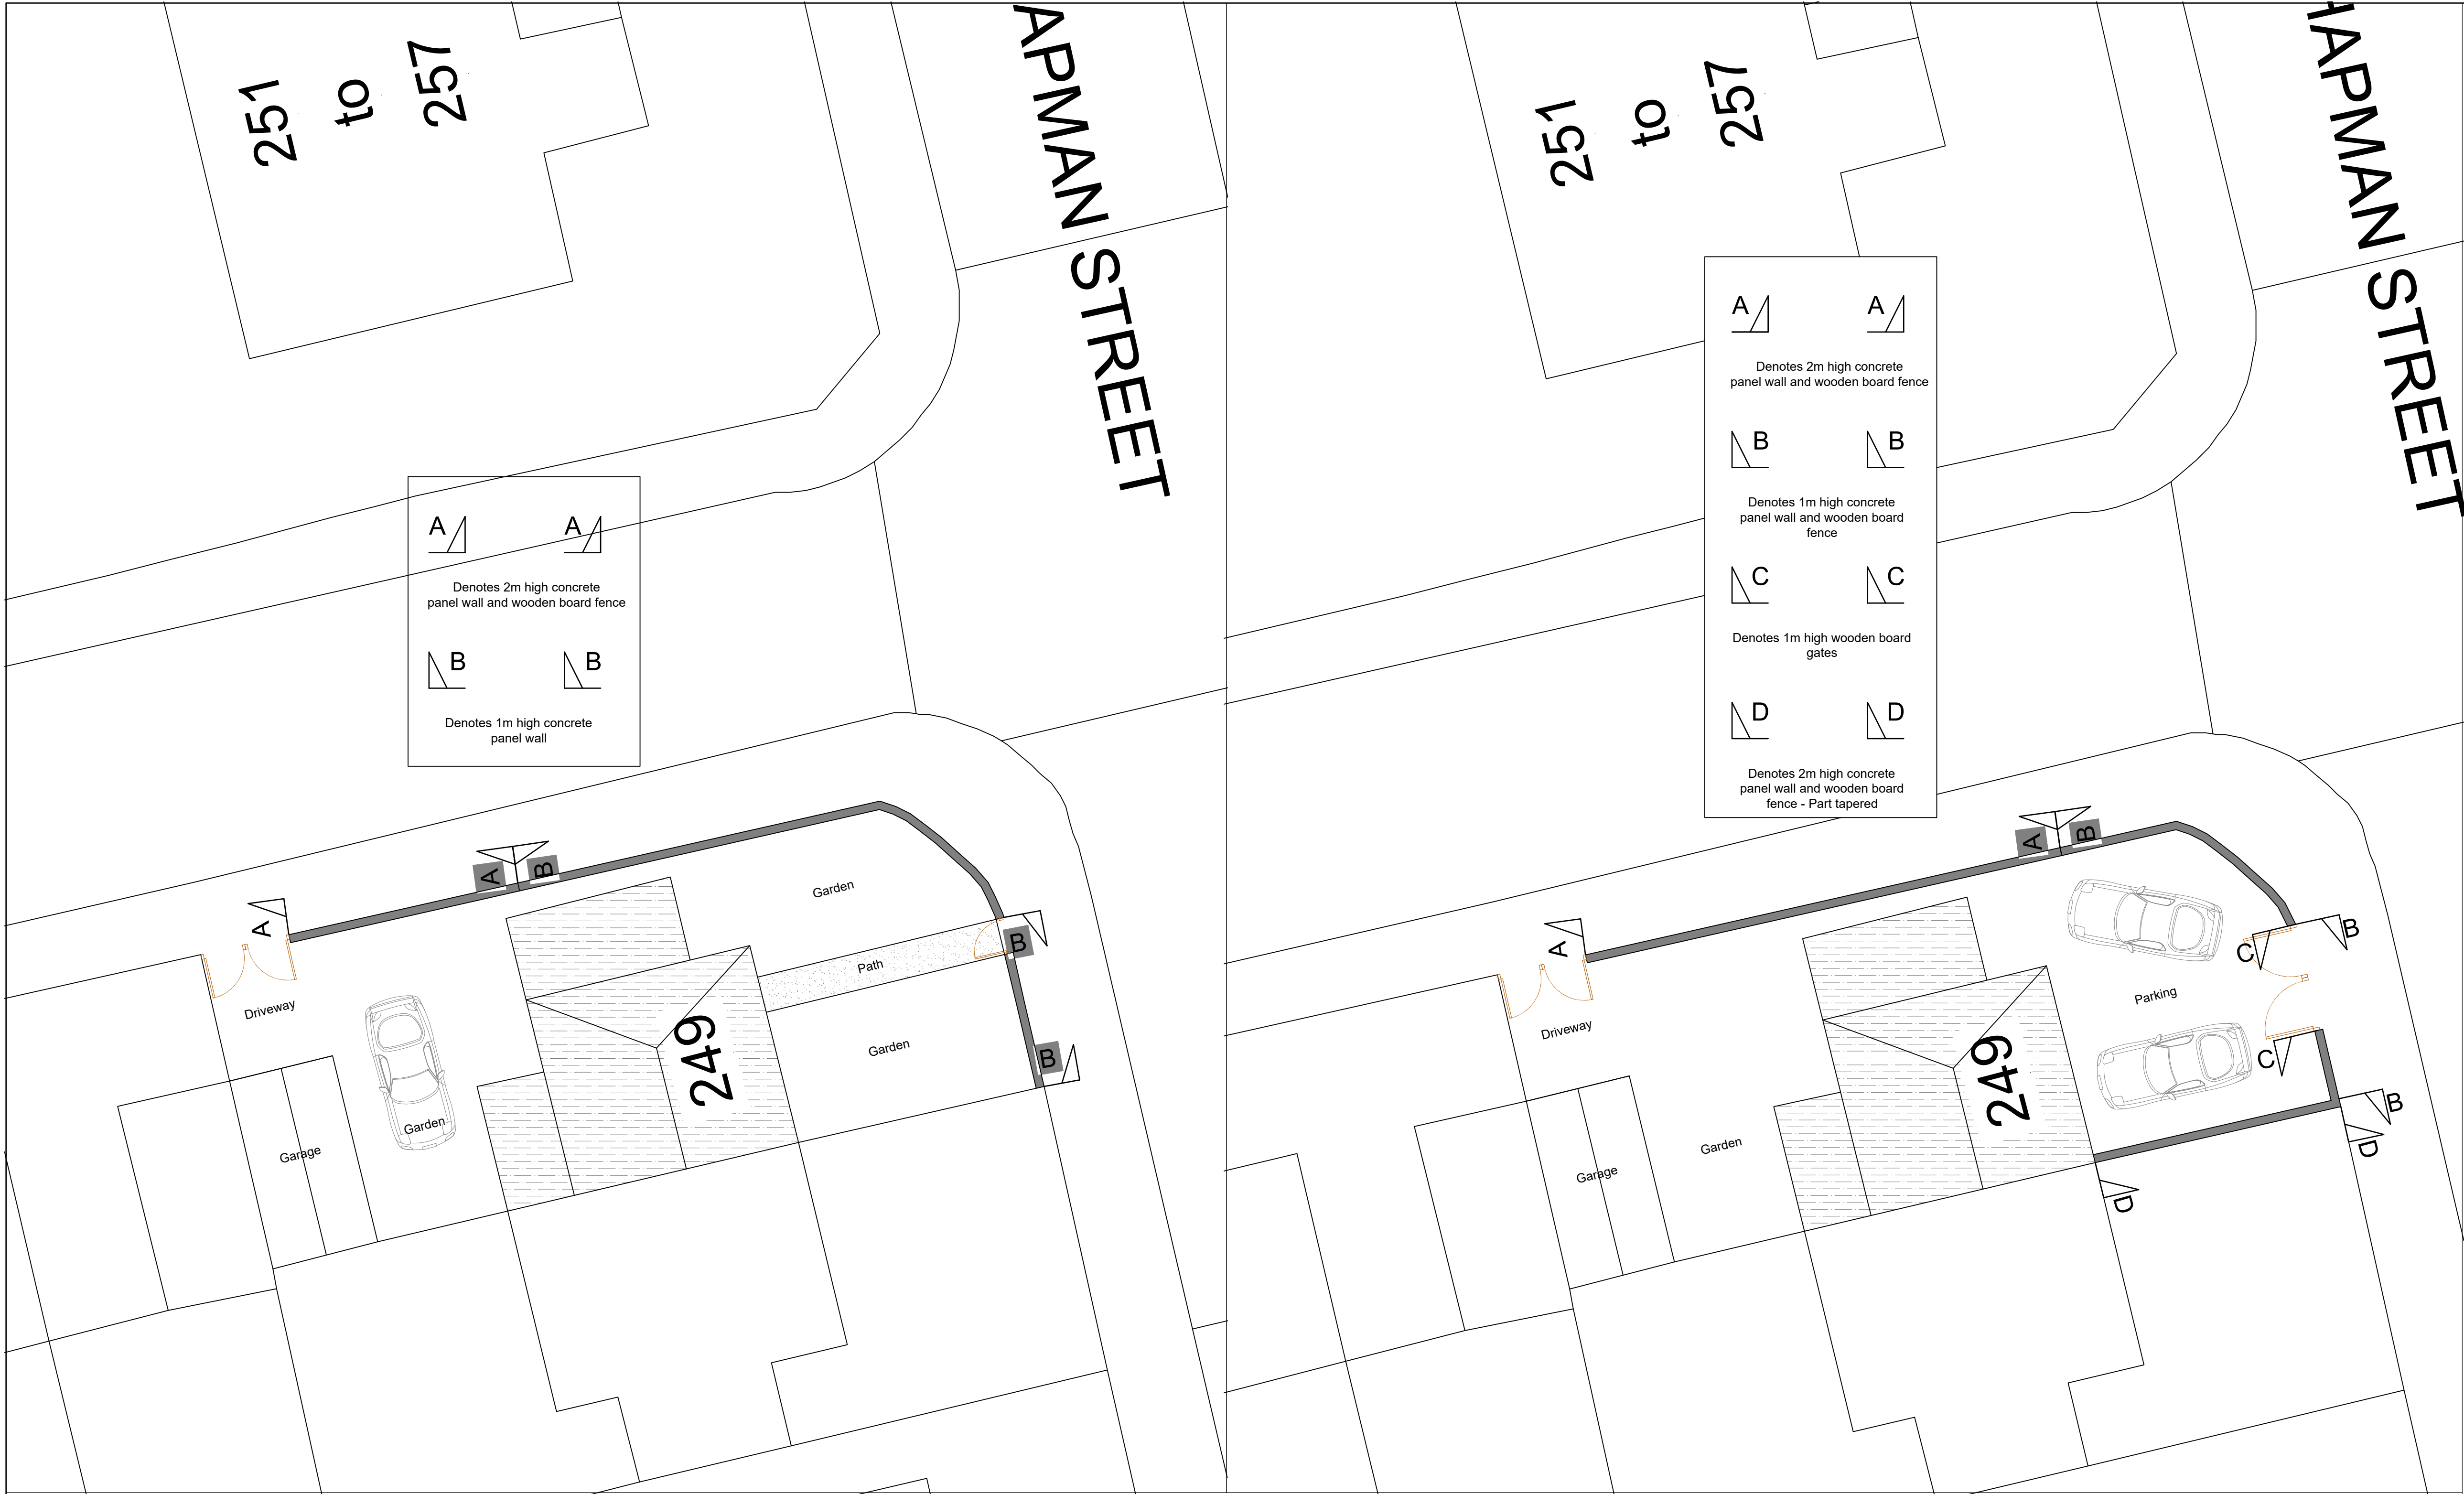

Rev	Description	Date
Project RETENTION OF A BOUNDARY FENCE AND FRON GATES AT 249 CHAPMAN STREET, GORTON, MANCHESTER. M18 8NG		
Client MRS K DINESKANAN		
Contract. No.	Drg. No.	Revision
	2	
Scale	1:100 & 1:50	@ A1
By	MCC	Date
Chkd		JULY 2022
Drawing Title EXISTING AND PROPOSED SITE PLANS, FENCE AND GATE DETAILS		
MAT DESIGN LIMITED Town Planning & Building Control Consultants 17 BROOKSIDE AVE ECCLESTON ST. HELENS WA10 4RN Telephone:07850203448 E-mail:miketa@blueyonder.co.uk		