


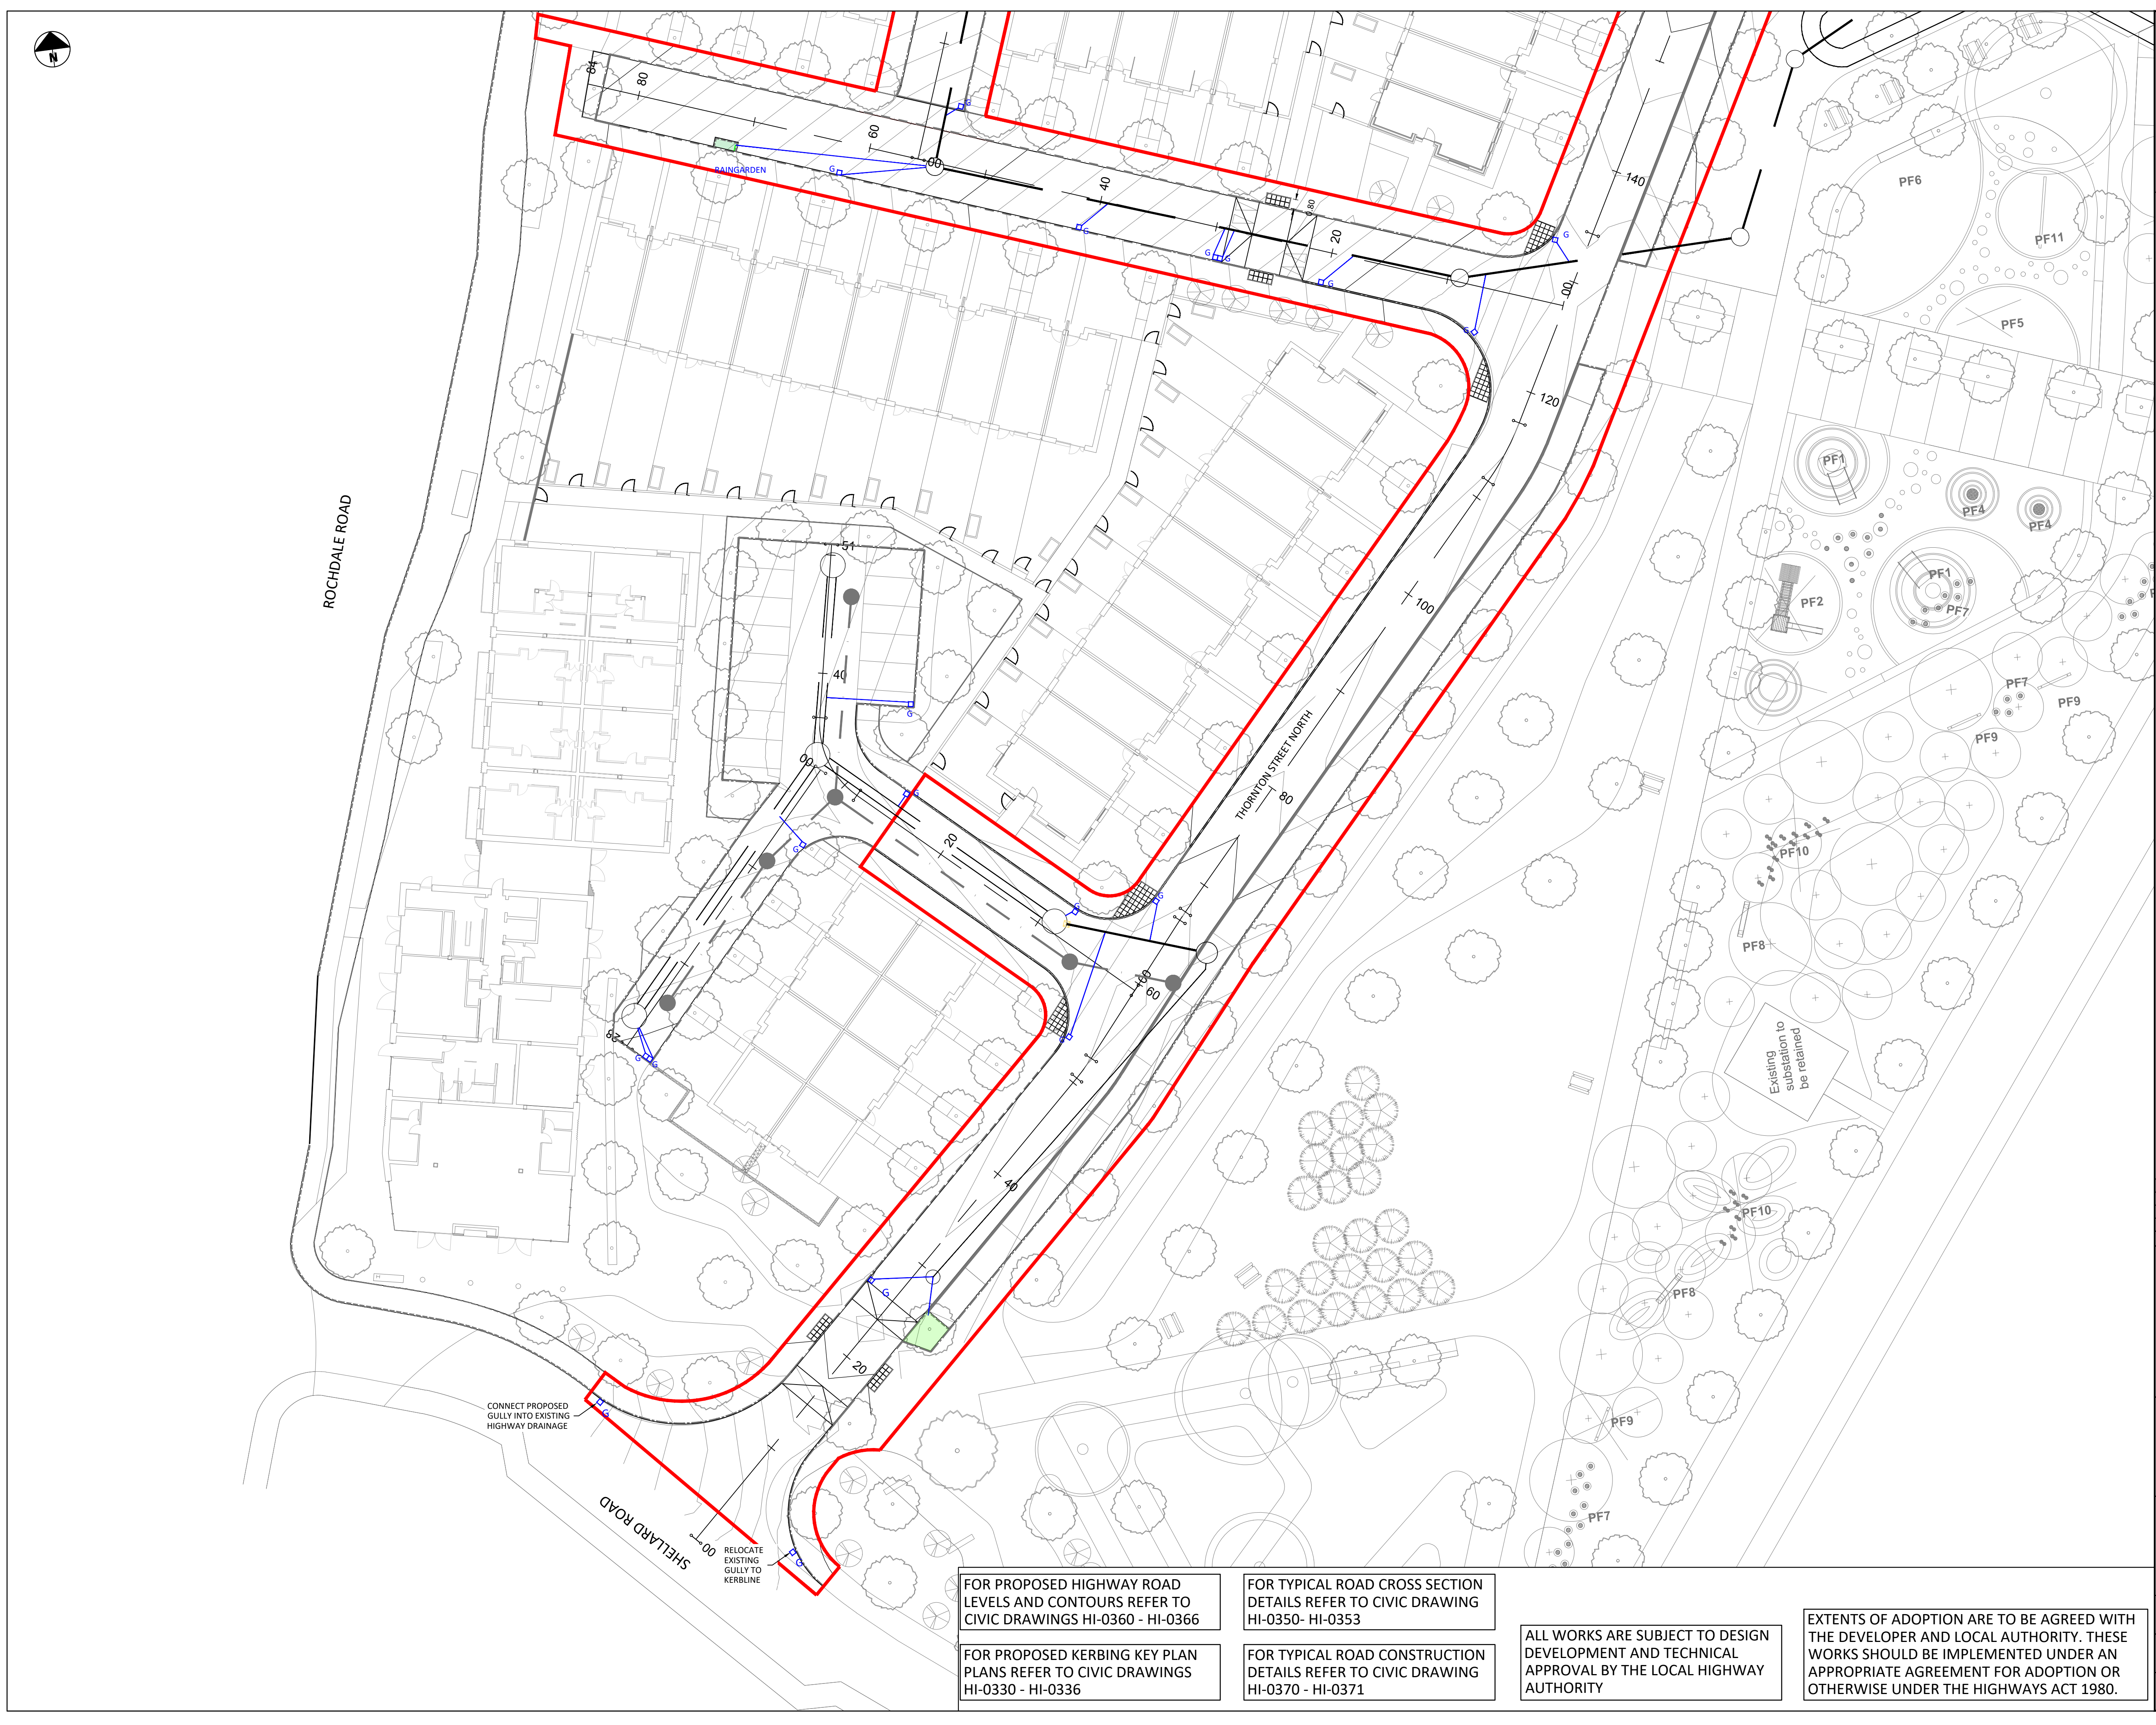


1. This drawing is to be read in conjunction with all relevant Architect's and Engineer's drawings and the specification.
2. This drawing should not be scaled.
3. All dimensions are to be verified by the contractor on site.
4. All discrepancies should be reported to the C.A. prior to the commencement of the works.

Notes and Keys

- A. TOPOGRAPHICAL SURVEY CONDUCTED BY SURVEY OPERATIONS TITLED "TOPOGRAPHICAL SURVEY OF LAND AT: LAND OFF ROCHDALE ROAD COLLYHURST MANCHESTER" DRAWING NUMBER 19K190/003 DATED DECEMBER 2019.
- B. SITE LAYOUT PROVIDED BY EXTERIOR LANDSCAPE ARCHITECTS, RECEIVED 26.08.2021
- C. FOR S104 DRAINAGE REFER TO CIVIC ENGINEERS DRAINAGE DRAWING
- D. FOR DRAINAGE DETAILS REFER TO CIVIC ENGINEERS DRAWING
1226-01-CIV-XX-VI-DR-HI-0387

- | | |
|--|---|
|  | S38 BOUNDARY |
|  | K1 PCC HB2 KERB (100mm CHECK) |
|  | K2 PCC BN3 KERB (25mm CHECK) |
|  | K3 PCC BN3 KERB (0-6mm CHECK) |
|  | K4 PCC CS2 KERB (FLUSH) |
|  | TRANSITION KERB |
|  | K5 PCC HB2 KERB (100mm CHECK)
KERBS TO RAINGARDENS |
|  | K6 PCC HB2 KERB (CHECK VARIES)
TO RAMPS |
|  | K7 PCC PIN KERB (FLUSH) |
|  | K8 CHAMFERED KERB |
|  | K9 SPLOYED KERB |
|  | MAJOR CONTOUR (1m) |
|  | MINOR CONTOUR (0.1m) |
|  | SURFACE WATER SEWER |
|  | FOUL WATER SEWER |
|  | ROAD GULLY WITH TAIL |
|  | Ø100mm MIN PERFORATED PIPE |
|  | RAINGARDEN REFER TO HI-0387 |

30.09.21	P04	ISSUED FOR INFORMATION	RSH	CFK
22.09.21	P03	UPDATED TO LOVELL COMMENTS	RSH	CFK
27.08.21	P02	UPDATED SITE PLAN	LGS	RSH
04.08.21	P01	ISSUED FOR INFORMATION	RSH	CFK
Date	Rev	Description	Drawn	Chkd

 

Project	
---------	--

Title

PROPOSED HIGHWAY S38
PROPOSED HIGHWAY DRAINAGE
SHEET 1

Project Number	Scale @ A1	Date Created	Drawn	Checked	Suitability
1226-01	1:250	MAY'21	LGS	RSH	--
Drawing Number					Revision
1226-01-CIV-XX-VIL-DR-HI-0380					P04