

Proposed works

Column Details _

1. Column A,D & F

Existing painted steel column and head to be carefully stripped back to original finish with a heat gun and putty knife. Column to be sanded down to a smooth finish using aluminium oxide sandpaper. Where column head meets timber ceiling, a proprietary paint stripper solution to be used to stop the risk of fire.

New column finish: Base of column and approximately 1750mm up the column we are proposing to have a decorative brass ring. In between the rings we propose green ceramic scaled tiles. See workbook for details.

From 1750mm up the column we propose having the column and head to be finished in a Carrara Marble Polished Venetian Plaster.

2. Column B & C

No works, columns left as existing

3. Column G

Existing painted steel column and head to be carefully stripped back to original finish with a heat gun and putty knife. Column to be sanded down to a smooth finish using aluminium oxide sandpaper. Where column head meets timber ceiling, a proprietary paint stripper solution to be used to stop the risk of fire.

New column finish: Carrara Marble Polished Venetian Plaster.

4. Column E

Existing painted steel column and head to be carefully stripped back to original finish with a heat gun and putty knife. Column to be sanded down to a smooth finish using aluminium oxide sandpaper. Where column head meets timber ceiling, a proprietary paint stripper solution to be used to stop the risk of fire.

New column finish: White two component pure epoxy paint finish to an abrasion and corrosion resistant coating.

VENETIAN POLISHED PLASTER FINISH



CASA CERAMICA _ GRACE COLLECTION CERAMIC TILE







READ DRAWING IN CONJUNCTION WITH THE ARCHITECTS CONCEPT DESIGN WORKBOOK 01

Proposed Column Details

Ground Floor

Scale A1@1:50

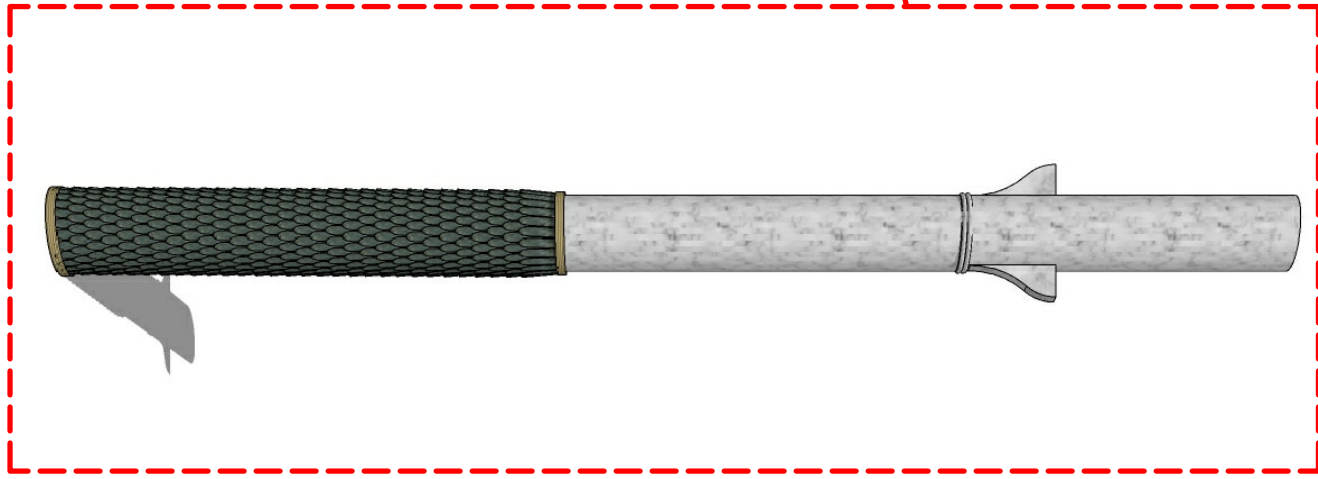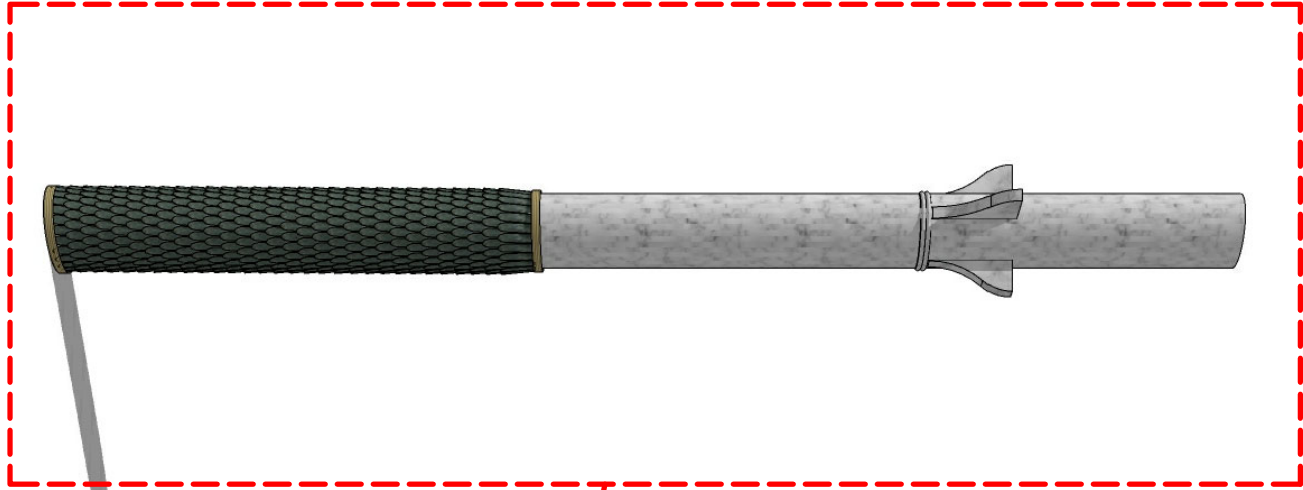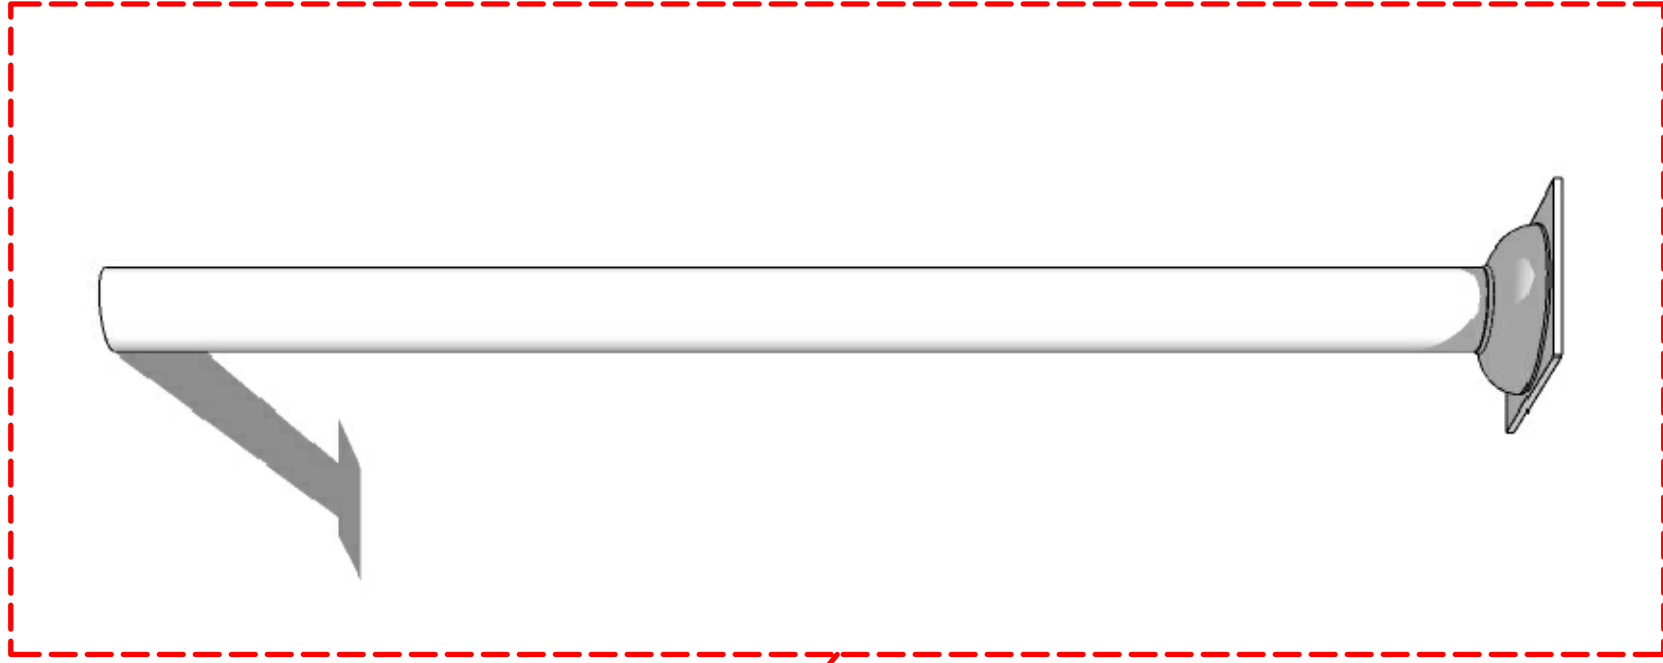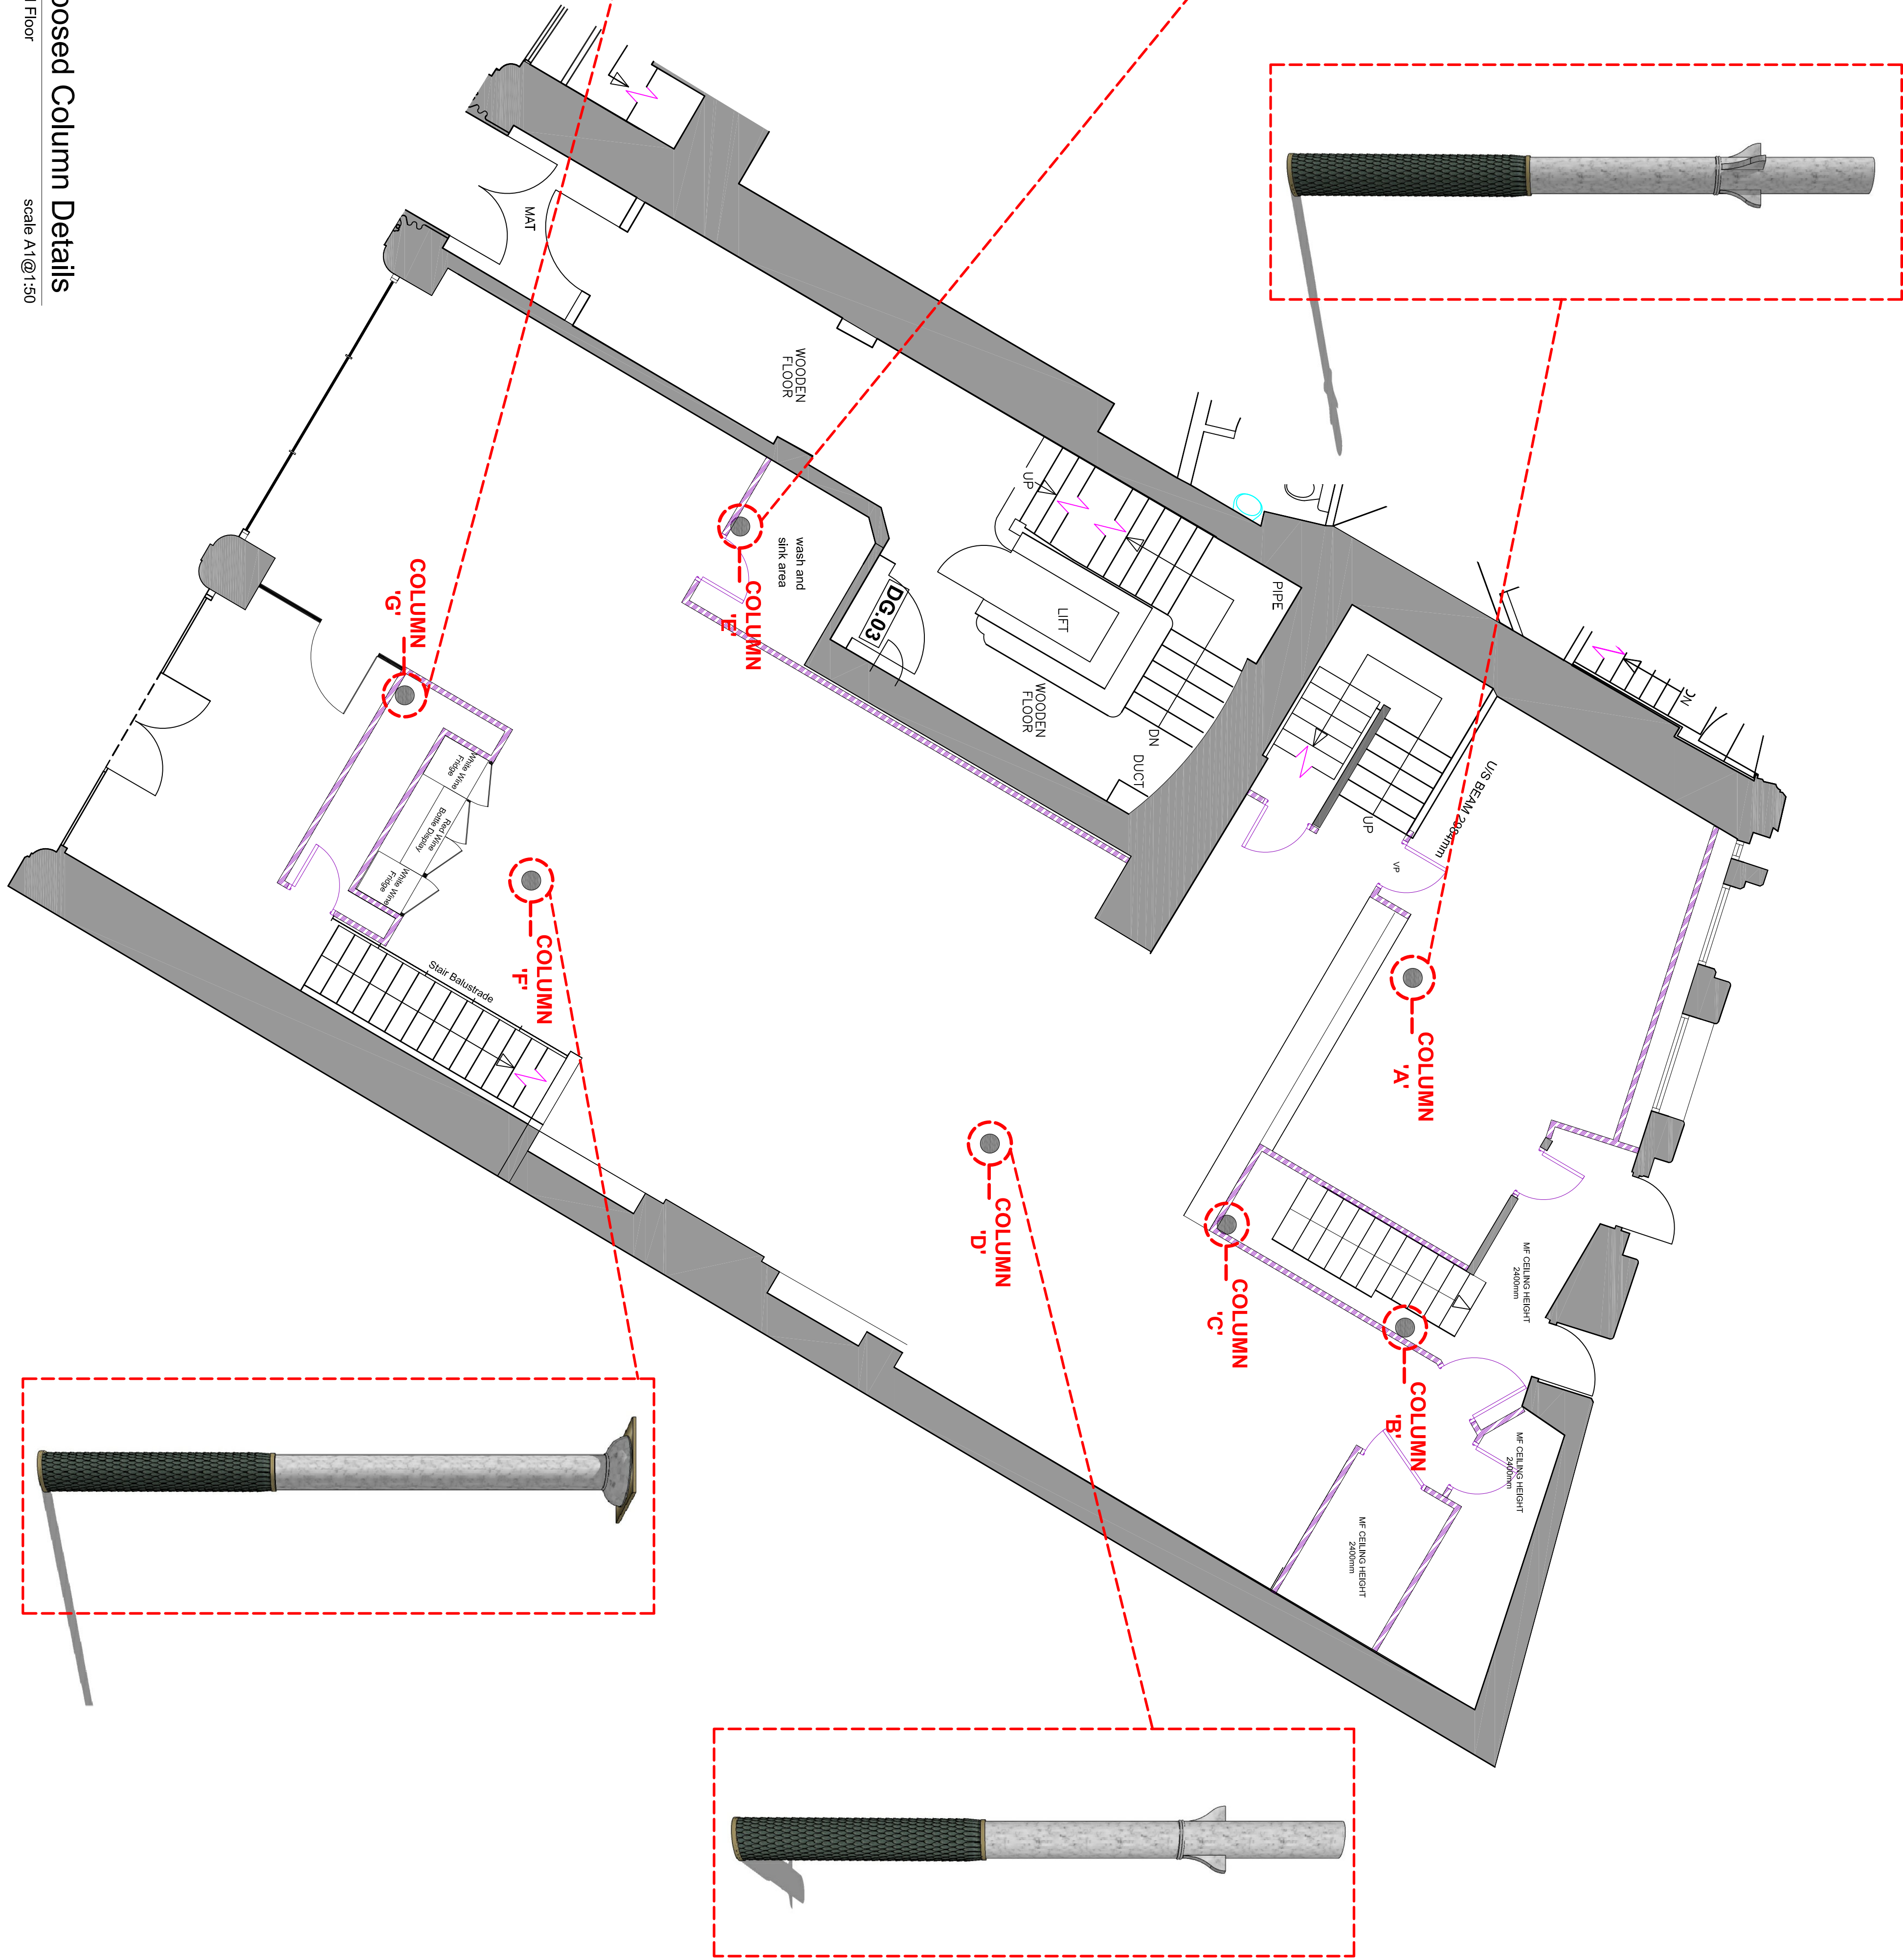

CLIENT:

Armenian Experience

BUILDING:

Victoria Building
Albert Square
Manchester

DRAWING TITLE:

Proposed Column Details
Ground Floor Plan

DRAWN BY:

James C Scott

DATE:

August 2022

SIZE:

A1

REV:

DWG No:

C8S_10194.0.30

SCALE:

1:50

DOC FOR:

Planning

CUBE8
STUDIO

COPYRIGHT: The copyright in this drawing is vested in Cube8 Studio Ltd and no licence or assignment of any kind has been, or is, granted to any third party whether by provision of copies or originals of the drawings or otherwise unless otherwise agreed in writing. DO NOT SCALE FROM THIS DRAWING. | BUILDING APPRAISAL | HUMAN-CENTERED DESIGN | SPACE PLANNING | INTERIOR DESIGN & ARCHITECTURE | BRAND & IDENTITY | FURNITURE & ACCESSORIES | 3D VISUALISATION | PROJECT MANAGEMENT |

0161 849239

info@cube8studio.com

studio 427, The Mews, Mcr

Black & White Bld, London

www.cube8studio.com

