




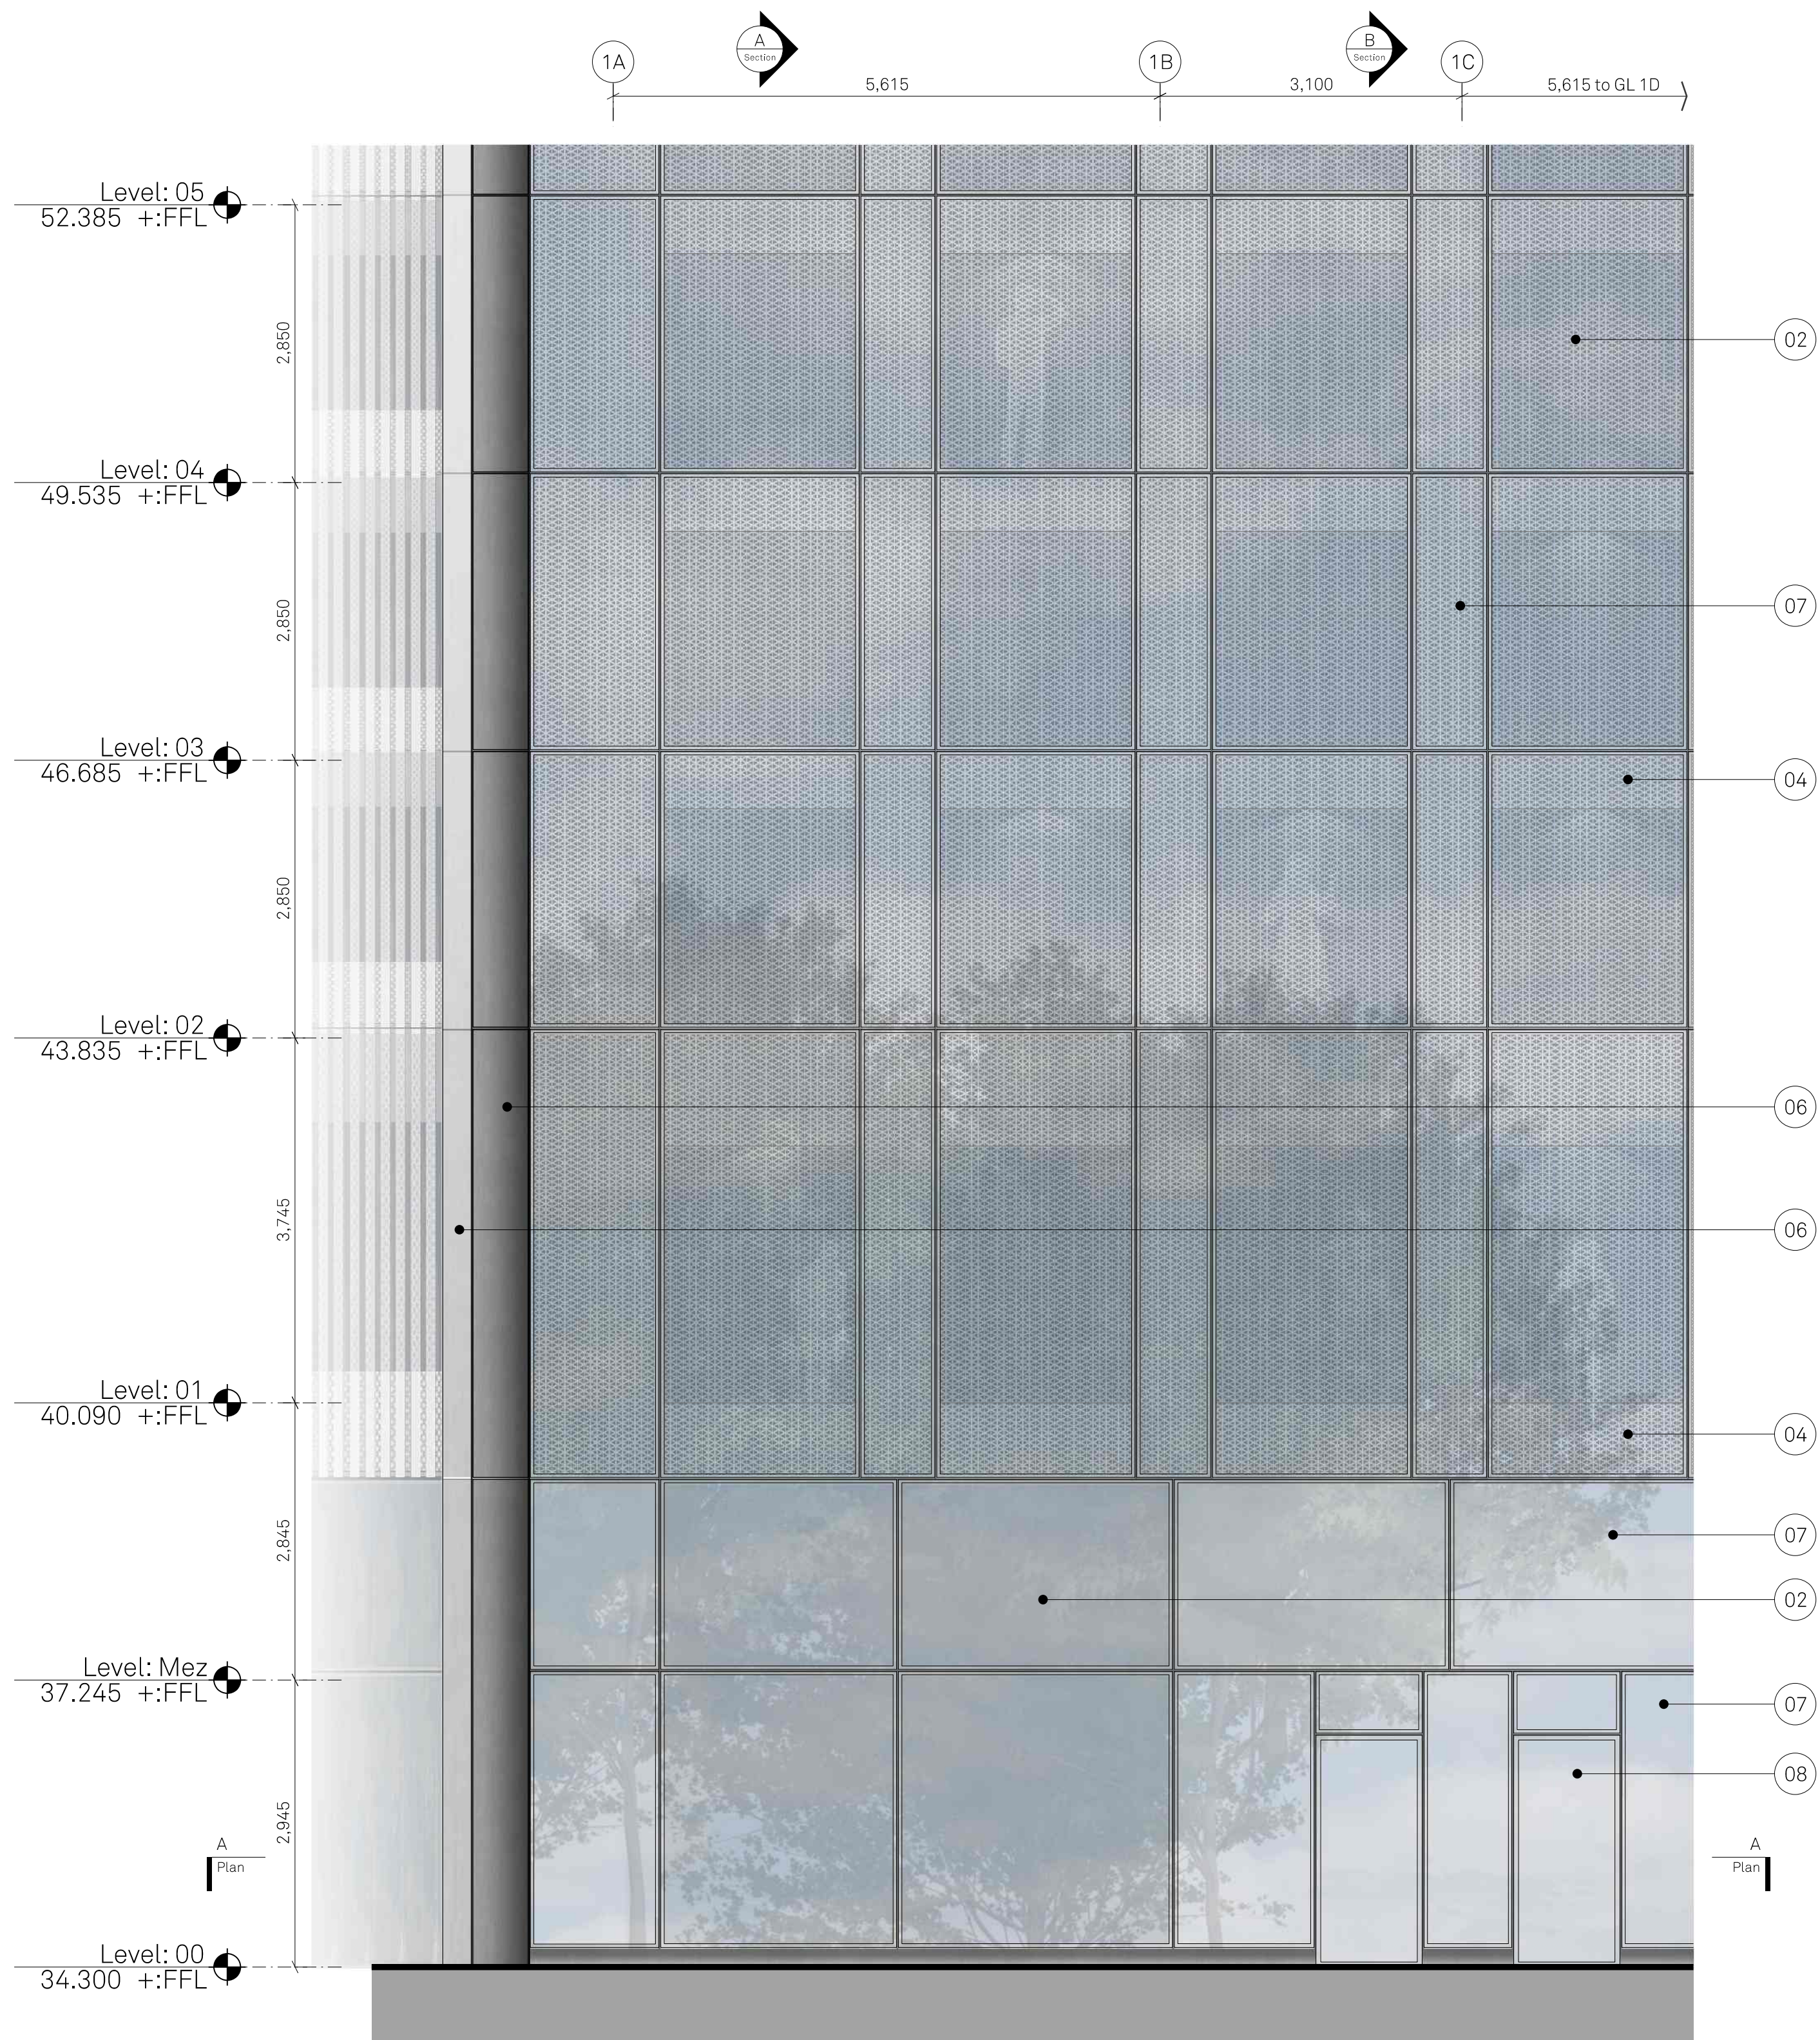


PARTIAL ELEVATION
South elevation of tower

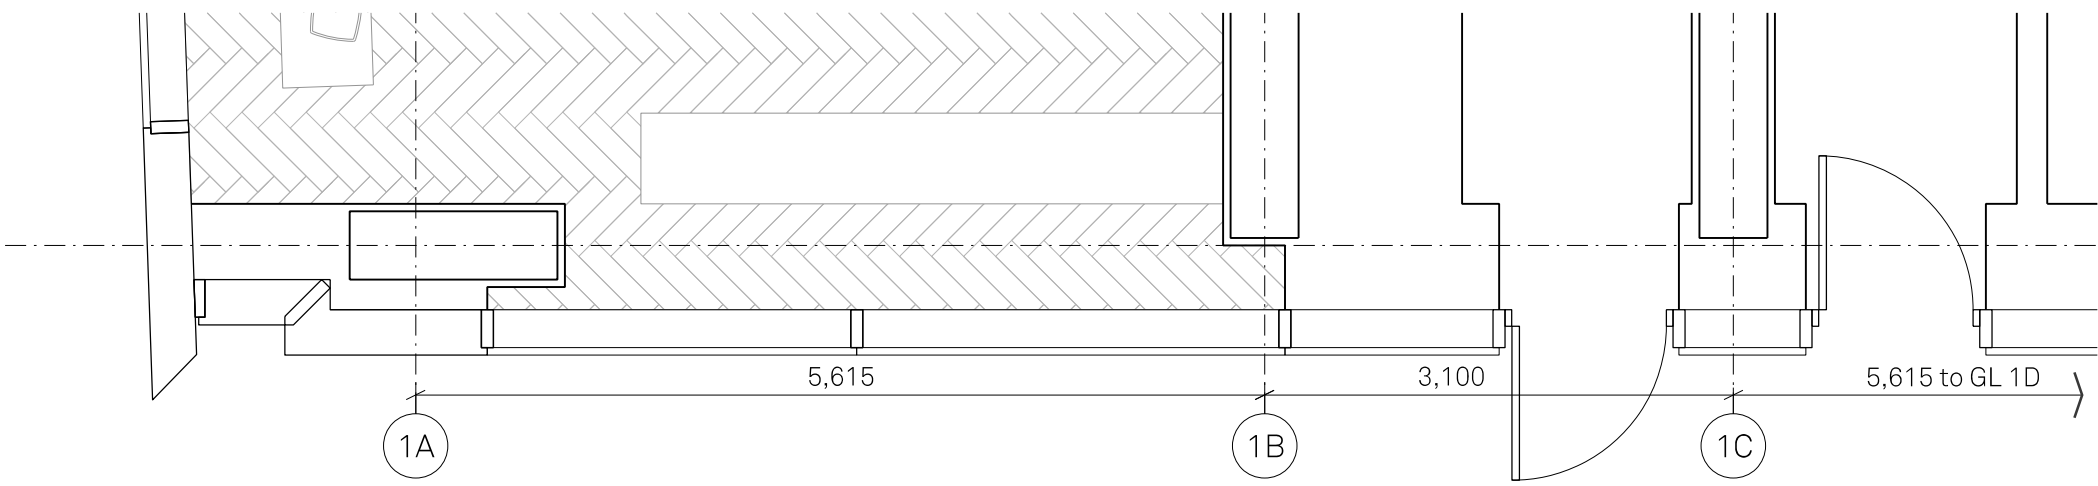

PLAN B
Ground Floor Reception Area

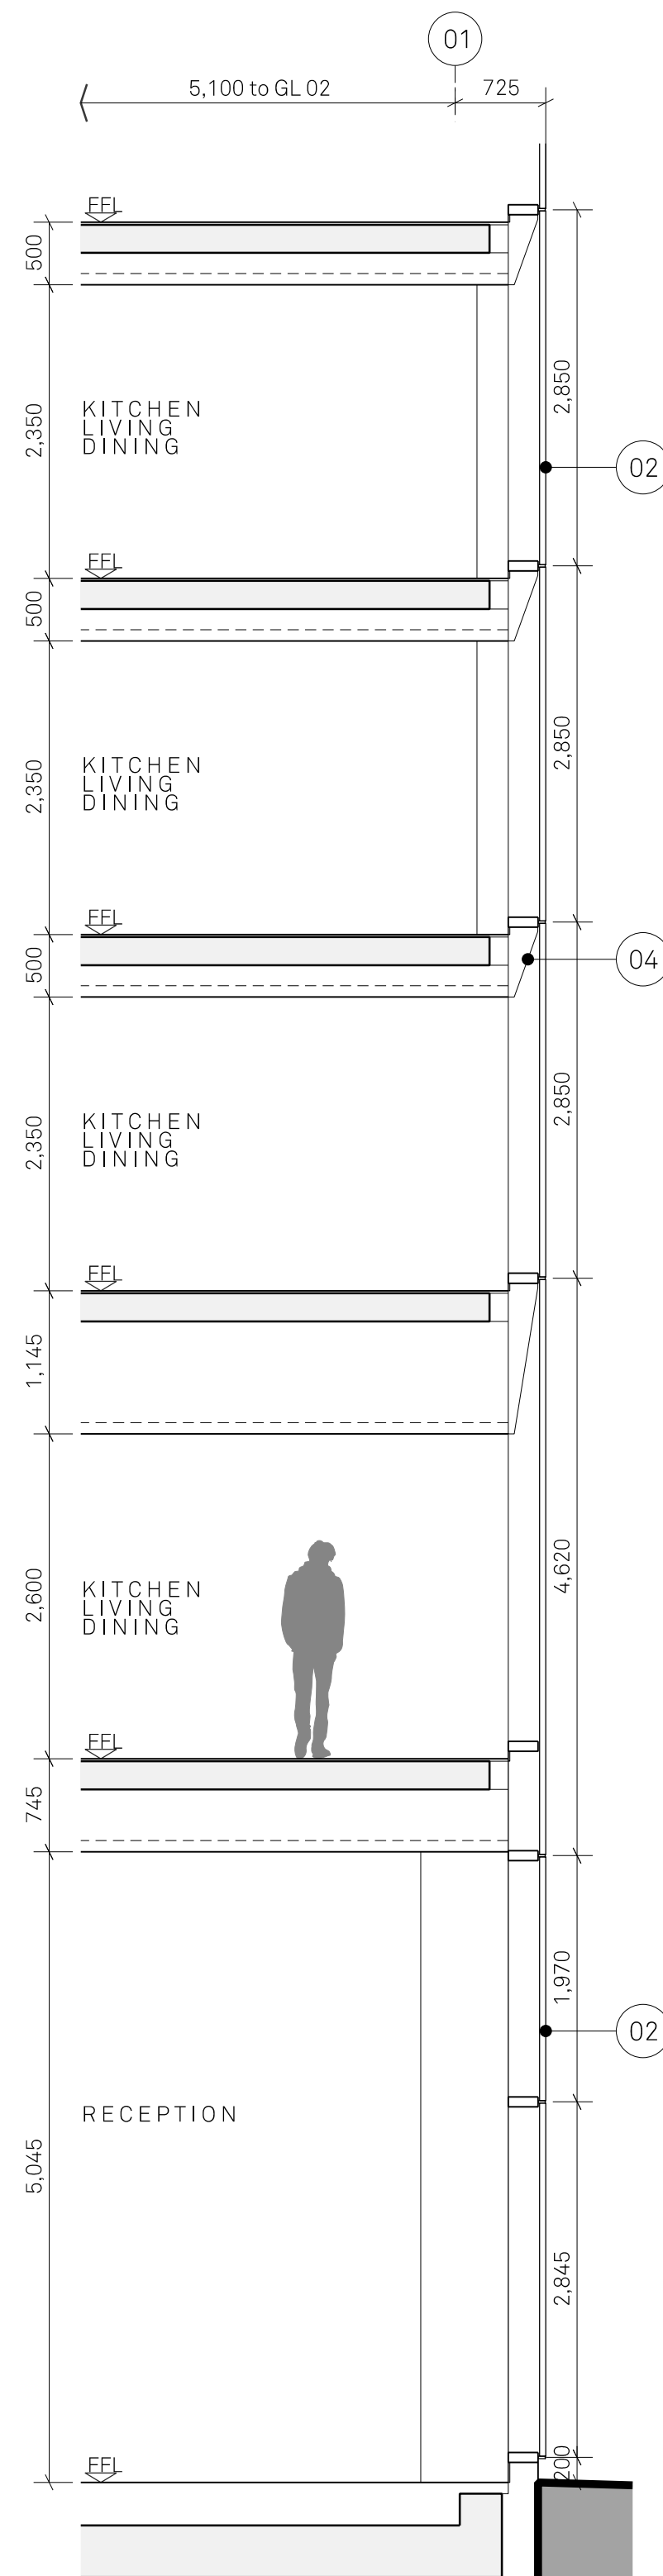


SECTION A
Through reception

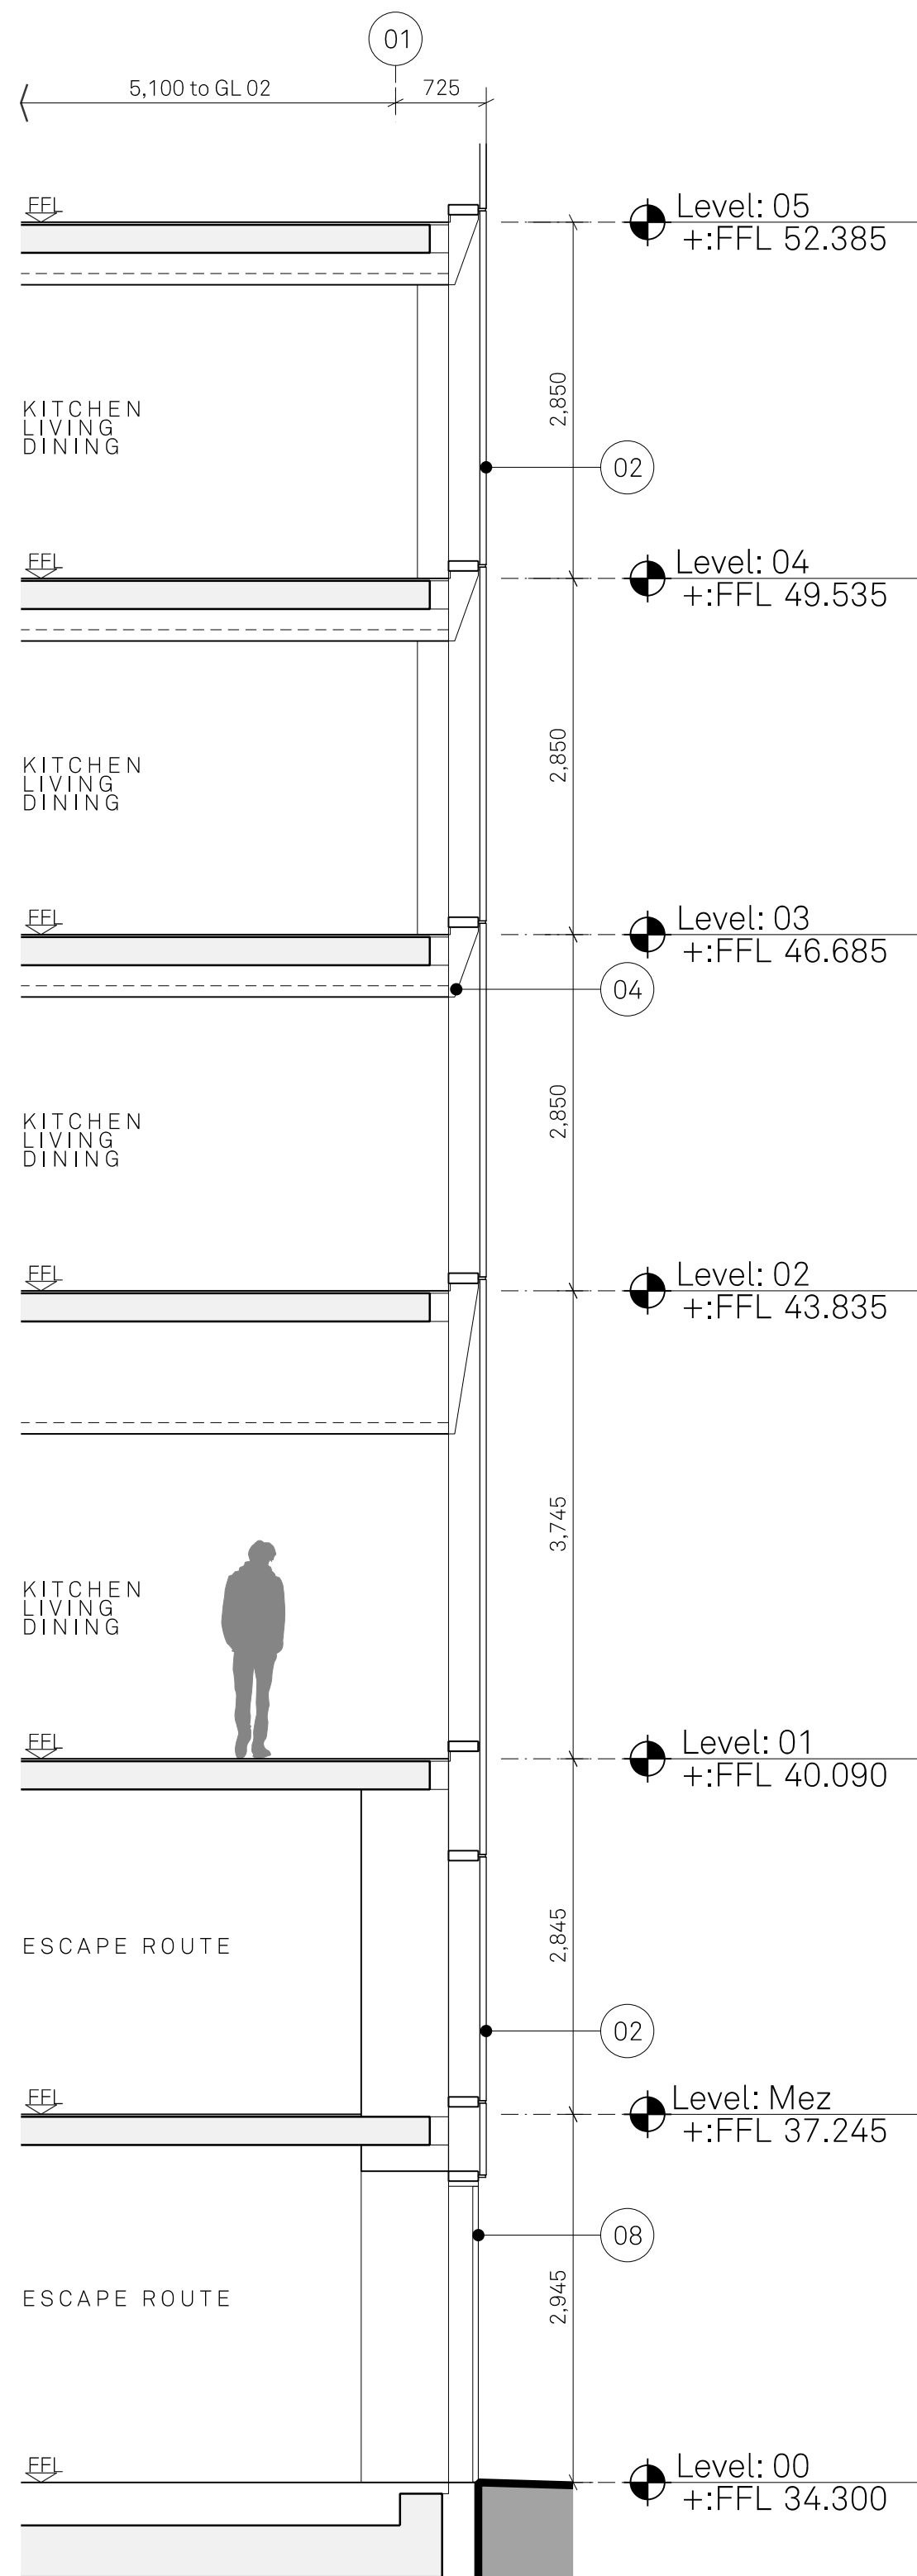

SECTION B
Through escape route

Notes:

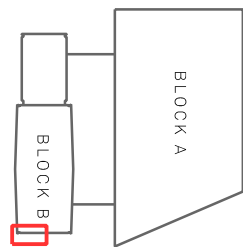

MATERIAL KEY:

- 01 Anodised aluminium panel in capless unitised curtain wall system, 60% open perforations above desk height (775mm above FFL) in triangular pattern. Operable vent panels behind perforated areas in some locations. Light silver finish.
- 02 Full height fixed glazing with black frit applied to outside face of glazing in a capless unitised curtain wall system. Dark grey PPC frames with clear glass.
- 03 White coloured frit to glazing, pattern to match that of perforations in anodised aluminium panels.
- 04 Recessed PPC insulated metal spandrel panel behind glazing, masking floor construction.
- 05 Anodised aluminium panel in capless unitised curtain wall system. Full height 60% open perforations in triangular pattern. Operable vent panels behind perforated areas in some locations. Light silver finish.
- 06 Anodised aluminium panel in capless unitised curtain wall system. Light silver finish.
- 07 Back painted glazing in a capless unitised curtain wall system. Dark grey PPC frames with light grey finish behind clear glazing.
- 08 Single door in capless unitised curtain wall system. Dark grey PPC frames with a light grey finish behind clear glazing.

Project Name:
One Medlock
Street

Drawn: HM
Checked: MH

Title:
Block B Bay Study 02
Short Tower Elevation

Status:
Planning

Project:
100

Drawing No:
_B1_10_4202

Scale:
1:50 @ A1

Rev:
C

Jon Matthews Architects

Union, 2-10 Albert Square, Manchester, M2 6LW

0161 974 3690

Copyright of this drawing is vested in Jon Matthews Architects and must not be copied or reproduced without written consent. Figured dimensions only are to be taken from this drawing. Do not scale from this drawing. For full company disclosure please visit www.jonmatthewsarchitects.com

C 10/11/22 Issued for Planning